


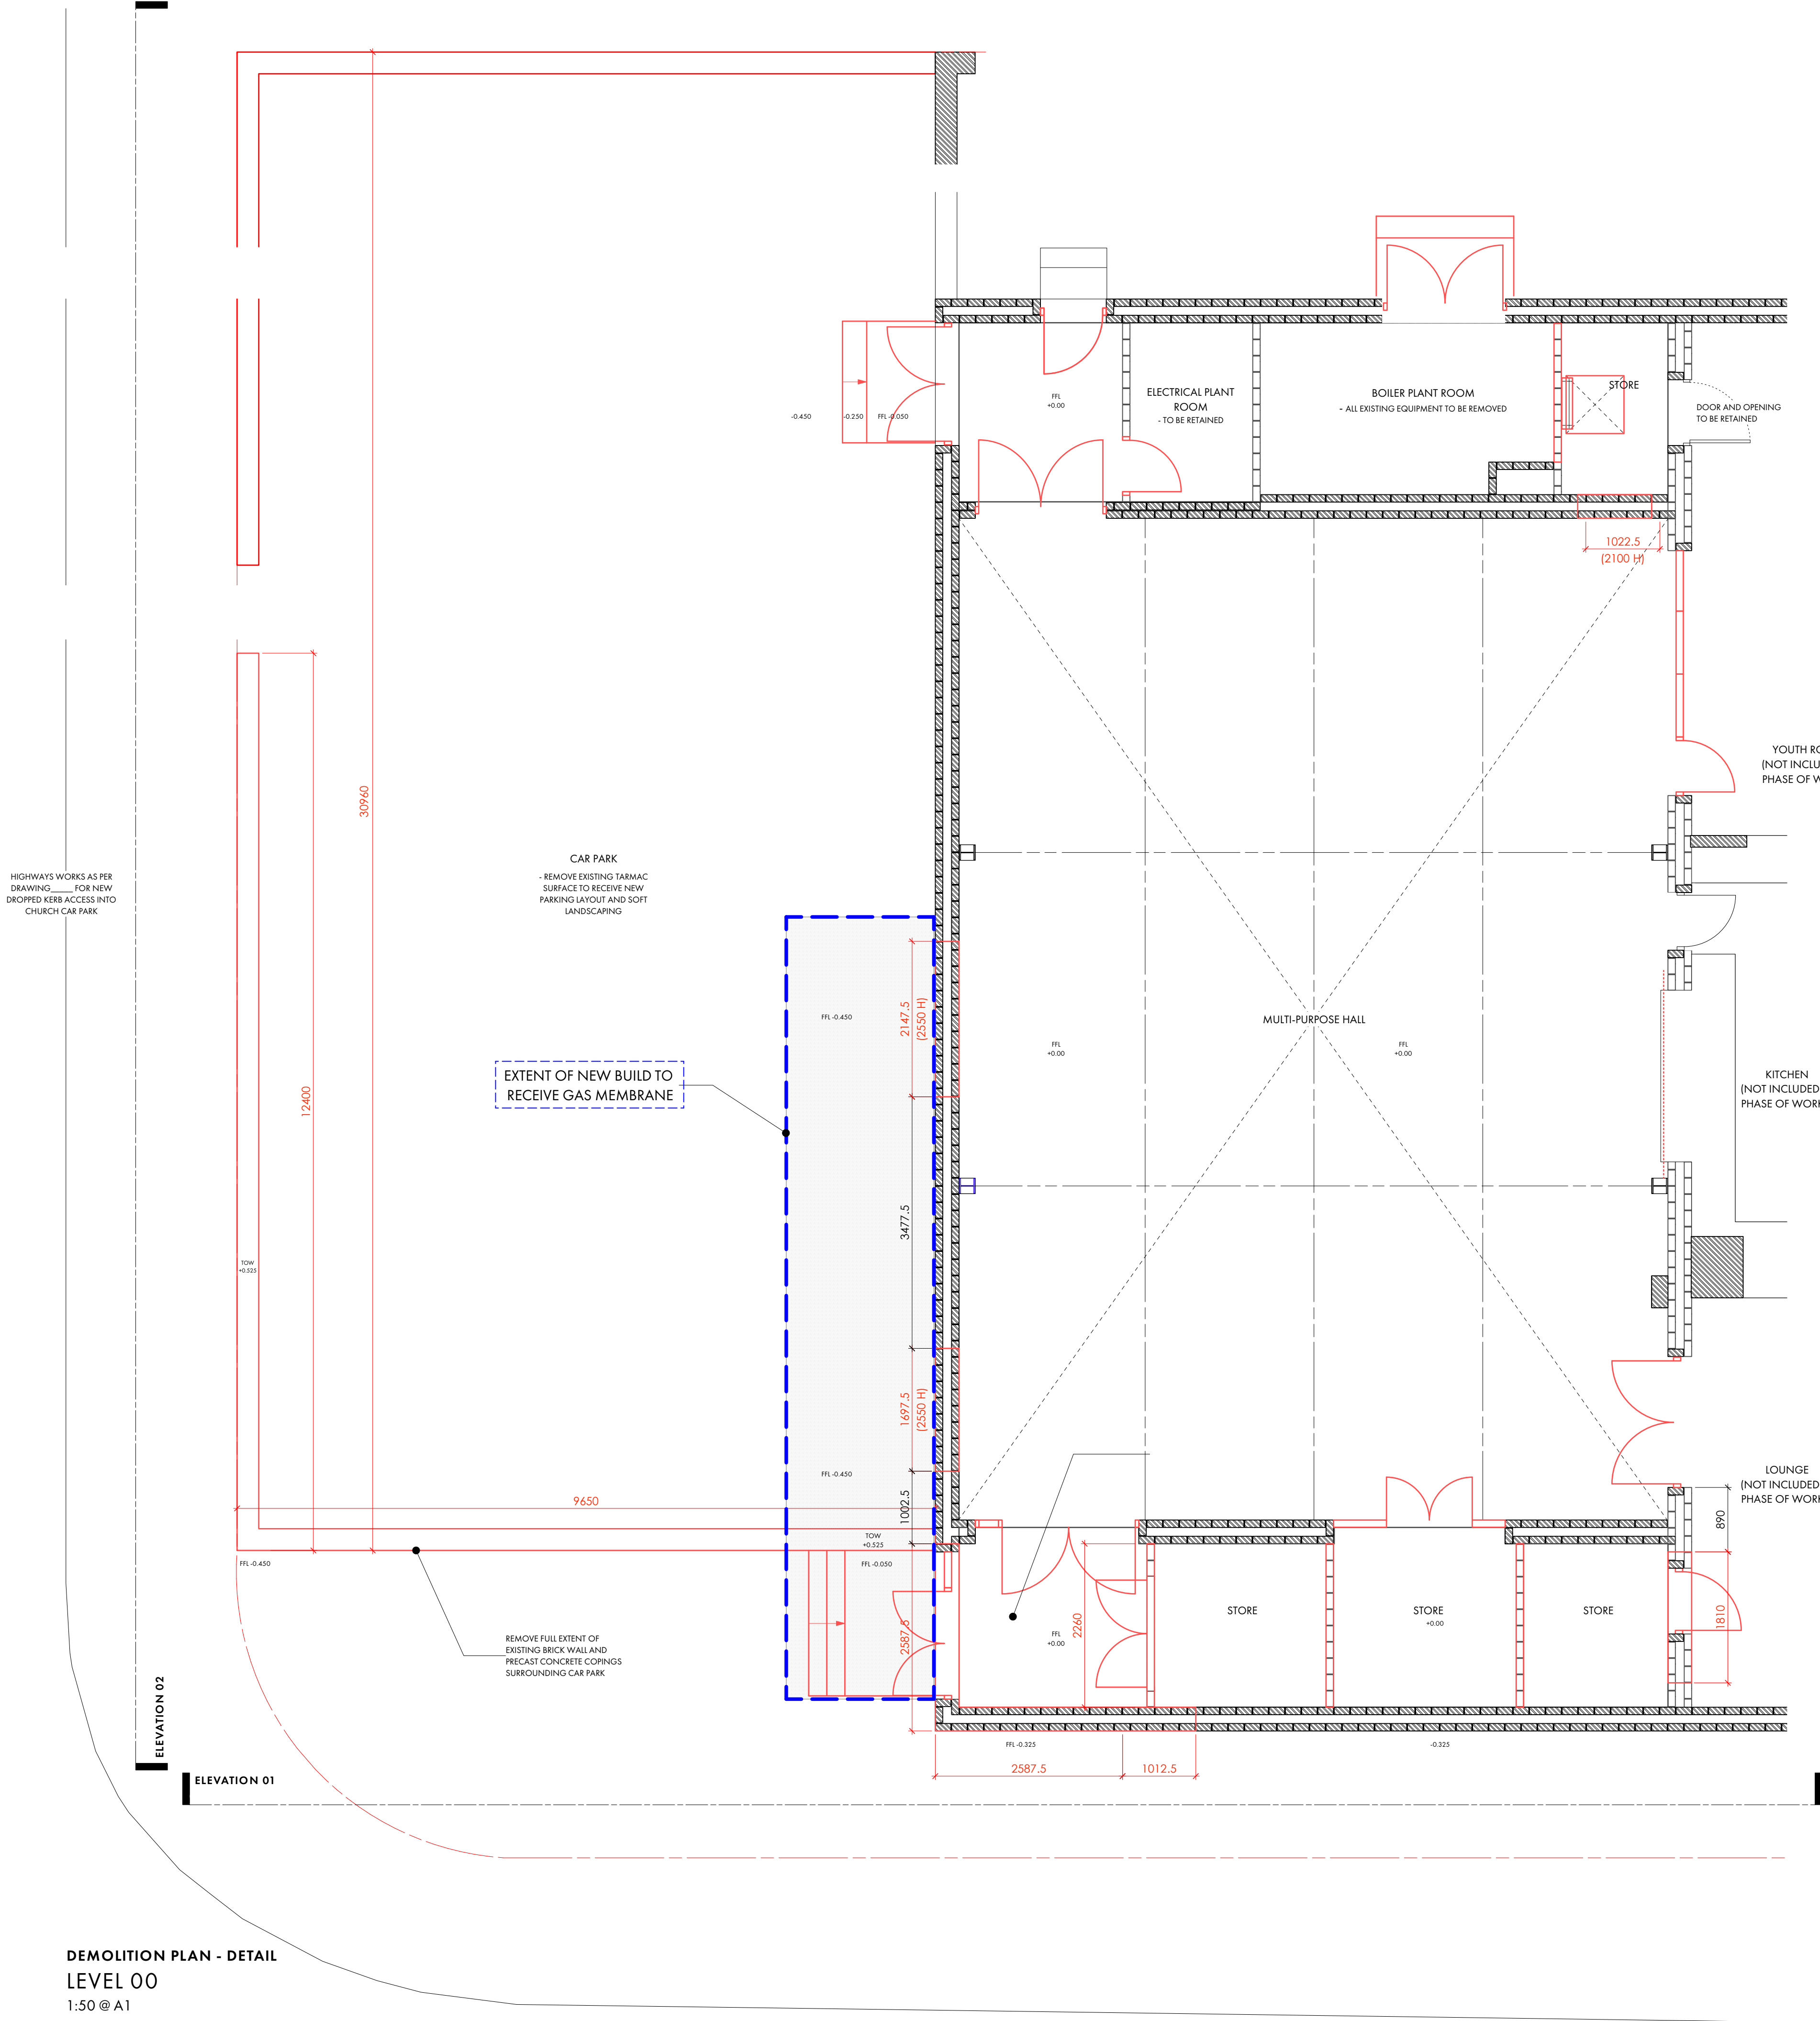

DEMOLITION PLAN - DETAIL
LEVEL 00
1:50 @ A1

REVISION	DATE	DESCRIPTION
-	02.03.21	Planning information - gas membrane

KEY DEMOLITION

- WALL TO BE REMOVED
- ELEMENT TO BE REMOVED

EXTENT OF NEW BUILD TO RECEIVE GAS MEMBRANE

OMIArchitects

31 Blackfriars Road, Salford, Manchester, M3 7AQ
+44(0)161 832 3242 / info@omiarchitects.com / www.omiarchitects.com

PROJECT	BRUNSWICK PARISH CHURCH			
DRAWING	DEMOLITION PLAN LEVEL 00 GAS MEMBRANE			
DATE	JULY '19	DRAWN BY	LG	SCALE VARIES @ A1
JOB NO.	1406	DWG NO.	L0115	