


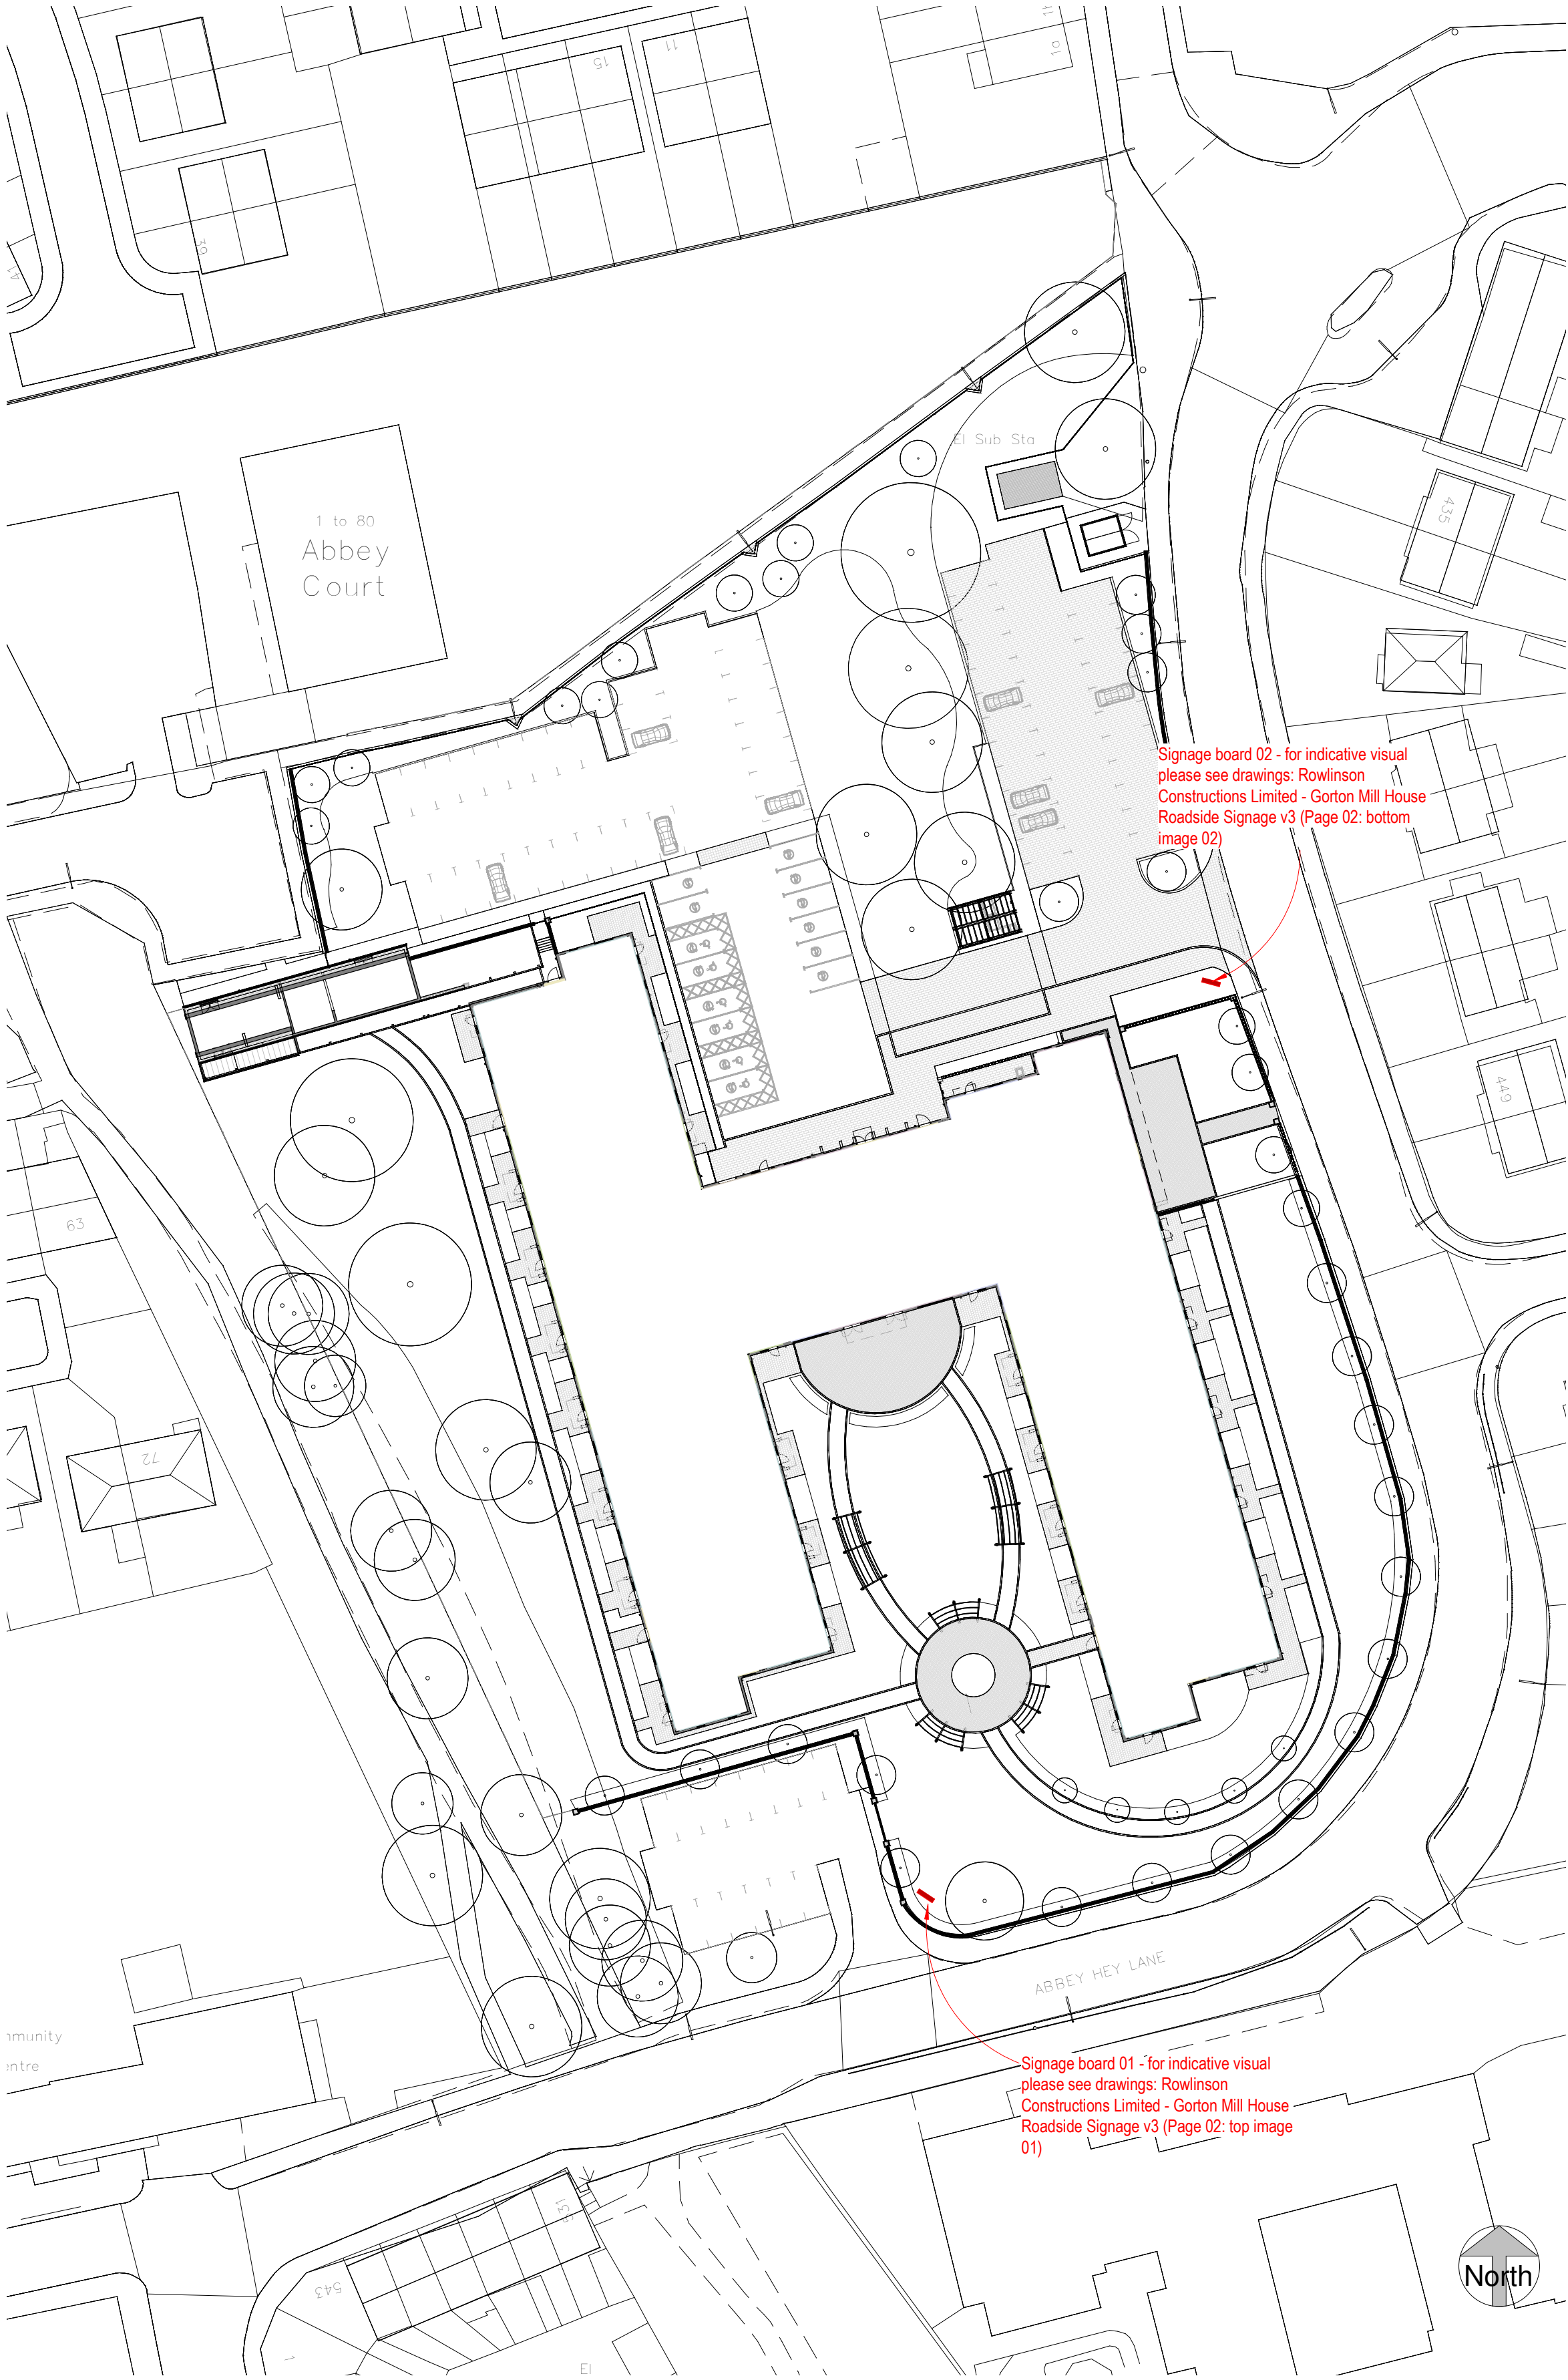

Proposed Site Layout  
1 : 500

**Notes**

The Contractor is to check all dimensions and conditions on site before commencing. Do not scale from this drawing.

This drawing remains the copyright of POZZONI LLP.  
Scale Bars TO BE USED ONLY AS GUIDANCE

|        |    |      |      |       |
|--------|----|------|------|-------|
| 1:100  | mm | 1000 | 3000 | 5000  |
| 1:200  | mm | 5000 | 8000 |       |
| 1:500  | M  | 5    | 15   | 25    |
| 1:1250 | M  | 10   | 30   | 50 70 |

|                |                                        |          |                  |
|----------------|----------------------------------------|----------|------------------|
| Rev            | Description                            | By       | Date             |
| Client         | Southway Housing Trust                 |          |                  |
| Job            | Gorton Extra Care, Abbey Hey Lane      |          |                  |
| Drawing        | Planning - Advertisement Location Plan |          |                  |
| BS Ref         | POZ Ref                                | Rev      |                  |
| Date           | 18/03/21                               | Scale    | 1 : 500 @ A2     |
| 3D CoOrd       | -                                      | 2D CoOrd | BAP Approved EMc |
| Project Status | Feasibility                            | Tender   | Construction     |
|                | Design                                 | Contract | As Built         |

**pozzoni**

London House  
115 Golden Lane  
London  
EC1Y 0TJ  
+44 20 7078 0079  
architects@pozzoni.co.uk

Woodville House  
2 Woodville Road  
Altrincham  
WA14 2FH  
+44 161 928 7848  
www.pozzoni.co.uk

Drawings and  
models powered by

POZZONI BIM  
using AutoDesk Revit

Contact us  
for details

P:\MCAD\4301-4350\4332\PLLP\Design\Models\4332 Site.rvt  
18/03/2021 14:57:24