



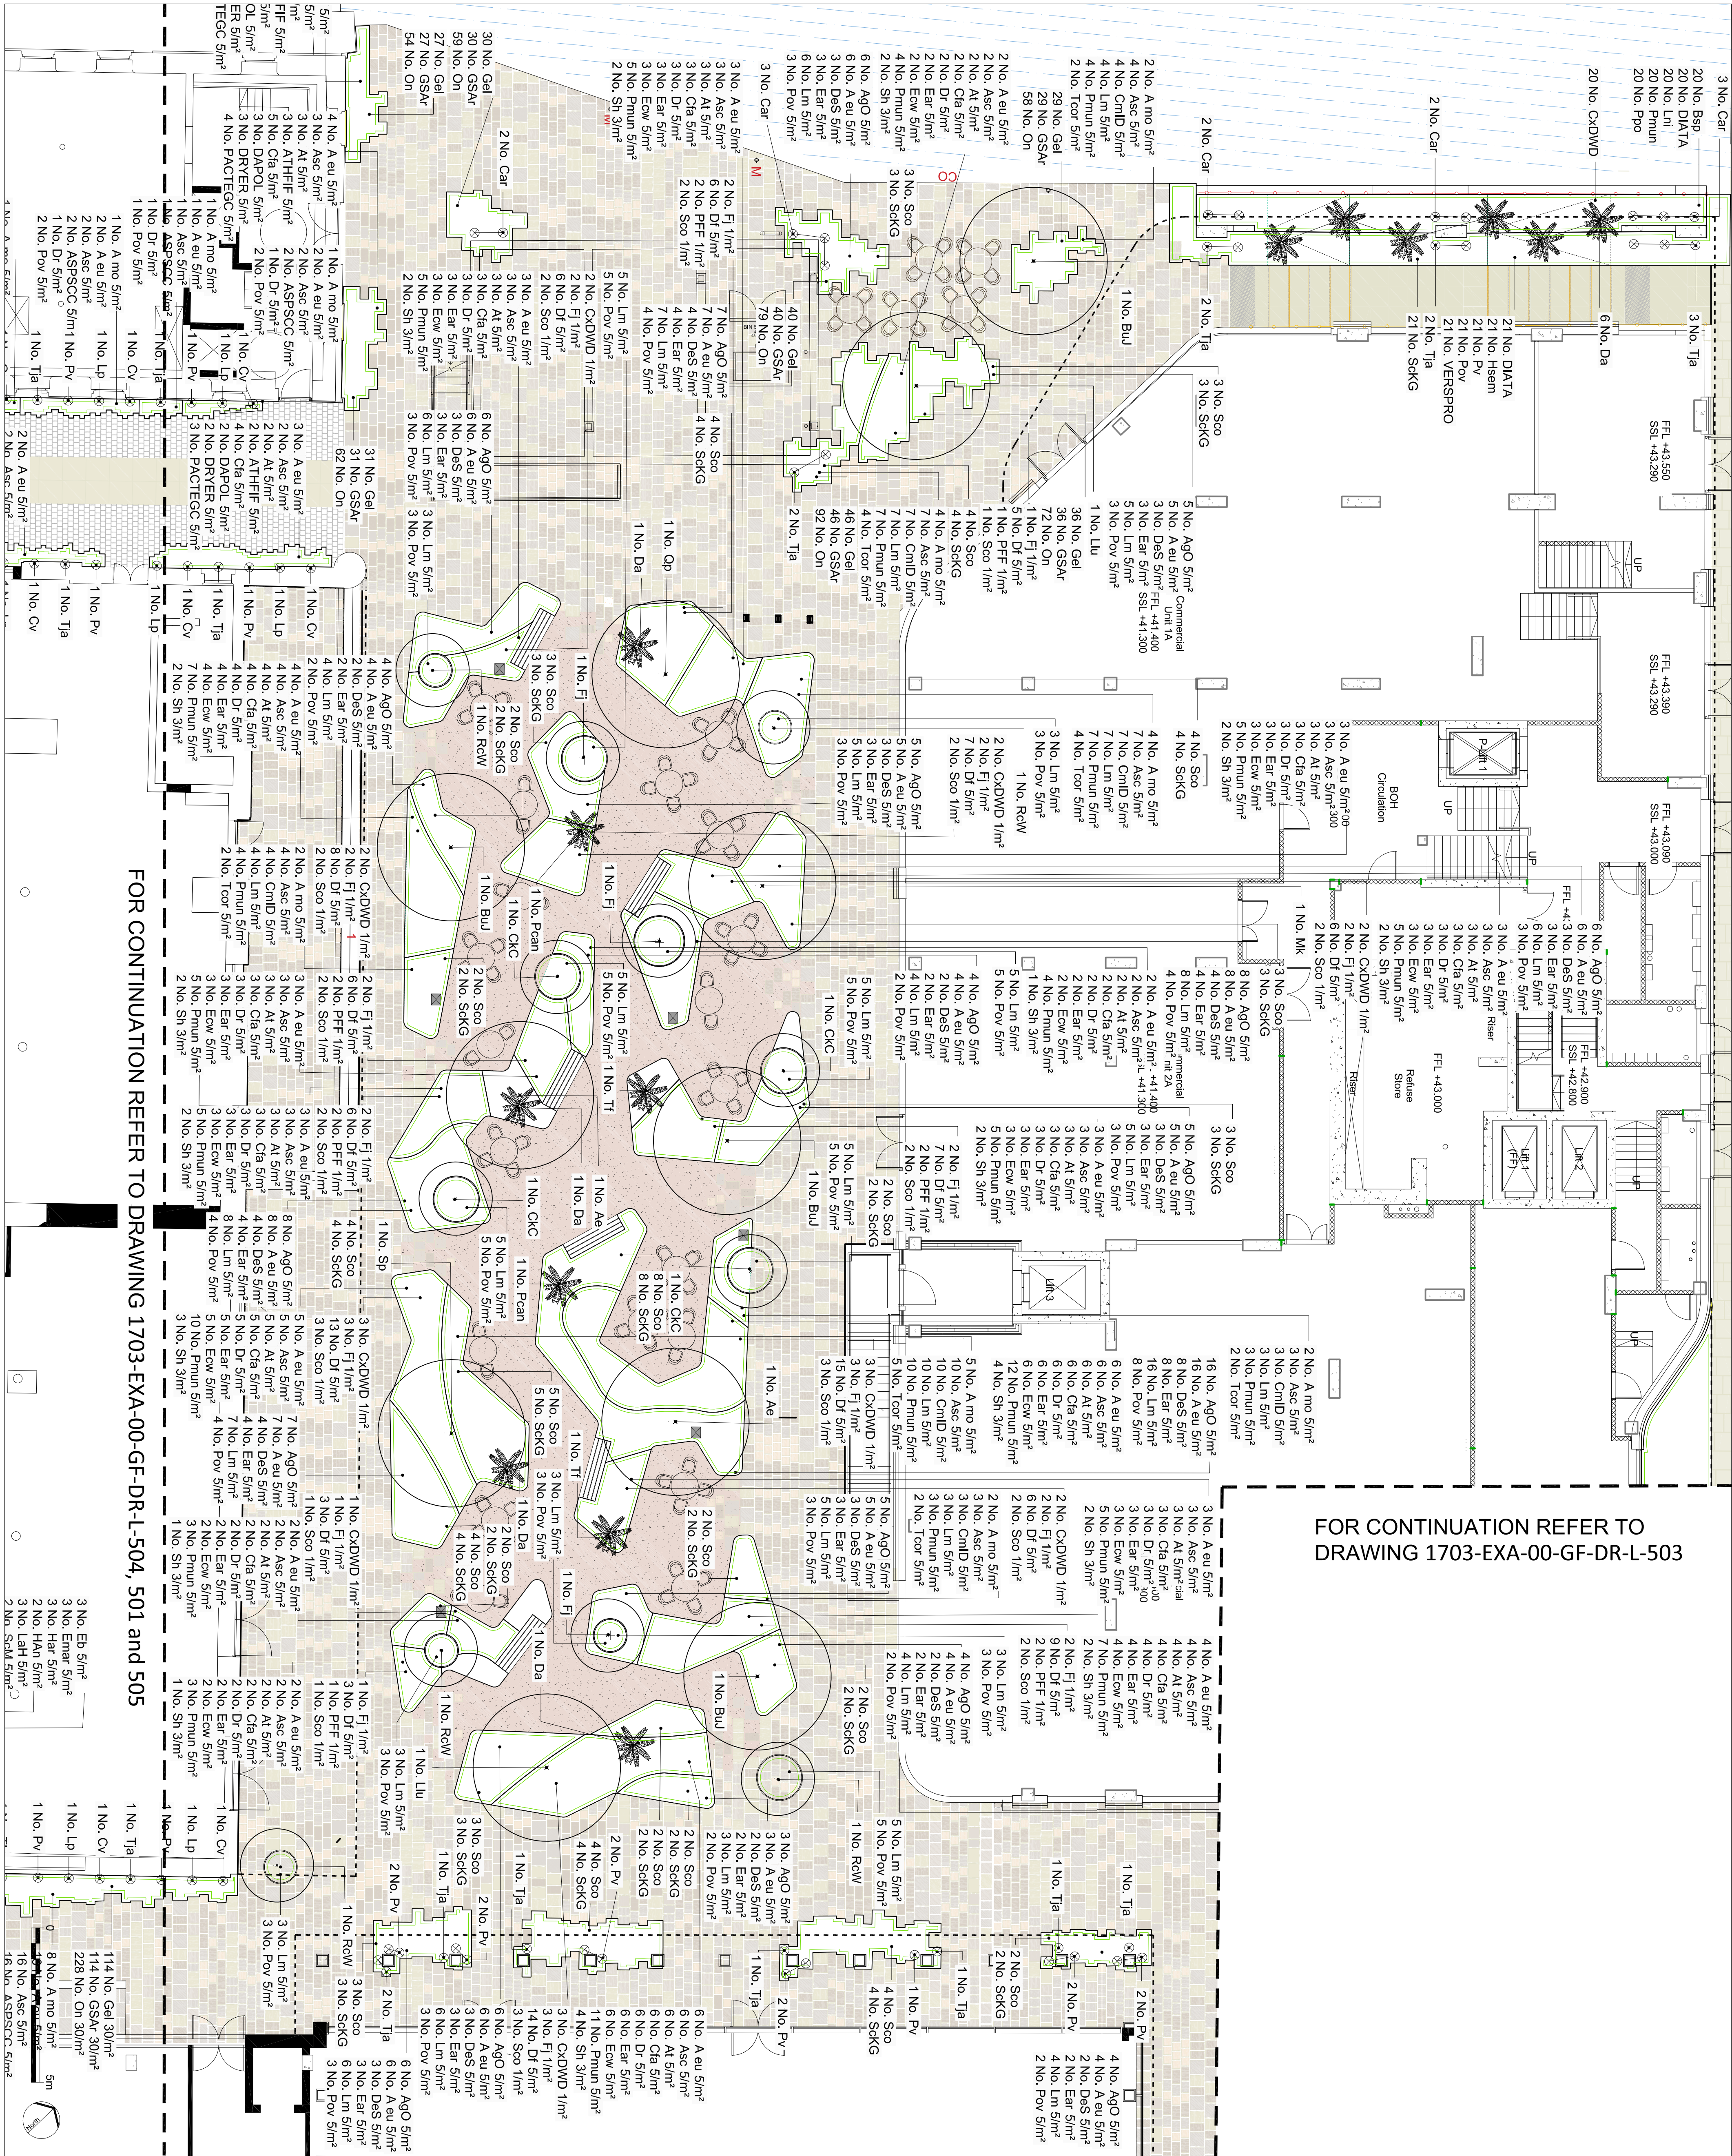

No dimensions are to be scaled from this drawing.
All dimensions are to be checked on site.
Area measurements for indicative purposes only.

This drawing is the property of Exterior Architecture Ltd.
No part of the drawing may be reproduced in any manner
without permission from Exterior Architecture Ltd.

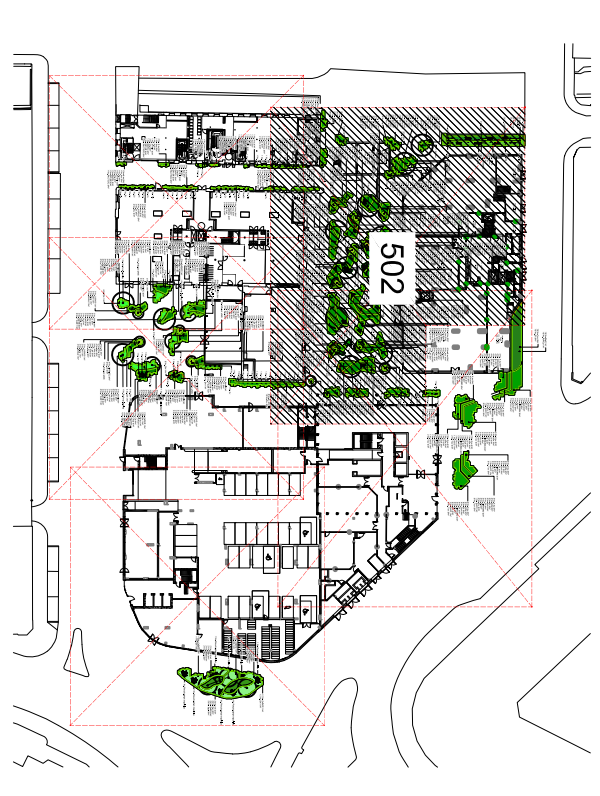

Client
Mount Anvil

Drawing title
PUBLIC REALM SOFTWARES
DETAIL PLAN 2 OF 5

Project title
KAMPUS

E-Mail: office@exteriorarchitecture.com
Web: www.exteriorarchitecture.com

EXTERIOR
ARCHITECTURE

LONDON: Studio 15, Hewlett House, Havelock Terrace

MANCHESTER: Studio 537, The Royal Exchange, St Anns

E-Mail: office@exteriorarchitecture.com
Web: www.exteriorarchitecture.com

Project title
KAMPUS

Drawing title
PUBLIC REALM SOFTWARES
DETAIL PLAN 2 OF 5

Issued By	Manchester	T: 0161 850 8101
Scale	1:100 @ A1	Drawn
Status	PLANNING	Checked
Date	22.10.2018	Approved
Drawing number		JM
		Revision