


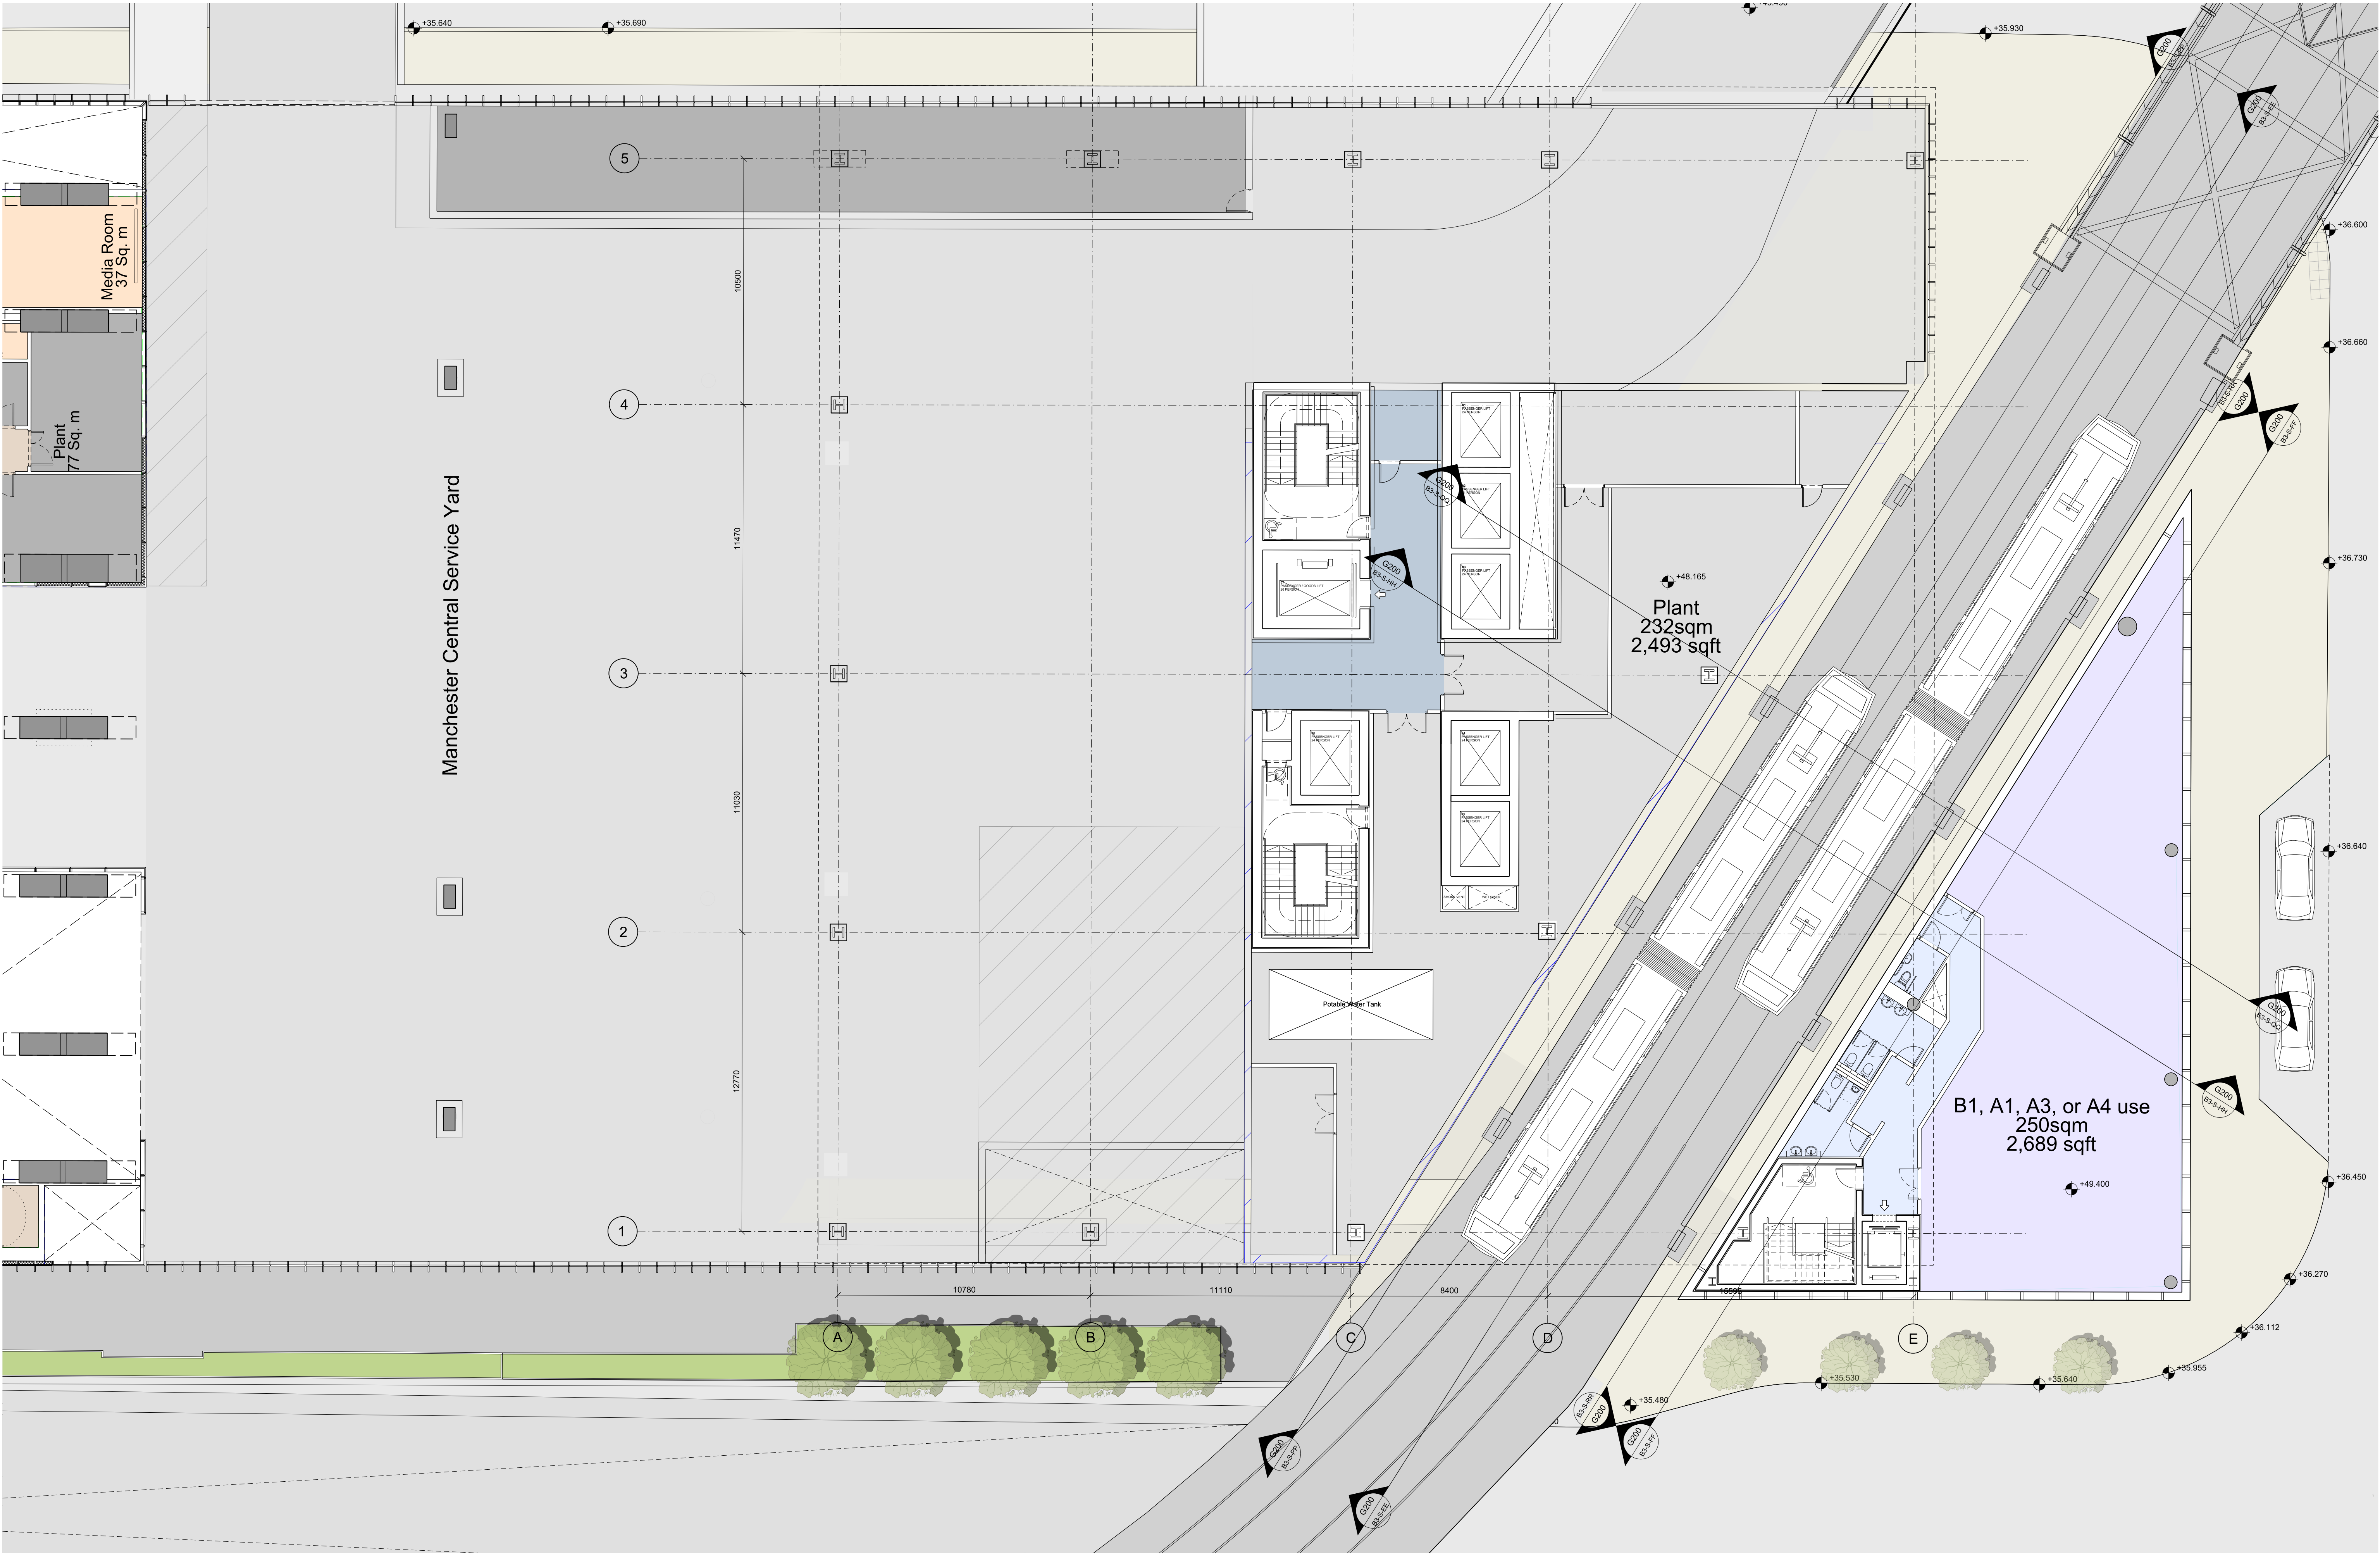

This drawing is copyright Do not scale off dimensions. All dimensions to be checked on site by contractor. Contractor to report any dimensional discrepancies, errors or omissions prior to commencing on site.	Rev/ Date		Description		Rev/ Date		Description		North	Project Title				Status					
	00		17-03-2017		Planning Issue					Former Bauer Millet Site				Planning					
	01		13-07-2017		Change of Use									Scale					
	02		30-04-2020		Minor Material Amendment Application									1:250 @ A3		1:125 @ A1		Date	
	03		15-12-2020		Non-Material Amendment Application									March 2017					
										Drawing Title				Job No		Drawing No		Revision	
										Building 3 - First Floor Mezzanine Plan				10053		10053-B3-A-B5D9-G200-P-01M-001		03	