
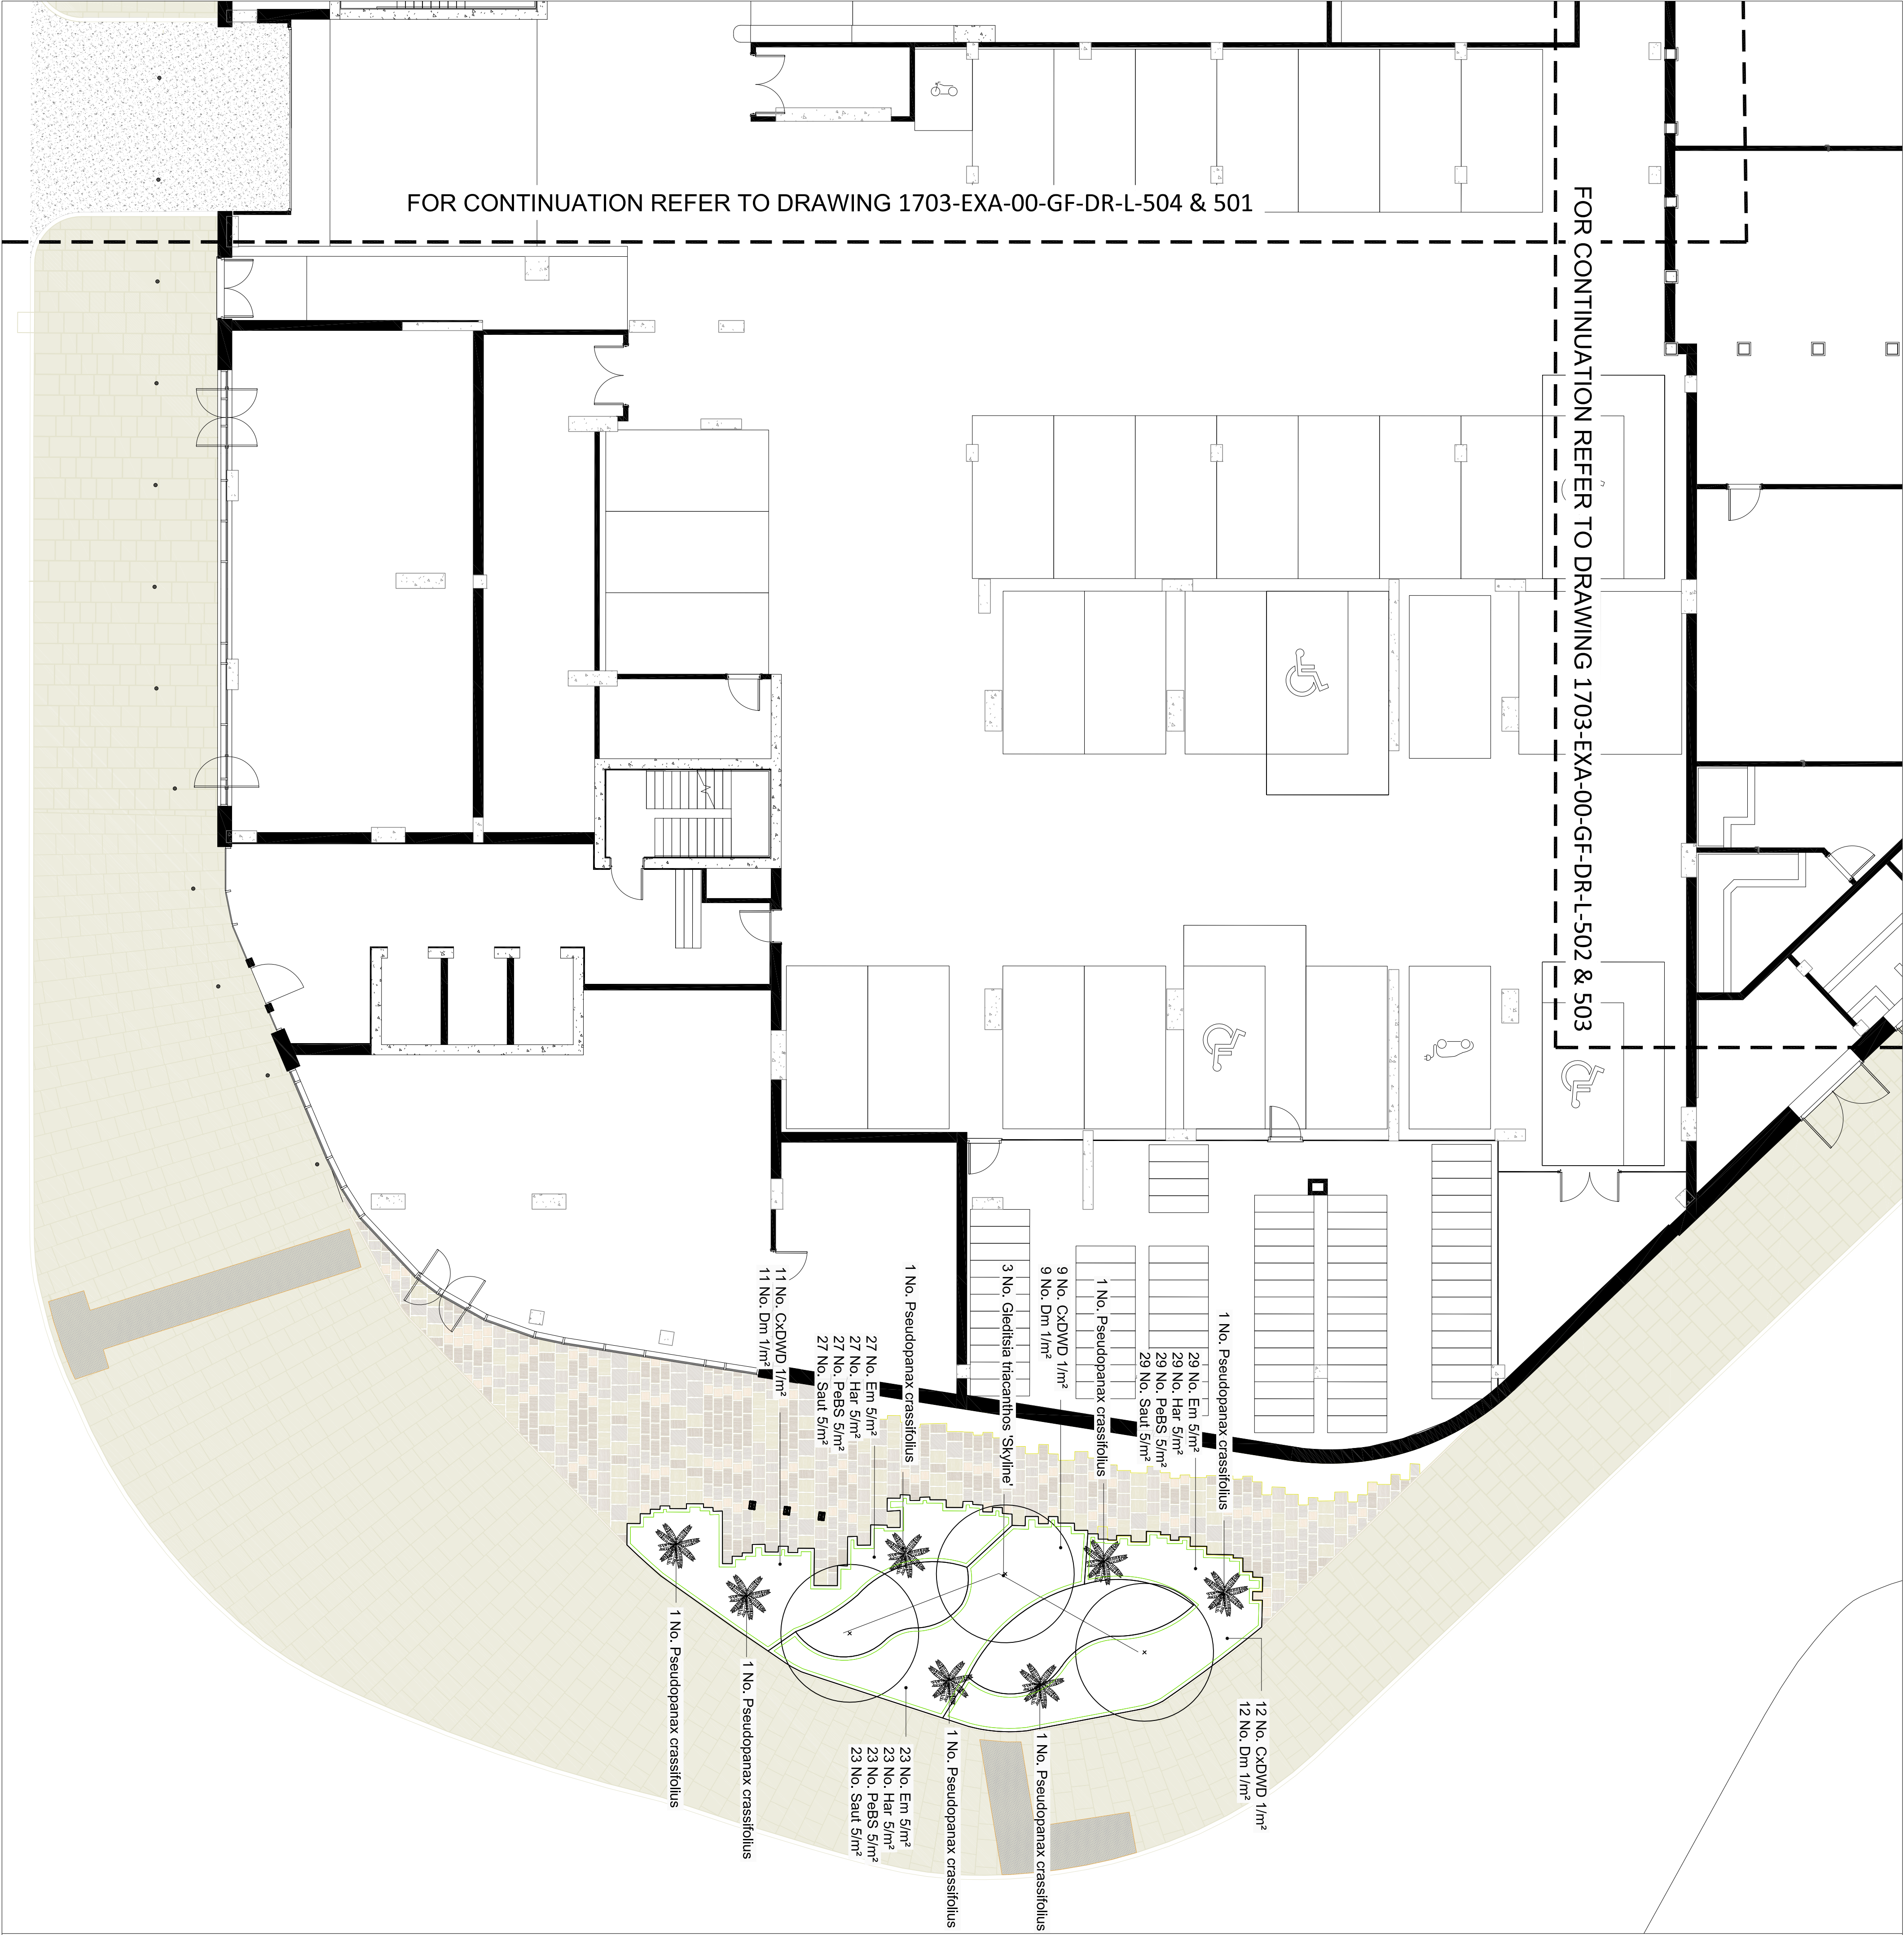


No dimensions are to be scaled from this drawing.
All dimensions are to be checked on site.
Area measurements for indicative purposes only.
This drawing is the property of Exterior Architecture Ltd.
No part of this drawing may be reproduced in any manner
without permission from Exterior Architecture Ltd.

Client
Mount Anvil

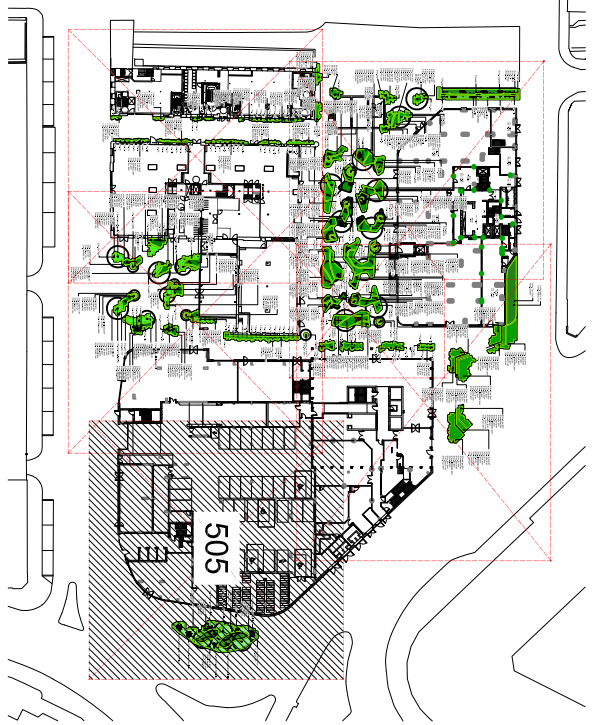

Rev	Description	Date
1	DISCHARGE OF PLANNING ISSUE 22.10.2018	22.10.2018

EXTERIOR ARCHITECTURE
LONDON: Studio 1S, Hewlett House, Harelock Terrace,
London, SW6 4AS
MANCHESTER: Studio 537, The Royal Exchange, St Ann's
Square, Manchester, M2 7DH
E-Mail: office@exteriorarchitecture.com
Web: www.exteriorarchitecture.com

Project title
KAMPUS

Drawing title
**PUBLIC REALM SOFTWARES
DETAIL PLAN 5 OF 5**

Issued By	Manchester	T: 0161 850 9101
Scale	1:100 @ A1	Drawn EXA
Status	PLANNING	Checked SPL
Date	22.10.2018	Approved JM
Drawing number	1703-EXA-00-GF-DR-L-505	Revision