


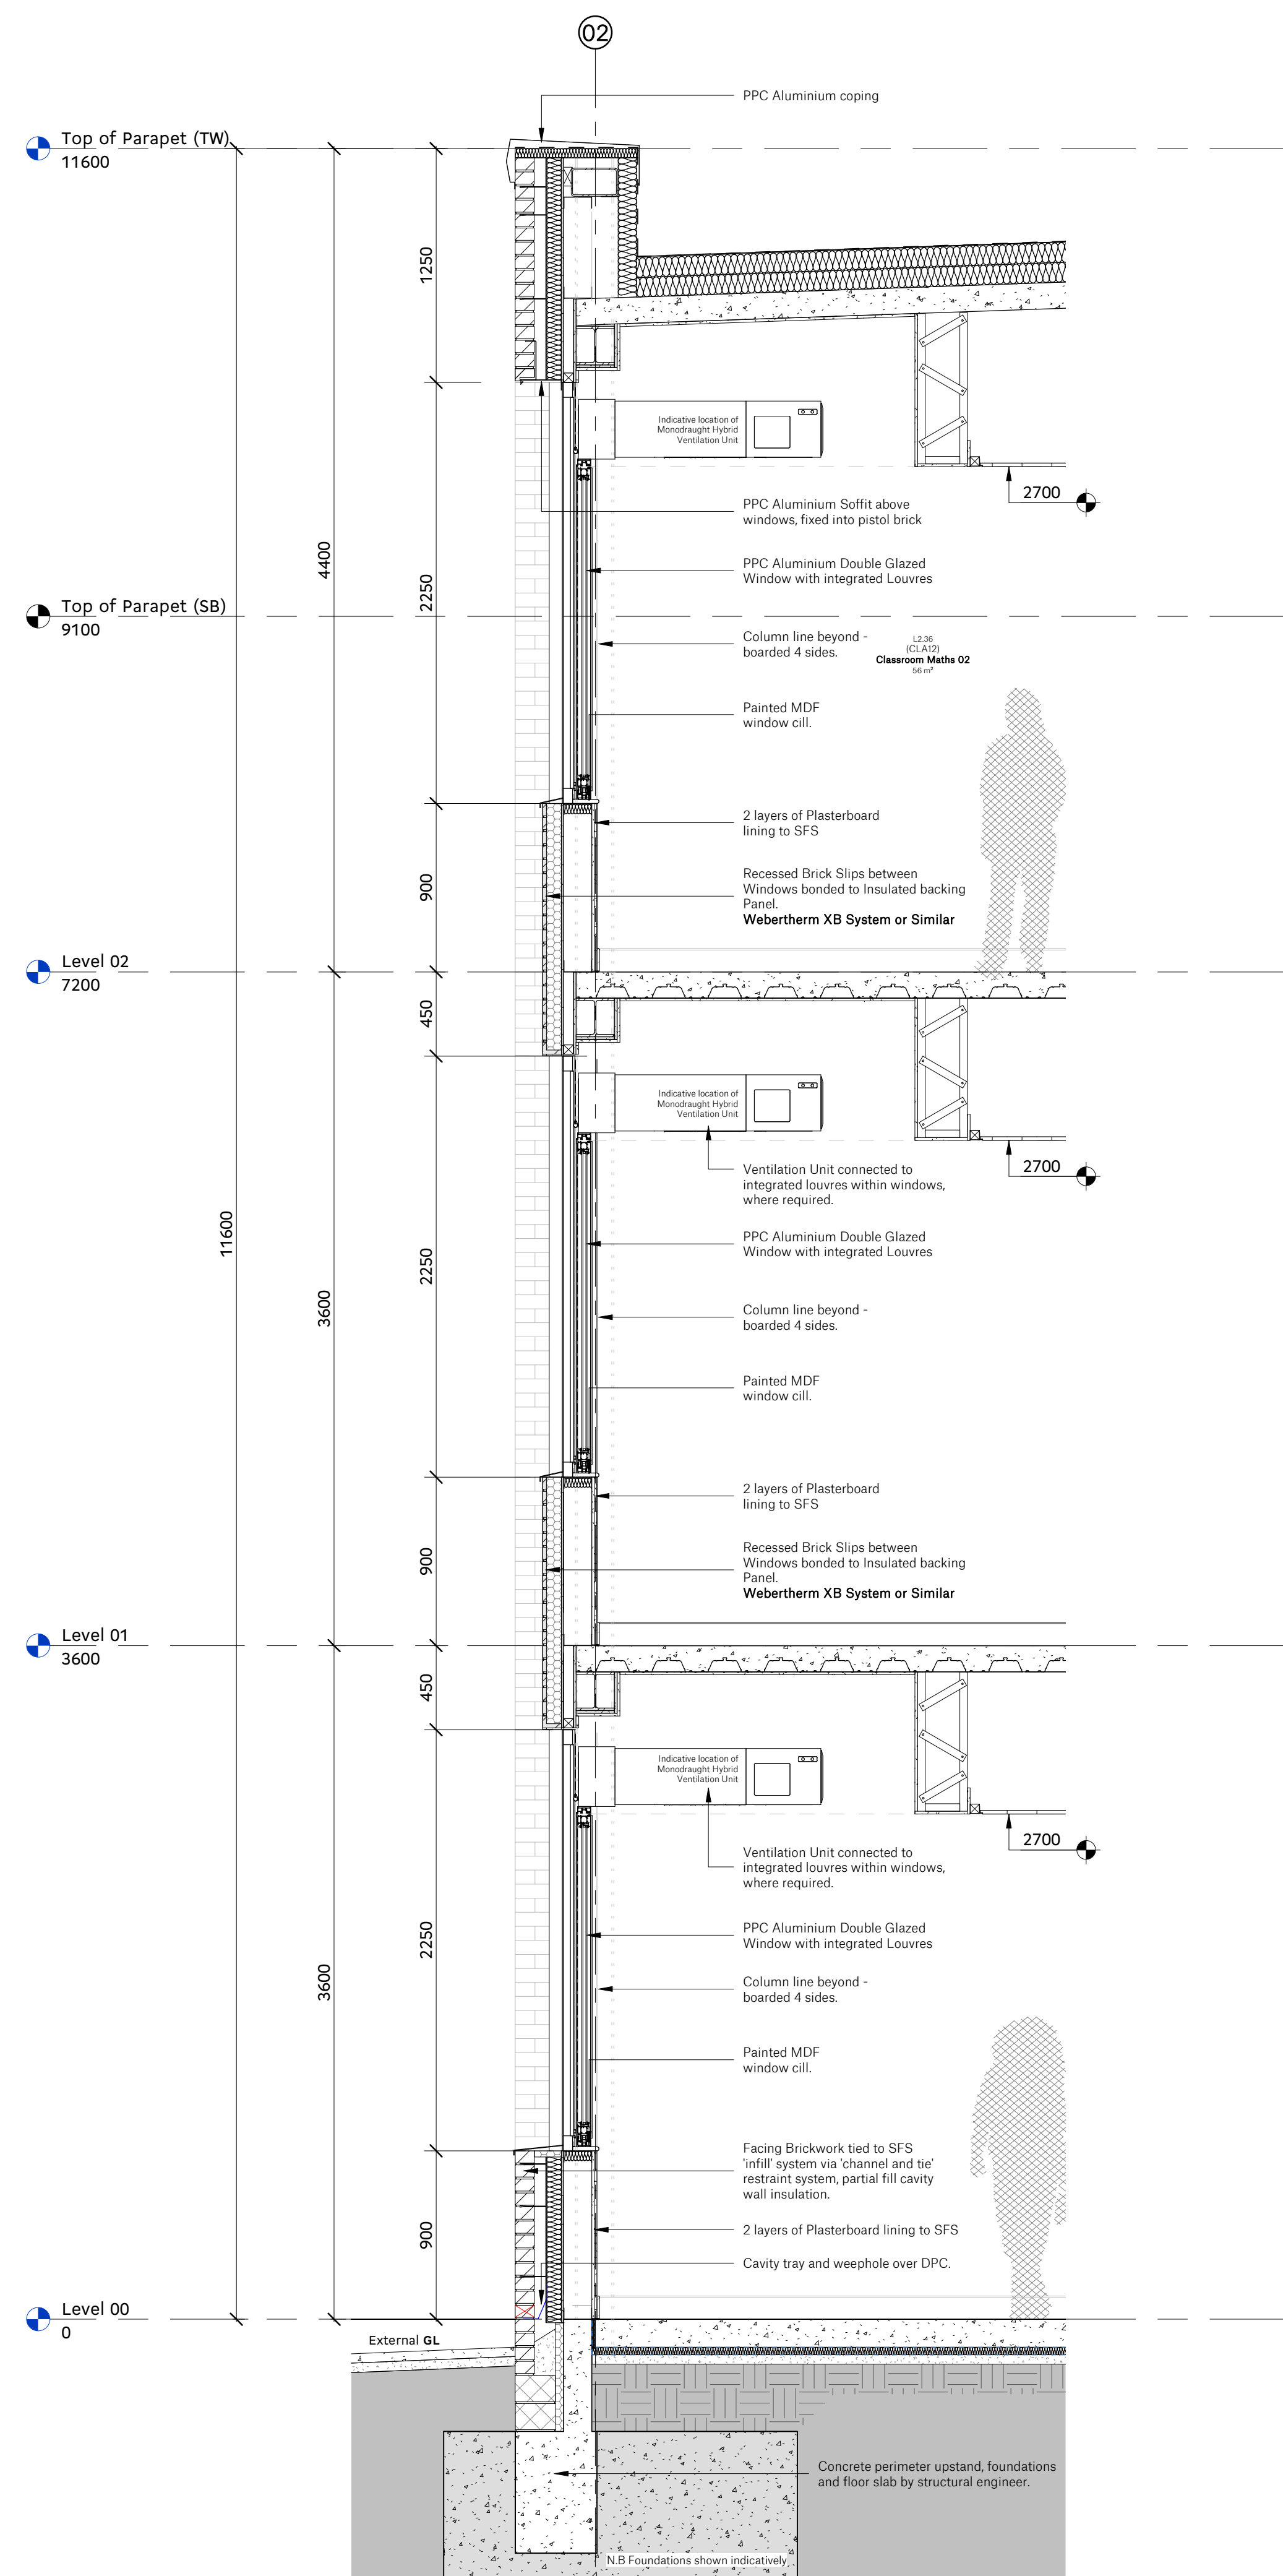

Section through Teaching Wing
1: 25



Typical Teaching Bay
1: 25



SPACE

Spaceworks, Benton Park Road, Newcastle upon Tyne,
NE7 7LX
T: +44 (0)844 800 6660
www.spacearchitects.co.uk

Sir Robert McALPINE

MANCHESTER CITY COUNCIL

Project Belle Vue Co-op Academy, Manchester				
Drawing Title Typical Strip Section and Bay				
Project No. 08191	Drawing No. XX-DR-A-21-0001	Status P01	Revision P01	Scale at A1 1: 25
File Reference: 08191-SPACE-XX-DR-A-21-0001				