




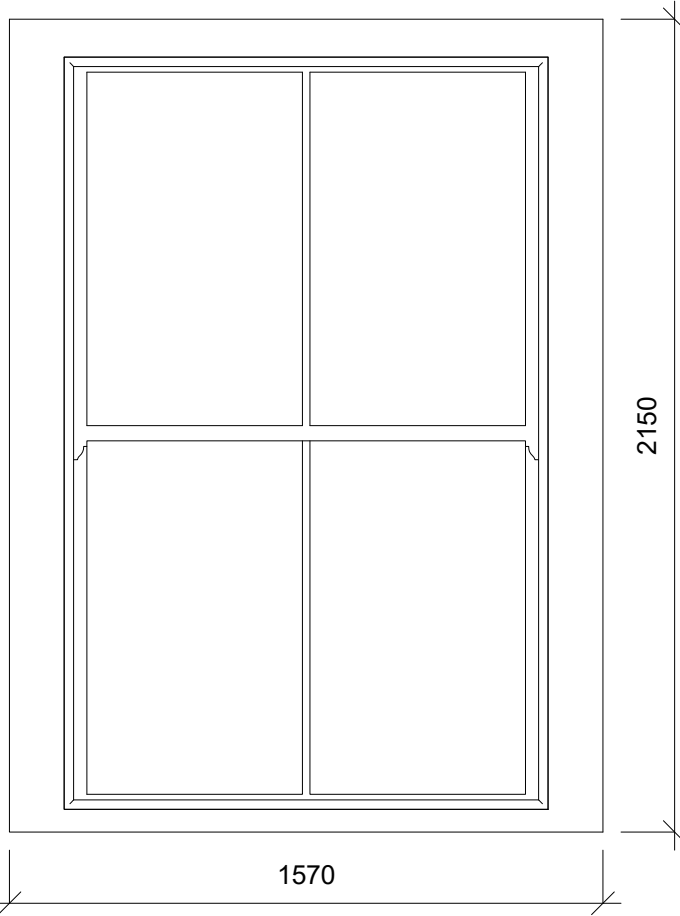


WINDOW TYPE

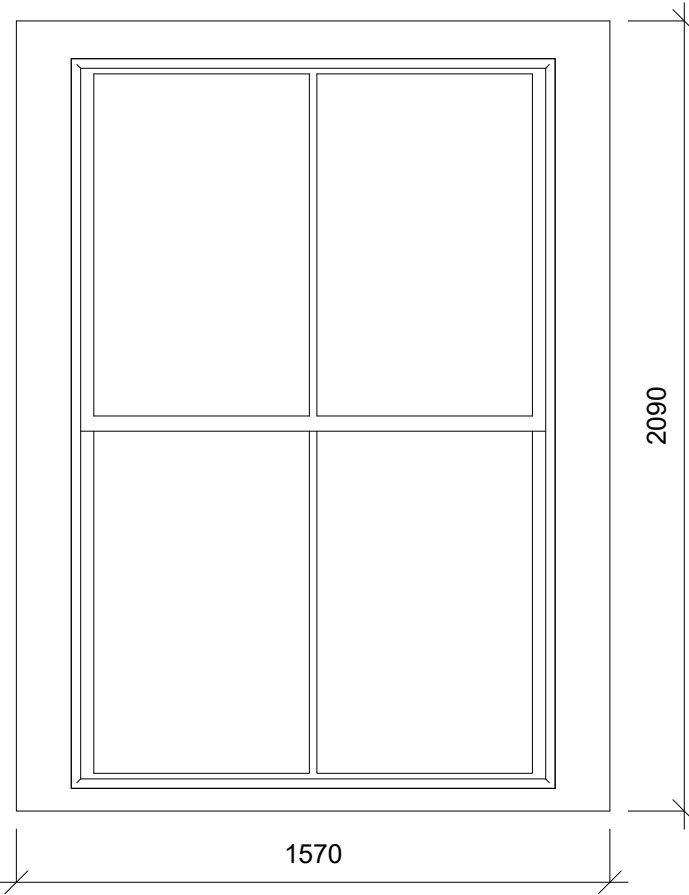


WINDOW TYPE

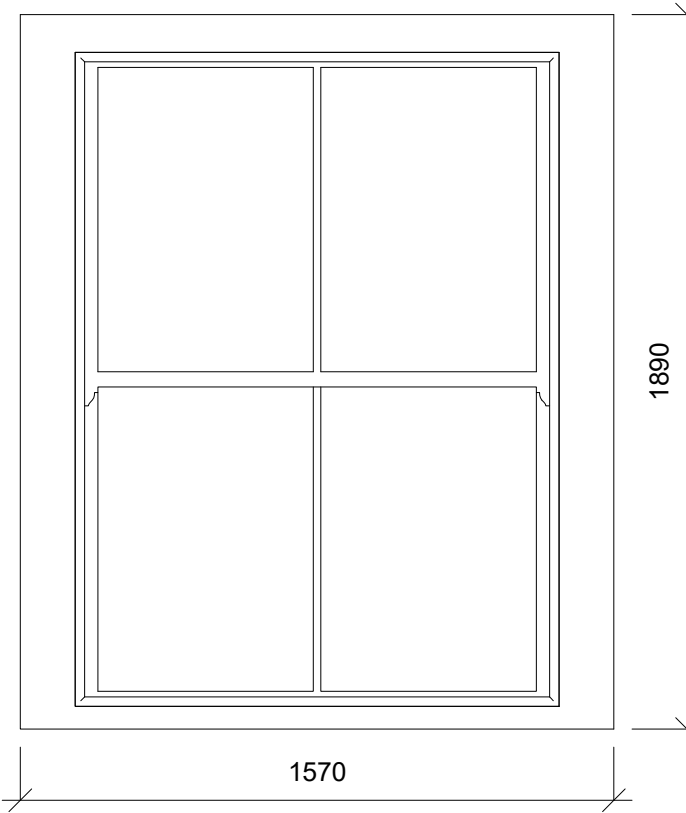


WINDOW TYPE

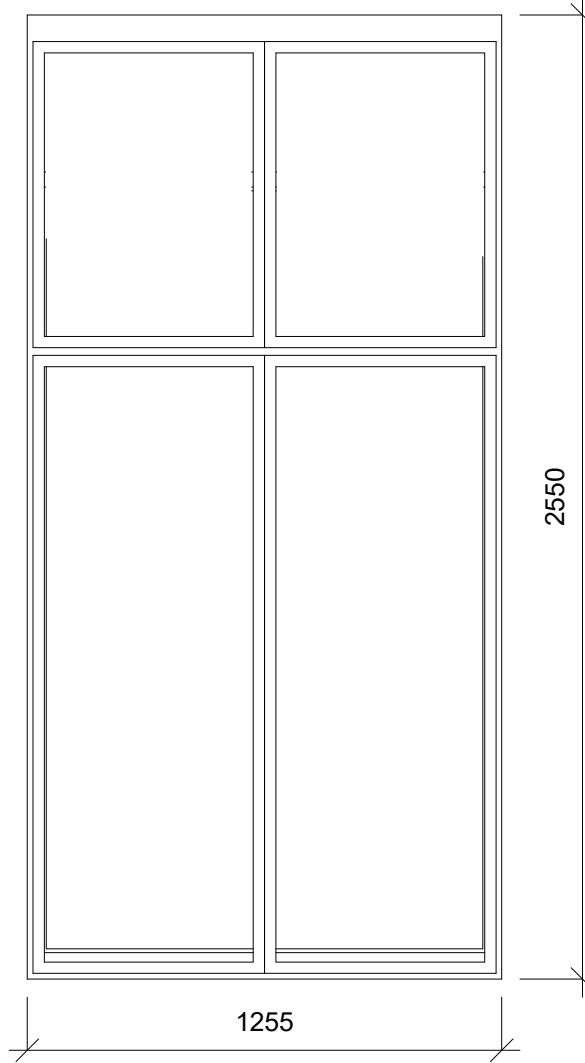


WINDOW TYPE D
(EXTERNAL)

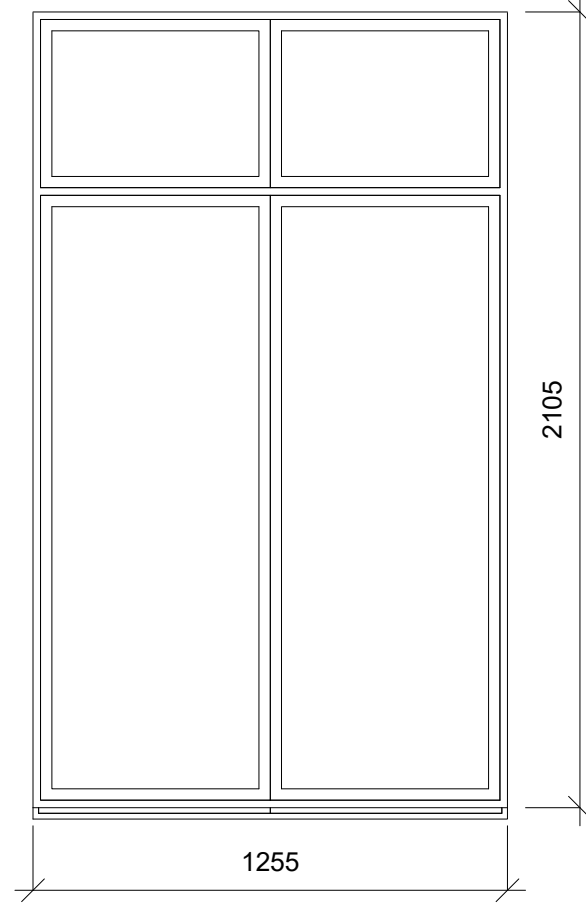


WINDOW TYPE
D

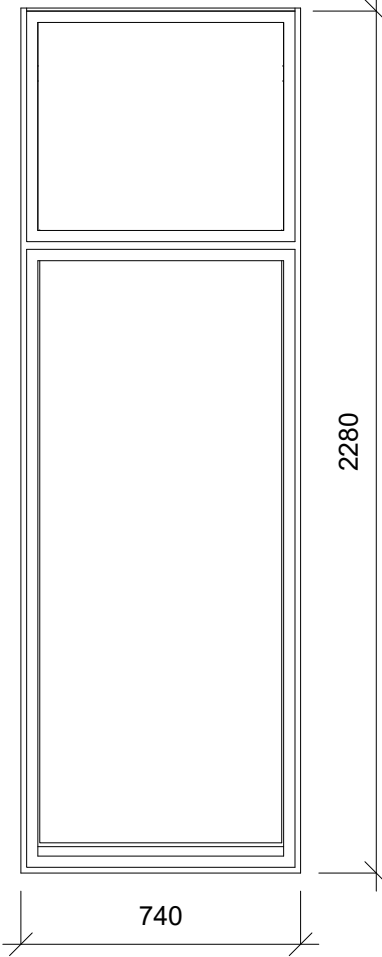


WINDOW TYPE
E

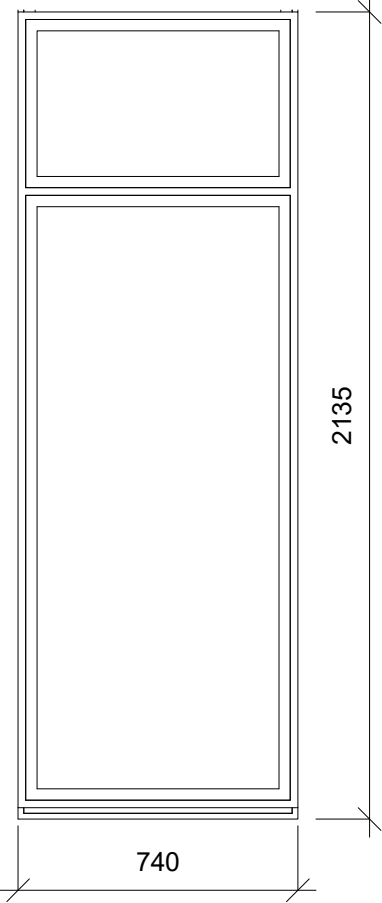


WINDOW TYPE
E

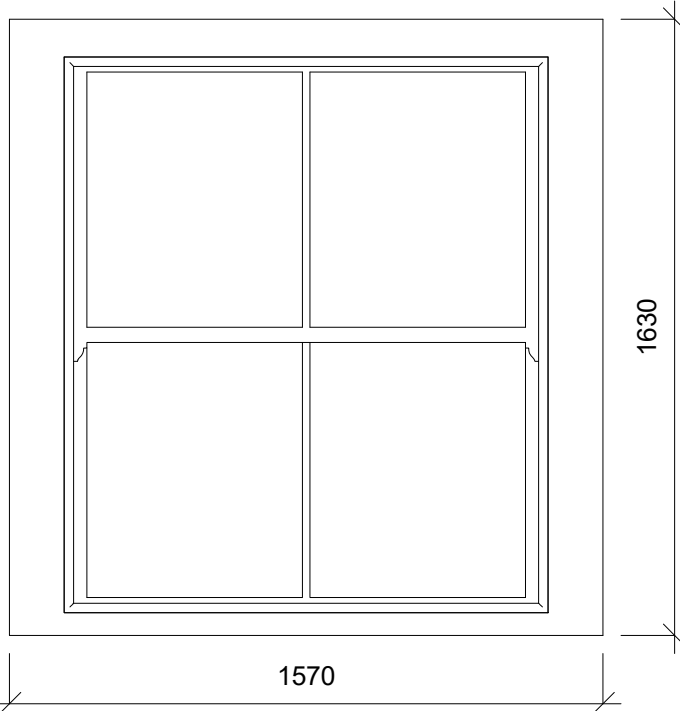

WINDOW TYPE F

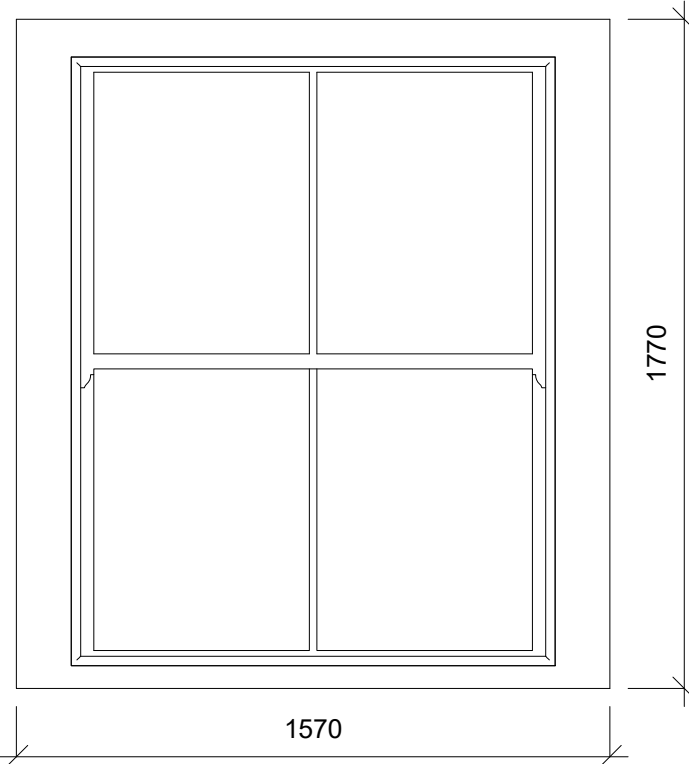


WINDOW TYPE

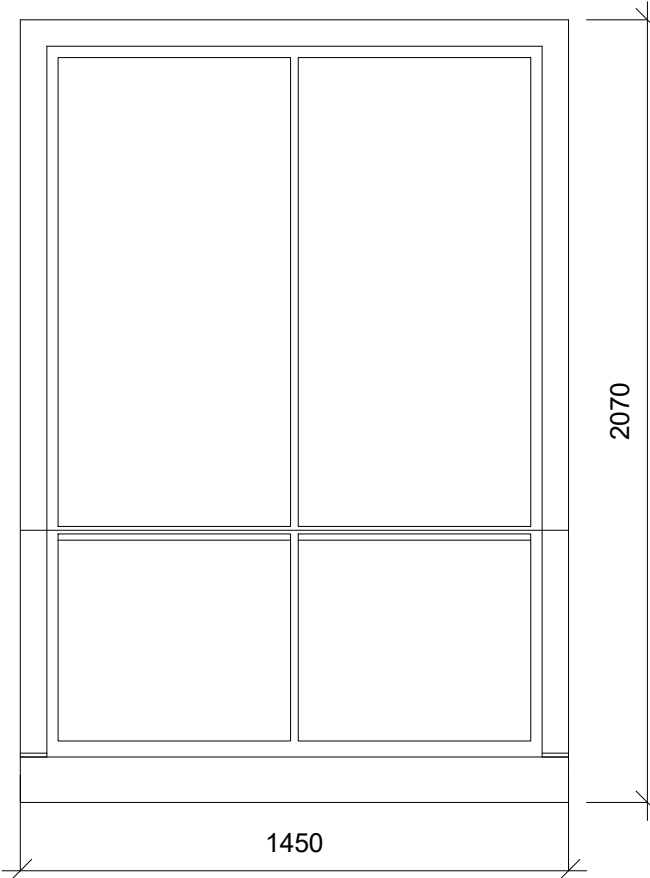


WINDOW TYPE




WINDOW TYPE

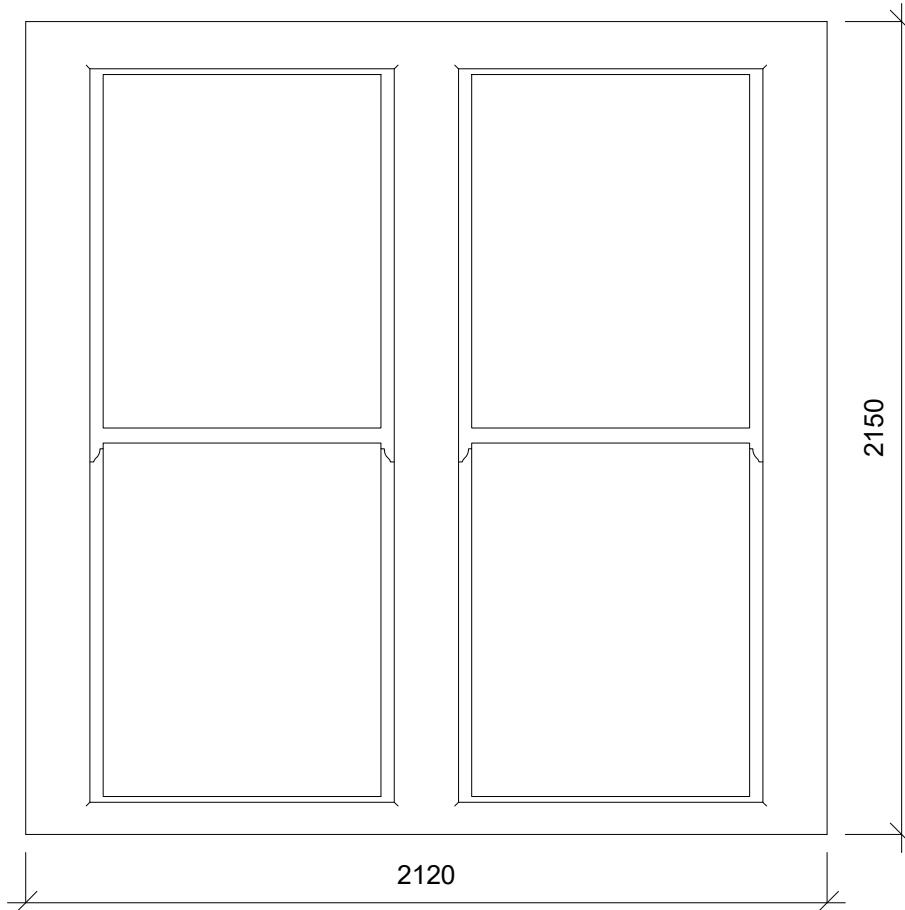

WINDOW TYPE J

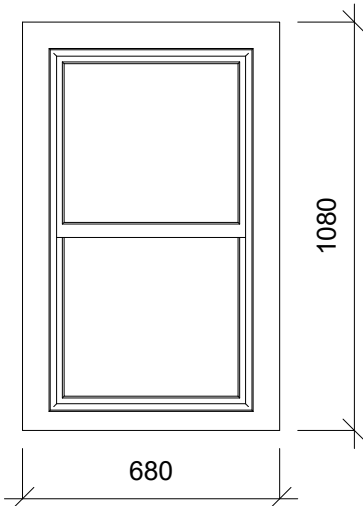

WINDOW TYPE

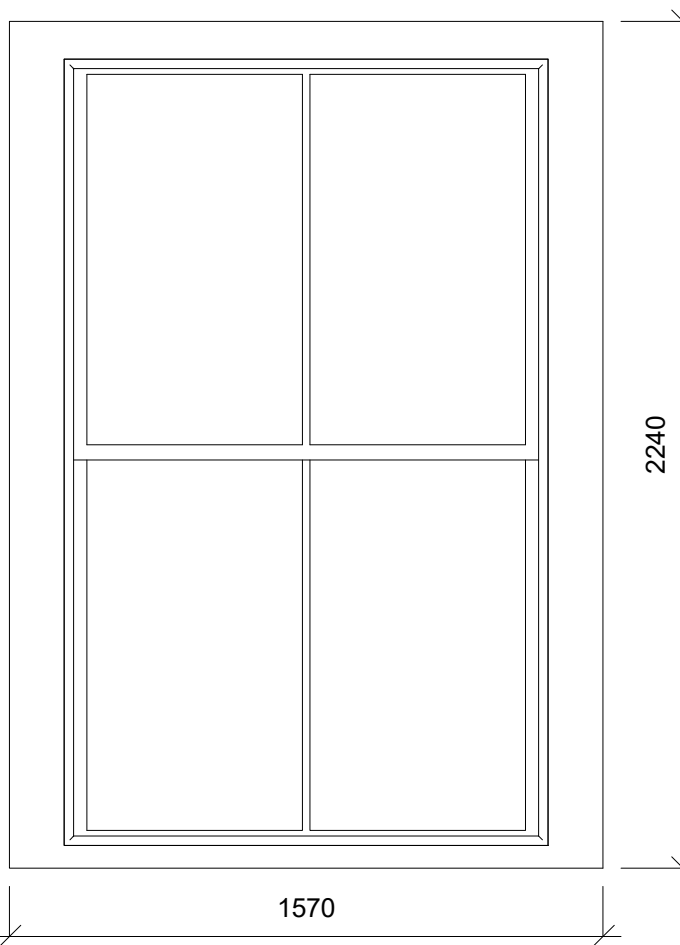

WINDOW TYPE L

GENERAL NOTES

1. ALL DIMENSIONS ARE IN MILLIMETRES UNLESS OTHERWISE STATED.
2. ALL LEVELS ARE IN METRES UNLESS OTHERWISE STATED.
3. DIMENSIONS ARE NOT TO BE SCALED FROM THE DRAWING.
4. ALL WORK TO BE CARRIED OUT IN ACCORDANCE WITH THE CURRENT EDITION OF THE BUILDING REGULATIONS 1991 (INCLUDING AMENDMENTS) AND ALL RELEVANT BRITISH STANDARDS/CODES OF PRACTICE.
5. CONTRACTOR IS RESPONSIBLE FOR THE CORRECT SETTING OUT OF THE WORKS ON SITE. ALL DIMENSIONS TO BE CHECKED PRIOR TO FABRICATION OF MATERIALS.
6. THIS DRAWING IS TO BE READ IN CONJUNCTION WITH ALL RELEVANT DRAWINGS AND SPECIFICATIONS.
7. THIS DRAWING SHALL NOT BE DUPLICATED WITHOUT THE EXPRESS WRITTEN PERMISSION OF BEECH DESIGN AND BUILD LIMITED.

- TO BE READ IN CONJUNCTION WITH BUILDING ENVELOPE REPAIR WORKS - 013-MDB-BS-XX-SH-B-2100
- TO BE READ IN CONJUNCTION WITH WINDOW ELEVATIONS - 013-MDB-BS-ZZ-EL-A-3101
- TO BE READ IN CONJUNCTION WITH WINDOW SCHEDULE - 013-MDB-BS-ZZ-SH-A-3102
- SPECIALIST TO CONFIRM SIZES ON SITE WHERE NECESSARY

A ISSUED FOR CONDITIONS APPROVAL NP 12-03-21

Rev Description By Date



PICCADILLY WAREHOUSE

BLOOM STREET
EXISTING
WINDOW ELEVATIONS

DRAWING TITLE

DRAWING STATUS
DRAWN: JK CHECKED: NP

SCALE: As indicated DATE: 12.03.21

013-MDB-BS-ZZ-EL-A-3101 A REV