


Note: This is a colour drawing, in order to ensure any subsequent reproduction is viewed correctly it is to be re-printed in full colour

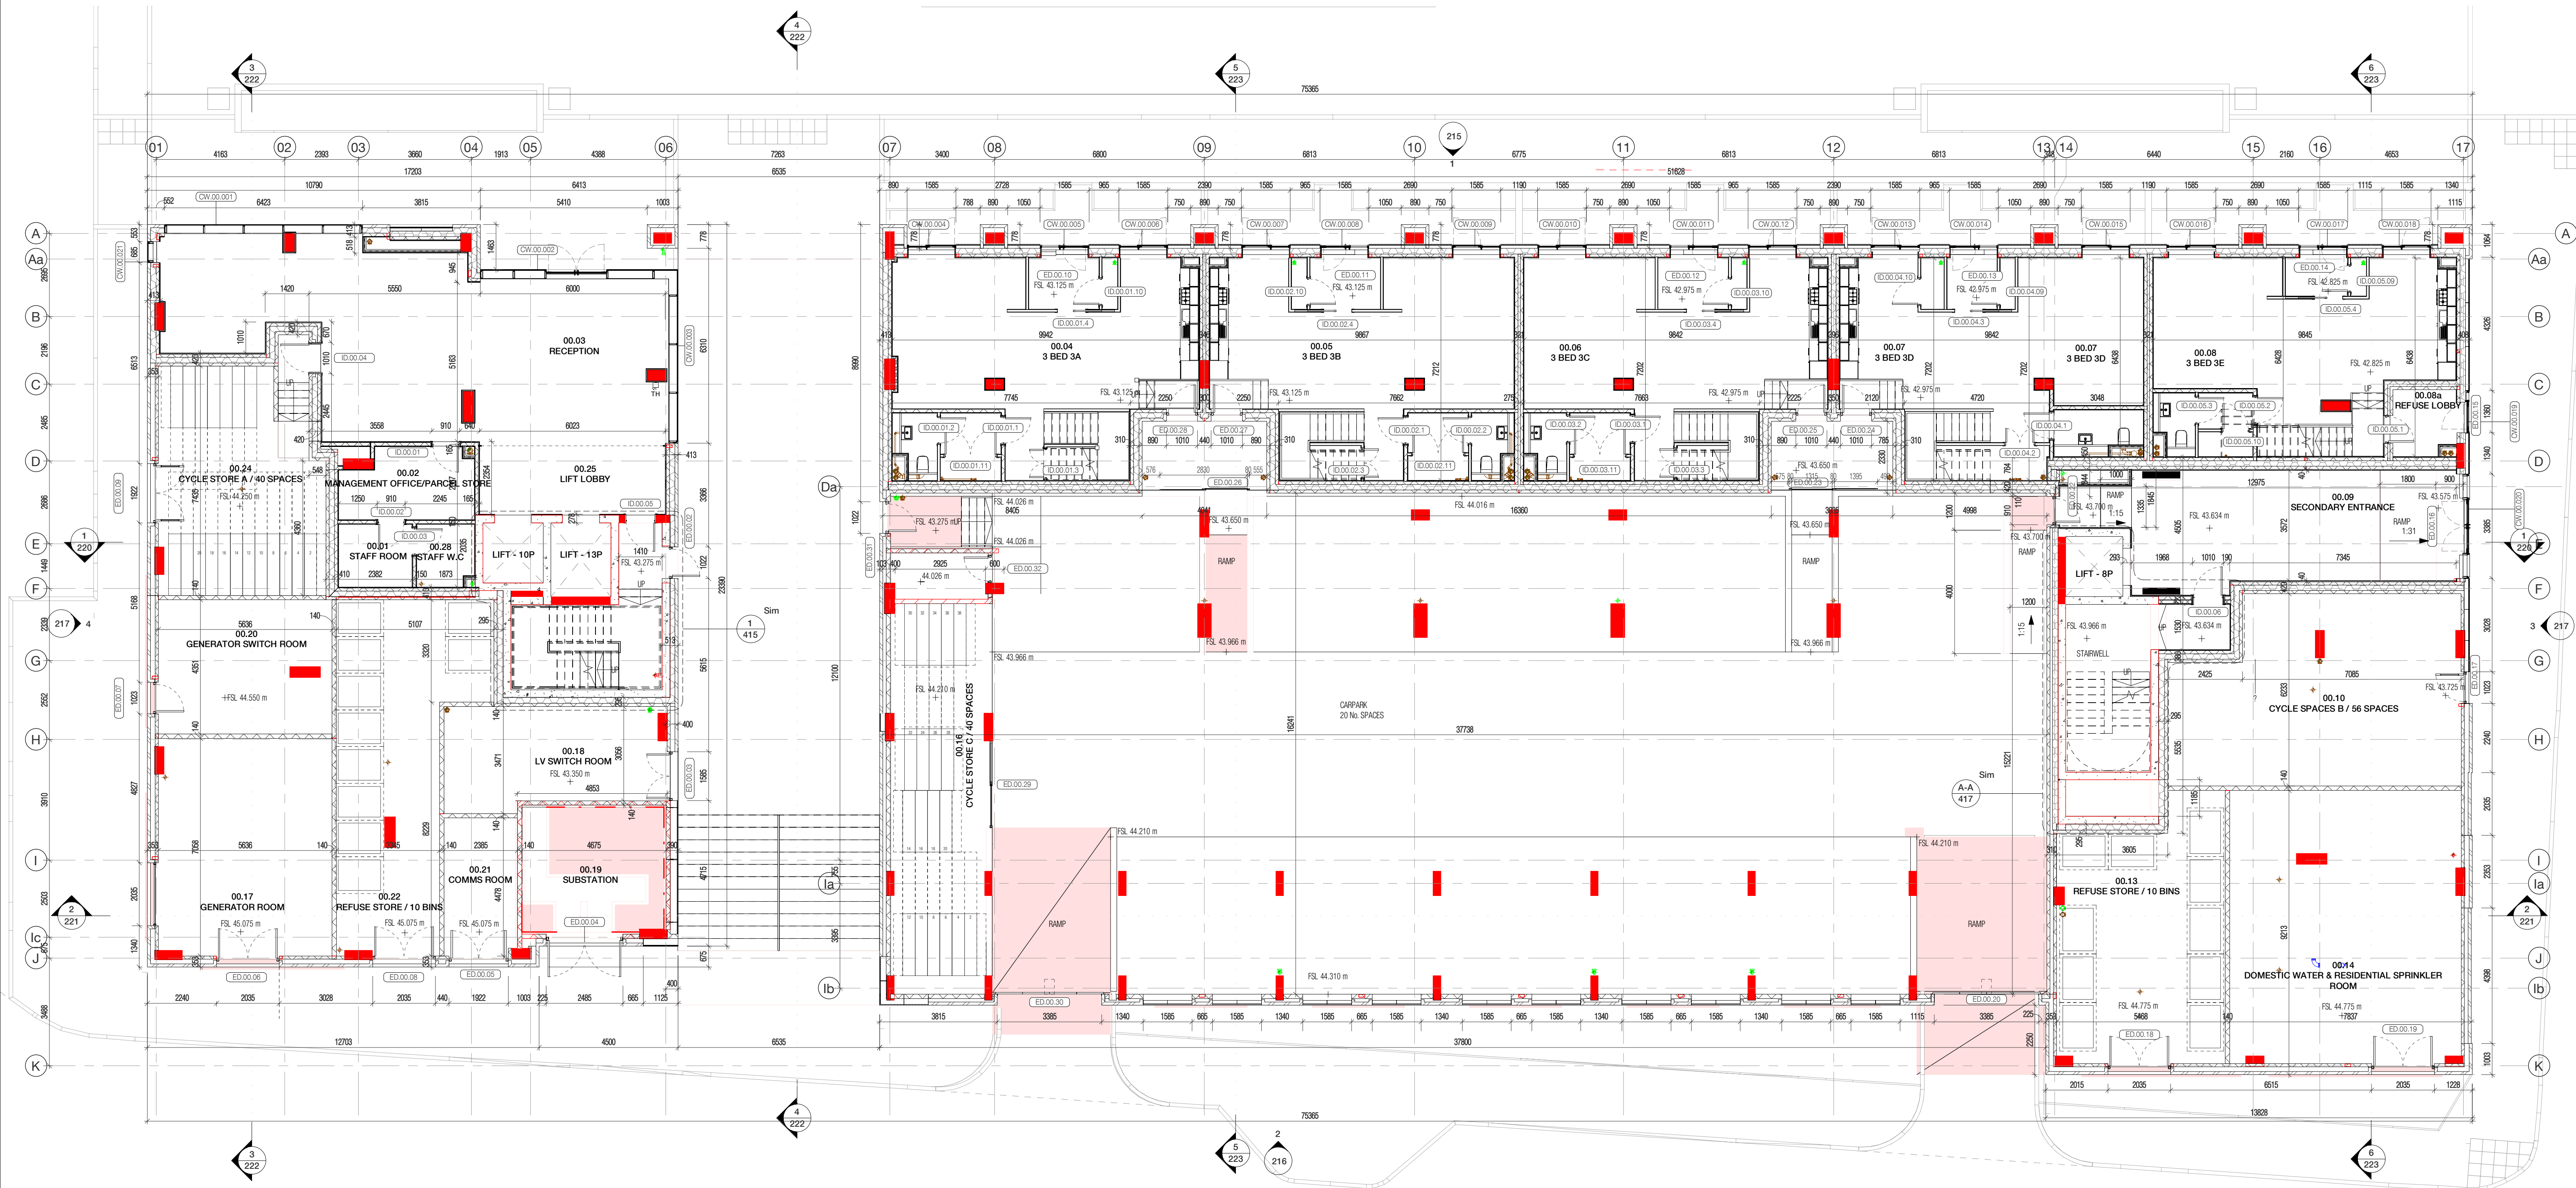

GROUND FLOOR PLAN


1 : 100

NOTES

- Elements shown in red represent items referenced in the Structural Engineer's imported model.
- Elements shown with red clouds represent items to be reviewed by the Structural Engineer's
- Elements shown in blue or clouded blue represent items to be developed and/or in abeyance to be reviewed by DLA Architecture in conjunction with the Main Contractor and the wider team
- Elements shown in brown, green and varying colours represents items referenced in the M&E Engineer's imported model.
- Elements shown with black clouds have been revised by DLA under this revision.

This drawing contains the latest Structural Engineer's and M&E Engineer's models received to date. The scheme is subject to design development.

The location of incoming services are to be fully resolved with the M&E consultant. This drawing is to be read in conjunction with all relevant Structural, M&E consultant information

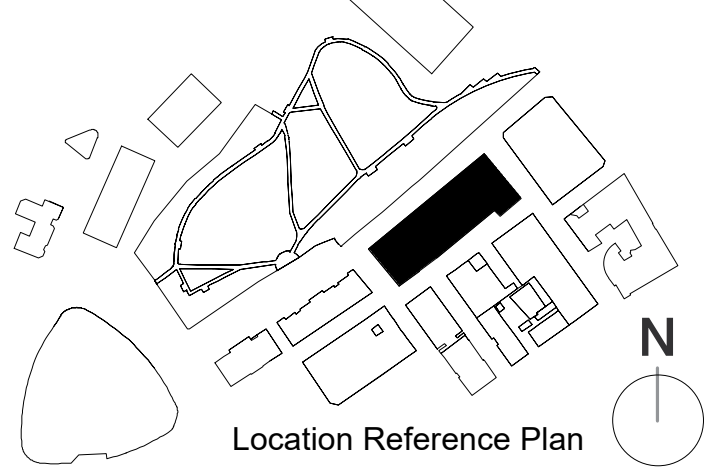

REVISIONS		DATE
No.	DESCRIPTION	DATE
A	CHANGES TO GROUND FLOOR LAYOUT AS BCL INSTRUCTION 16/10/18. TOWNHOUSE PARTY WALL TYPES CHANGED AND SINGLE LEAF BLOCK WALLS CHANGED TO 140MM AS INSTRUCTED IN DTM 22/10/18	26/10/18 VMS SJ
B	EXTERNAL CAVITY WALL TO UNHEATED SPACE REDUCED AND WALLS TO 3 BED 3 E TOWNHOUSE REFUSE LOBBY CHANGED AS EMAILS 22/11/18 (NOT CLOUDED). ADDITIONAL AREAS CLOUDED BLUE IN ABEYANCE AWAITING CLIENT CONFIRMATION	23/11/18 VMS SJ
C	CONSTRUCTION ISSUE. REVISED AS CLOUDED	28/01/19 VKF SJ
D	LAYOUT TO SECONDARY ENTRANCE AMENDED	21/02/19 AS SJ
E	BUILDING REGULATIONS STATUS	25/02/19 AS SJ
F	GENERAL REVISIONS FOLLOWING BCL INSTRUCTION TO INCORPORATE CHAMFERED AND HALF BRICK RECESSED PANELS (EMAIL DATED 21.02.19)	15/03/19 AS SJ
G	GENERAL AMENDMENTS TO SUIT UPDATED SVPRWP LOCATIONS. INTERNAL PARTITION TYPES, EIGHTH FLOOR TERRACE DOORS/WINDOWS AND CLIENT DESIGN TEAM COMMENTS.	21/05/19 AS SJ
H	GENERAL REVISION FOLLOWING CHANGES TO WINDOW DESIGN, BRICK BONDING PATTERNS AND WIDTH OF INTERNAL BATHROOM SUITE DOORS.	19/07/19 AS SJ
J	MEP CONTROL PANEL ROOM ADDED WITHIN GROUND FLOOR CAR PARK	20/08/19 AS SJ
K	DOOR TYPES AMENDED IN LINE WITH CLIENT CHANGE REQUEST DATED 18/11/19.	22/11/19 AS SJ

ARCHITECTURE

86 King Street | Manchester | M2 4WQ
0161 834 4550 | www.dla-design.co.uk

PROJECT
MEADOWSIDE PLOT 5
OLD MOUNT STREET MANCHESTER

TITLE
SETTING OUT PLAN
GROUND FLOOR - LEVEL 00

SCALE
1 : 100 @ A1

DATE
21/08/18

DRAWN
VMS

REVIEWED
SJ

DLA REF
2018-086

NUMBER
200

REVISION
K

STATUS
FOR CONSTRUCTION