




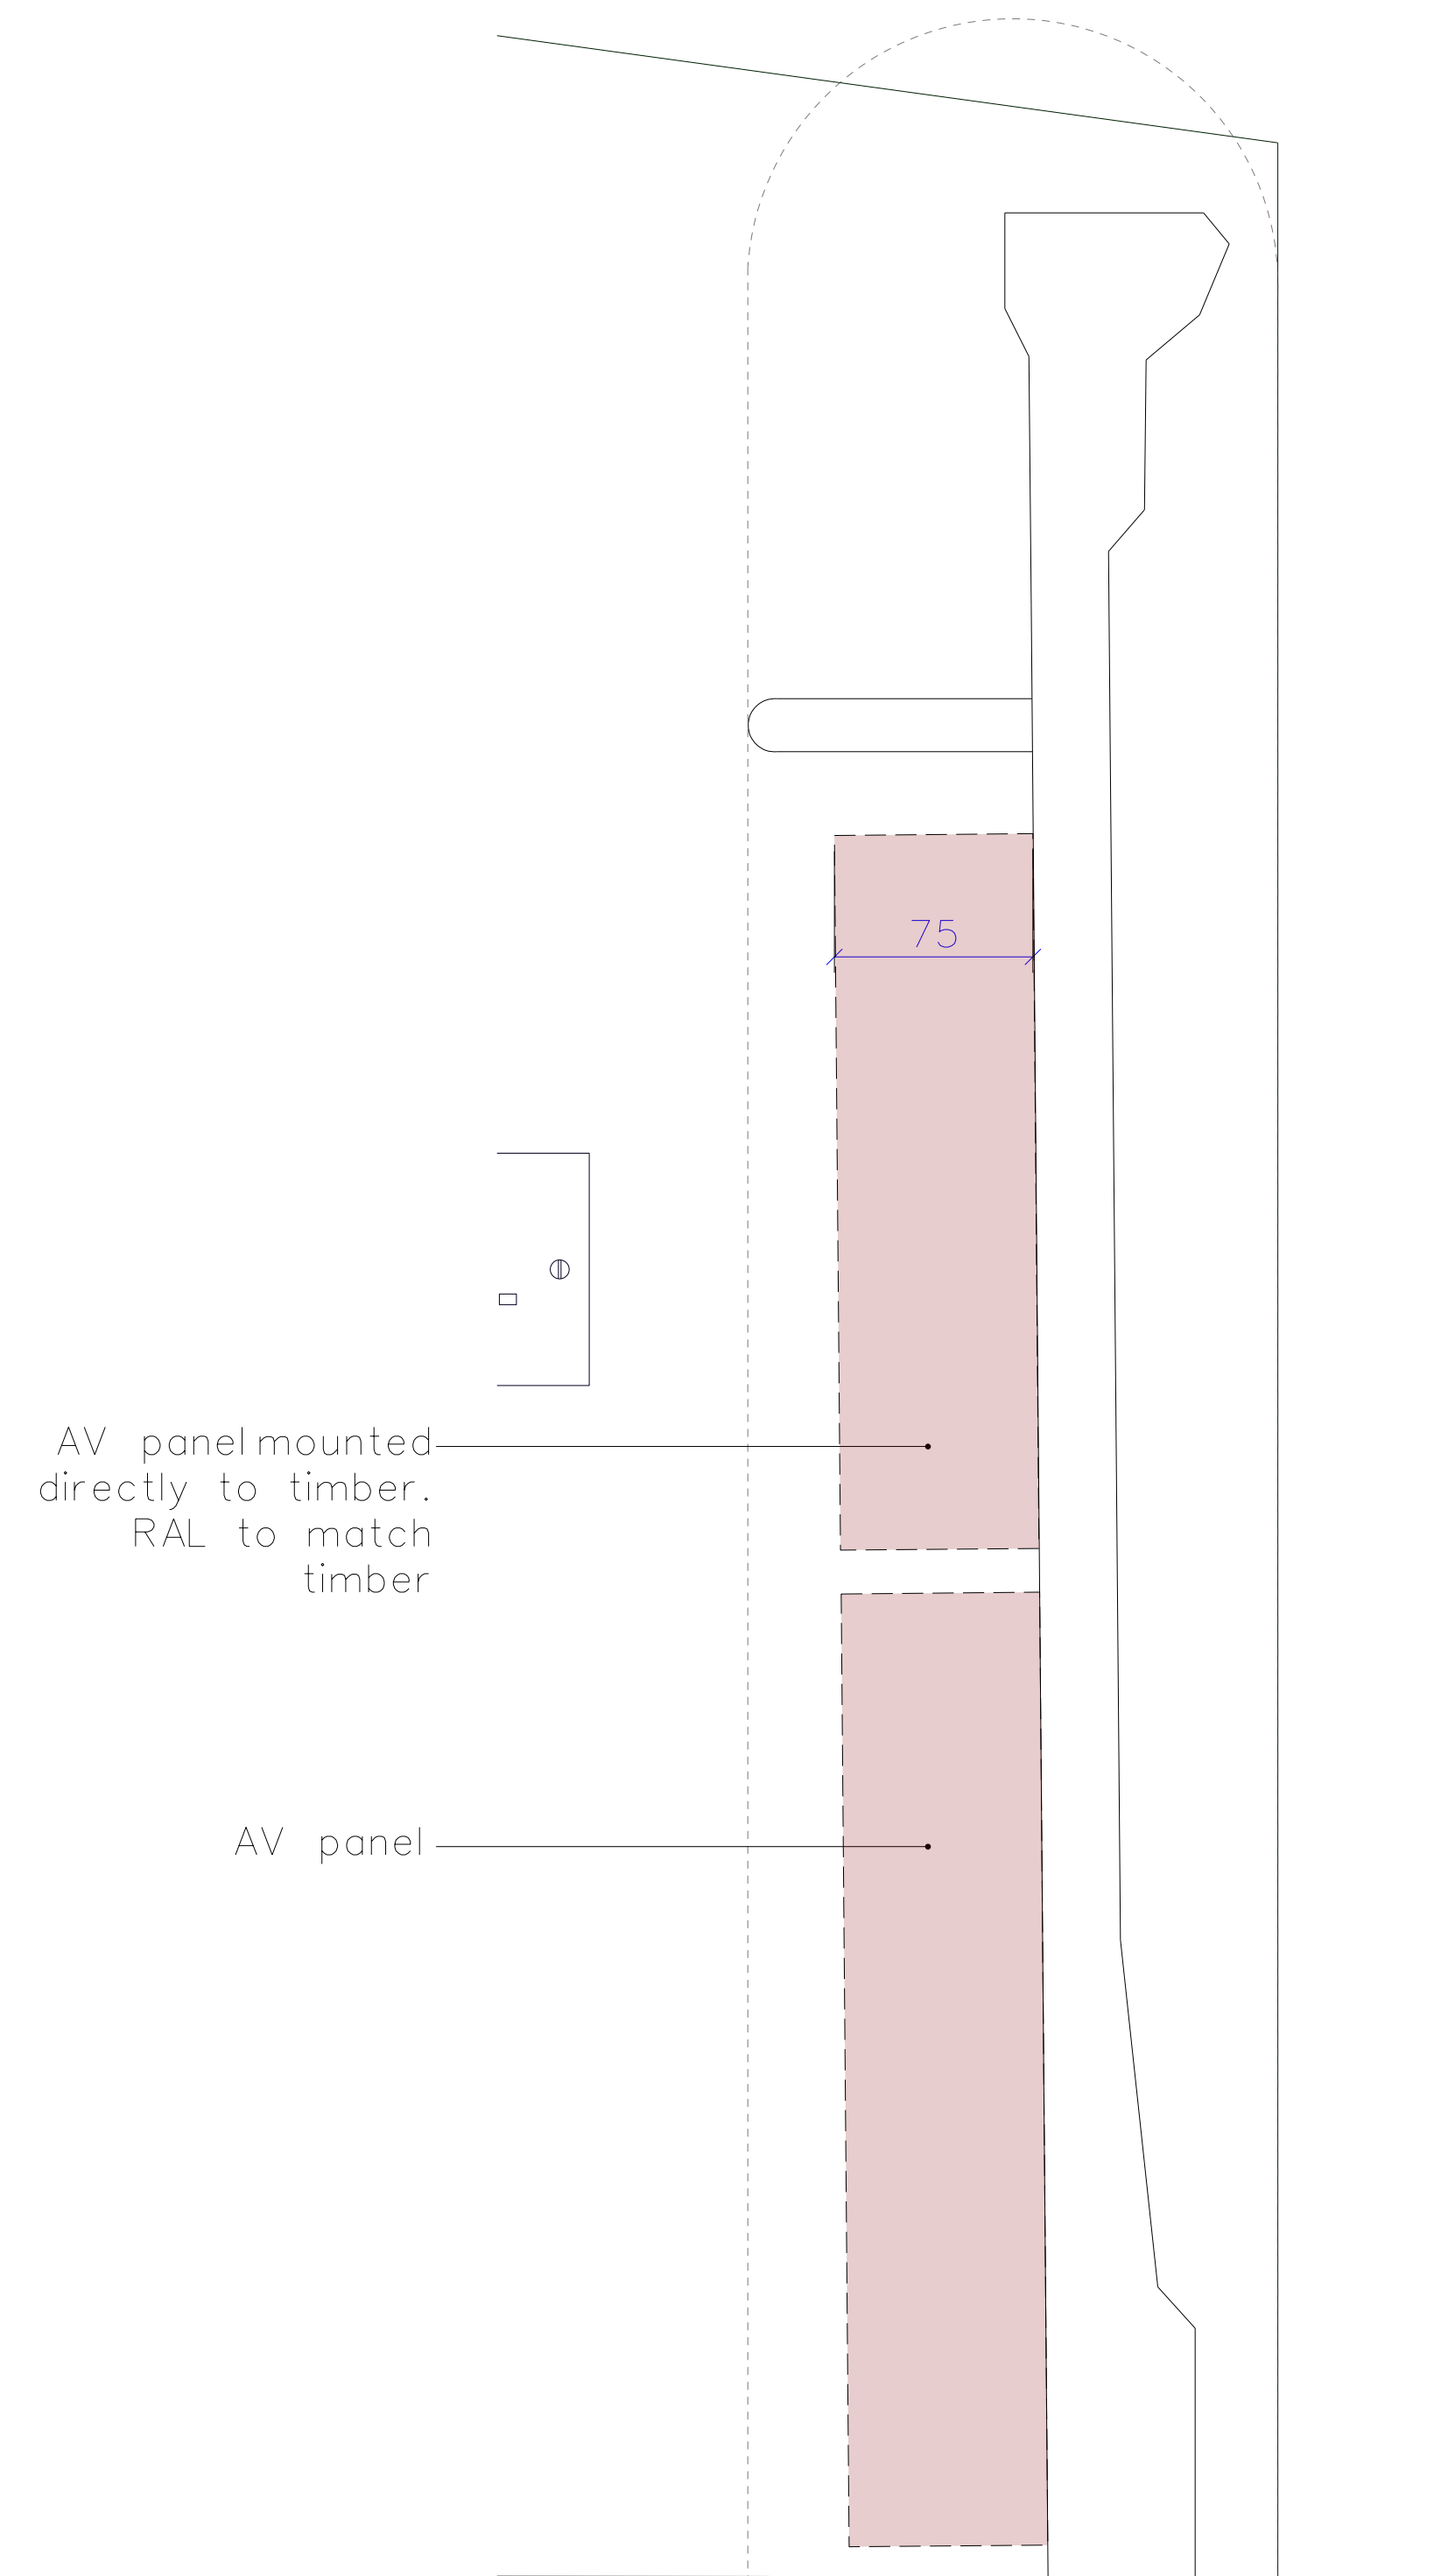

1
560

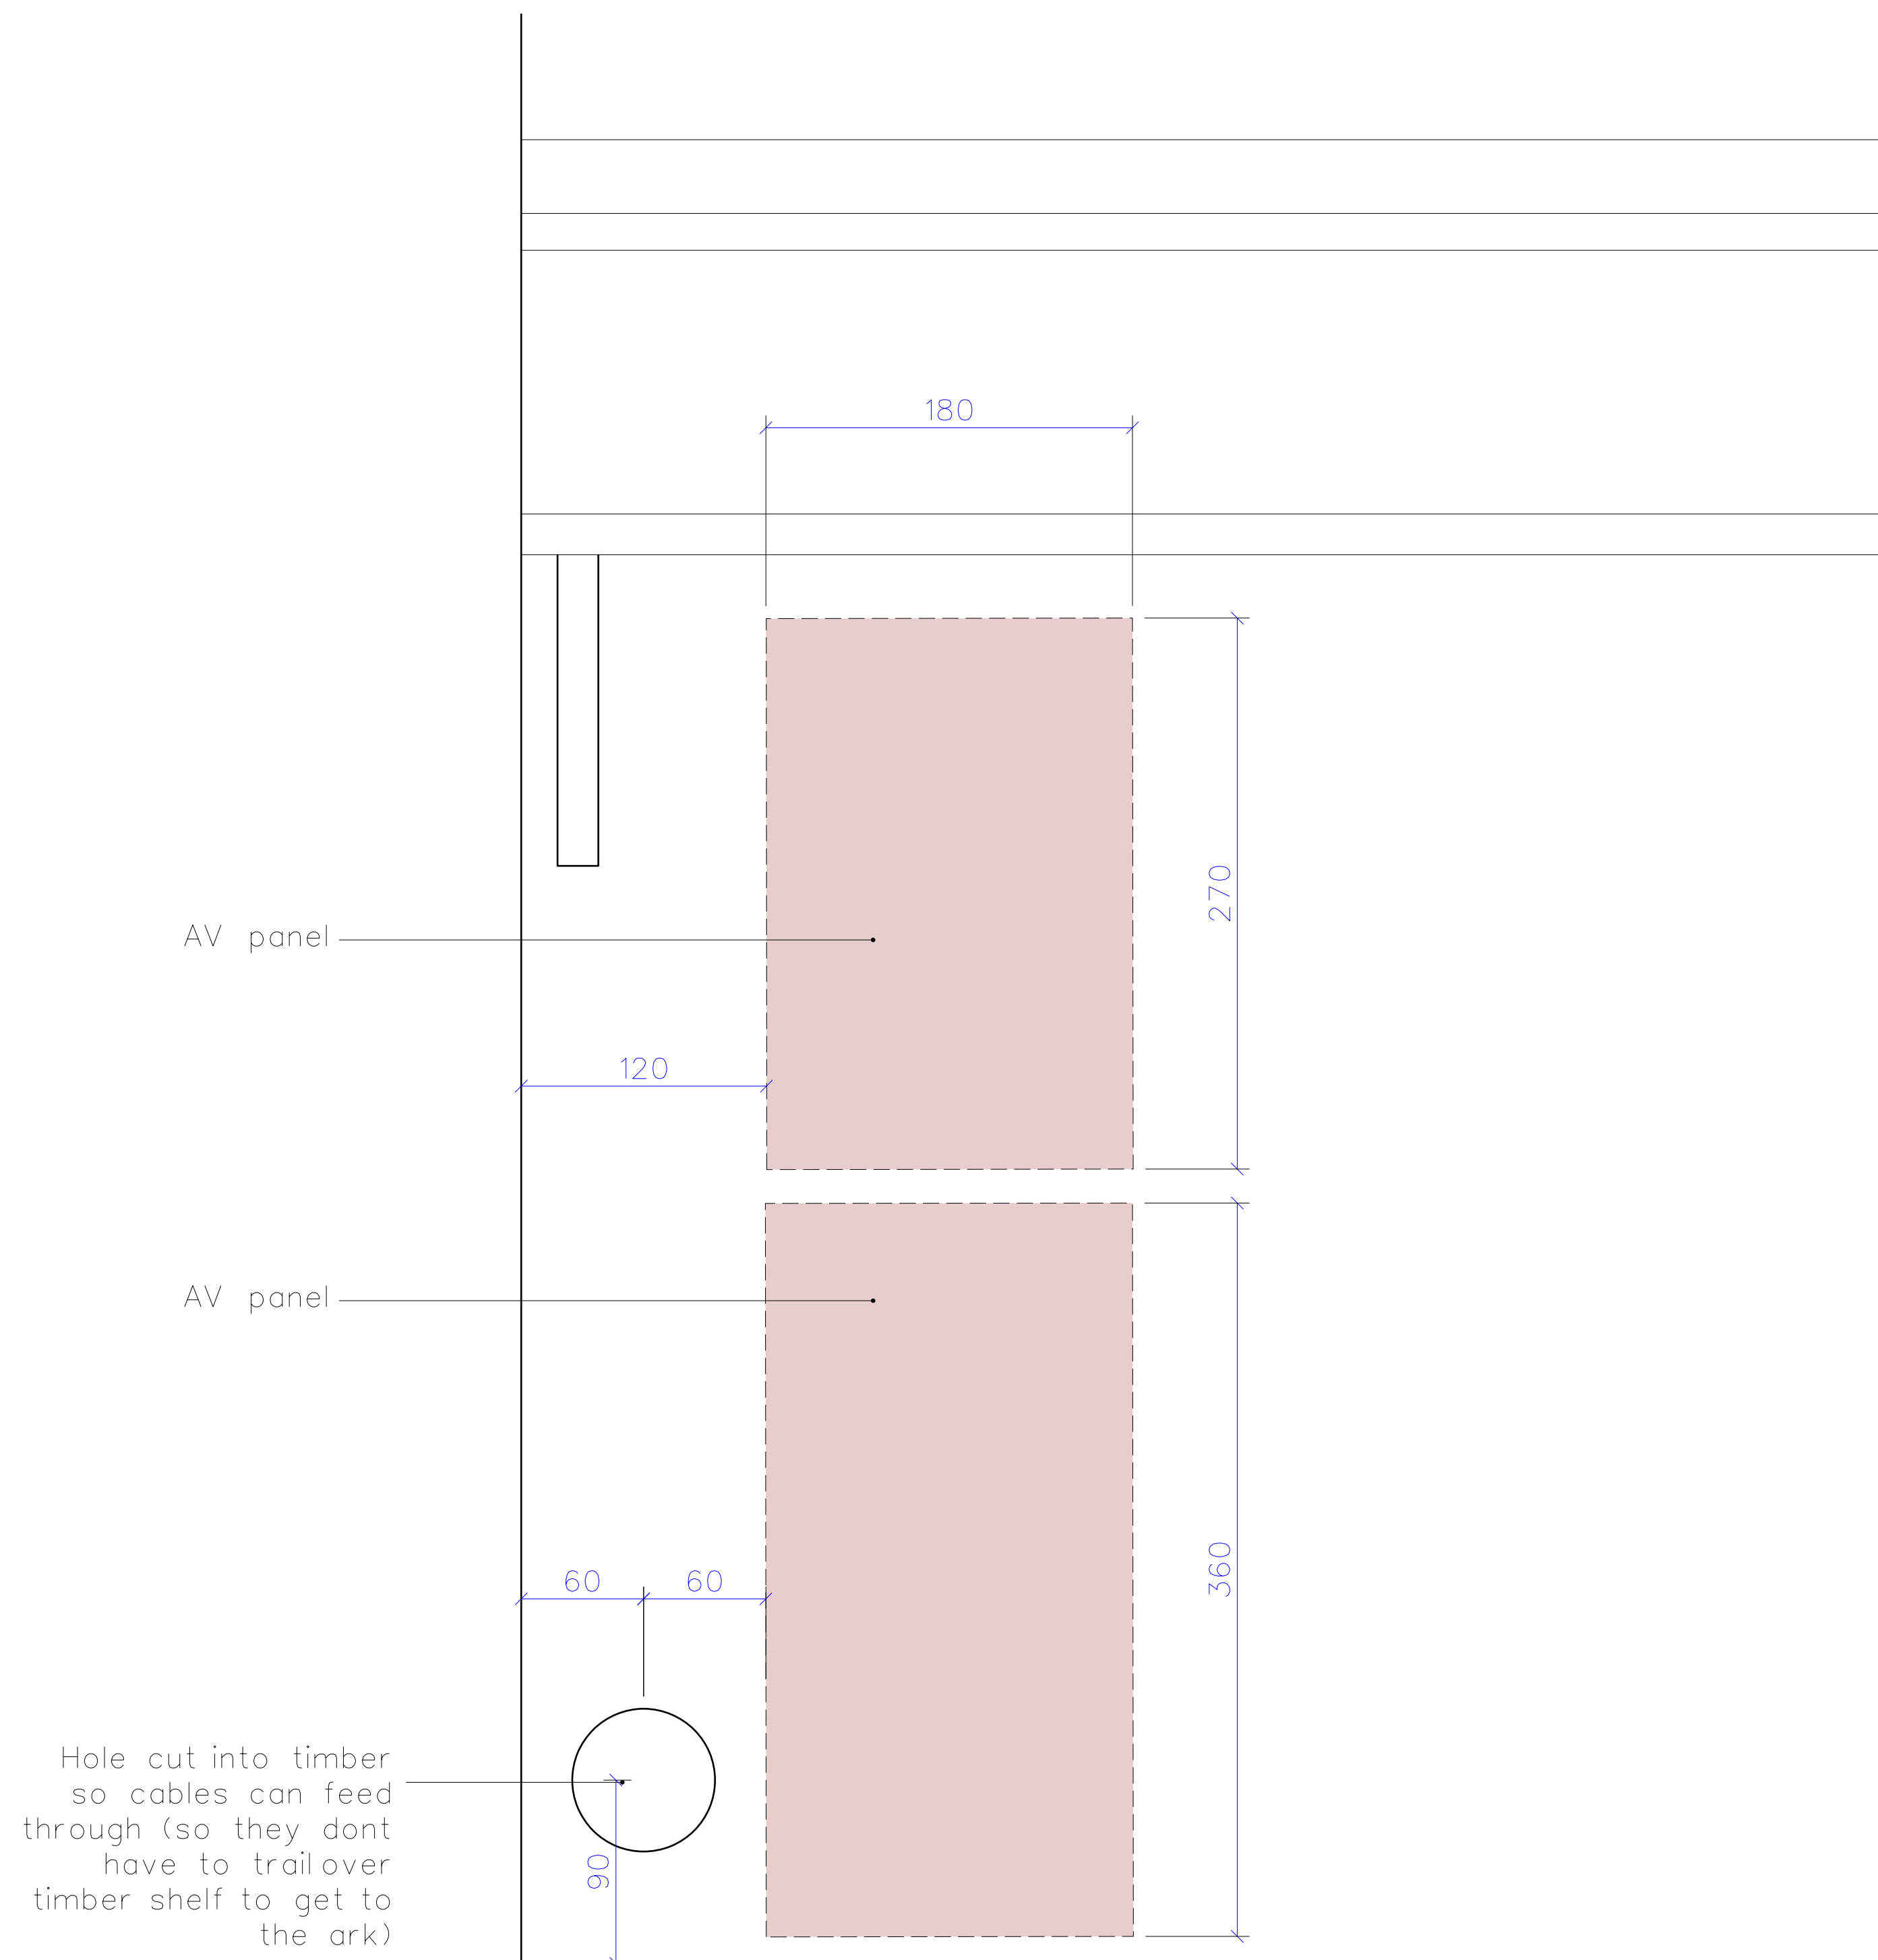

2
560

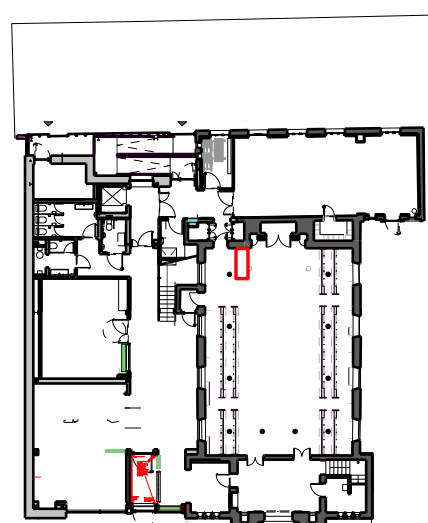

DO NOT SCALE FROM THIS DRAWING

THE CONTRACTOR IS TO CHECK AND VERIFY ALL BUILDING AND SITE DIMENSIONS, LEVELS AND SEWER INVERT LEVELS AT CONNECTION POINTS BEFORE WORK STARTS

THIS DRAWING IS TO BE READ AND CHECKED
IN CONJUNCTION WITH ENGINEERS AND OTHER
SPECIALIST DRAWINGS

THE DRAWING AND THE WORKS DEPICTED ARE
THE COPYRIGHT OF THIS PRACTICE AND MAY NOT
BE REPRODUCED EXCEPT BY WRITTEN PERMISSION

DRAWINGS TO BE USED FOR COSTING PURPOSES
ONLYDESIGNS SUBJECT TO DISCHARGE OF PLANNING
CONDITIONS AND BUILDING CONTROL APPROVAL

CONTRACTOR TO ALLOW ADEQUATE TIME FOR
STATUTORY SIGN-OFF PROCESS FOR ALL SAMPLES
REQUESTED

[illegible]

Job: 1603 Jewish Museum
Client: Manchester Jewish Museum

Drawing: Ladies Gallery Balustrade AV Panel 101

Drawing no:	Rev:	Status:
1603-5-560		Stage 5
Scale:		Date:
1:5 @A3		12.01.2021

citizensdesign**bureau**

Citizens Design Bureau, Unit 01 & 03, 6 Westgate Street, E83RN

t : 0203 095 9732
e : everyone@citizensdesignbureau.net