


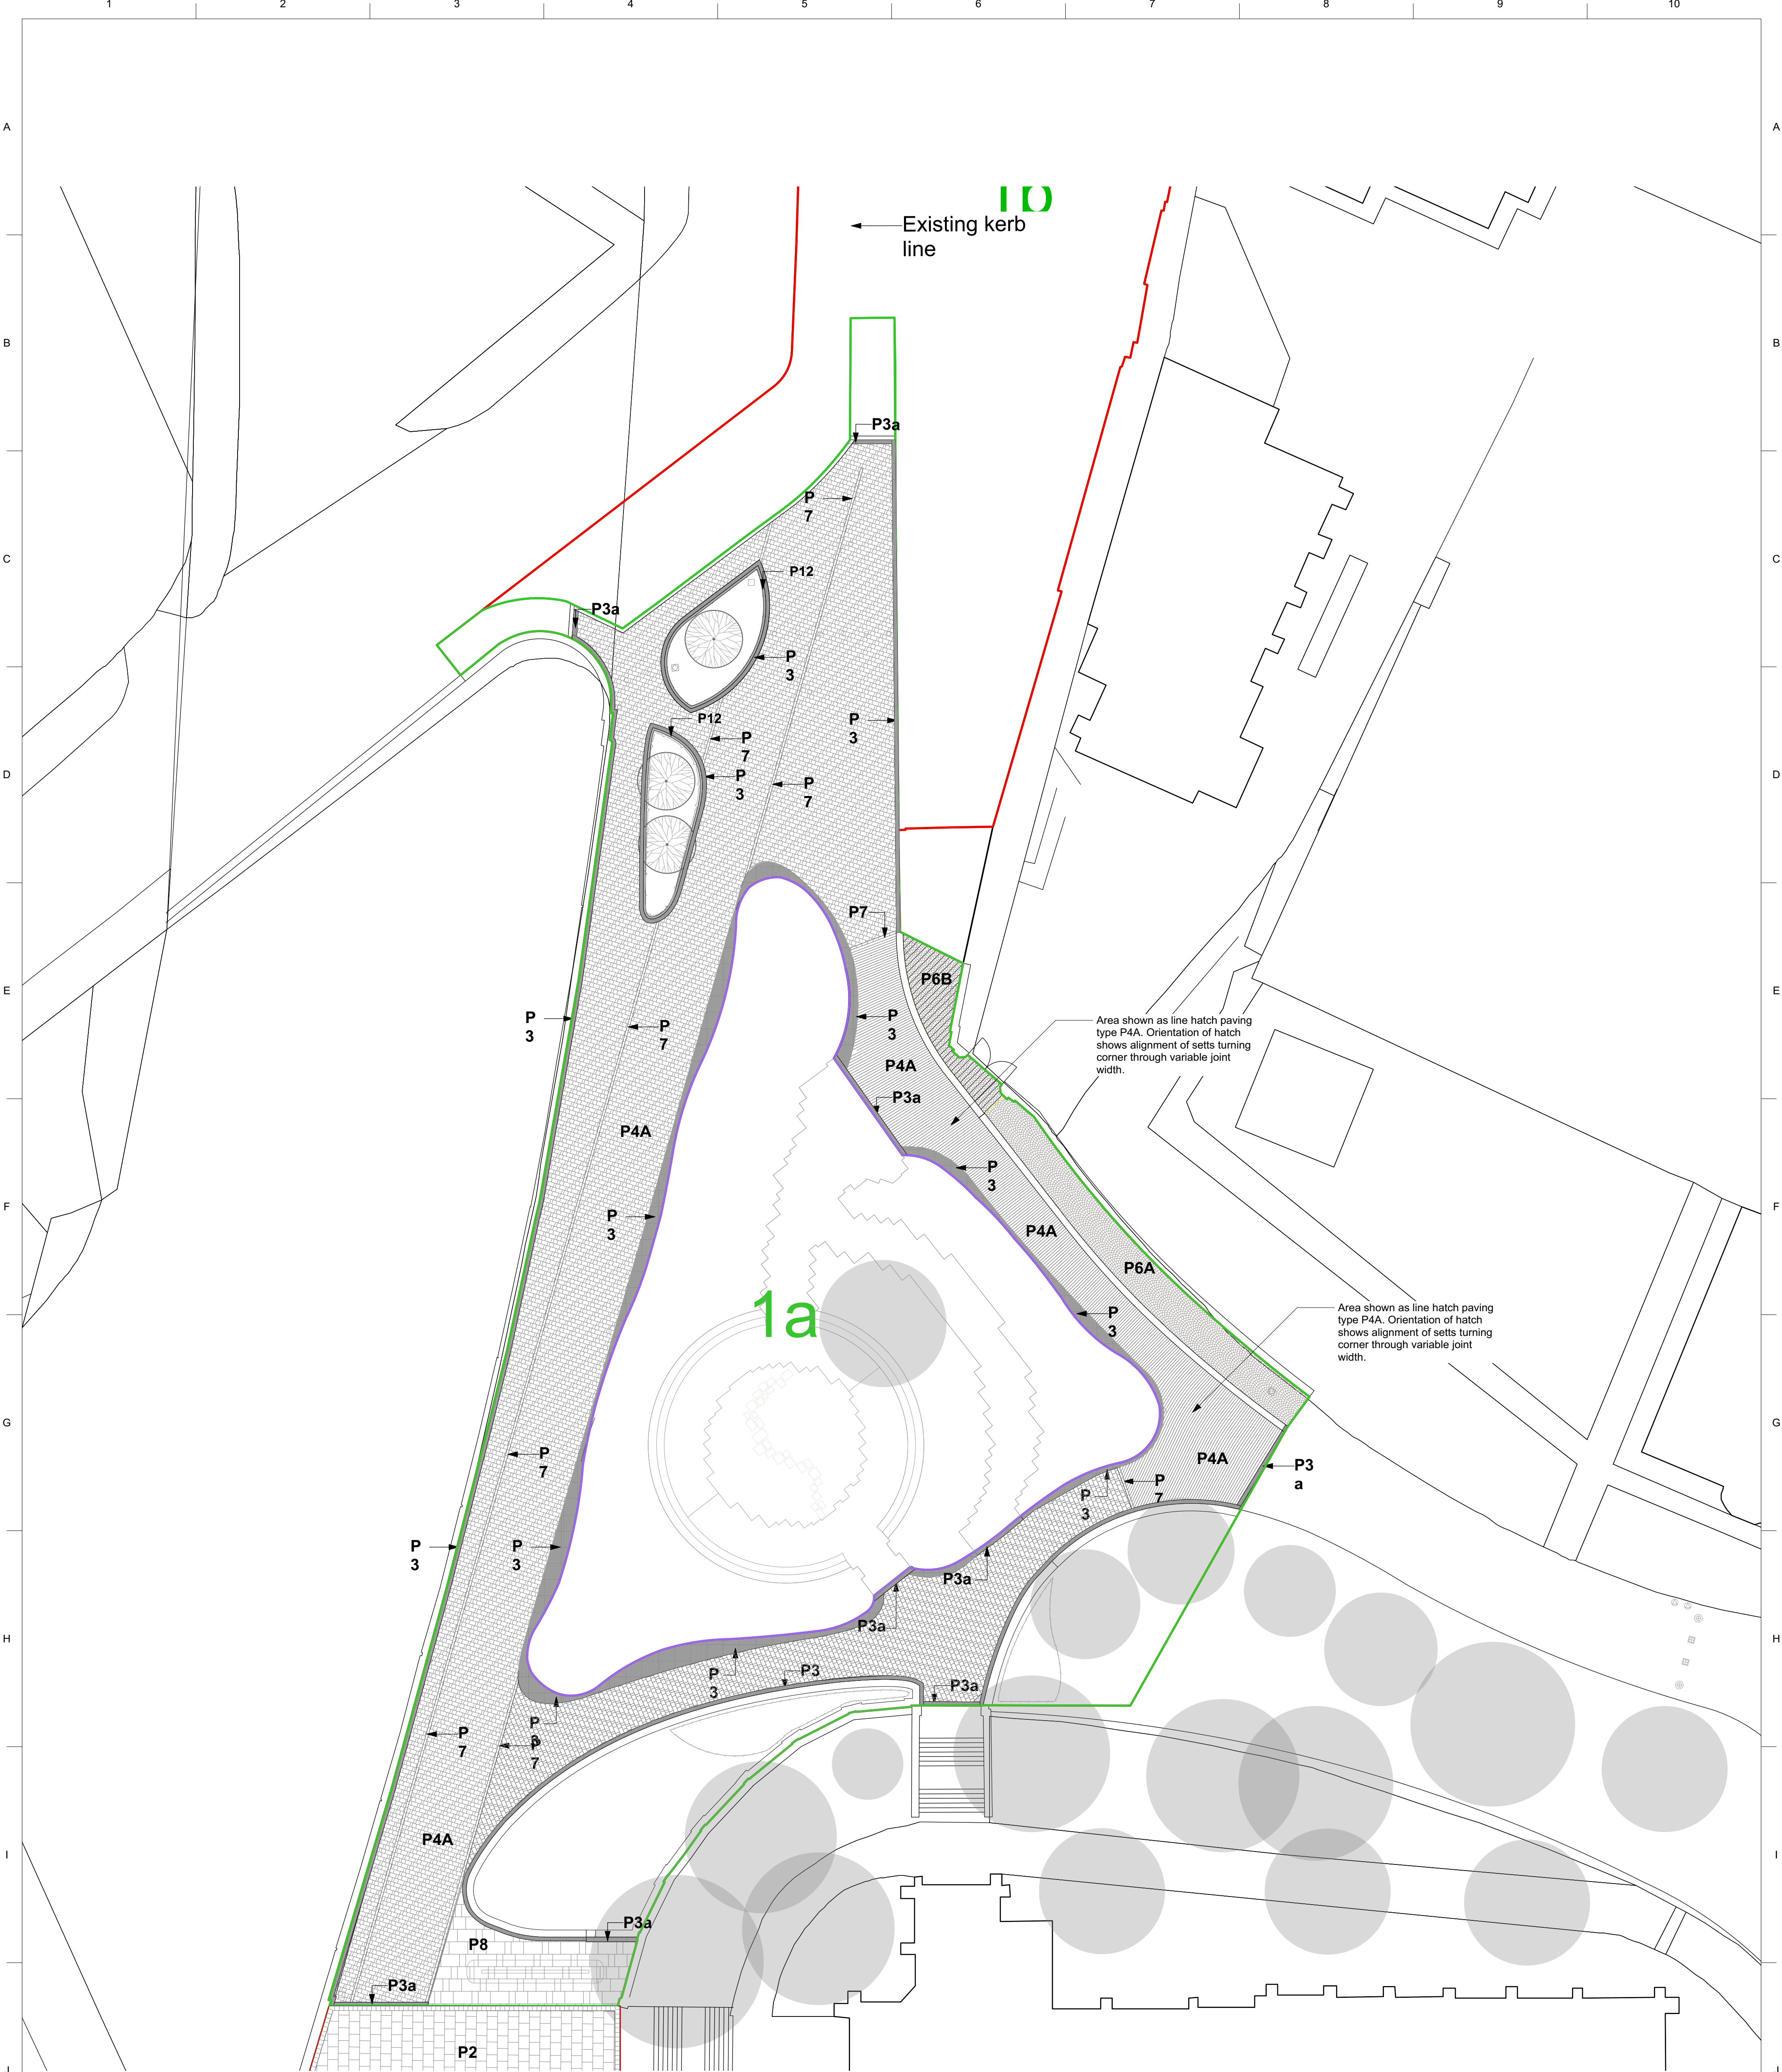

KEY


HARD LANDSCAPE	GRANITE SETTS 1 [REF P3] - Product: Preta Johann - Finish: Cropped to all sides - Colour: Dark grey/blue - Size: W:50 x L:50 x D:50mm - Laid: Stack bond - Supplier: Hardscape or equal approved - Other: Joints 8-12mm	GRANITE SETTS 2 [REF P5] - Product: Granite - Finish: Cropped sides, fine picked face - Colour: Dark grey/blue - Size: W:150 x L:150-300mm random length - Laid: D:300mm - Supplier: Staggered bond - Other: Hardscape or equal approved	RECLAIMED YORKSTONE FLAGS [REF P8] - Product: Varies, as existing - Laid: Staggered bond - Supplier: Joints 6-10mm. Used flanking entrance area, flags to be landscape architect on site.
GRANITE SETTS 2 [REF P3a] - Product: Preta Johann - Finish: Cropped sides, fine picked face - Colour: Dark grey/blue - Size: W:50 x L:50 x D:50mm - Laid: Stack bond - Supplier: Hardscape or equal approved - Other: Joints 8-12mm	FLORENTINE PAVING EXISTING [REF P6A] - Product: As existing - Supplier: Used along Chetham's boundary wall	GRANITE SETT FLORENTINE PAVING [REF P6B] - Product: Alpendurada & Preta Johann - Finish: Silver grey body, black accents - Colour: W:70-90 x L:70-90 x D:80mm - Size: Hardscape or equal approved - Laid: Joints 8-12mm. Used the along Chetham's boundary wall to existing paving - Supplier: match - Other:	PLANNING APPLICATION BOUNDARY PHASING BOUNDARY GLADE OF LIGHT BOUNDARY (TO BCA DESIGN)
YORKSTONE SETTS [REF P4A] - Product: Crosland Hill 'Multi' - Finish: 50% sand blasted, 50% wire sawn - Colour: Buff/gray - Size: W:150 x L:random 150-300mm x D:80mm - Laid: Random stretcher - Supplier: Hardscape or equal approved - Other: Joints 8-12mm. Reclaimed material to be cleaned, saven to match the plan of new material and incorporated randomly throughout the paving area. 2% of new Crosland Hill sets to engraving detail	YORKSTONE CHANNEL EDGE [REF P7] - Product: Crosland Hill 'Multi' - Finish: Wire sawn - Colour: Buff/gray - Size: W:150 x L:310mm x D:80mm - Laid: As channel - Supplier: Hardscape or equal approved - Other: Joints 8-12mm. Used as drainage channel within Yorkstone Sets		

S4-P06	29-03-21	STAGE 05 update picking up GT comments	FF	LH
S4-P05	26-03-21	Stage 05 issue	FF	FF
S4-P04	08-01-21	Stage 04 Updates	FF	FF
S4-P03	17-12-20	Stage 04 Updates	JC	FF
S4-P02	11-12-20	Stage 04	CB	FF
S4-P01	21-10-20	Stage 04	JTO	FF
Revision	Date	Description	Drawn	Apprvd.

Client	Galliford Try		
Project	Manchester Medieval Quarter		
Drg Title	Hardworks GA - Phase 1A		
Created on	21-10-20	Created by	JTO
Approved by	FF	Workstage	STAGE 05
Scale	1:200	Size	A1
Drg No.	MMQ-PLA-XX-XX-DR-L-1002S4	Suitability	P06



Plant I.E. Limited
E: info@plant-ie.com W: plant-ie.com
MANCHESTER
2 Back Grafton St., Altrincham, WA14 1DY
T: 0161 928 9281

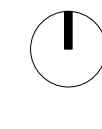

LONDON
Unit 6 Waterside, 44-48 Wharf Road, London, N1 7UX
T: 0207 253 5678
LIVERPOOL
No. 8 Princes Parade, Princes Dock, Liverpool, L3 1DL
T: 0151 705 6746

THIS DRAWING IS COPYRIGHT PROTECTED AND MAY NOT BE REPRODUCED IN WHOLE OR PART WITHOUT WRITTEN AUTHORITY FROM THE OWNER.

NOTES:

- Do not scale from this drawing. Always work to noted dimensions.
- All dimensions are in millimetres unless otherwise stated.
- All setting out, levels and dimensions to be agreed on site.
- The dimensions of all materials must be checked on site before being laid out.
- This drawing must be read with the relevant specification clauses and detail drawings.
- Order of construction and setting out to be agreed on site.