


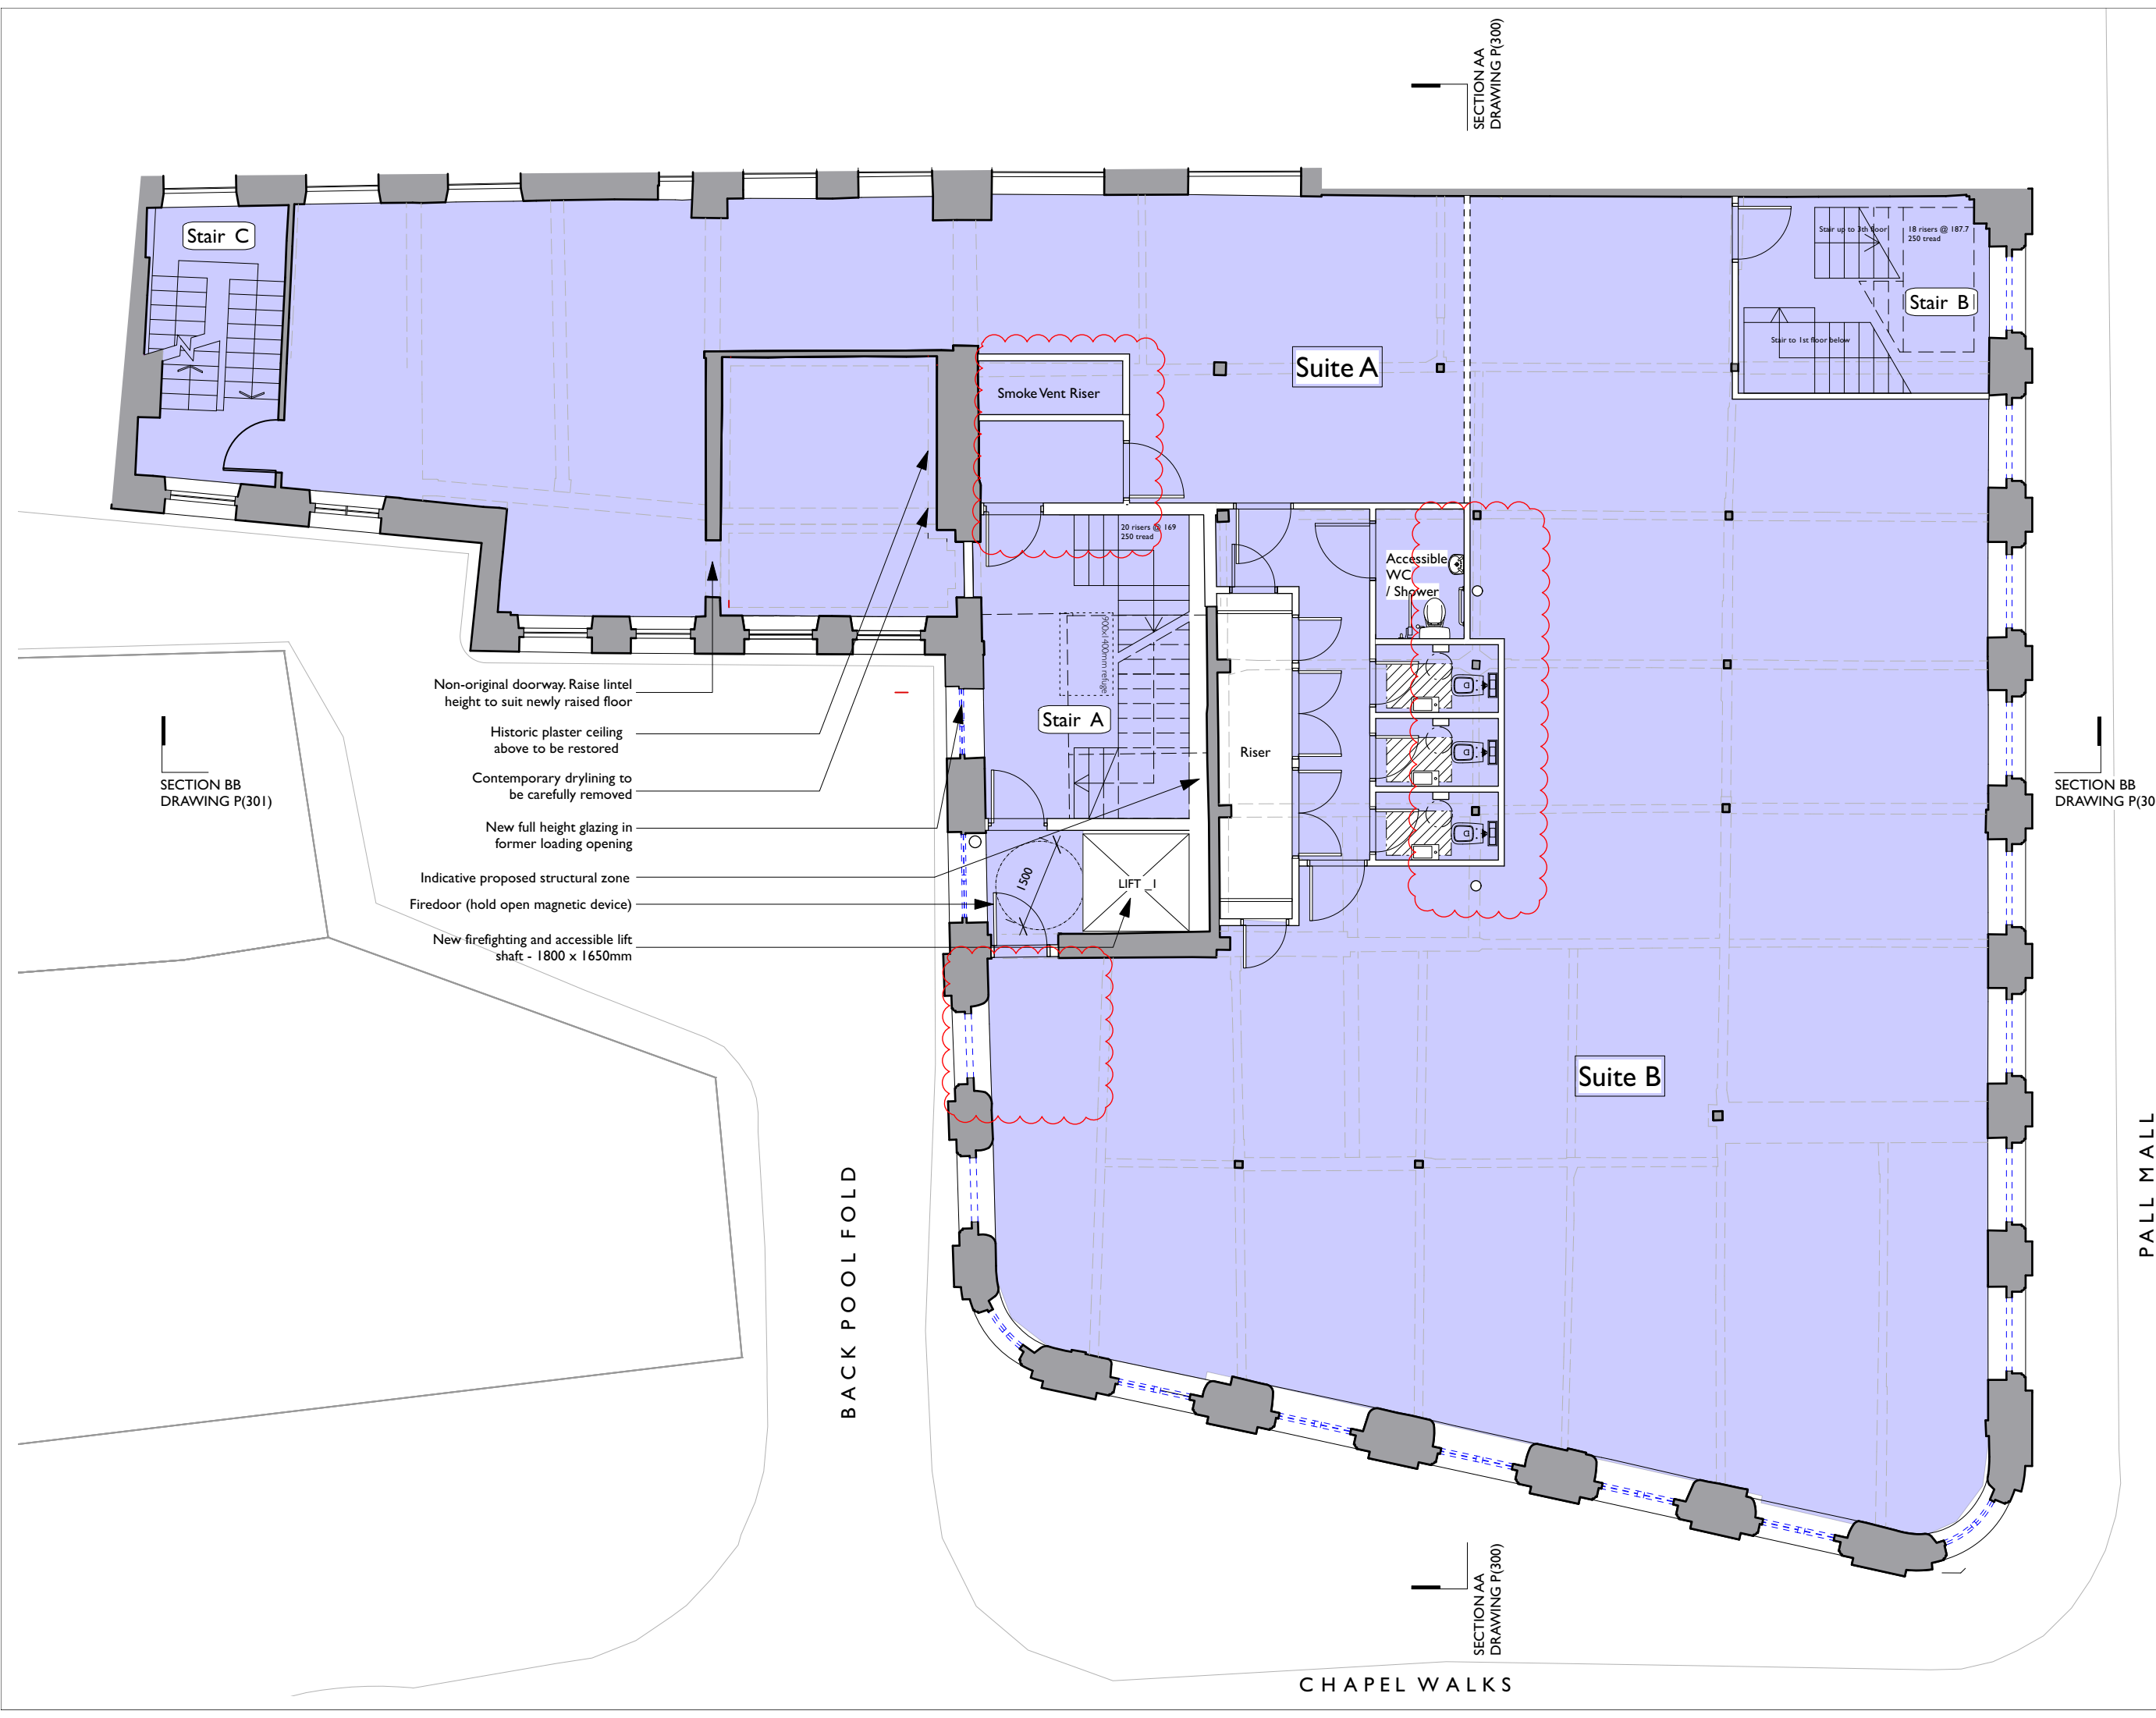

COPYRIGHT OF ATELIER MB LTD
DO NOT SCALE FROM THIS DRAWING
DIMENSIONS TO BE CHECKED ON SITE

KEY

- Existing
- Proposed
- Possible suite split line

USE CLASS

- A3 Restaurants and cafes
- A1 Shops or A3 Restaurants and cafes
- B1 Business - Offices

Rev

Note

DRN

CHK

Chapel Walks (Cavendish House)

Investstream Ltd

Second Floor Plan

scheme	1814
drwg no.	P(140)
revision	G
scale	1:100 @ A3
date first drawn	Jan 19
drawn	KM

SK sketch E existing P proposed T tender C construction FI final issue

www.ateliermb.co.uk
t 0161 236 0051
e architect@ateliermb.co.uk

Atelier MB
Urban Architects