


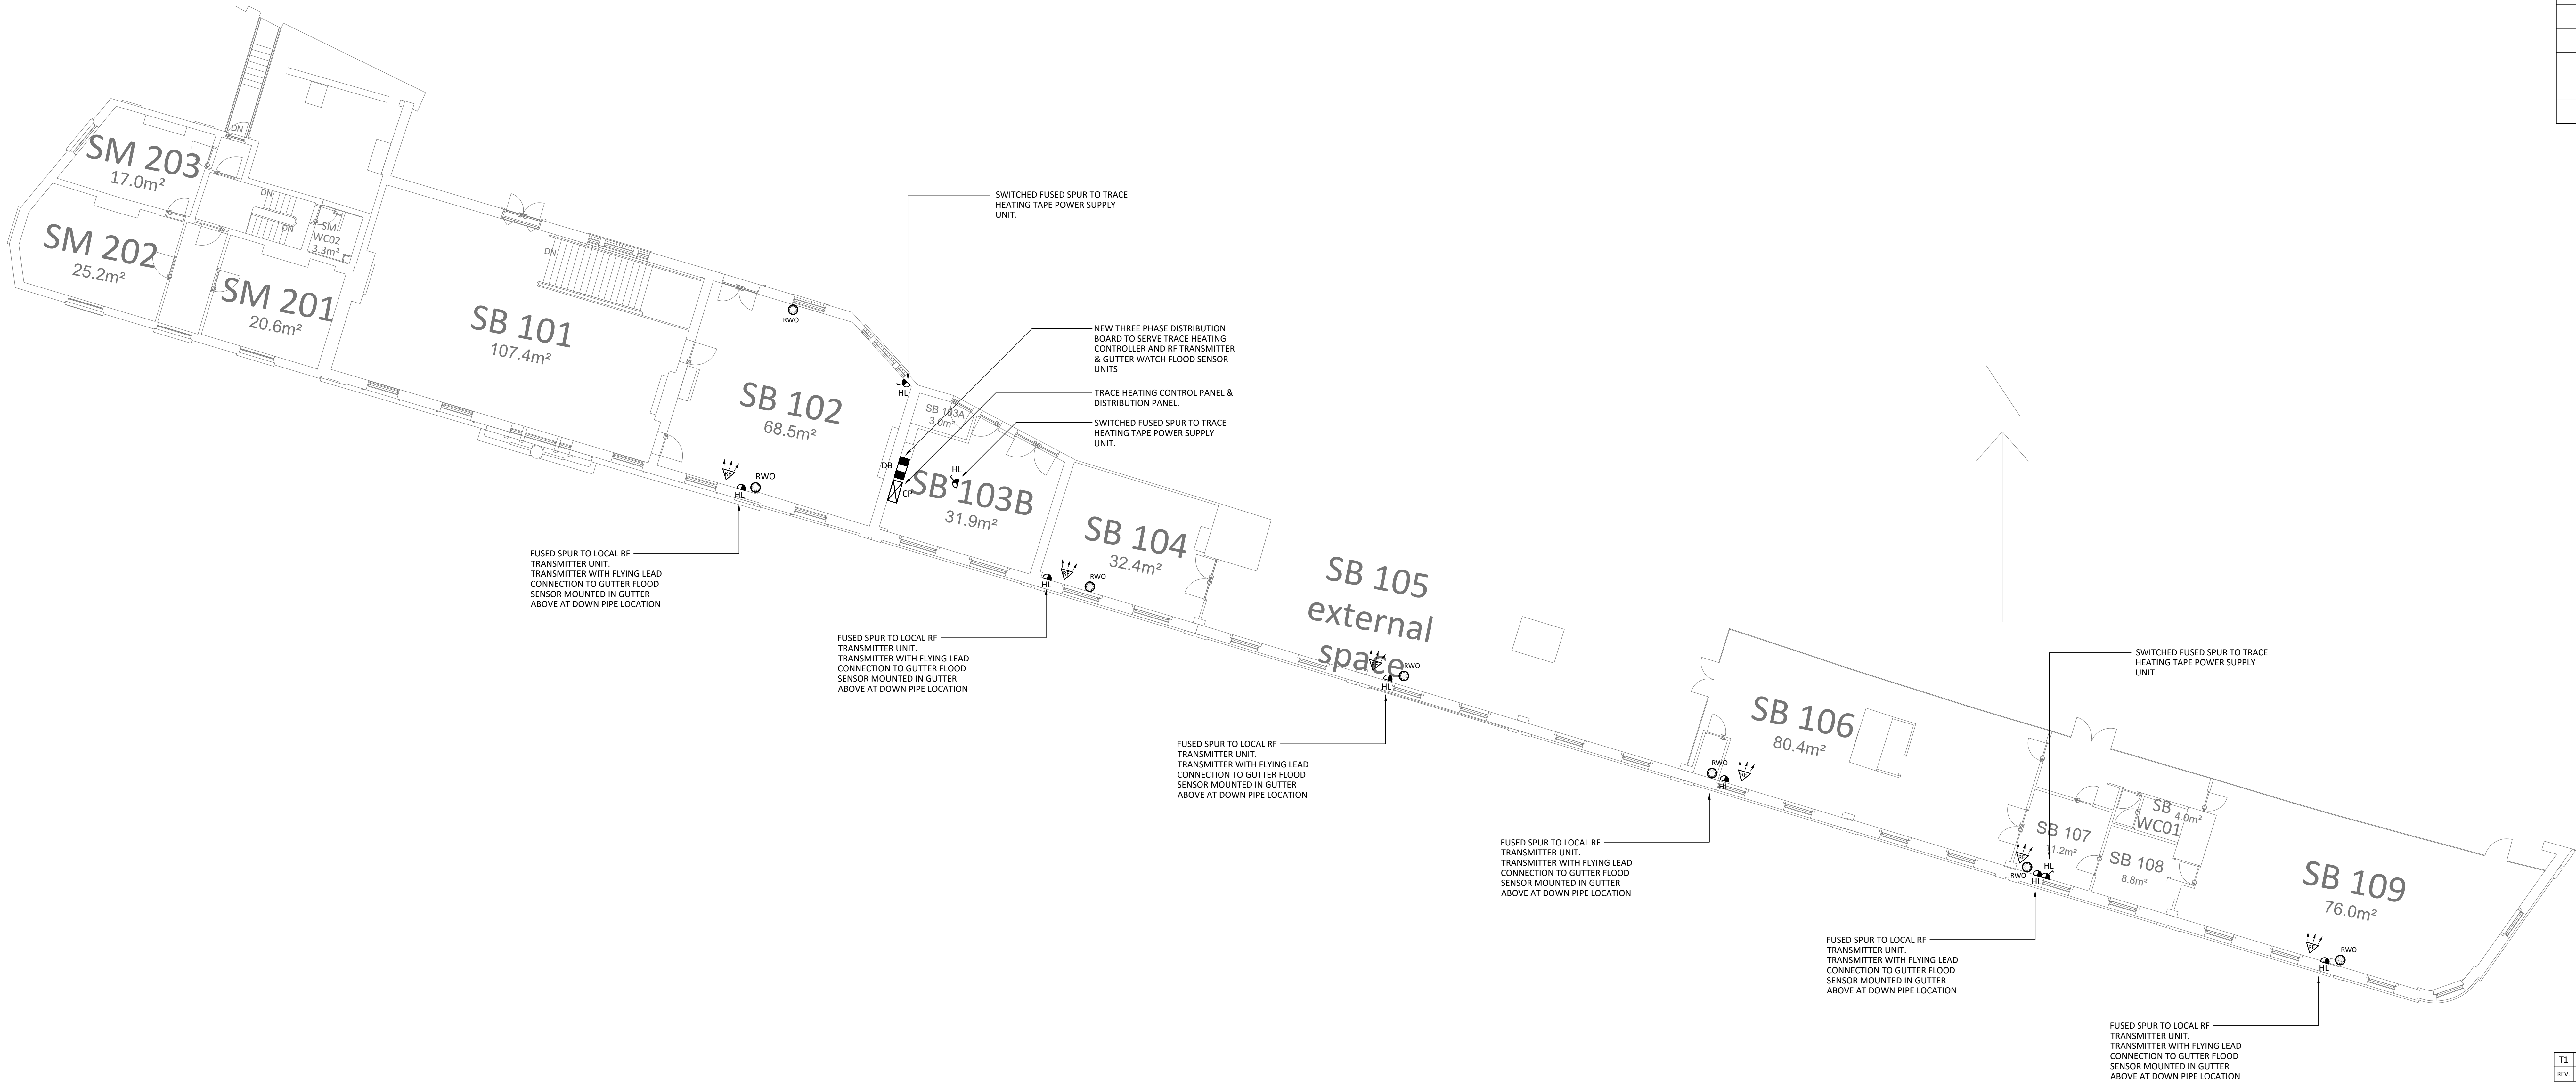

- NOTES:
- DO NOT SCALE FROM THIS DRAWING.
 - ALL DIMENSIONS ARE IN mm UNLESS INDICATED OTHERWISE.
 - ALL RAINWATER OUTLET POSITIONS ARE APPROXIMATE ONLY FOR THE PURPOSE OF TENDER /COSTING. FINAL LOCATIONS FOR POWER SUPPLIES AND RADIO FREQUENCY TRANSMITTERS TO BE AGREED AND DETERMINED BY SPECIALIST SUPPLIER DESIGN.
 - THIS INFORMATION TO BE READ IN CONJUNCTION WITH BUTRESS ARCHITECTS DRAWINGS AND SPECIFICATIONS.

LEGEND	
	CP RAYCHEM SBS XX-EV-3D TRACE HEATING CONTROL PANEL
	DB NEW 3-PHASE DISTRIBUTION BOARD
	HL SWITCHED FUSED SPUR AT HIGH LEVEL
	HL UNSWITCHED FUSED SPUR AT HIGH LEVEL
	HL HUTTON-ROSTRON RADIO FREQUENCY TRANSMITTER UNIT
	RWO RAINWATER OUTLET PIPE

T1	TENDER ISSUE	JA	21.01.21
REV	DESCRIPTION	BY	DATE

SILCOCK

LEEDHAM

Leeds

London

Dubai

Upperbank House, Horsforth, Leeds LS18 4BN : UK

t: (0)113 3933310

www.silcock.co.uk

@silcockleedham

Building Services Consulting Engineers

MEP design | Building physics | Commissioning management | Building information modelling



Client
SCIENCE MUSEUM GROUP

Architect
BUTRESS ARCHITECTS

Job Title
SCIENCE AND INDUSTRY MUSEUM MANCHESTER

Drawing Title
MECHANICAL AND ELECTRICAL SERVICES
FIRST FLOOR
M&E WORKS IN CONNECTION WITH
ROOFING WORKS
LIGHTNING PROTECTION WORKS

Scale	1:100@ A0	Drawn	JA	SLCE Project No.	
Date	JANUARY 2021	Checked	NB		11462

Drawing Number	PROJECT - ORGANIZATION ZONE - LEVEL - TYPE - ROLE - NUMBER	STATUS	REV
SIM - SLCE-ZZ-01-DR-ME-1001		SO	T1

TENDER