


Table 3: Potential Impacts to Retained Trees & Proposed Mitigation/ Protection




	Potential Impact	Affecting	Protection Measure/ Mitigation	Description/ Specification and Procedure
2	Proposed Buildings/ Plots	T2 and T3	Root pruning	Any exposed roots should be pruned cleanly back to the soil surface as promptly as possible to avoid any prolonged exposure.
			Fencing attached to scaffolding	Tree protection fencing to be attached to elevation scaffolding where specified to prevent vehicular/ plant access within the root protection area of T2 and T3 as shown on the attached drawing.

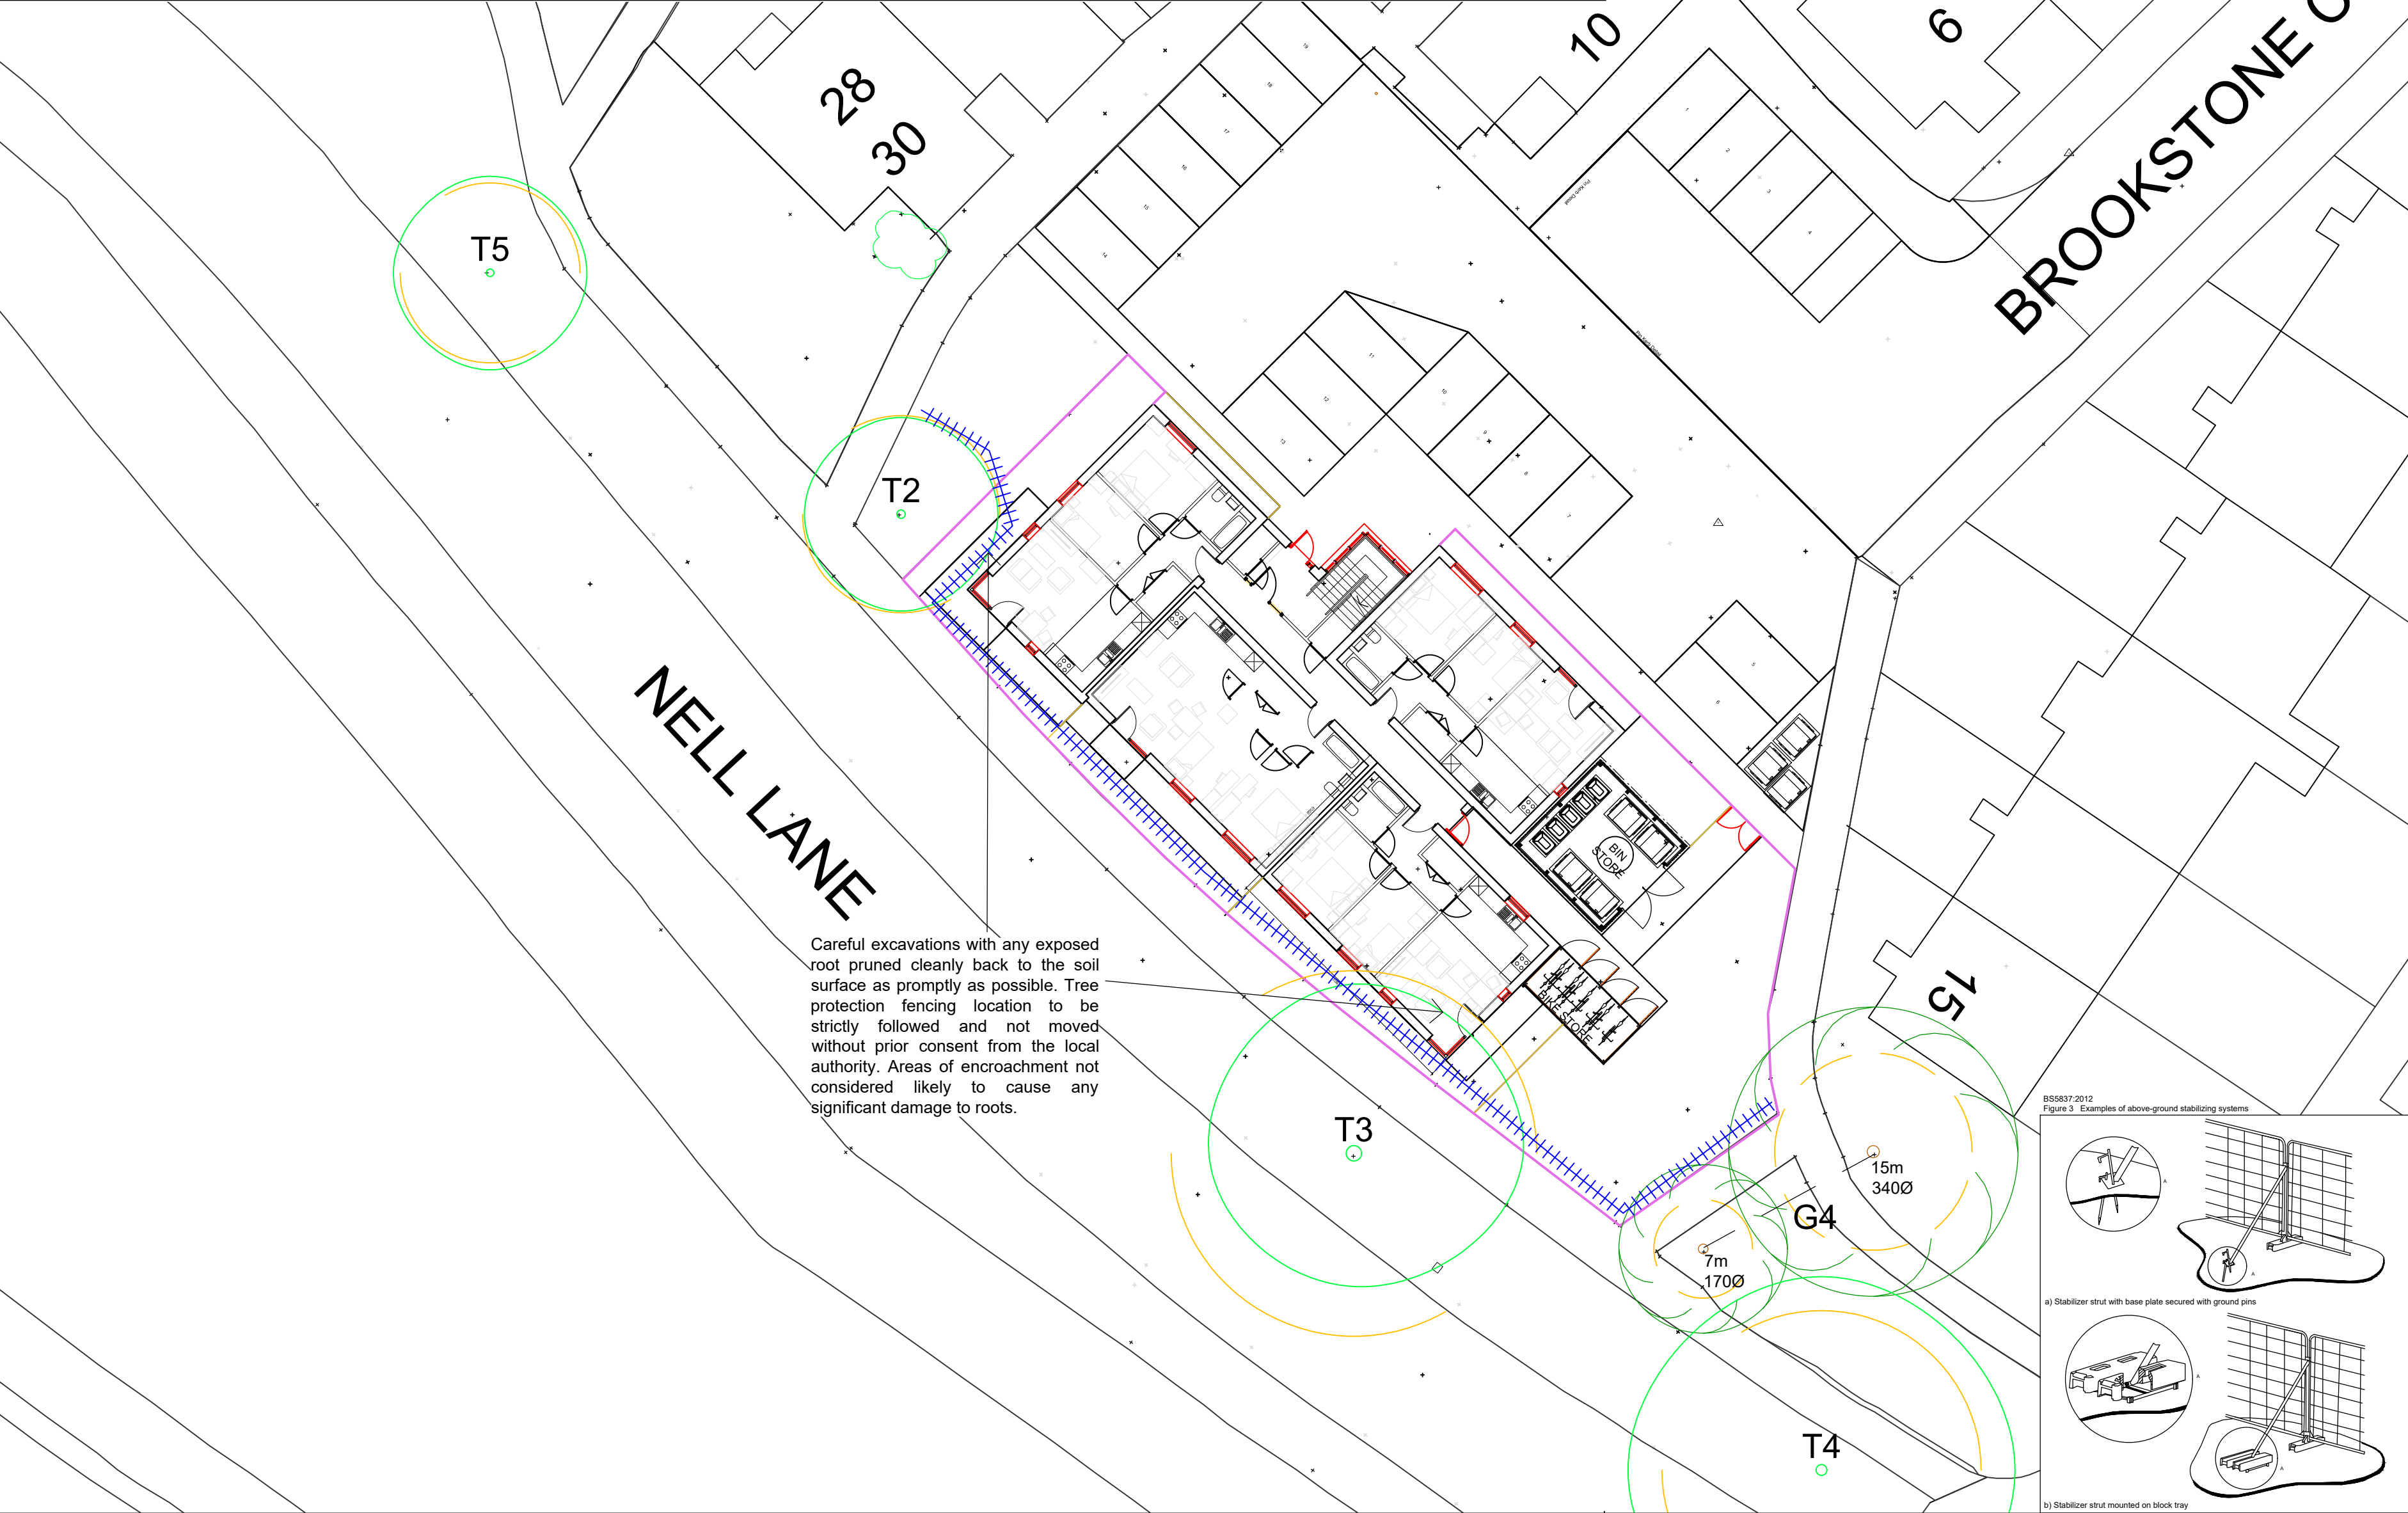


DO NOT SCALE ALL COORDINATES RELATED TO LOCAL GRID LOCATED TO OS NG BY BEST FIT TO DETAIL, EXTRACTED FROM OS DIGITAL DATA.

© This drawing, including the design and technical information contained on it, is the property of Ascerta. The drawing may only be used for the specific purpose for which it has been intended and may not be reproduced or copied without prior permission.

KEY

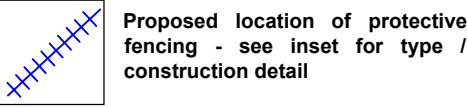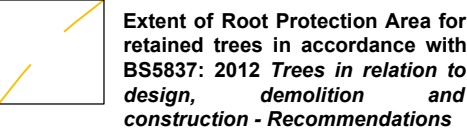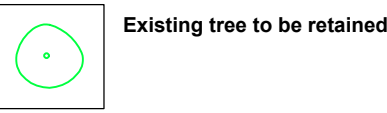

BS5837:2012 Figure 3 Examples of above-ground stabilizing systems

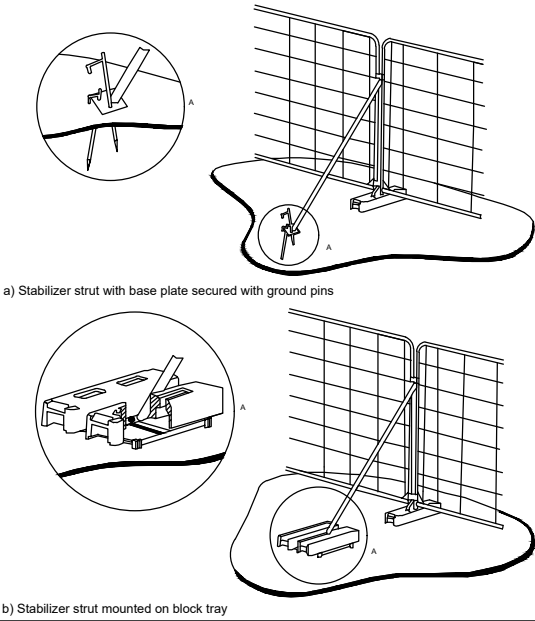

Ascerta
Landscape | Trees | Ecology

f: 0845 463 4405
e: info@landscapetreeseecology.com
www.landscapetreeseecology.com

CLIENT:
Southway Housing Trust

PROJECT:
Southway Infill Sites - Nell Lane

DRAWING TITLE:
Tree Protection Measures / Mitigation Plan

SCALE: 1:200 @A2	DRAWN BY: CP	DRAWING No: P.1206.19(A).04	REV: -
DATE: 31/10/2019	CHKD BY: RA		