


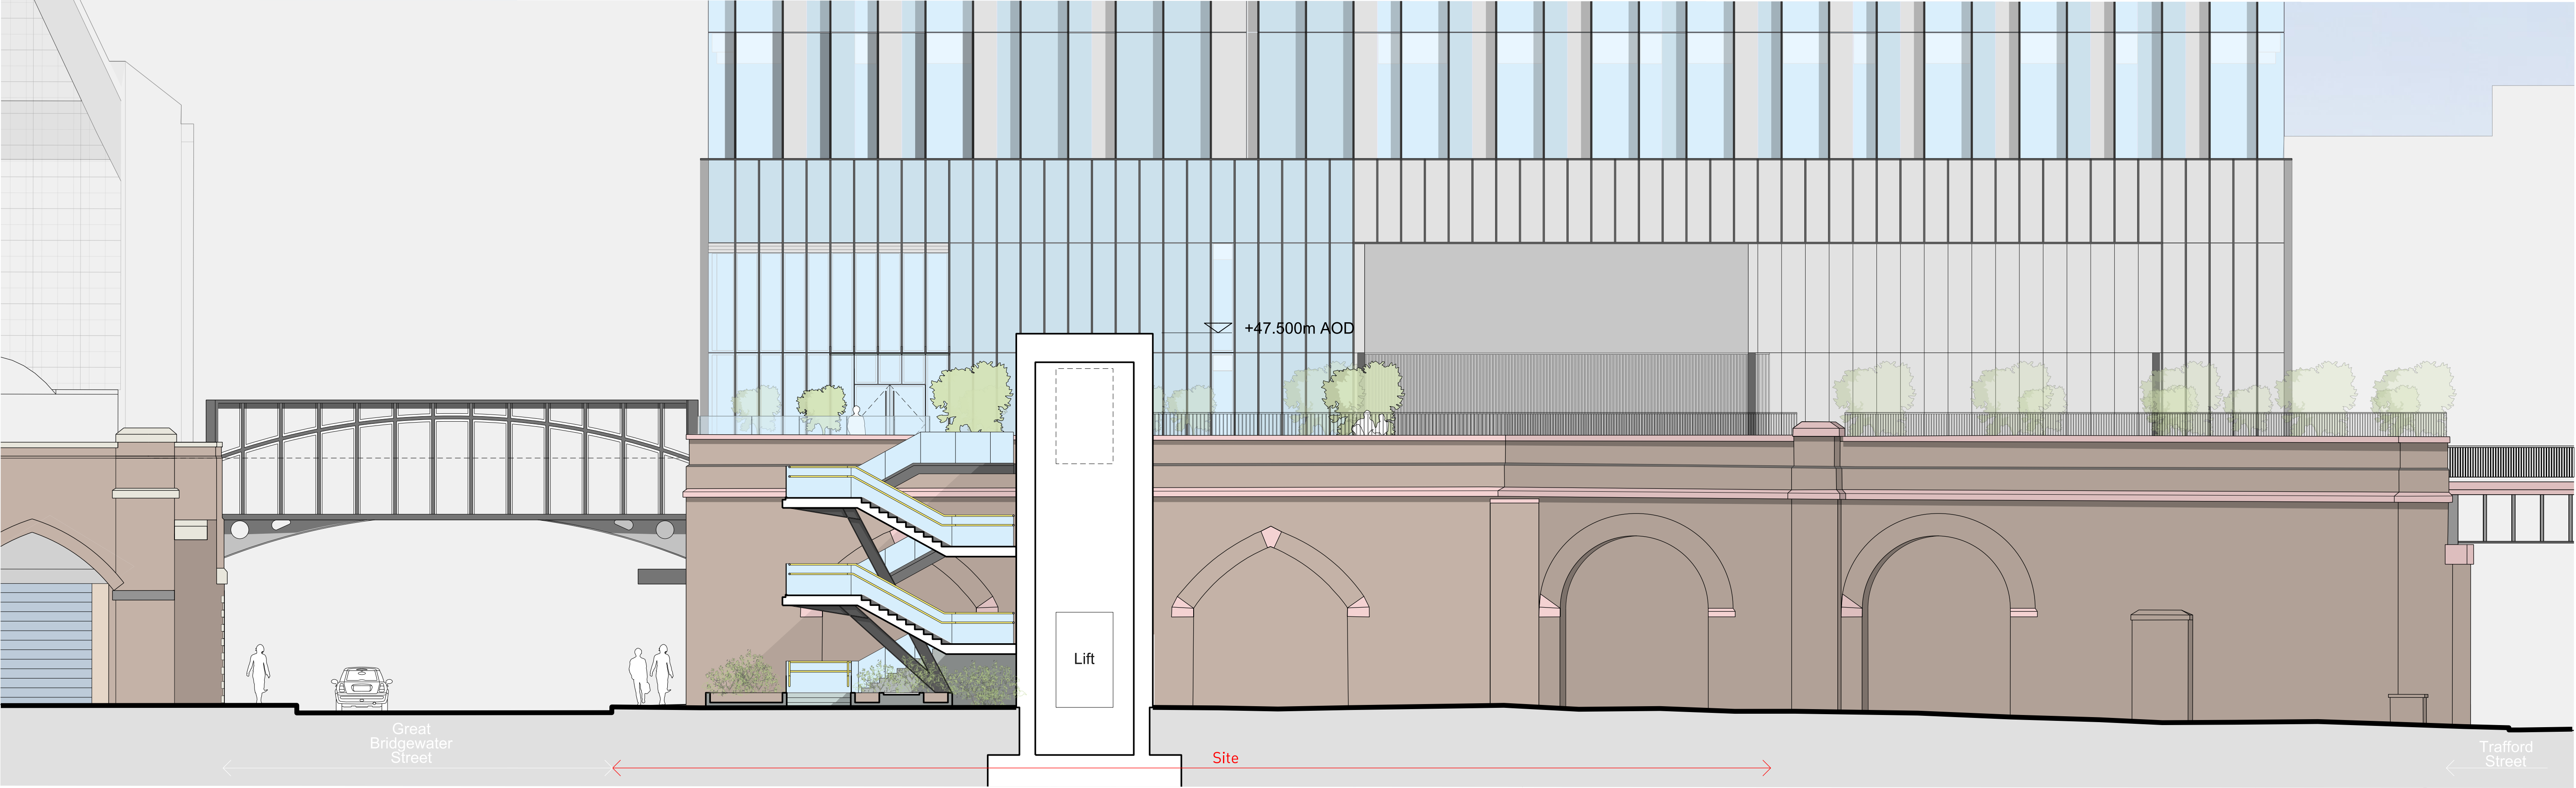

01 - Section AA



02 - Section BB

This drawing is copyright Do not scale off dimensions. All dimensions to be checked on site by contractor. Contractor to report any dimensional discrepancies, errors or omissions prior to commencing on site.	NOTE:	NORTH	<table><tr><th>Rev</th><th>Date</th><th>Description</th></tr><tr><td>00</td><td>15-06-2020</td><td>Planning Issue</td></tr><tr><td>01</td><td>15-12-2020</td><td>Non-Material Amendment Application</td></tr><tr><td>02</td><td>16-12-2020</td><td>Non-Material Amendment Application</td></tr><tr><td> </td><td> </td><td> </td></tr><tr><td> </td><td> </td><td> </td></tr><tr><td> </td><td> </td><td> </td></tr><tr><td> </td><td> </td><td> </td></tr><tr><td> </td><td> </td><td> </td></tr><tr><td> </td><td> </td><td> </td></tr></table>	Rev	Date	Description	00	15-06-2020	Planning Issue	01	15-12-2020	Non-Material Amendment Application	02	16-12-2020	Non-Material Amendment Application																				Project Title Viadux Great Bridgewater Street Stair and Lift Great Bridgewater Street Manchester Status Planning	<table><tr><td colspan="3">Drawing Title Proposed Section AA and BB</td></tr><tr><td>Job No 10337</td><td>Scale 1,200 @ A3 / 1,100 @ A1</td><td>Date 15 June 2020</td></tr><tr><td colspan="2">Drawing No 10337-Z1-A-B5D9-G200-SE-XX-001</td><td>Revision 02</td></tr></table>	Drawing Title Proposed Section AA and BB			Job No 10337	Scale 1,200 @ A3 / 1,100 @ A1	Date 15 June 2020	Drawing No 10337-Z1-A-B5D9-G200-SE-XX-001		Revision 02	simpsonhaugh MANCHESTER Riverside, 4 Commercial St Manchester M15 4RQ +44 (0)161 835 2345 www.simpsonhaugh.com LONDON 5-8 Roberts Place London EC1R 9BQ +44 (0)20 7549 4000 mail@simpsonhaugh.com
			Rev	Date	Description	
			00	15-06-2020	Planning Issue	
			01	15-12-2020	Non-Material Amendment Application	
			02	16-12-2020	Non-Material Amendment Application	
Drawing Title Proposed Section AA and BB	
Job No 10337	Scale 1,200 @ A3 / 1,100 @ A1	Date 15 June 2020	
Drawing No 10337-Z1-A-B5D9-G200-SE-XX-001		Revision 02	