


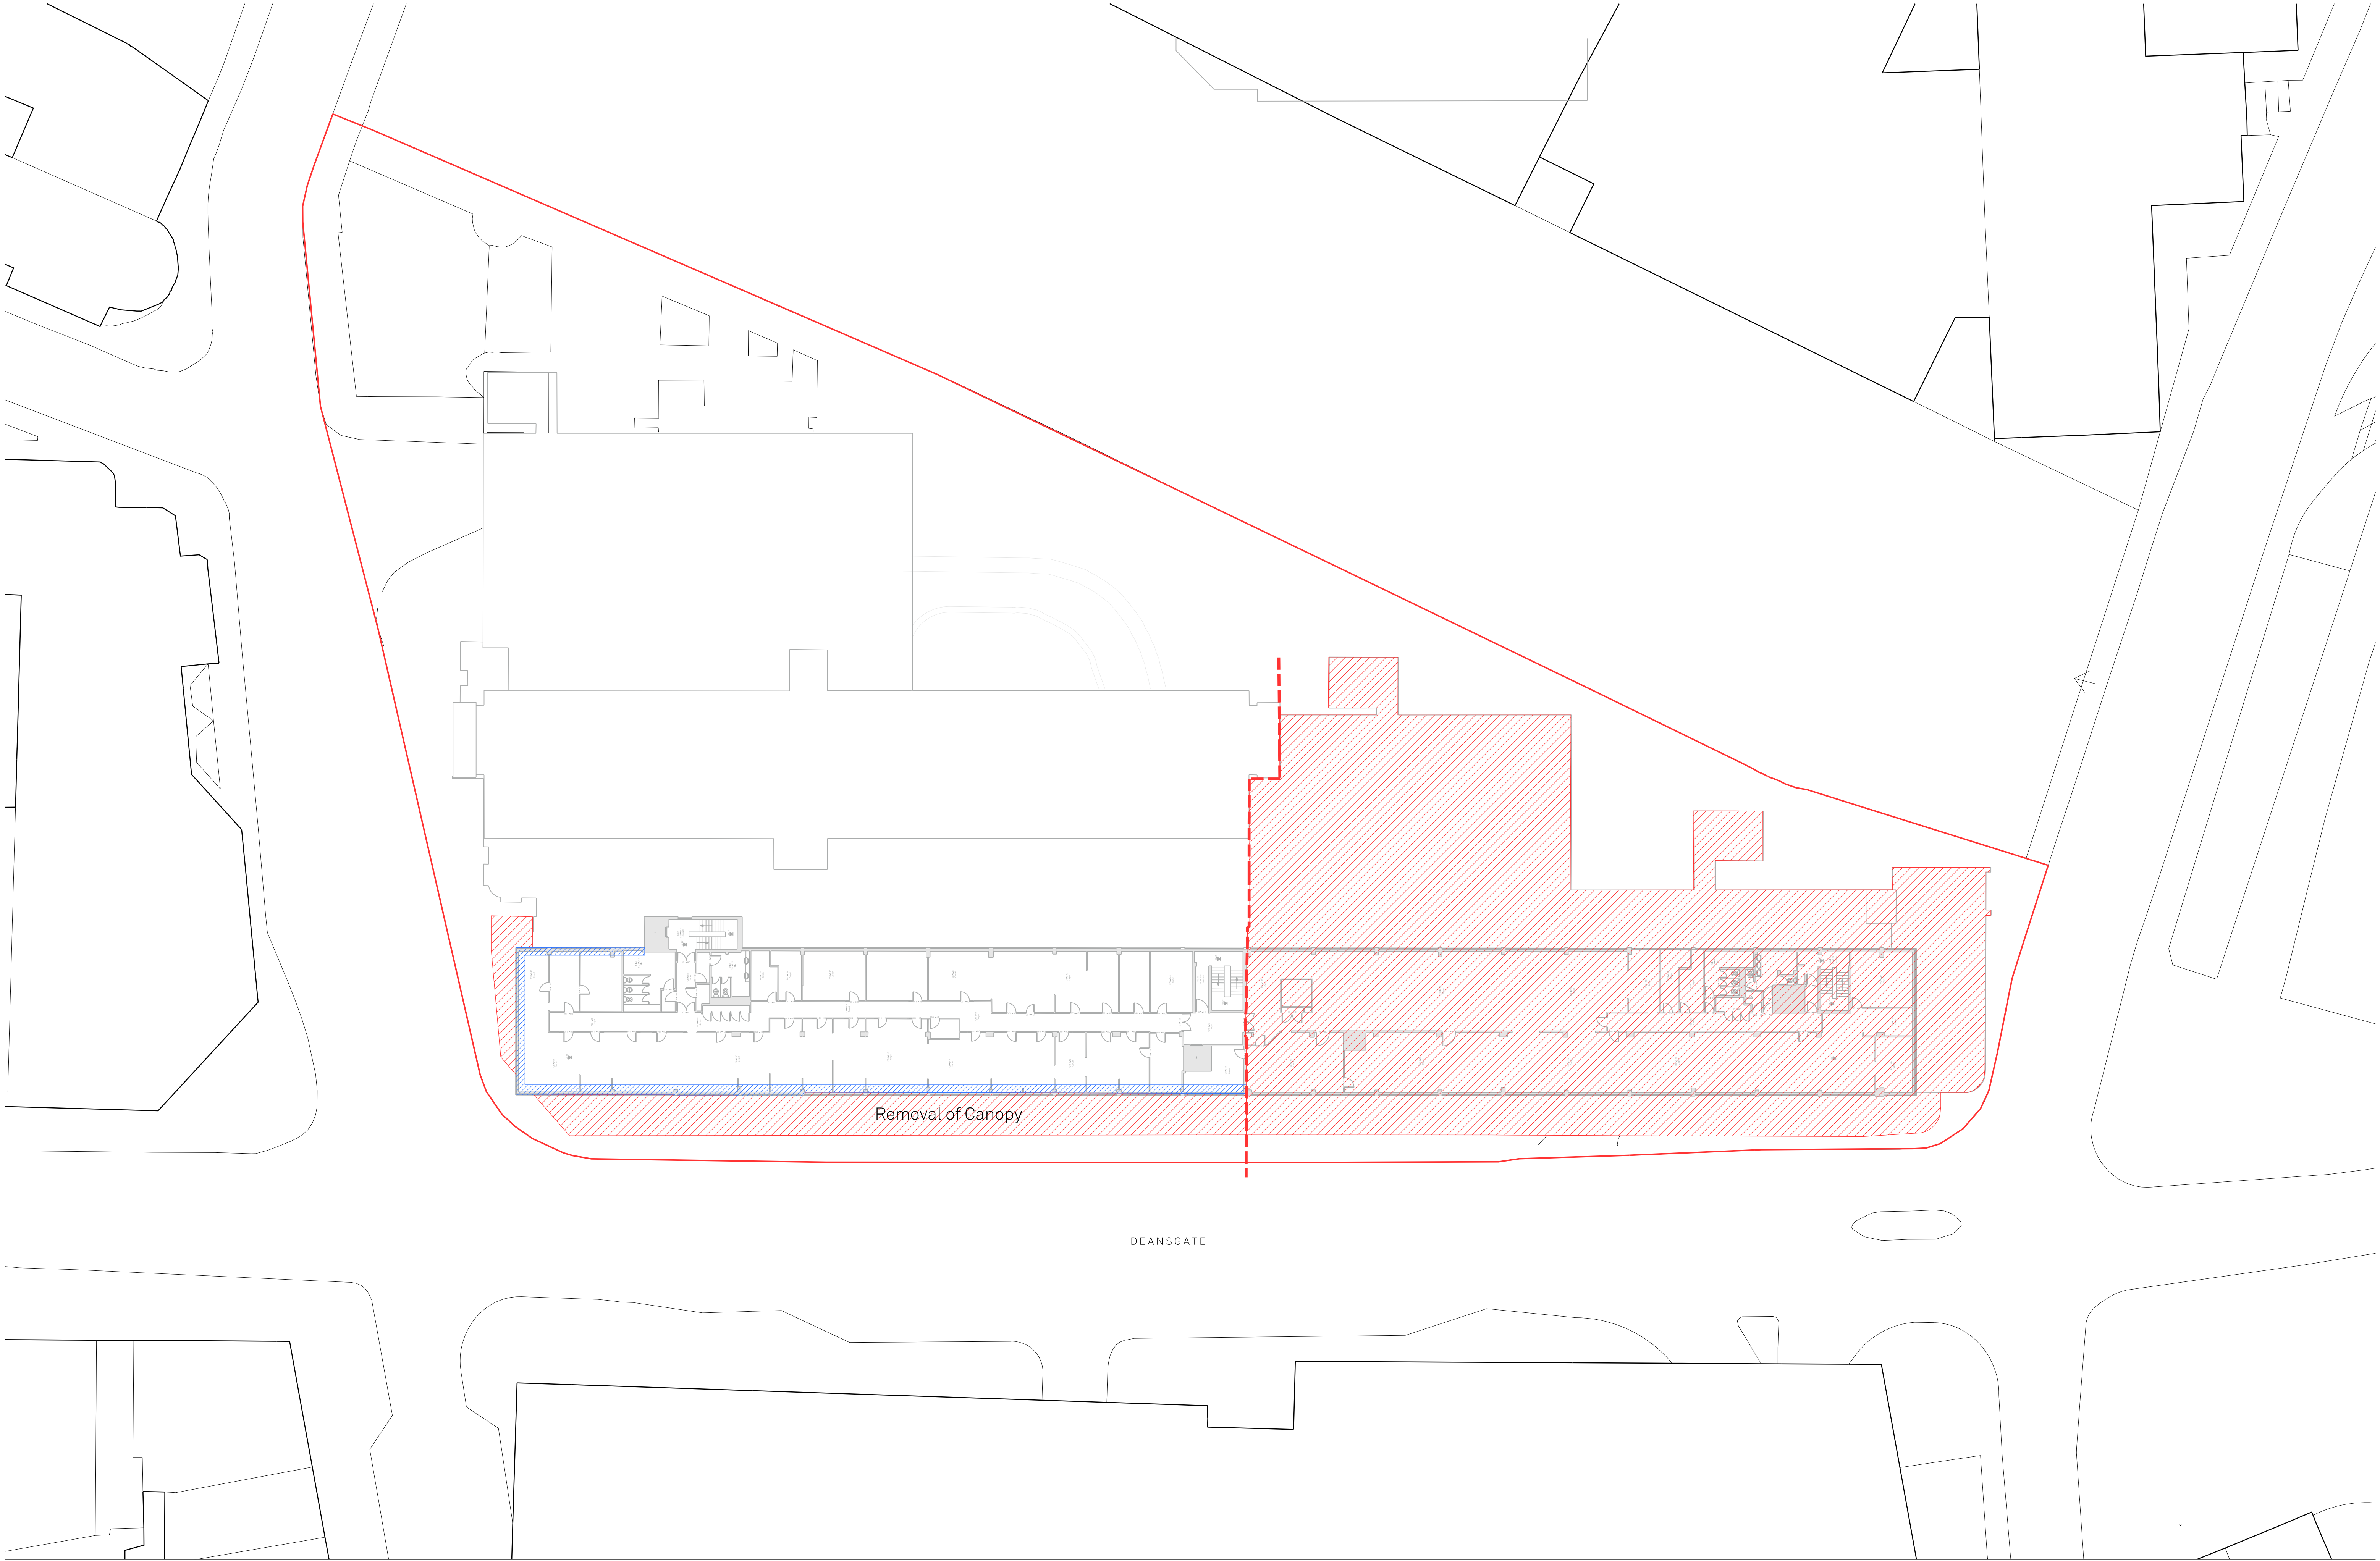

Notes:

- Demolition Line
- Demolition Area
- Demolition of Facade



Project Name:	Renaissance	Title:	Renaissance Site	Scale:	1:250@ A1
Drawn:	RW	Checked:	FM	Status:	Planning
Project:	150	Drawing No:	MP_02_1103	Rev:	-
Details:					
- 26.03.21 Issued for Information					

Jon Matthews Architects

22 City Tower, Picadilly Plaza, New York St, Manchester, M1 4BT

0161 974 3690

Copyright of this drawing is vested in Jon Matthews Architects and must not be copied or reproduced without written consent. Figured dimensions only are to be taken from this drawing. Do not scale from this drawing. For full company disclosure please visit www.jonmatthewsarchitects.com