
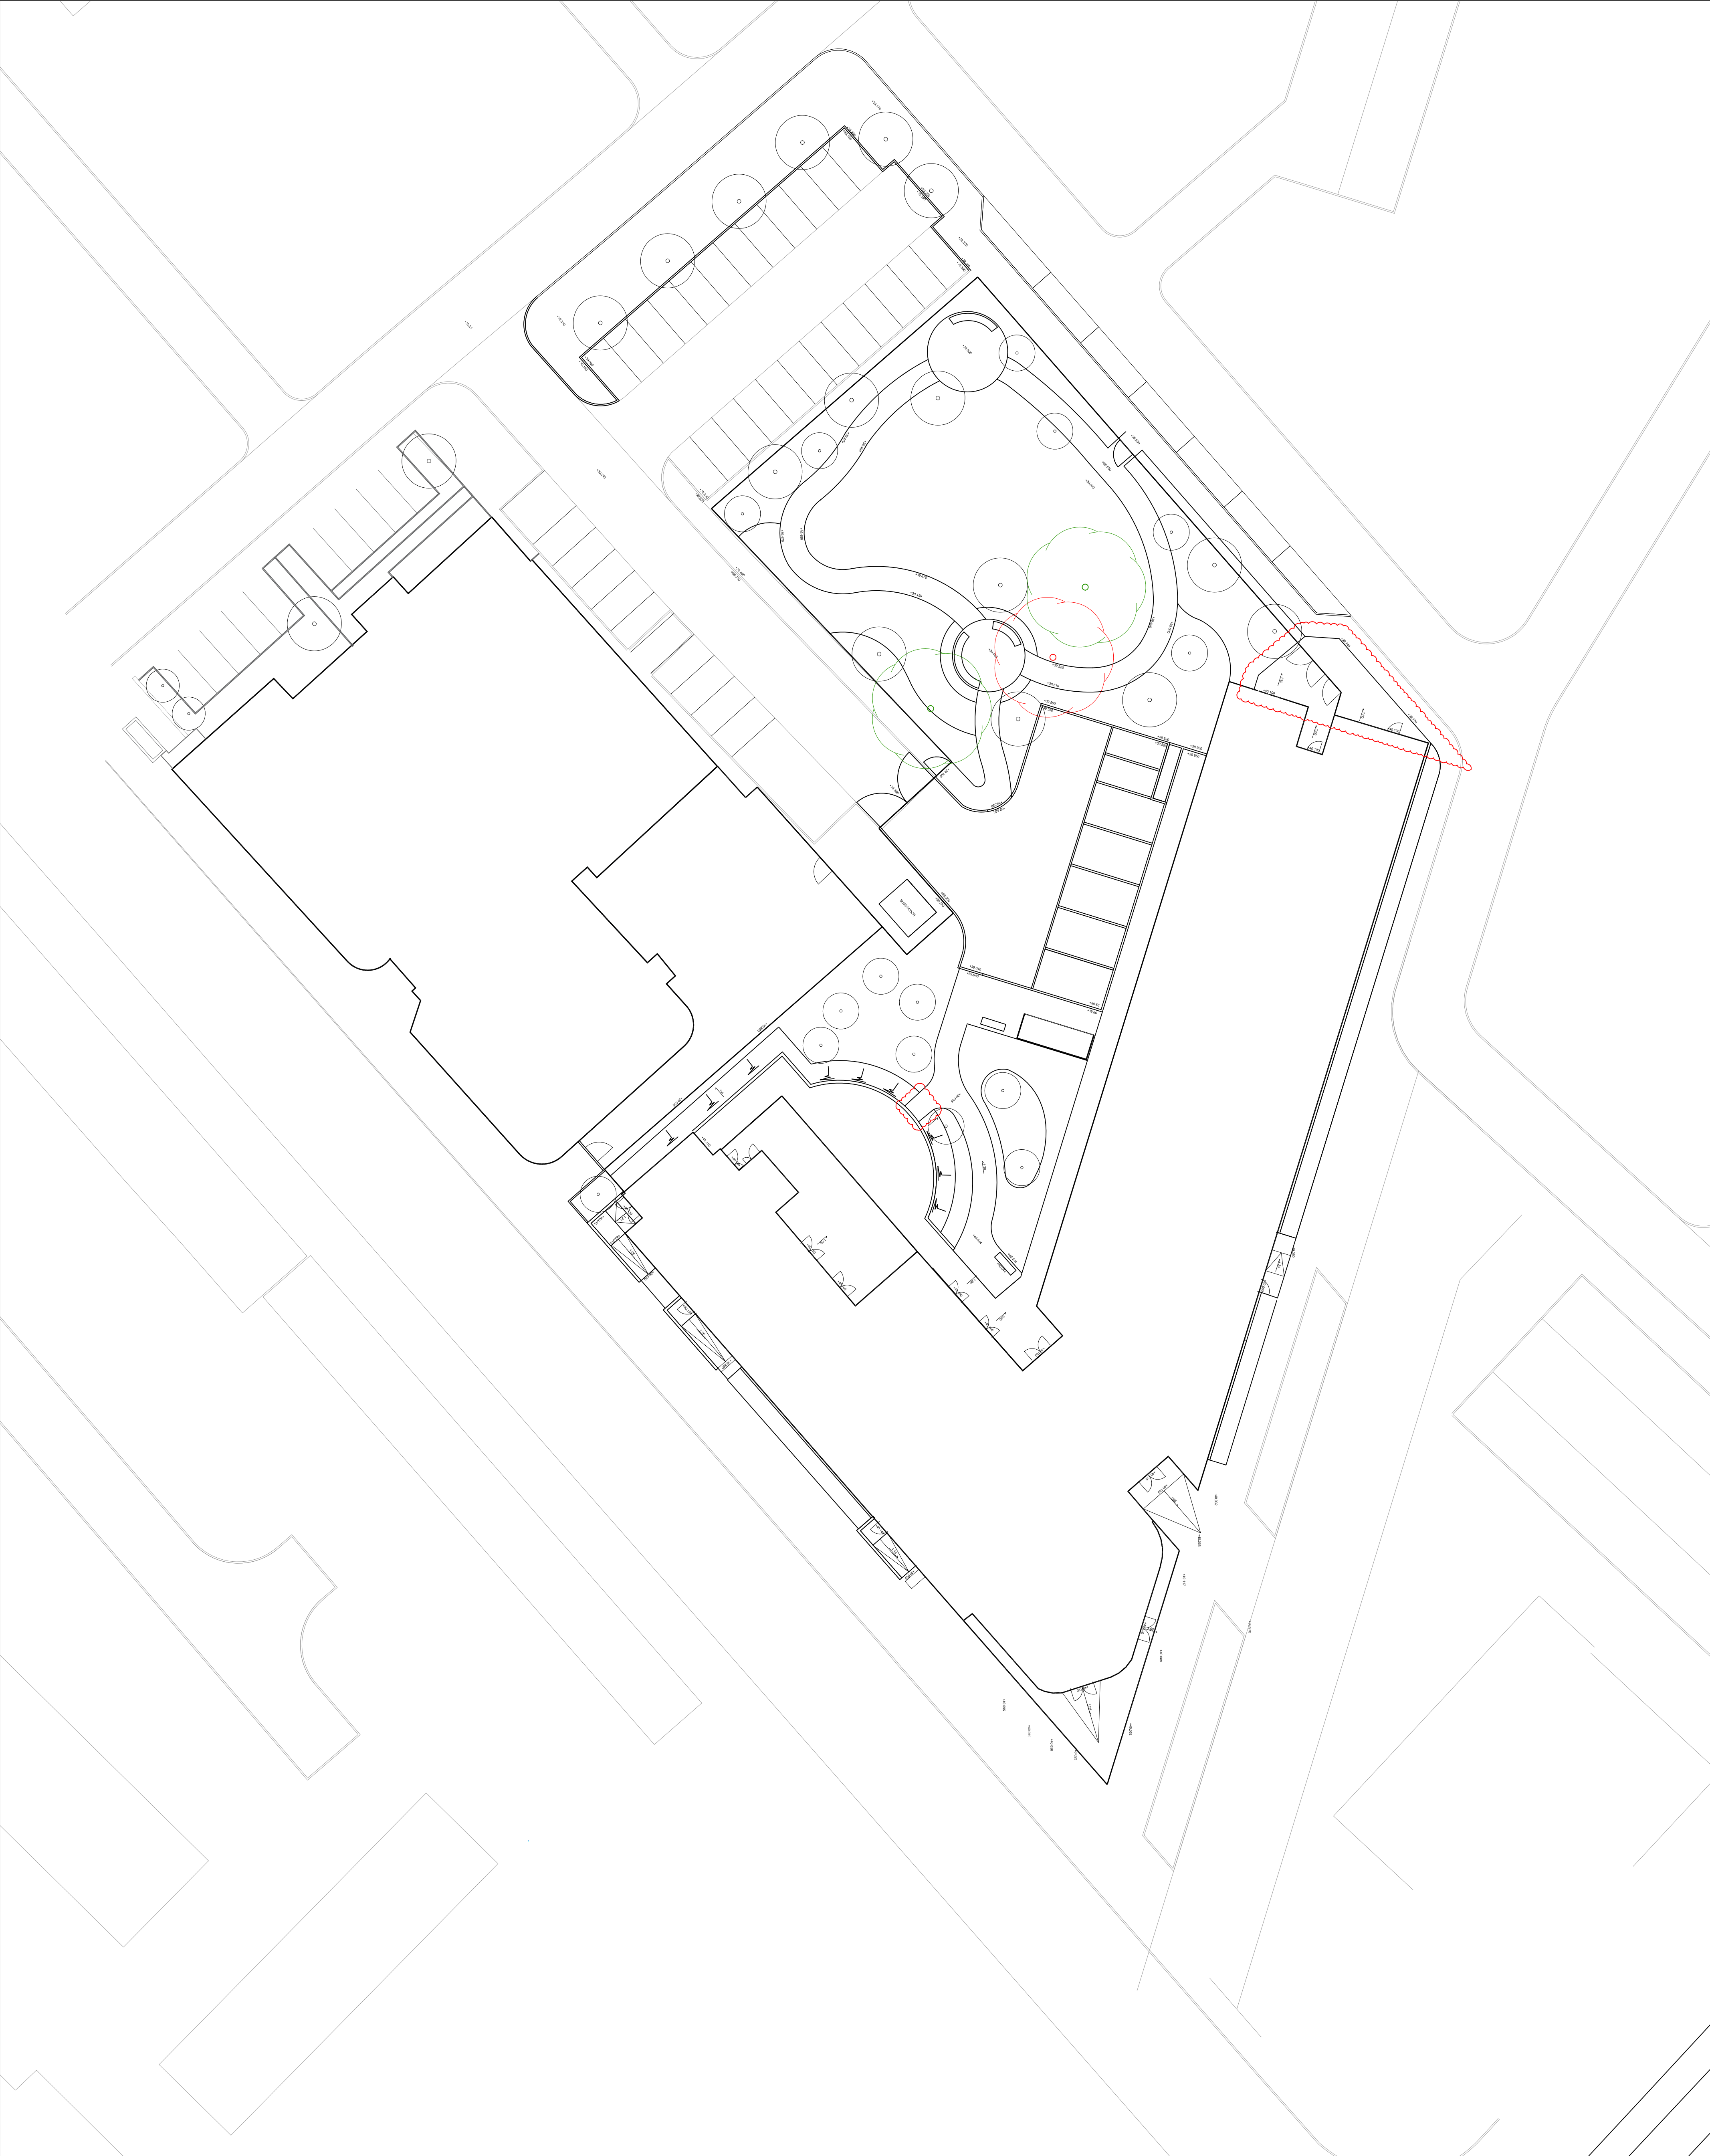


Do not scale from this drawing.
All dimensions should be checked on site.
Refer to architects for further information.

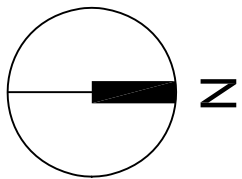

Project:		Galliford Try Brunswick PFI	
Title:		Extra Care Levels	
Designer: DCS		Sheet Size: A1 (841mm x 594mm)	
Drafter: DCS			
Checker: WC	Date: 21.09.16		
Appr: JG	Scale: 1:250		
GILLESPIES			
GILLESPIES LLP Westgate House 44 Hale Road Cheshire WA14 2EX T: 0161 628 7716 F: 0161 927 7880 E: admin.manchester@gillespies.co.uk			
File Location		R:\M4976 Brunswick PFI Stage\DRAWINGS\Layouts	
No.	M4976-172-C	Rev	06