



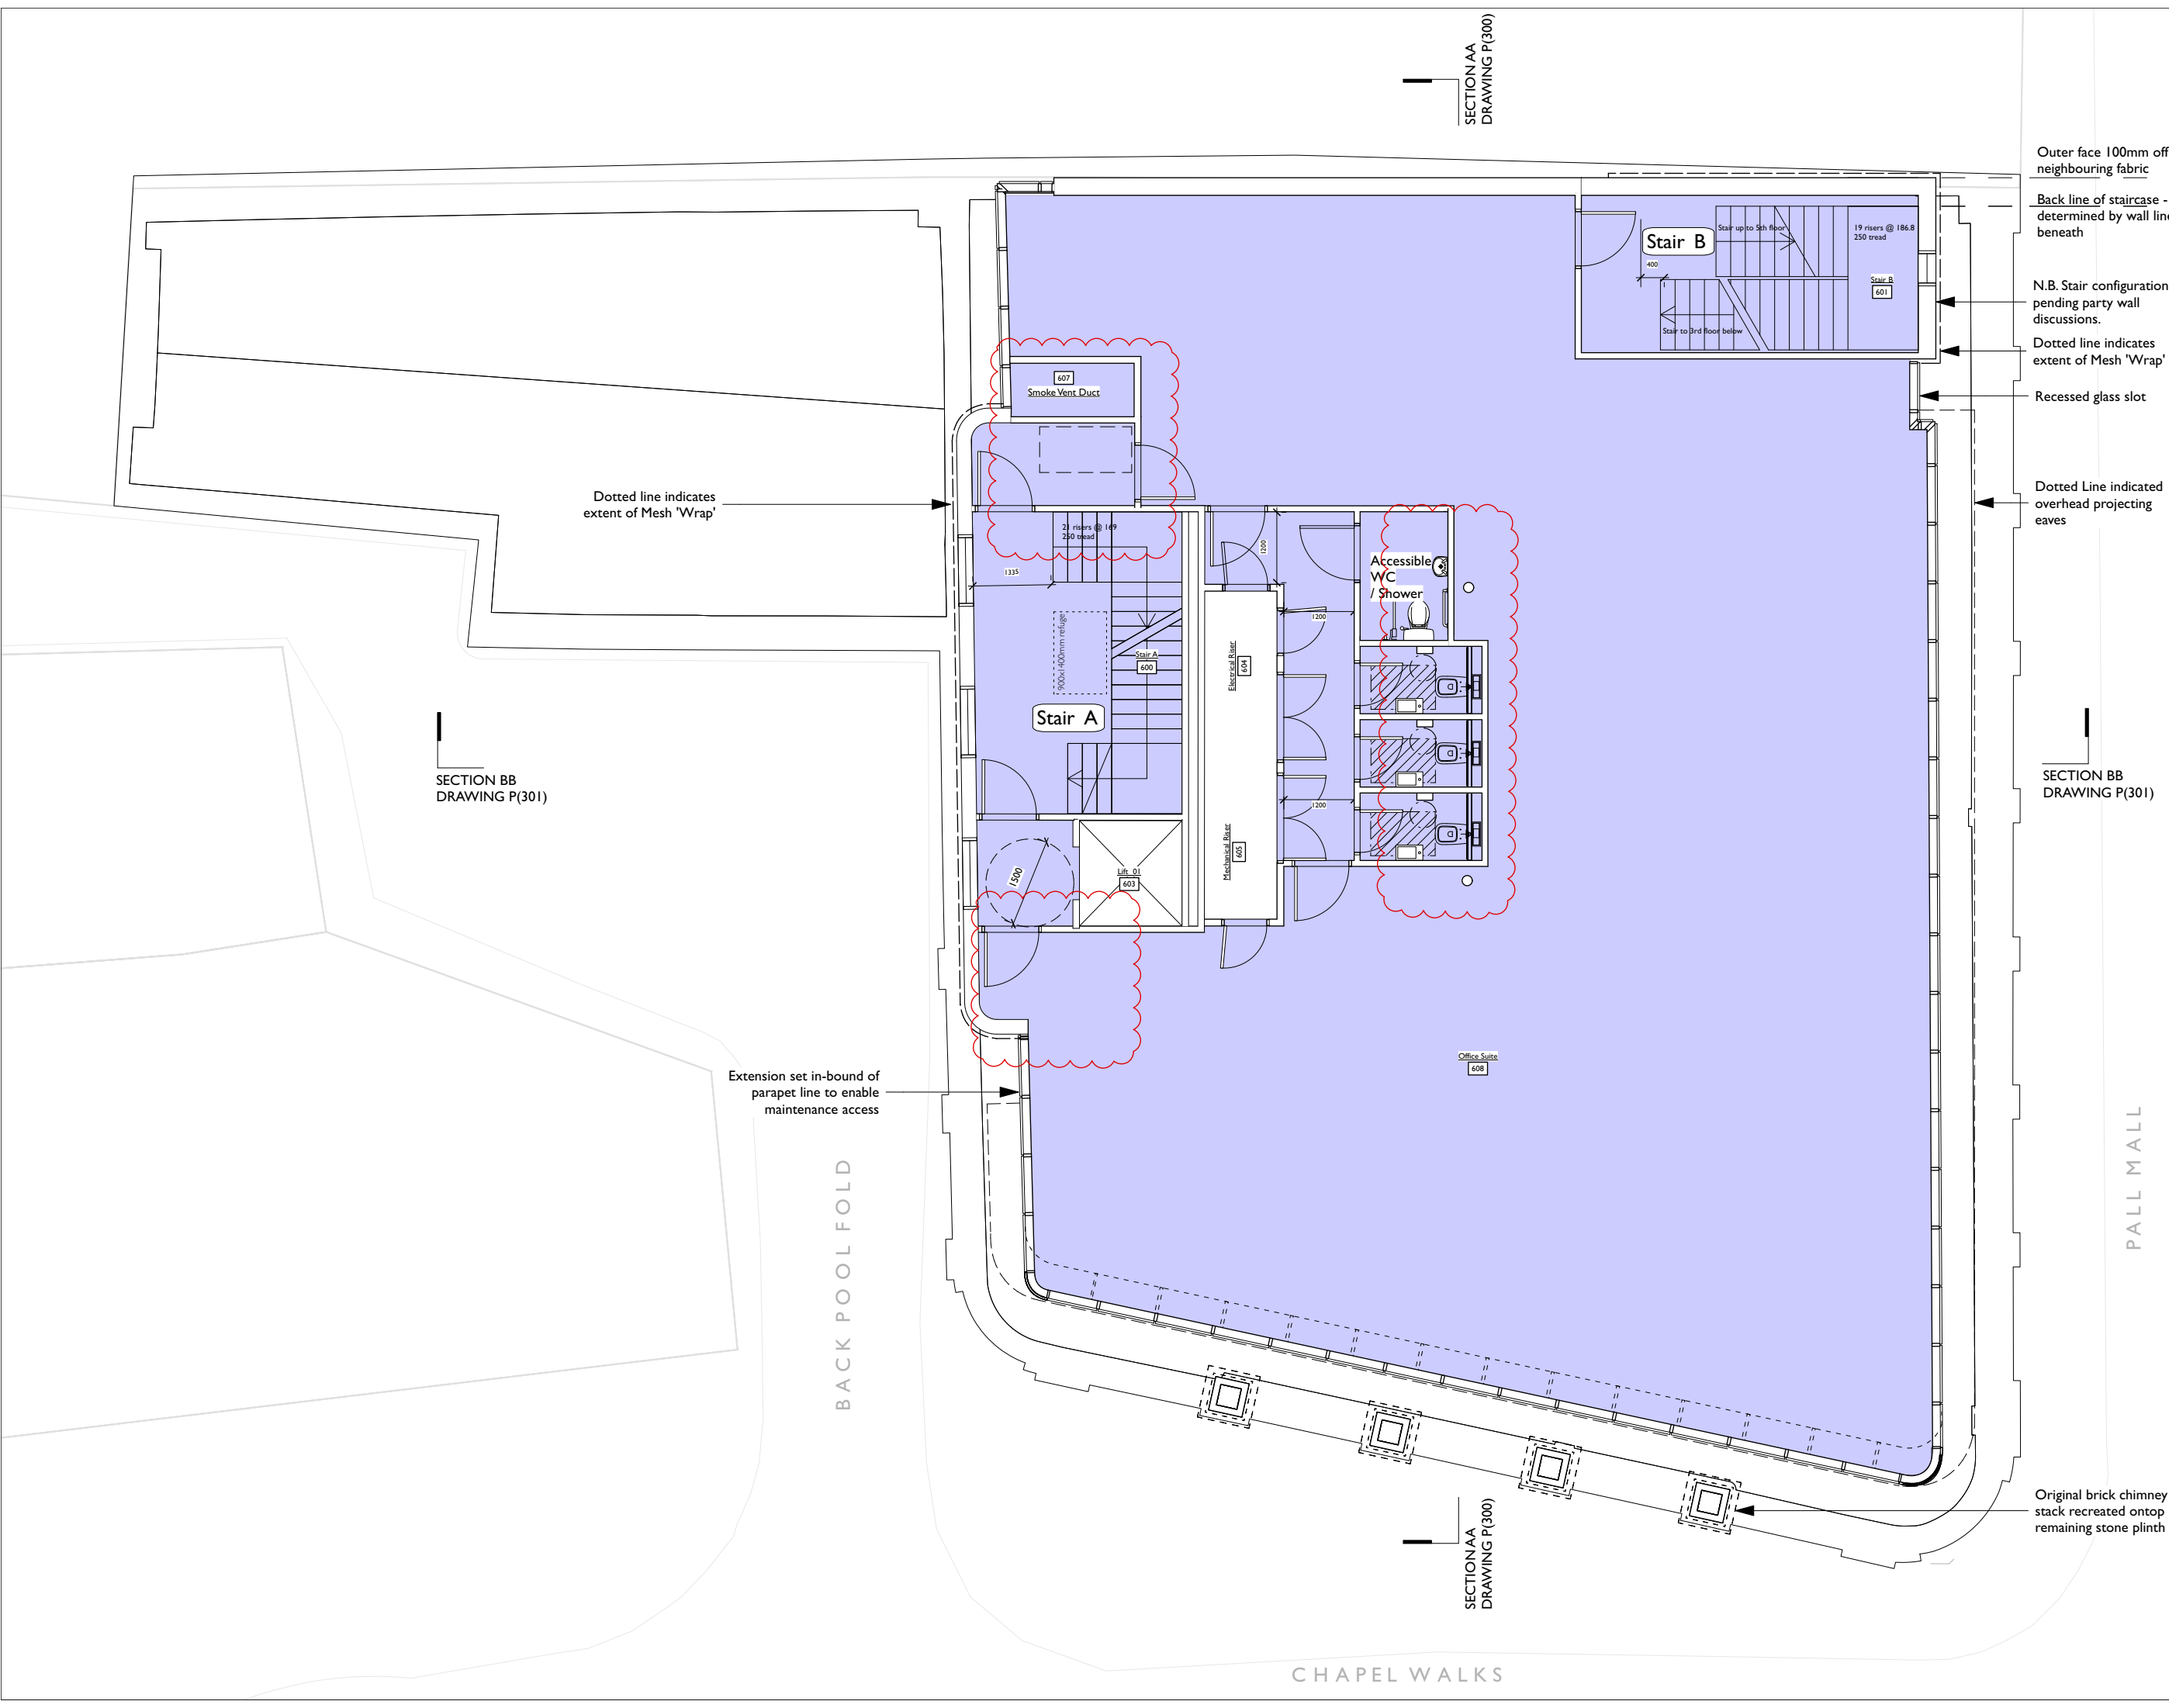

COPYRIGHT OF ATELIER MB LTD
DO NOT SCALE FROM THIS DRAWING
DIMENSIONS TO BE CHECKED ON SITE

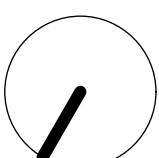

KEY

	Existing
	Proposed

	A3 Restaurants and cafes
	A1 Shops or A3 Restaurants and cafes
	B1 Business - Offices

Rev	Note	DRN	CHK
A	WC layout updated to suit additional columns. Smoke vent riser added. Second lobby to stairs omitted.	HW	HW

Chapel Walks (Cavendish House)

Investream Ltd

Proposed Fourth Floor Plan - Opt B (chim and eaves)

scheme	1814
drwg no.	P(163)
rev	A
scale	1:100 @ A3
date first drawn	Aug 20
drawn	BC

SK sketch P proposed T tender C construction AB as built

www.ateliermb.co.uk
t 0161 236 0051
e architect@ateliermb.co.uk



Atelier MB
Urban Architects