



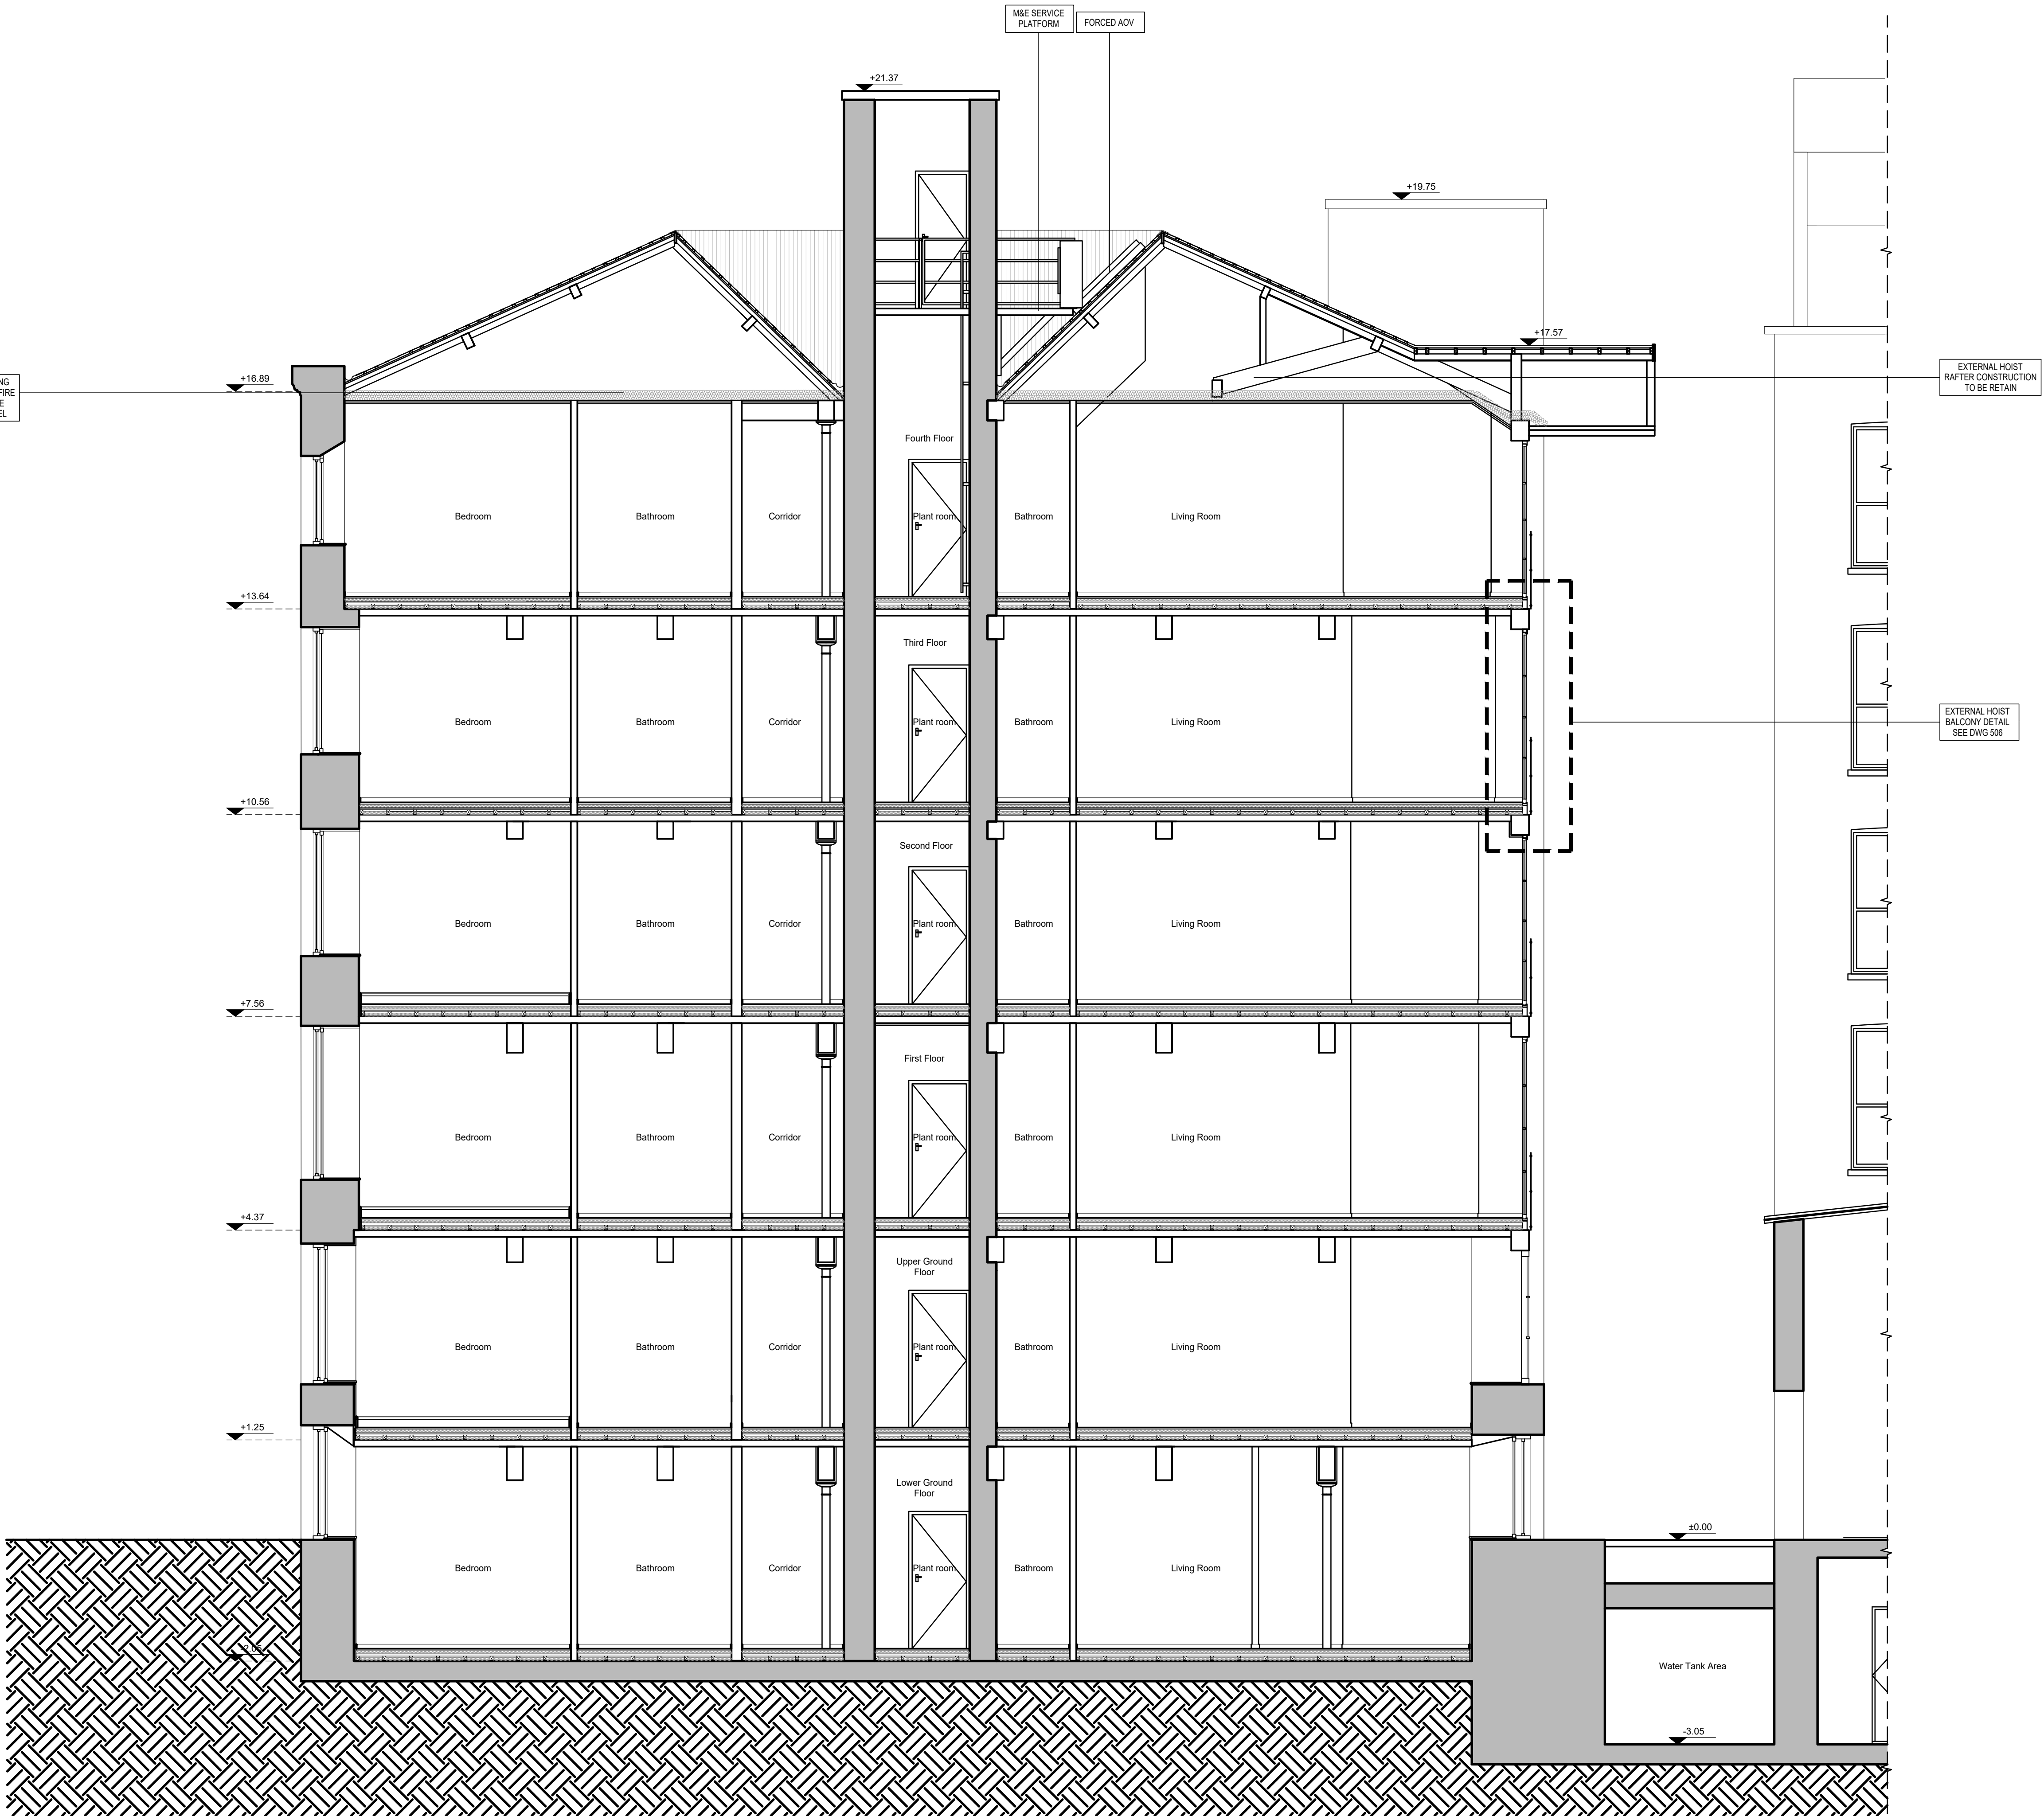

Proposed Section A-A

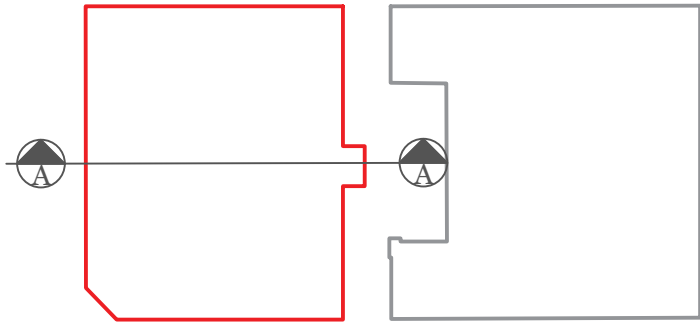

GENERAL NOTES

1. ALL DIMENSIONS ARE IN MILLIMETRES UNLESS OTHERWISE STATED
2. ALL LEVELS ARE IN METRES UNLESS OTHERWISE STATED
3. DIMENSIONS ARE NOT TO BE SCALED FROM THE DRAWING
4. ALL WORK TO BE CARRIED OUT IN ACCORDANCE WITH THE CURRENT EDITION OF THE BUILDING REGULATIONS 1991 (INCLUDING AMENDMENTS) AND ALL RELEVANT BRITISH STANDARDS/CODES OF PRACTICE
5. CONTRACTOR IS RESPONSIBLE FOR THE CORRECT SETTING OUT OF THE WORKS ON SITE. ALL DIMENSIONS TO BE CHECKED PRIOR TO FABRICATION OF MATERIALS
6. THIS DRAWING IS TO BE READ IN CONJUNCTION WITH ALL RELEVANT DRAWINGS AND SPECIFICATIONS

REFERENCE DRAWINGS

- 001 - SITE LOCATION PLAN
- 100 - EXISTING & PROPOSED PLANS
- 200 - EXISTING & PROPOSED SECTIONS & ELEVATIONS
- 300 - CEILING PLANS
- 400 - M&E PLANS
- 500 - DETAILS
- 600 - FIRE PLANS
- 700 - TYPES OF WALLS PLANS
- 800 - ACOUSTIC PLANS
- 900 - STRIP OUT PLANS

D	Issued for conditions release	12/05/21	MP	MP	MB
C	Issued for planning	08/11/19	JK	SL	PD
B	Issued for planning	17/01/18	JK	MB	IG
A	Revised following CIO comments	13/11/17	JK	MB	PD
REV	DESCRIPTION	DATE	BY	CHECK	APPROV



BLOOM STREET PROJECT

MINDEL HOUSE
PROPOSED SECTION
A-A

PLANNING

DRAWING STATUS					
DRAWN	JK	I	CHECKED	MB	
APPROVED	PD	I	DATE	JULY 17	

1:50 @A1 | 061_205 | D
SCALE DRAWING NUMBER REV