


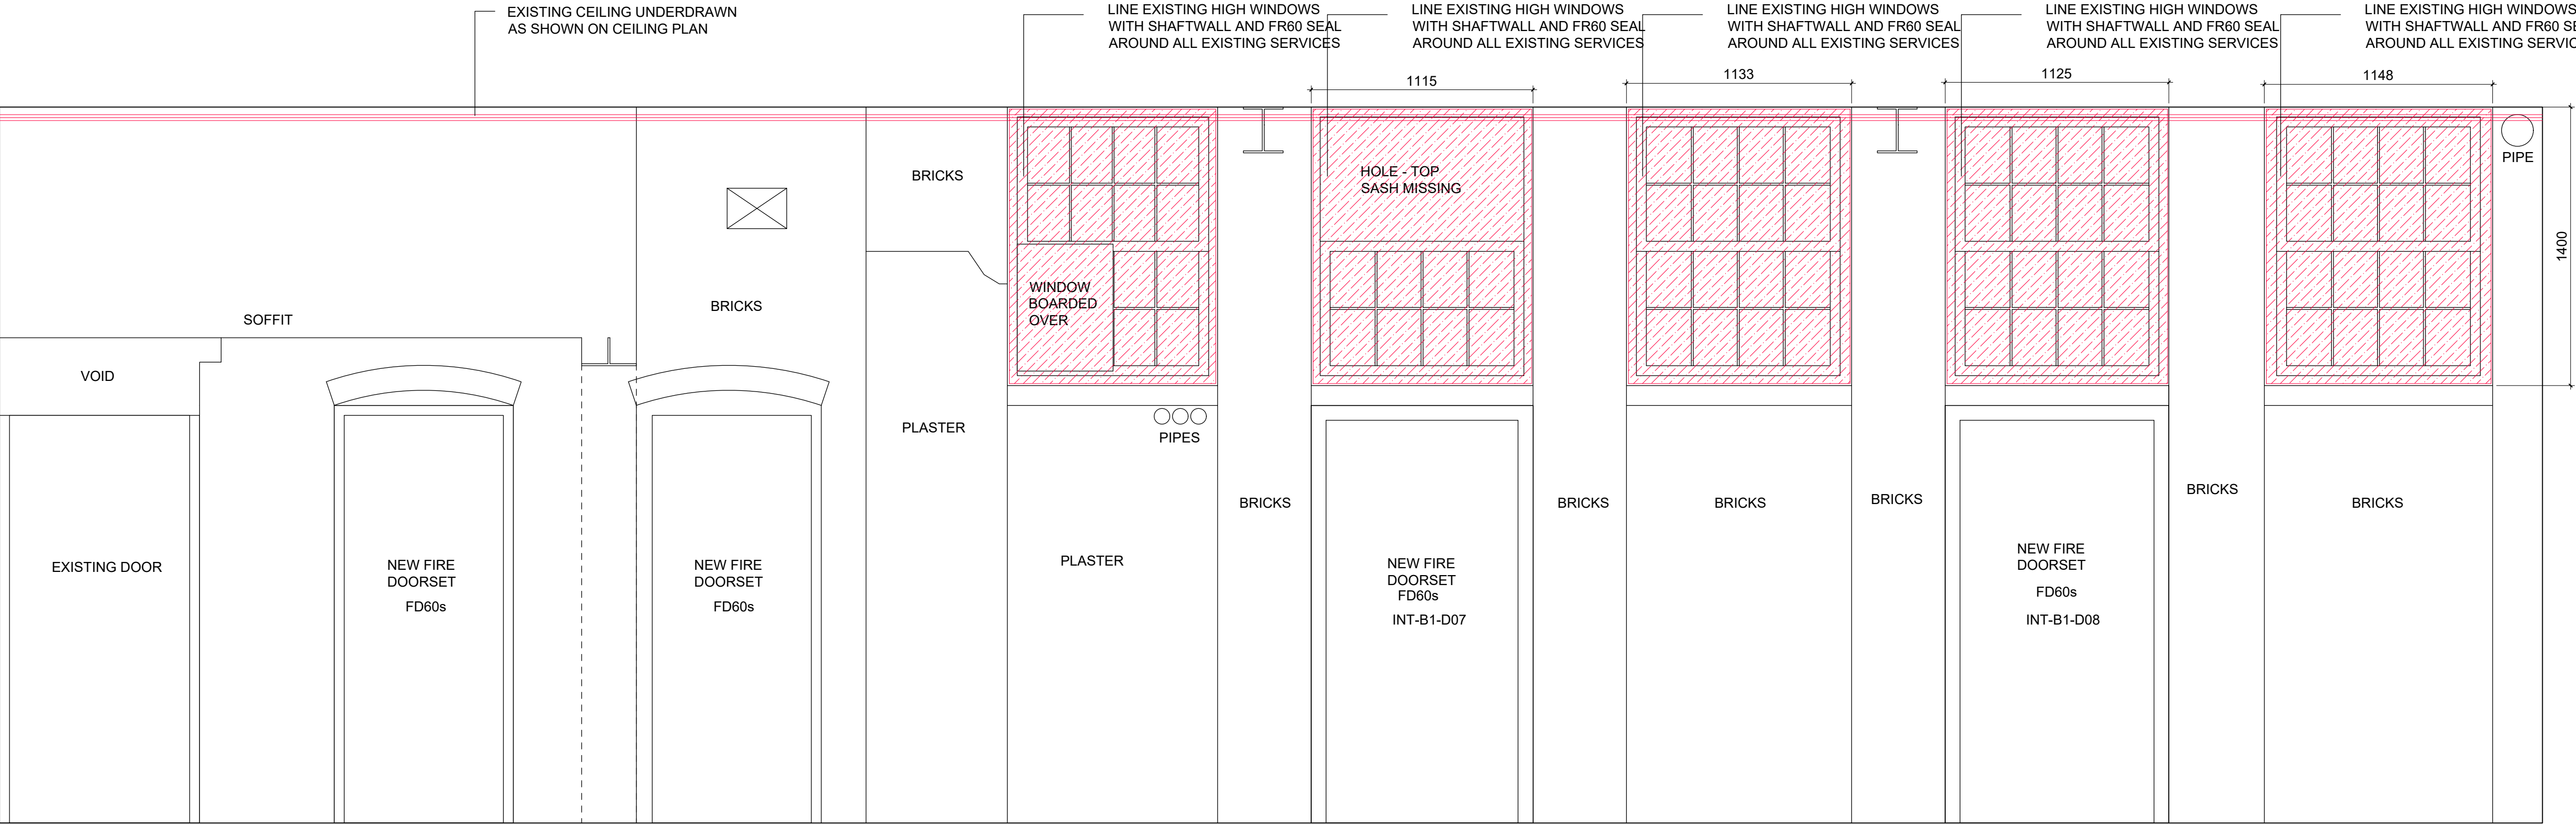


ELEVATION 2




ELEVATION 3

- notes:
- DO NOT SCALE FROM THIS DRAWING - USE FIGURED DIMENSIONS ONLY.
 - TO BE READ IN CONJUNCTION WITH ALL OTHER CONSULTANTS / SPECIALISTS DRAWINGS. REPORT ANY DISCREPANCIES BEFORE AFFECTED WORK COMMENCES.
 - ALL SETTING OUT DIMENSIONS TO BE CHECKED ON SITE BY CONTRACTOR BEFORE WORK COMMENCES.

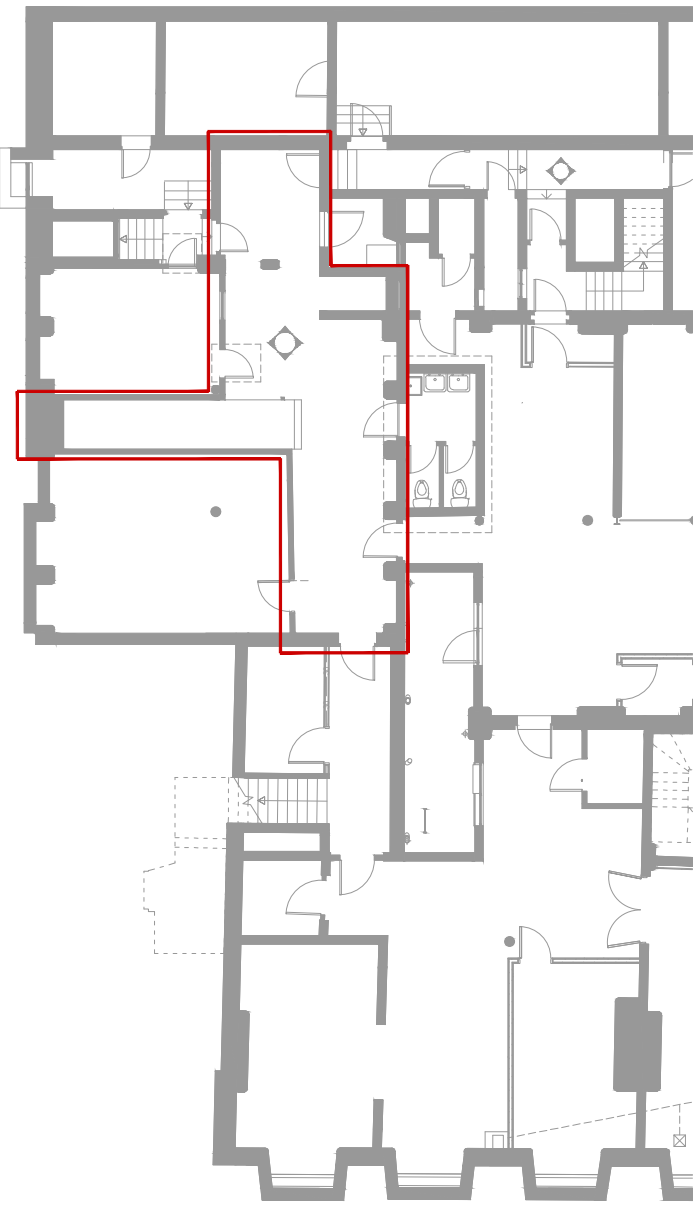

KEY

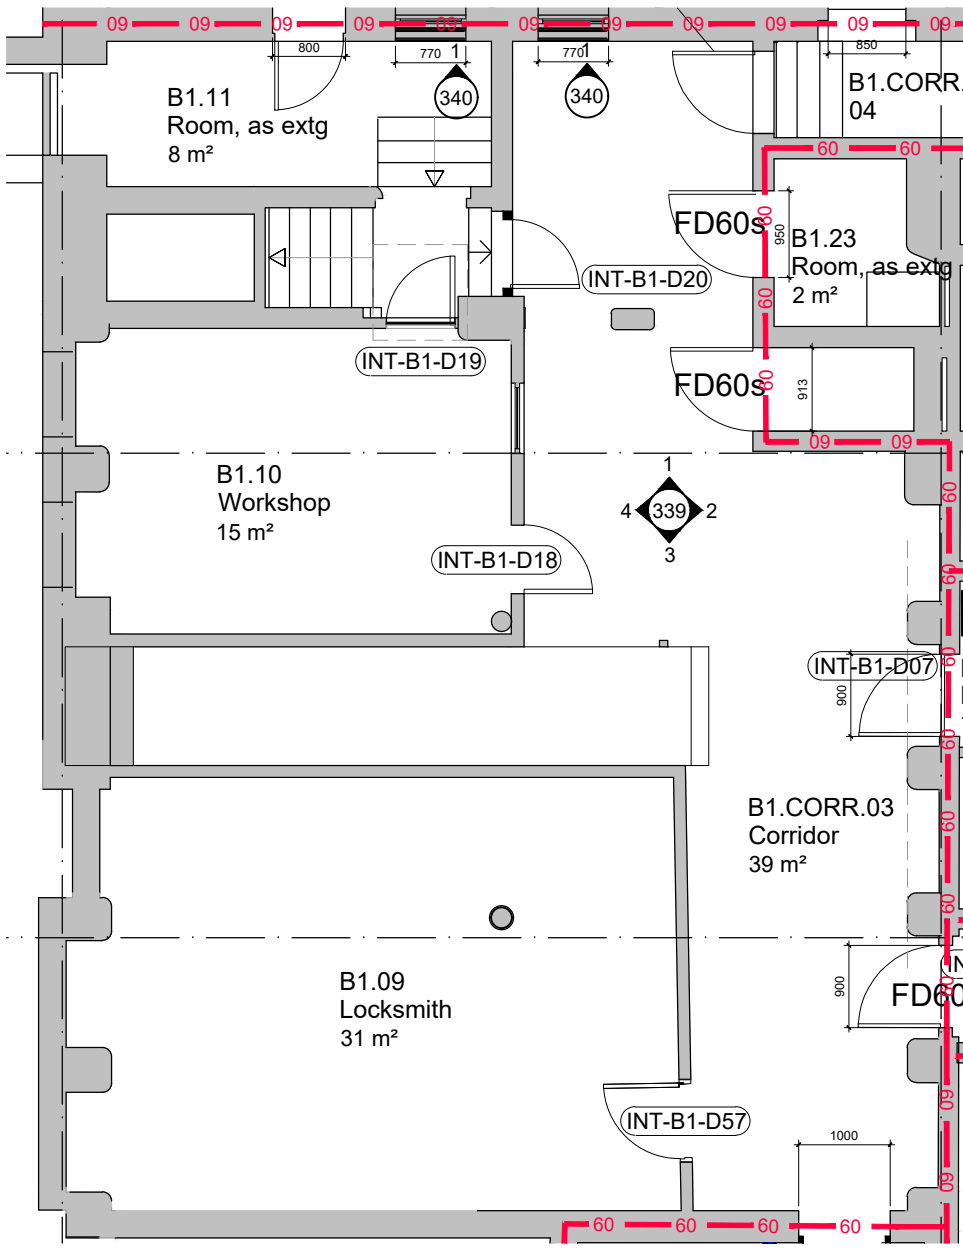

PLAN 1:50

Wall Rating Key:

60minsFR integrity & insulation.

CLIENT Manchester Metropolitan University
PROJECT Ormand Building Fire Remedials
TITLE PROPOSED ROOM ELEVATION B1.CORR.03

NUMBER 20608_P339

REVISION A
STATUS PLANNING
SCALE 1:20 @A1
DATE 05/03/21
DRAWN BY SK
CHECKED BY SG

seven.

Studios at:
61 Oxford Street,
MANCHESTER, M1 6EQ
t: 0161 226 9555
Clarendon House, Victoria Avenue,
HARROGATE, HG1 1DY
t: 01423 709 907
Galleri 6, Doc Victoria,
CAERNARFON, LL55 1SQ
t: 01286 685 253
24 Greville Street,
LONDON, EC1N 6SS
t: 0203 036 0691

REVISIONS | A - REMOVED_STAIR_LOBBY
FIRST_ISSUE
09/04/21 TB LM
01/04/21 SK LM
DATE, DRAWN; CHECK