


3mm aluminium
Capping tray c/w 25mm returns
notched to allow for horizontal bar
finished RAL 7021

100x100mm aluminium box section
c/w capped ends
finished RAL 7021

Carabiners & chains

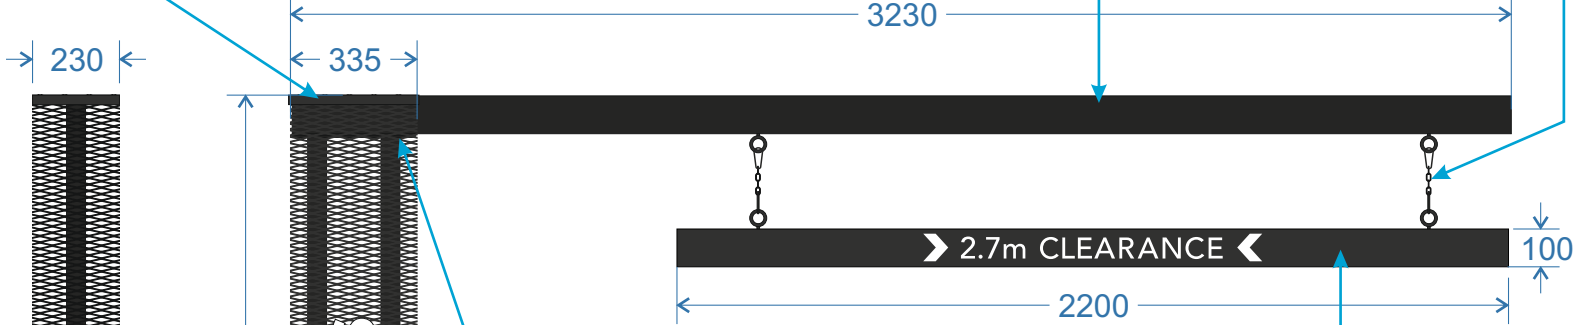


Bar fixed to legs with
5mm aluminium
coupling plates
see **Detail A**

100x100mm box section
aluminium c/w capped ends
finished RAL 7021
Reflective white vinyl graphics to front

Illuminated block acrylic letters
See **Detail B**

3mm aluminium
Capping tray c/w 25mm returns
finished RAL 7021


10mm aluminium base plate
See **Detail C**

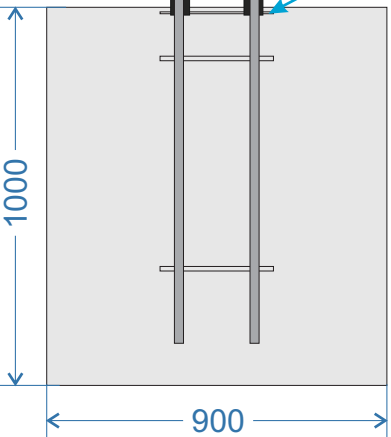


Scale 1:20

RAL 7021
Black Grey

Scale 1:4 **Section A-A**

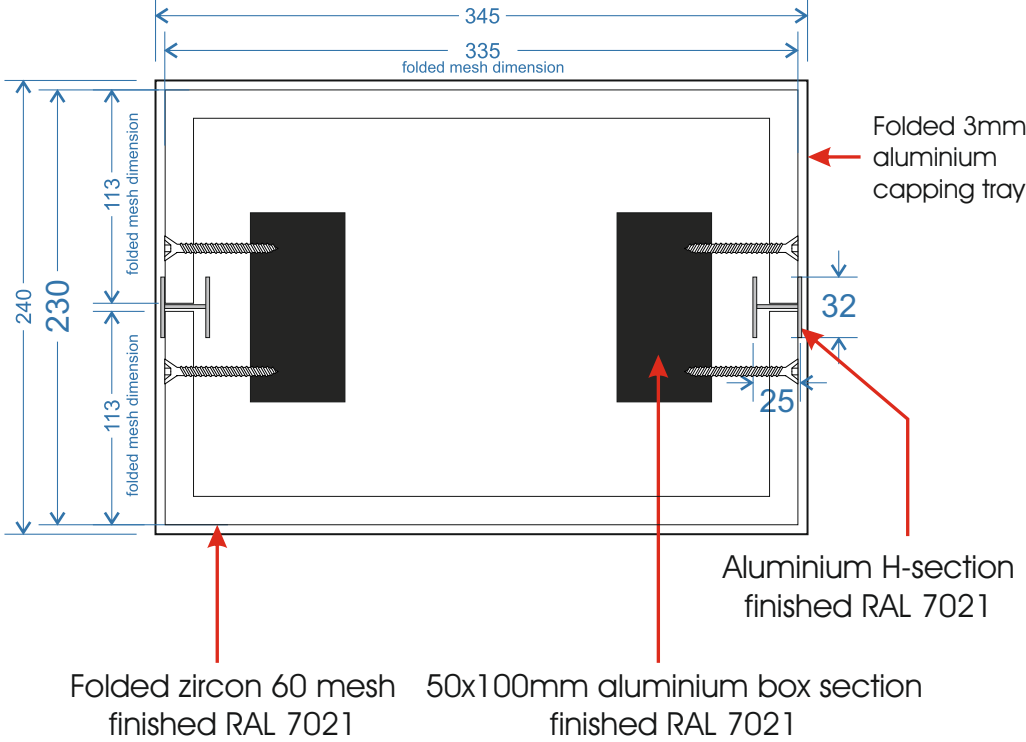

Detail A
Scale 1:4

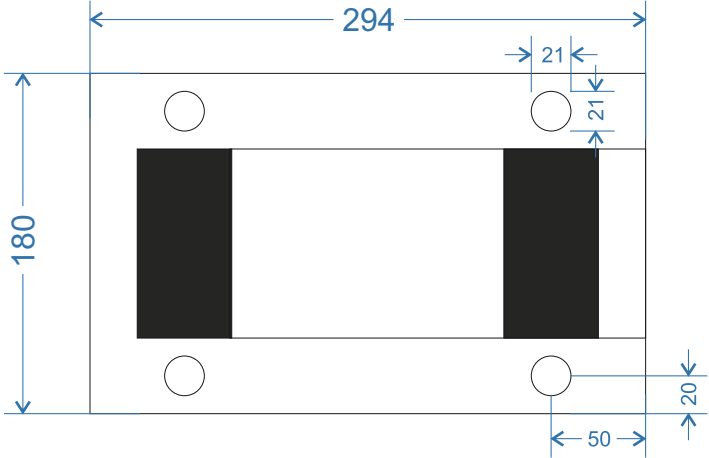

2 No. 10mm aluminium coupling plates
one welded to 2 50x100mm aluminium box section legs,
one welded to 100x100mm aluminium box section bar
and bolted together - 4 No. holes drilled for M20 fixings


CLIENT:	Euro Garages	DRAWING NUMBER:	DJ-0221-031	JOB NO:	6554	DRAWN BY:	D. Jewkes	REV	DATE	BY	DESCRIPTION
PROJECT:	Starbucks Ashton New Rd.	DATE:	11.02.21	ITEM REF:	n/a	SCALE:	a/s @A3	A	00.00.20	XX	XXXXXX
DESCRIPTION:	Height Restrictor signage							B	00.00.20	XX	XXXXXX
								C	00.00.20	XX	XXXXXX
								D	00.00.20	XX	XXXXXX
								E	00.00.20	XX	XXXXXX

© This drawing is the property of Geetee Signs, and should not be reproduced, altered or used in any way without express permission. Colours shown are for illustration and may not be an exact match unless references are supplied.


GEETEE

Geeteesigns.com

Detail B
Scale 1:5

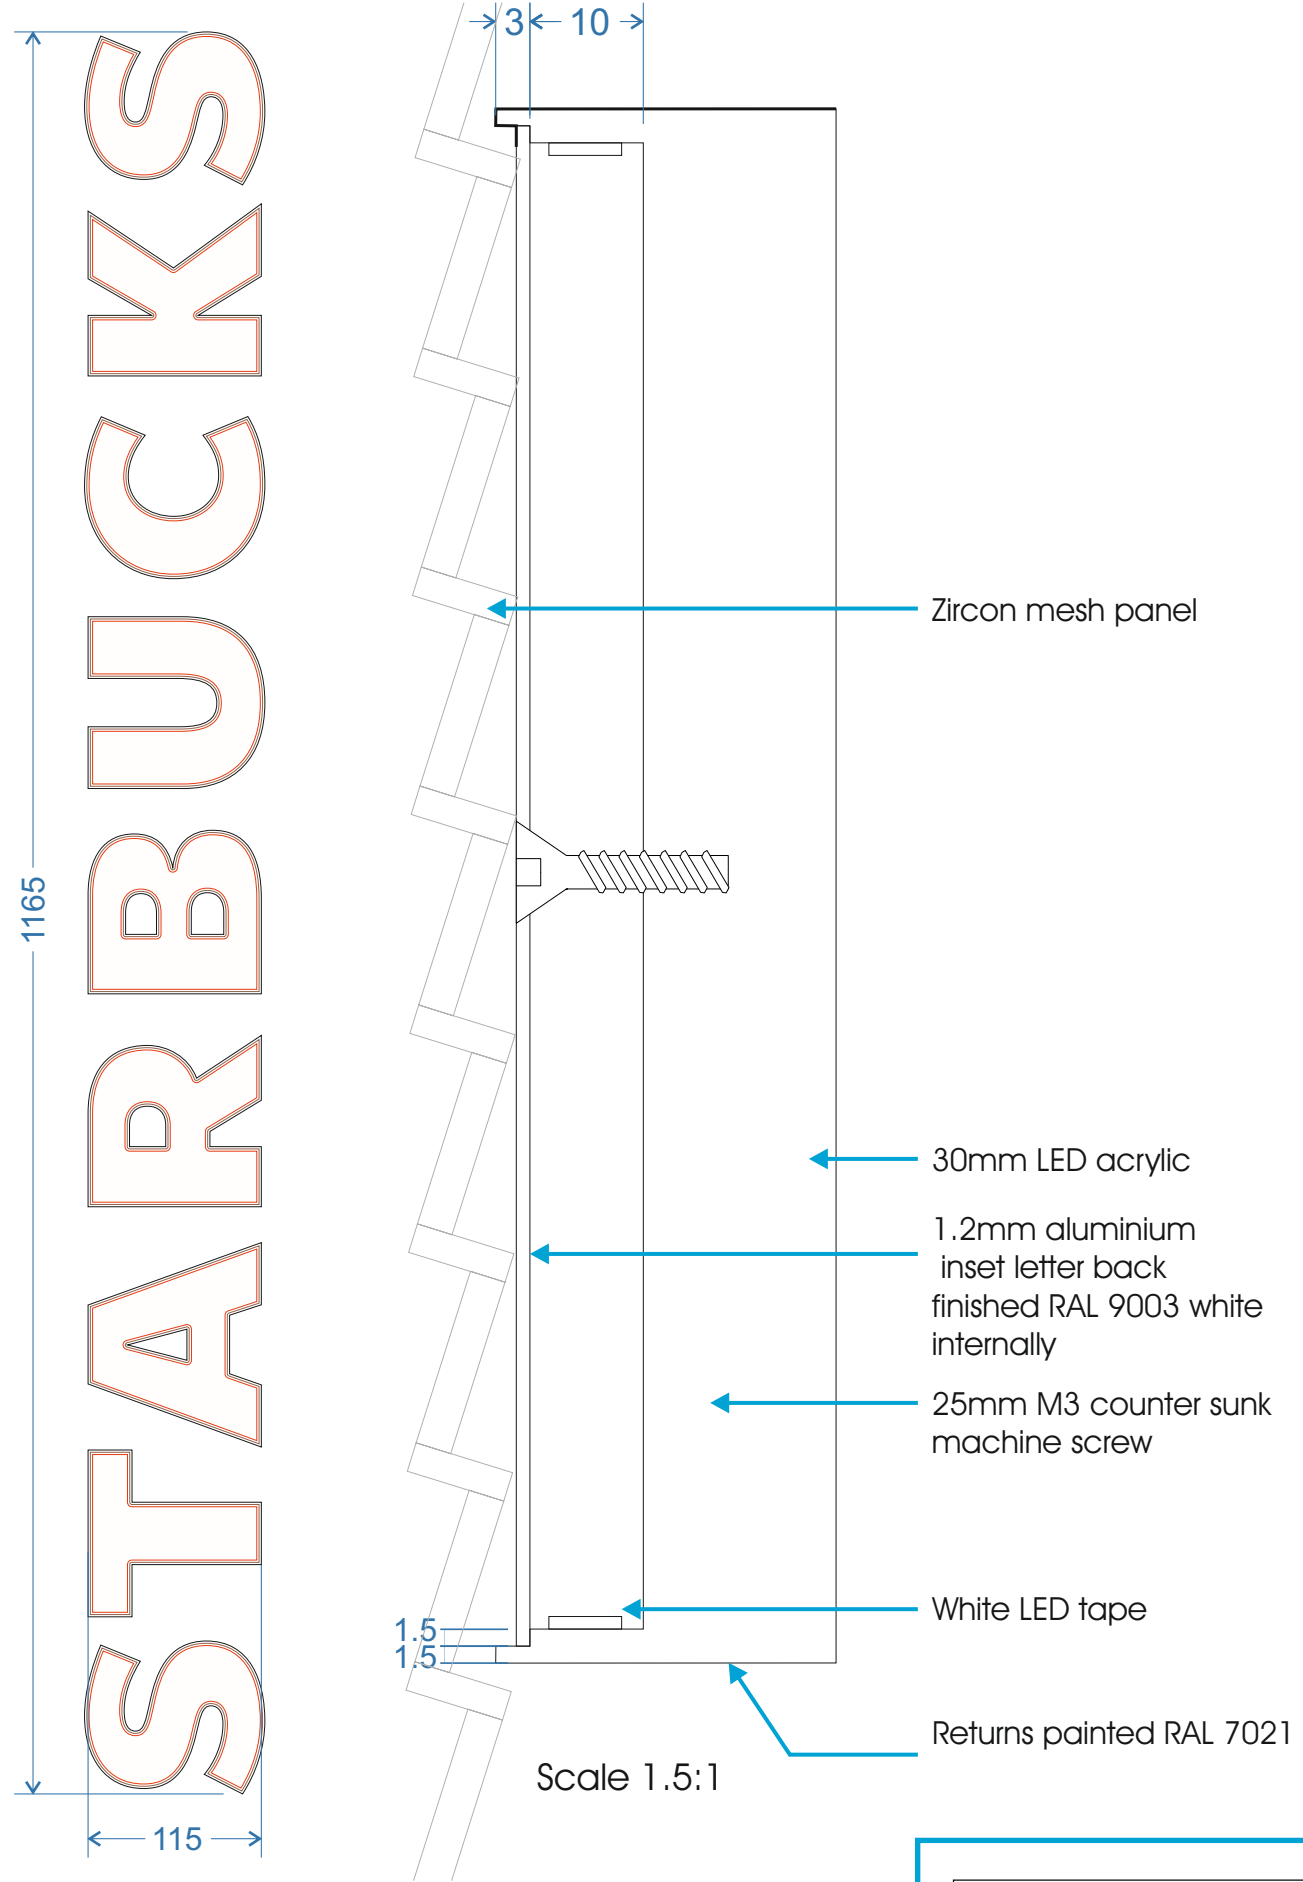

Detail C
Scale 1:4

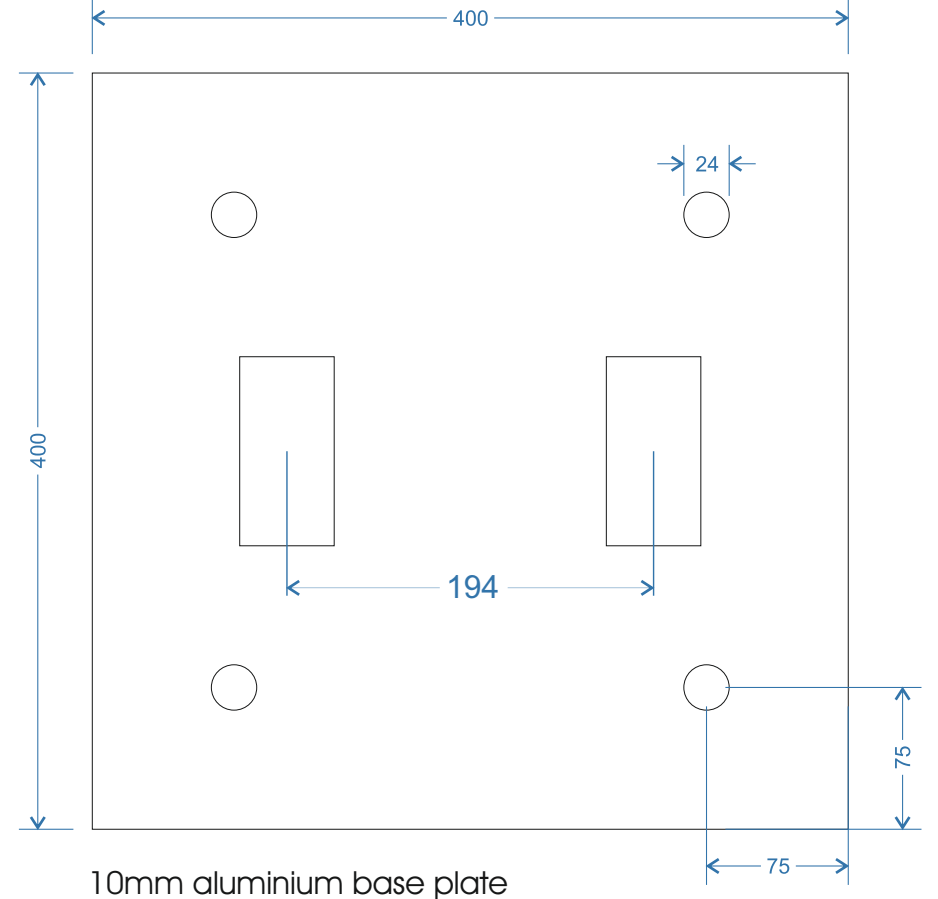

RAL 7021
Black Grey

CLIENT:	Euro Garages	DRAWING NUMBER:	DJ-0221-031	JOB NO:	6554	DRAWN BY:	D. Jewkes	REV	DATE	BY	DESCRIPTION
PROJECT:	Starbucks Ashton New Rd.	DATE:	11.02.21	ITEM REF:	n/a	SCALE:	a/s @A3	A	00.00.20	XX	XXXXXX
DESCRIPTION:	Height Restrictor signage							B	00.00.20	XX	XXXXXX
								C	00.00.20	XX	XXXXXX
								D	00.00.20	XX	XXXXXX
								E	00.00.20	XX	XXXXXX

All measurements in millimetres unless stated otherwise.

