



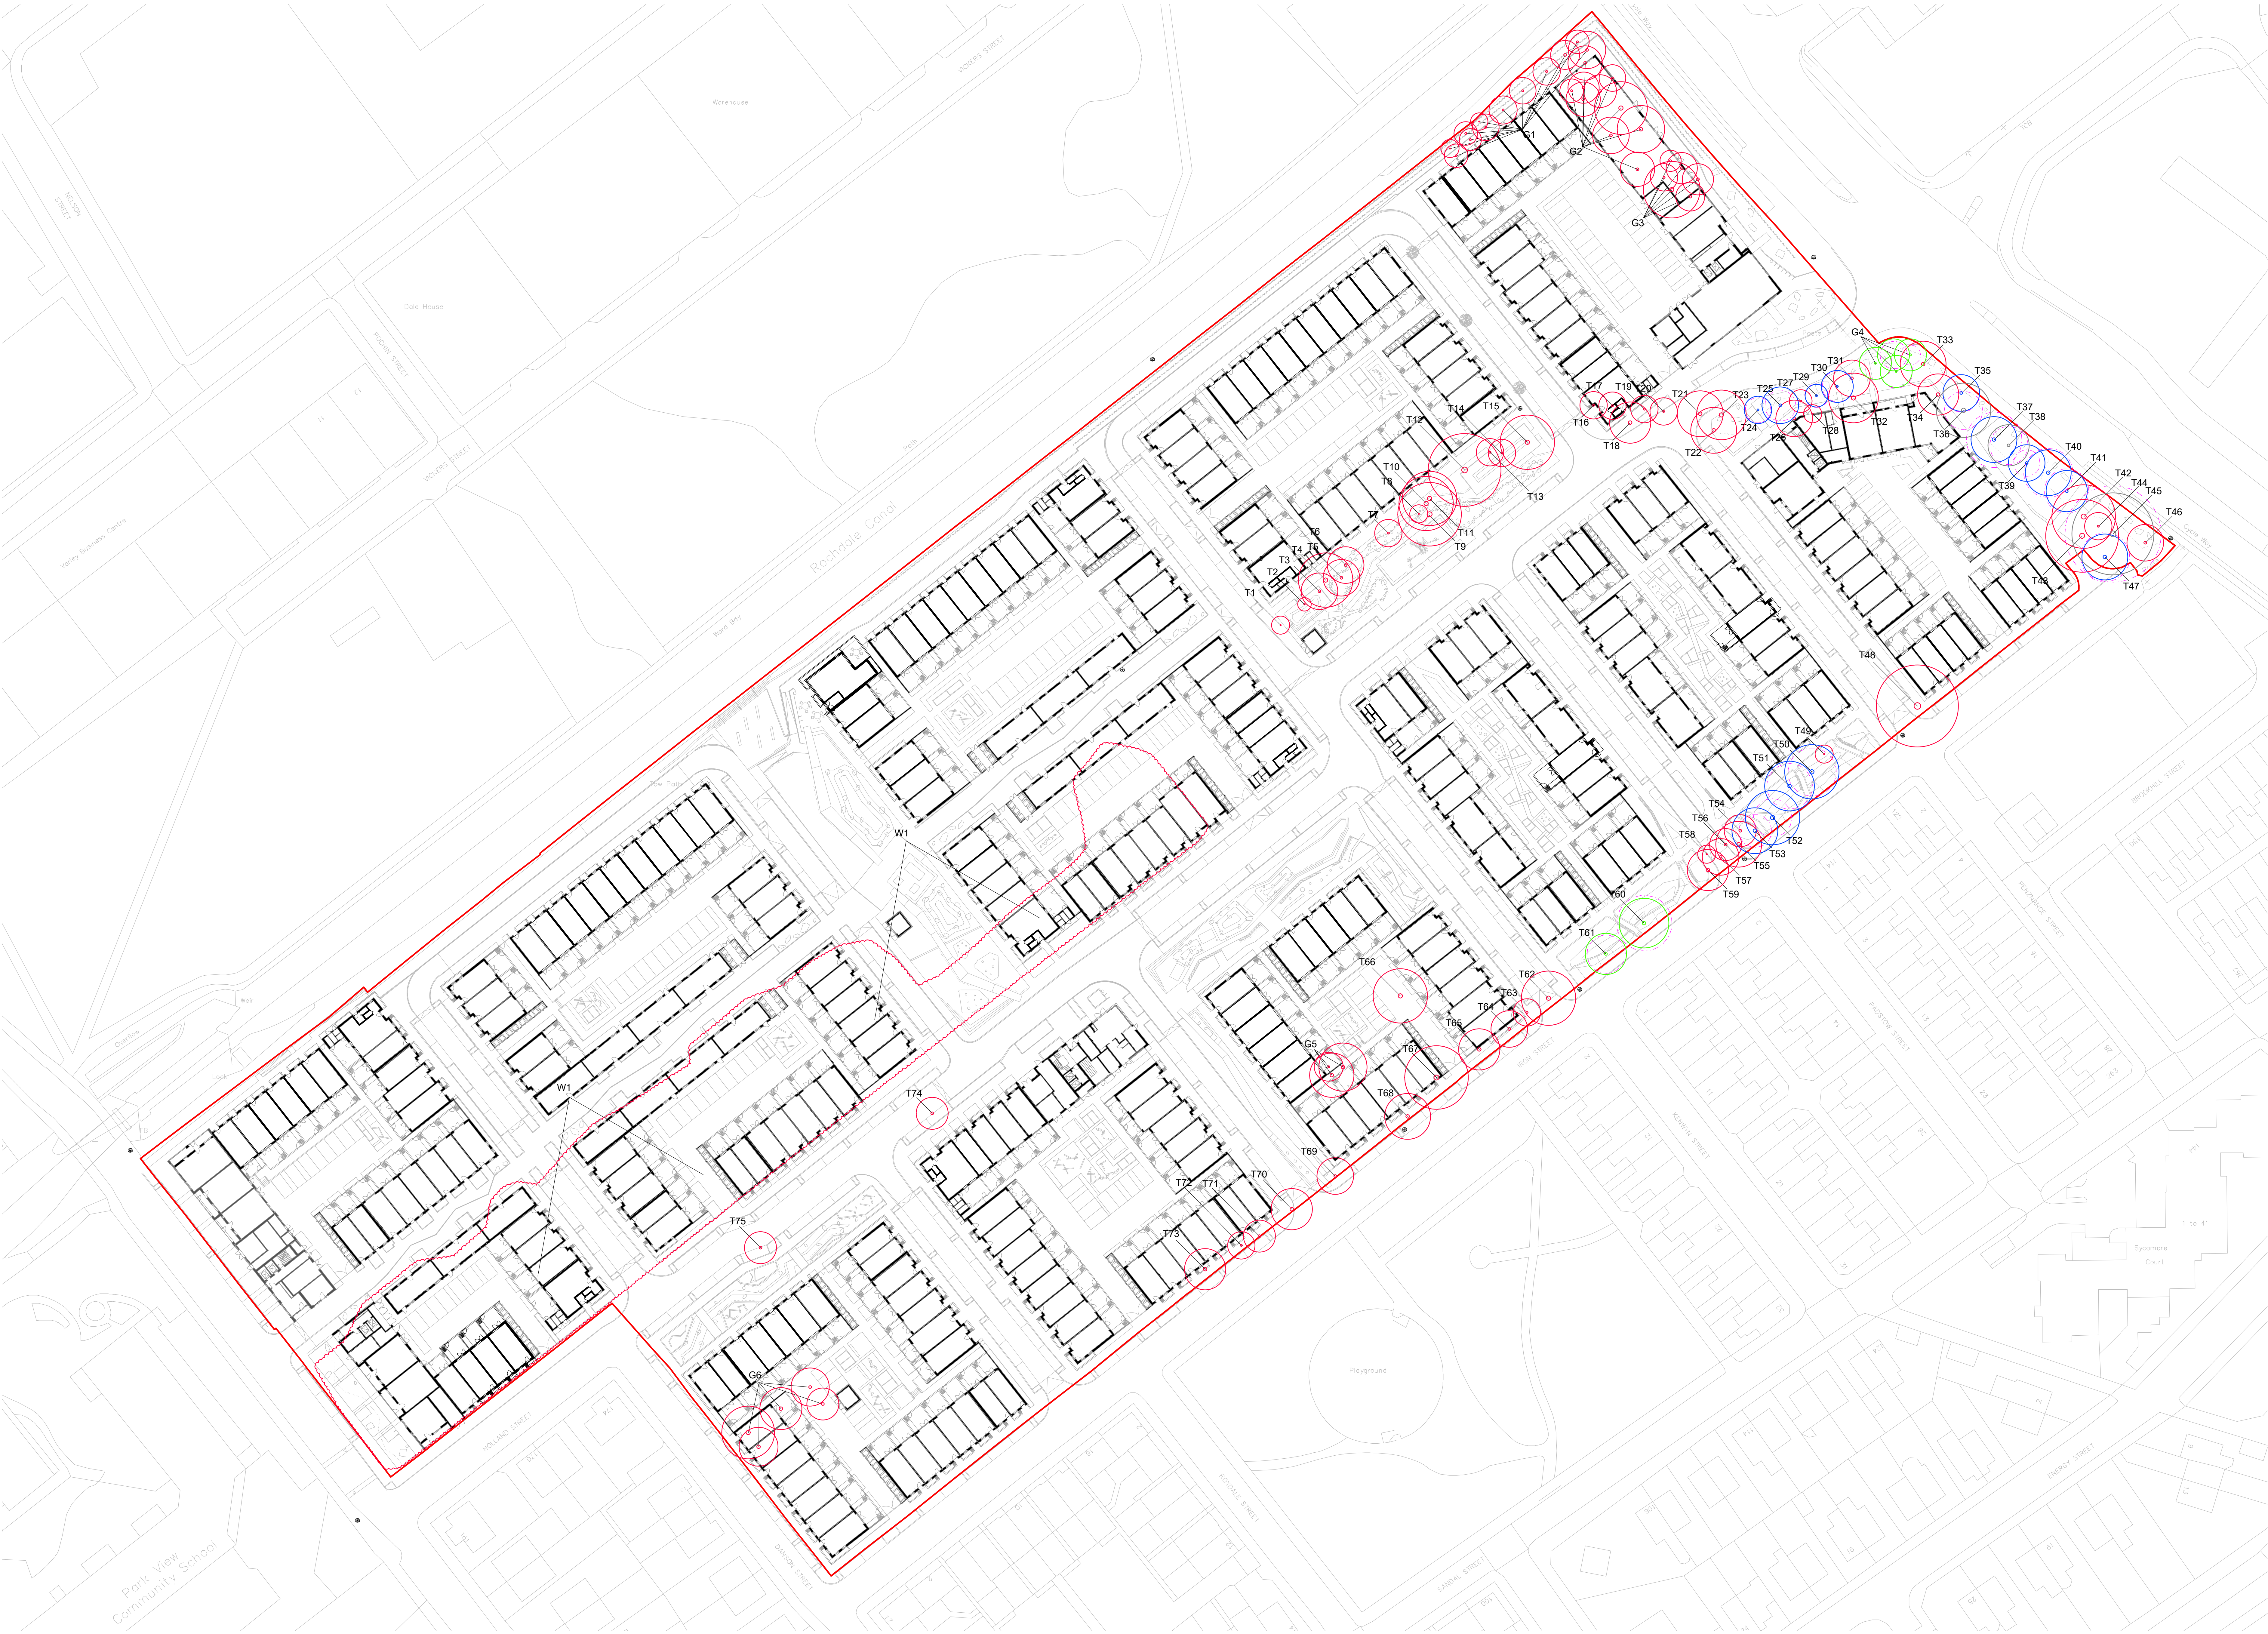

Key

- Tree to be removed
- Category A tree to be retained
- Category B tree to be retained
- Category C tree to be retained
- Road Protection Area

NOTE:
For full details of existing tree species, quality and condition
refer to Arboricultural report prepared by Engle Arboricultural Consultancy
Existing trees to be protected in line with BS5837:2012

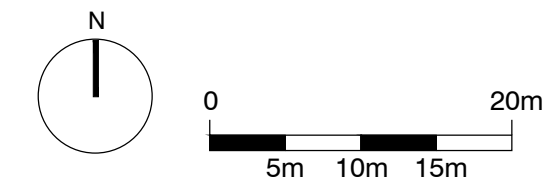

standard notes

1. Do not scale this drawing.
2. All dimensions must be checked on site and any discrepancies verified with the architect.
3. Unless shown otherwise, all dimensions are to structural surfaces.

THIS IS NOT A CONSTRUCTION DRAWING. IT IS UNSUITABLE FOR THE PURPOSE OF CONSTRUCTION AND MUST ON NO ACCOUNT BE USED AS SUCH.

drawing notes

start typing drawing notes here

revisions

date	revisions
P1 24.10.19	first issue
P2 19.11.19	second issue
P3 26.11.19	final issue
P4 24.03.20	Parking location update
P5 06.08.20	Revisions to planning issue

client

Engle Services Ltd and Landcare (East Manchester) Ltd

drawing

Sitewide Landscape Plan - Tree Removal

date

13/03/2020

scale

1:500@A0

drawn

AB

checked

CW

drawing number

LEV-00-GF-DR-L-1253

rev

P5

File location

Levitt Bernstein
Thane Studios - Thane Villas 2-4
London
N7 7PA

t: 020 7275 7676
f: 020 7275 9348
w: levittbernstein.co.uk
e: post@levittbernstein.co.uk

Levitt Bernstein

LB Note: 24.02.2021
No updates to this drawing as part of
Section 96a application

Land at Coleshill Street Miles Platting