


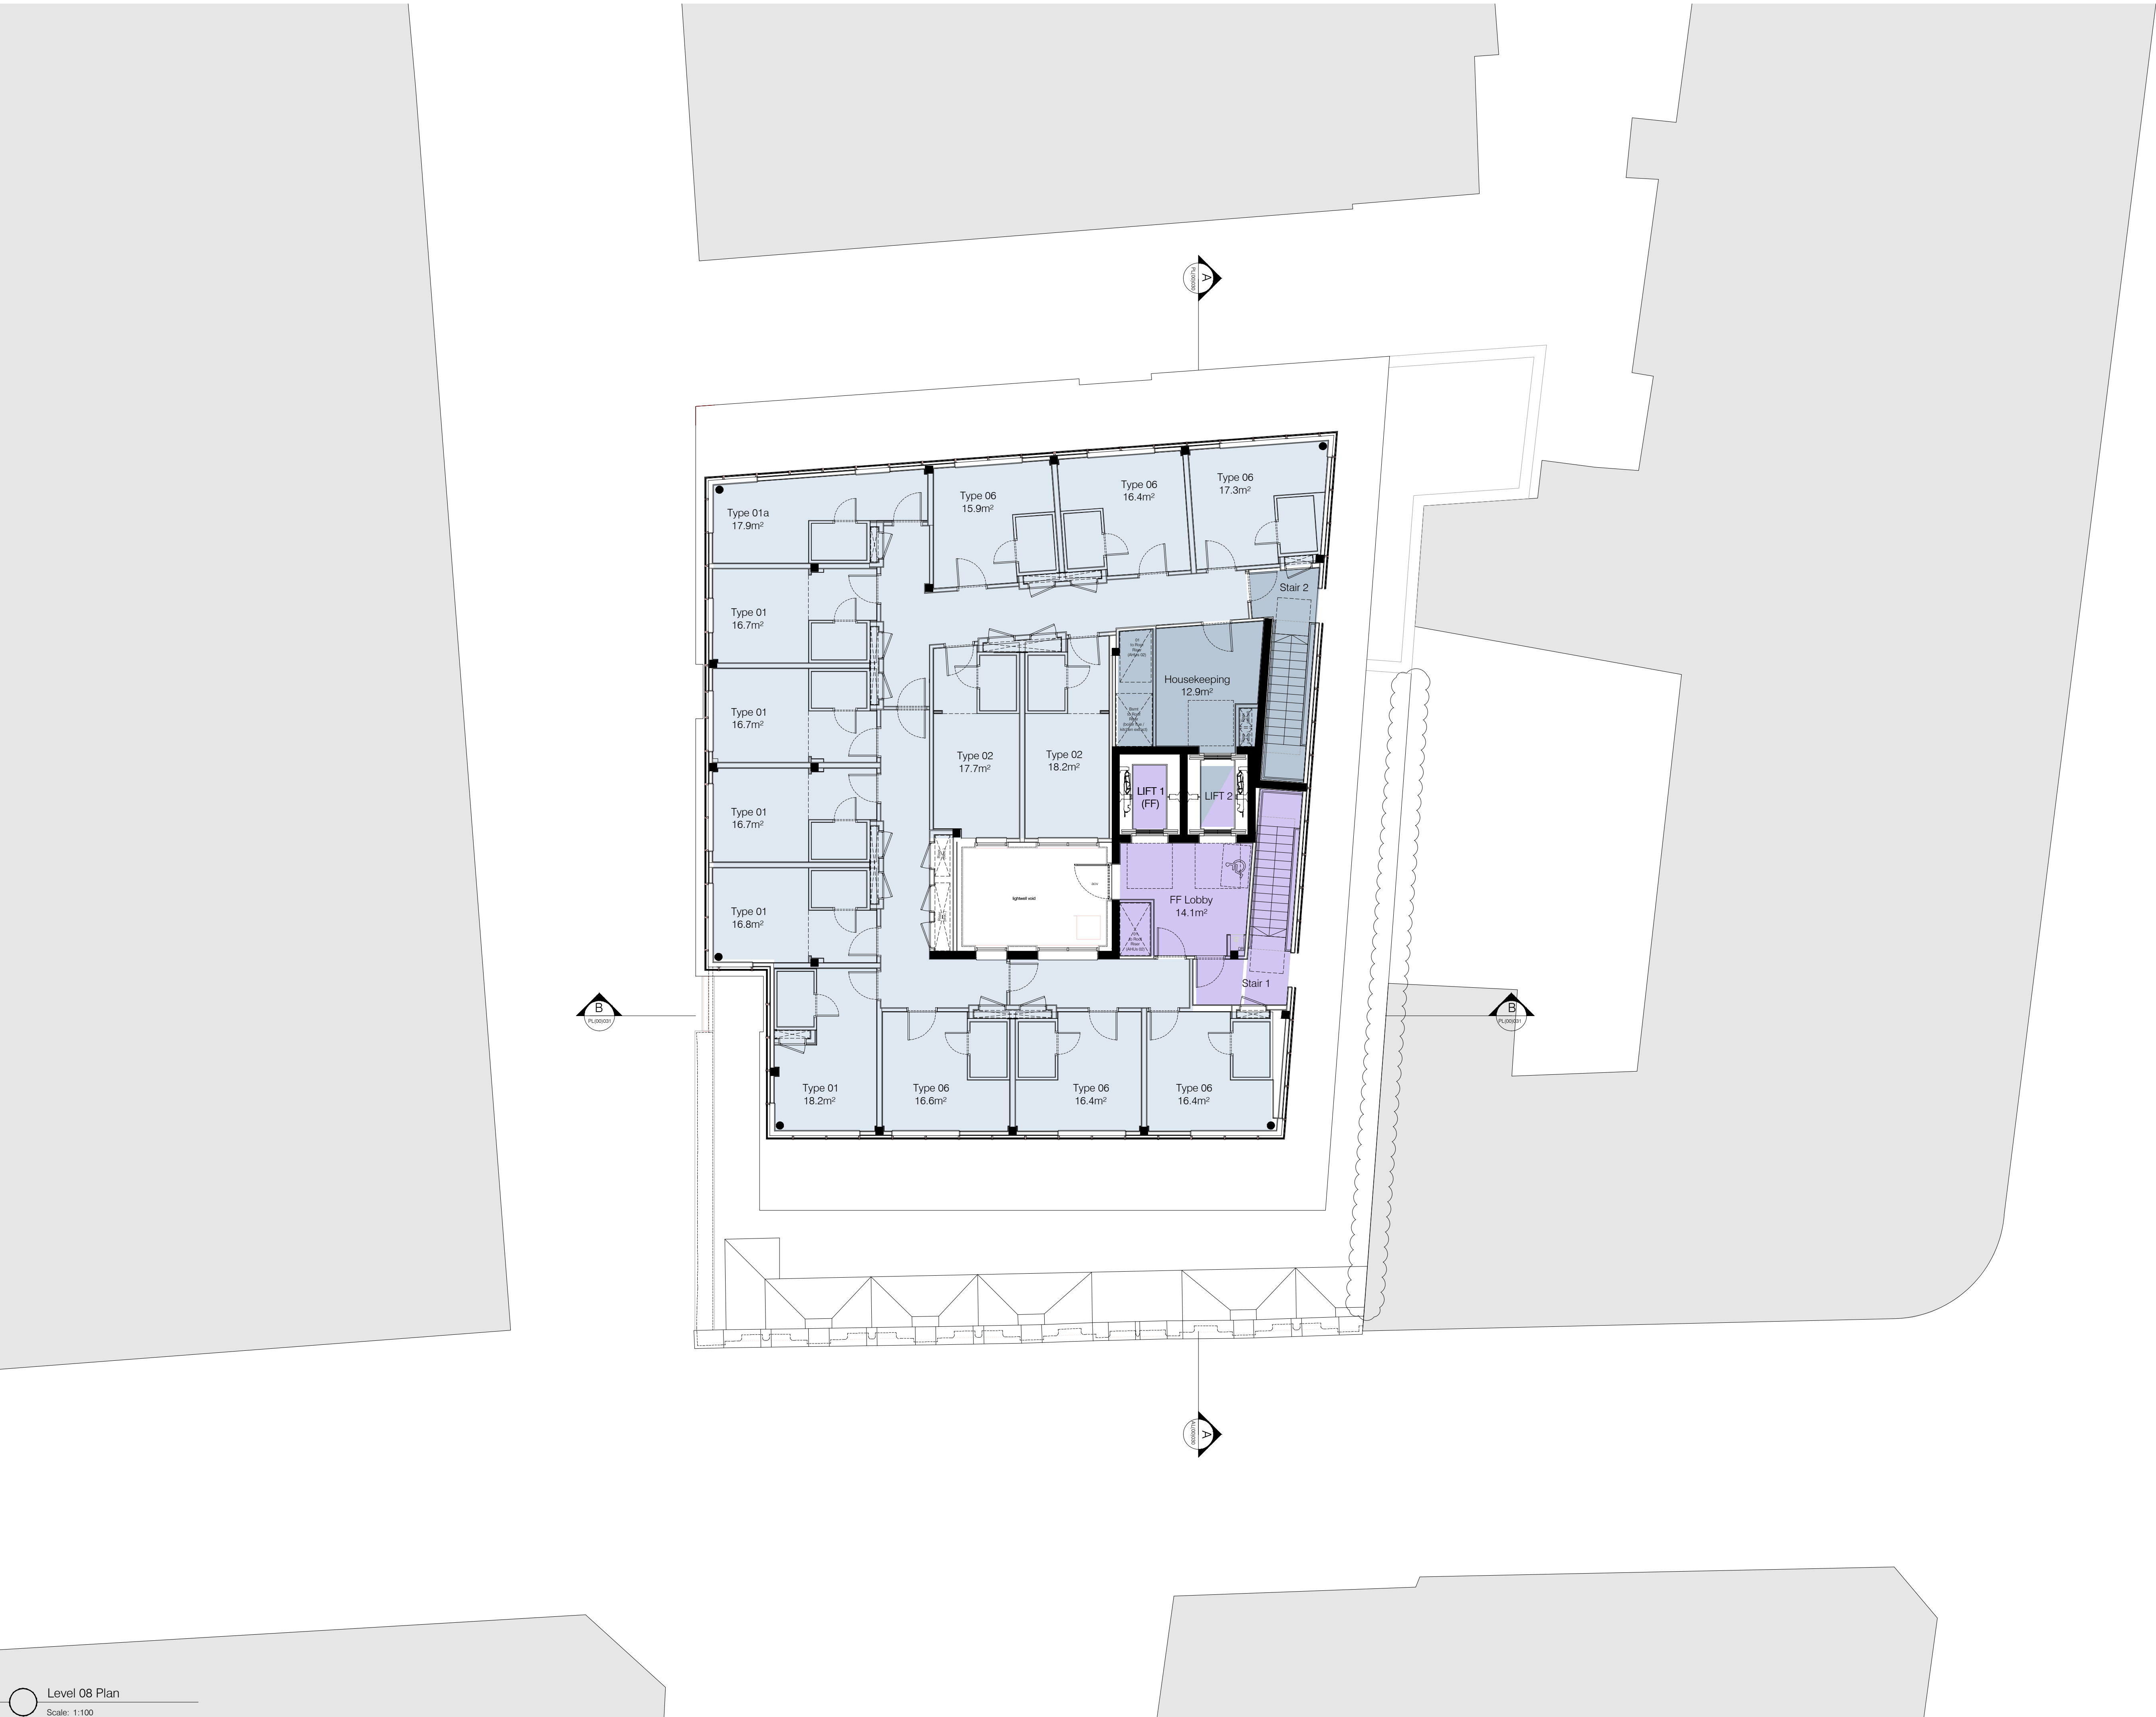

Ica Architects Ltd.
registered in Scotland company no 267727

Do not scale from this drawing. If in doubt, ask.
This drawing is the property of ica and must not
be copied, reproduced or disclosed without
written permission.

revisions //	by //	date //
Rev -	NVR	31.03.17
PLANNING SUBMISSION		
A	VM	01.06.17
Resized to A1		
B	VM	29.09.17
Internal layout amended to include two additional bedrooms at Level 8		
C	DY	14.05.18
Room nos. altered to level 1 & basement removal		
D	NVR	17.07.18
Amendments to plans in accordance with VE		

HOTEL GUESTROOMS:	
8th:	14 no. guestrooms
7th:	18 no. guestrooms
6th:	18 no. guestrooms
5th:	19 no. guestrooms
4th:	19 no. guestrooms
3rd:	19 no. guestrooms
2nd:	21 no. guestrooms
1st:	17 no. guestrooms
Mezzanine:	FOH/BOH
Ground:	FOH
Basement:	n/a
Total:	145 no. guestrooms

inc. 5 deluxe rooms (6%)
inc. 8 acc. guestrooms (5%)

General Notes:
Scheme subject to survey, planning,
boundary confirmation and brand
approval. All dimensions and areas
are approximate.

Key	
Front Of House	
Back Of House	
Bedroom Accommodation	
Change in level @ GF	

0m 1m 4m

Merchant Exchange
20 Bell Street
Glasgow
G1 1LG

+44(0)141 552 2194
weareica.com

ICA

project title //
Invicta House
Manchester
Moxy Hotel

drawing title //
Level 08 Plan

issue stage //
PLANNING

date //	drawn //	scale @ A1 //
JAN17	VM	1:100
project //	dwg number //	revision //
781	PL(00)019	D