



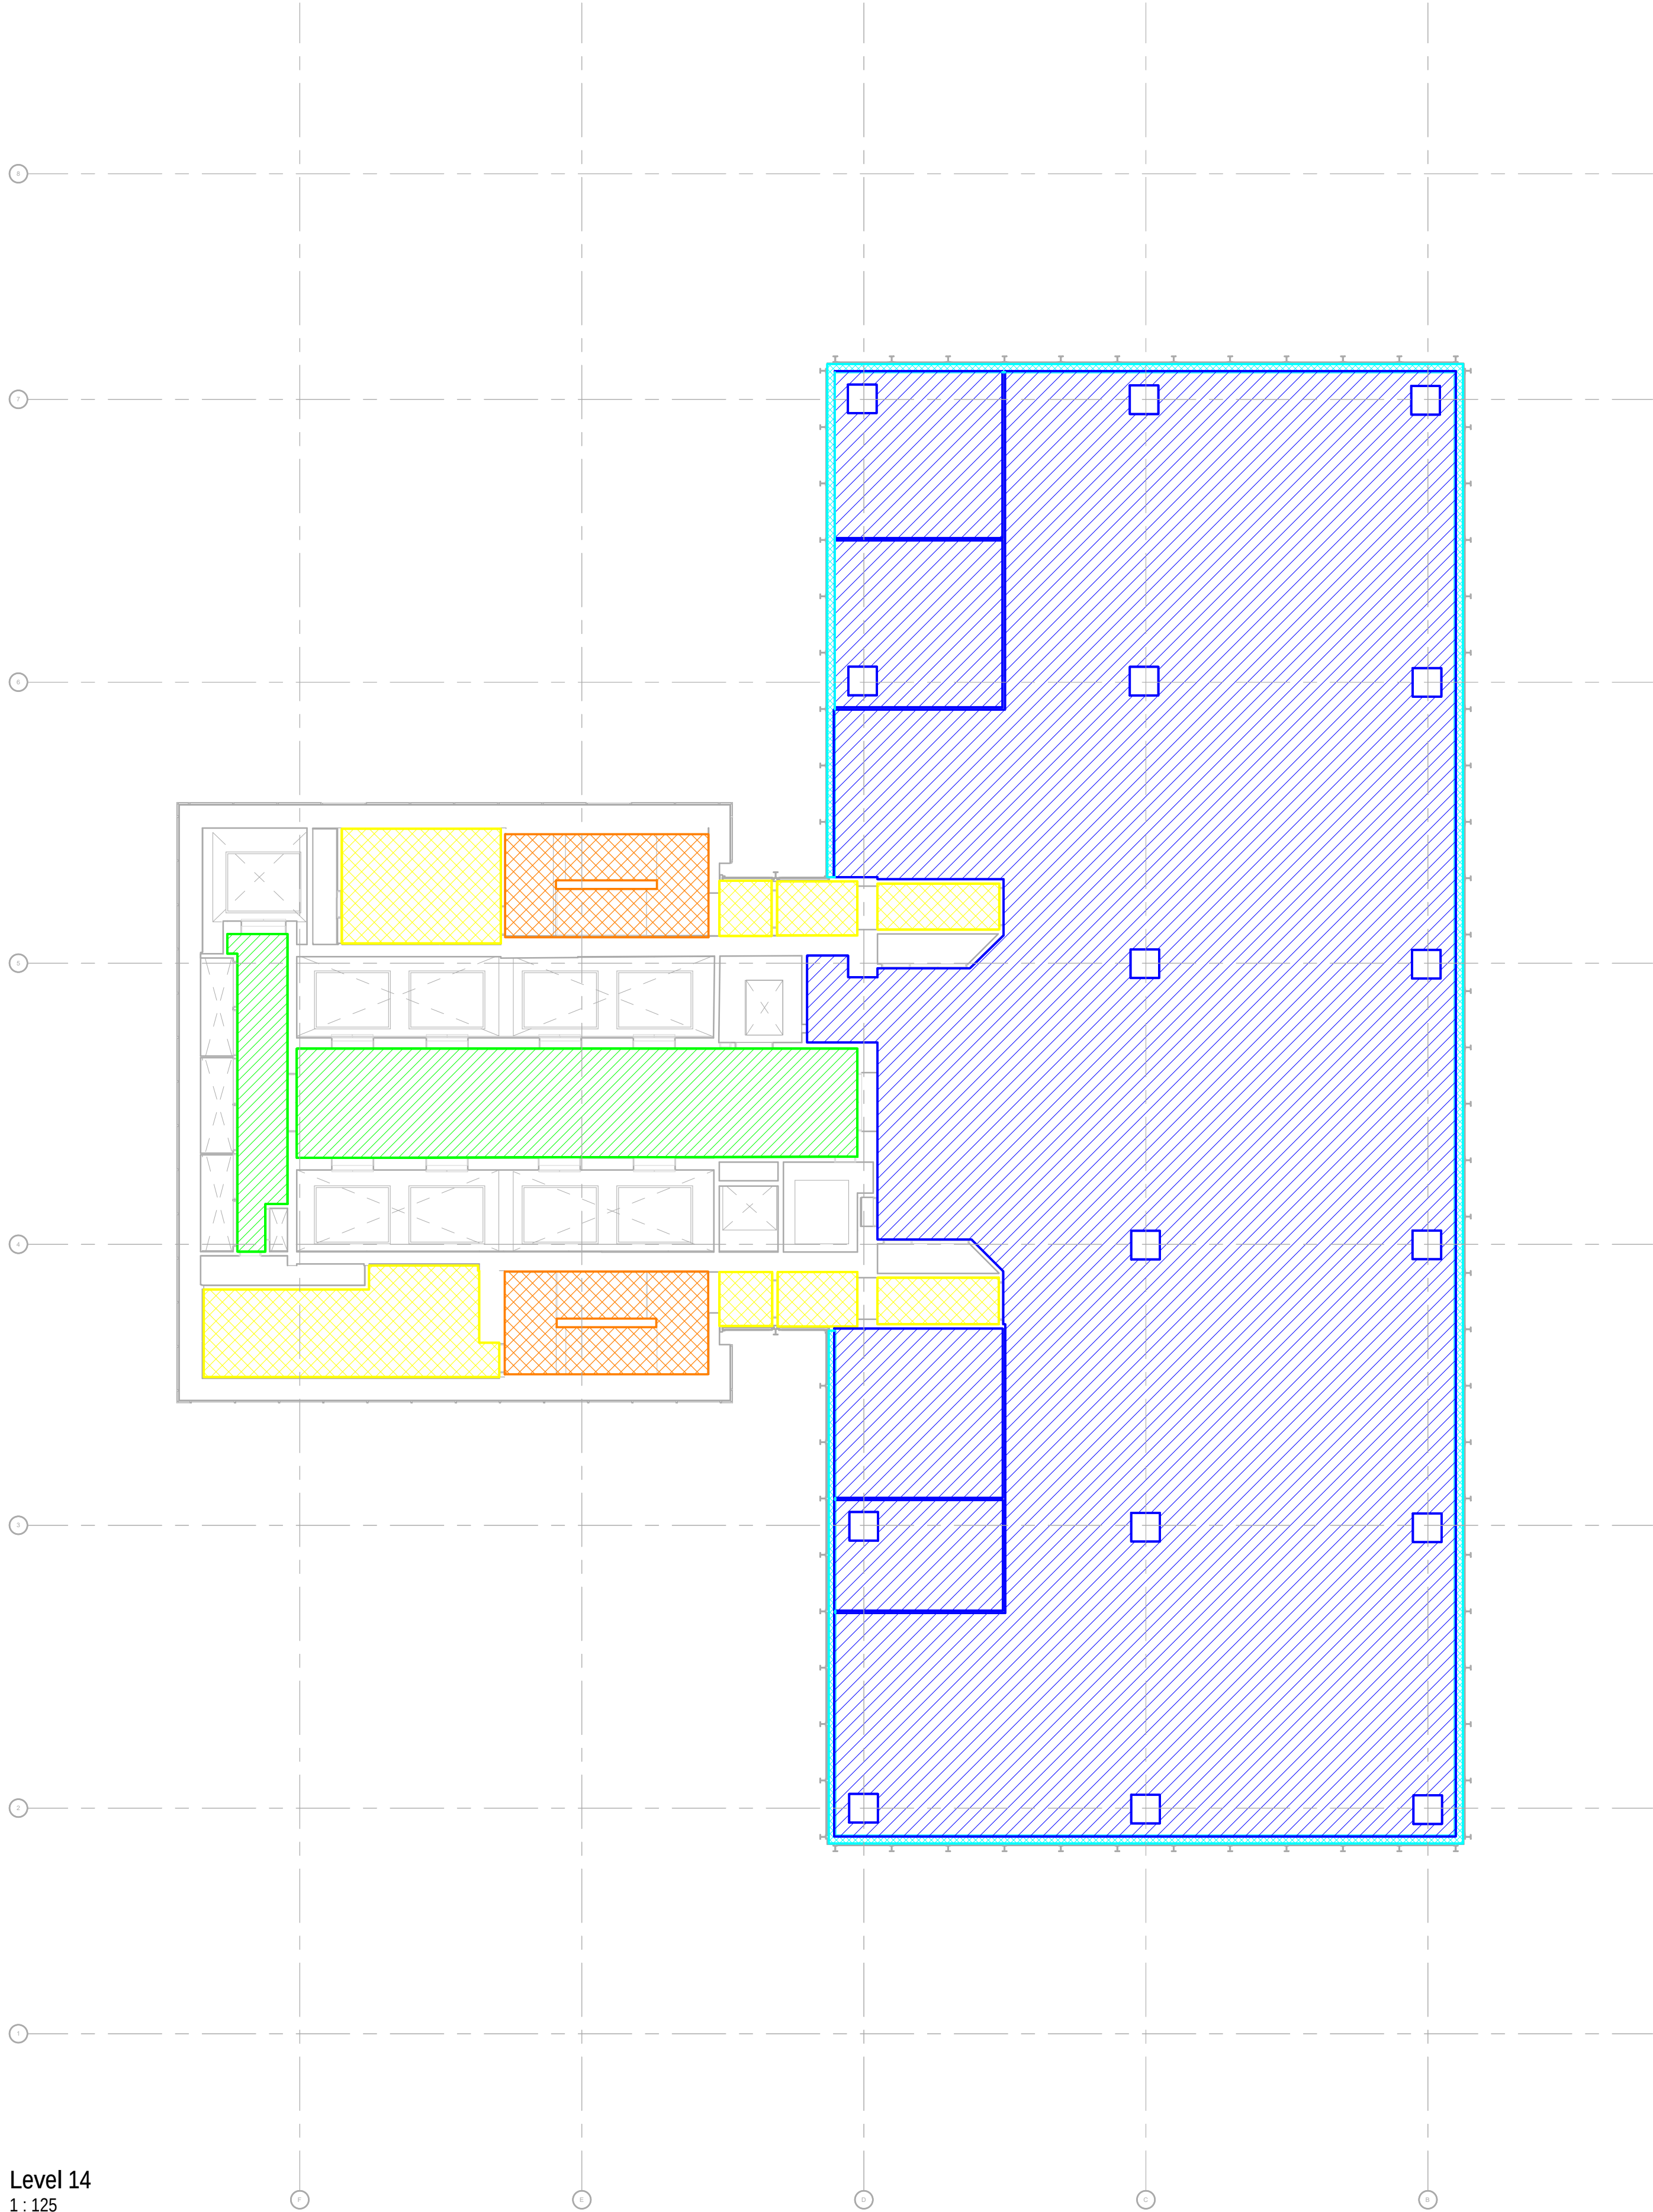

1 Level 14
1 : 125

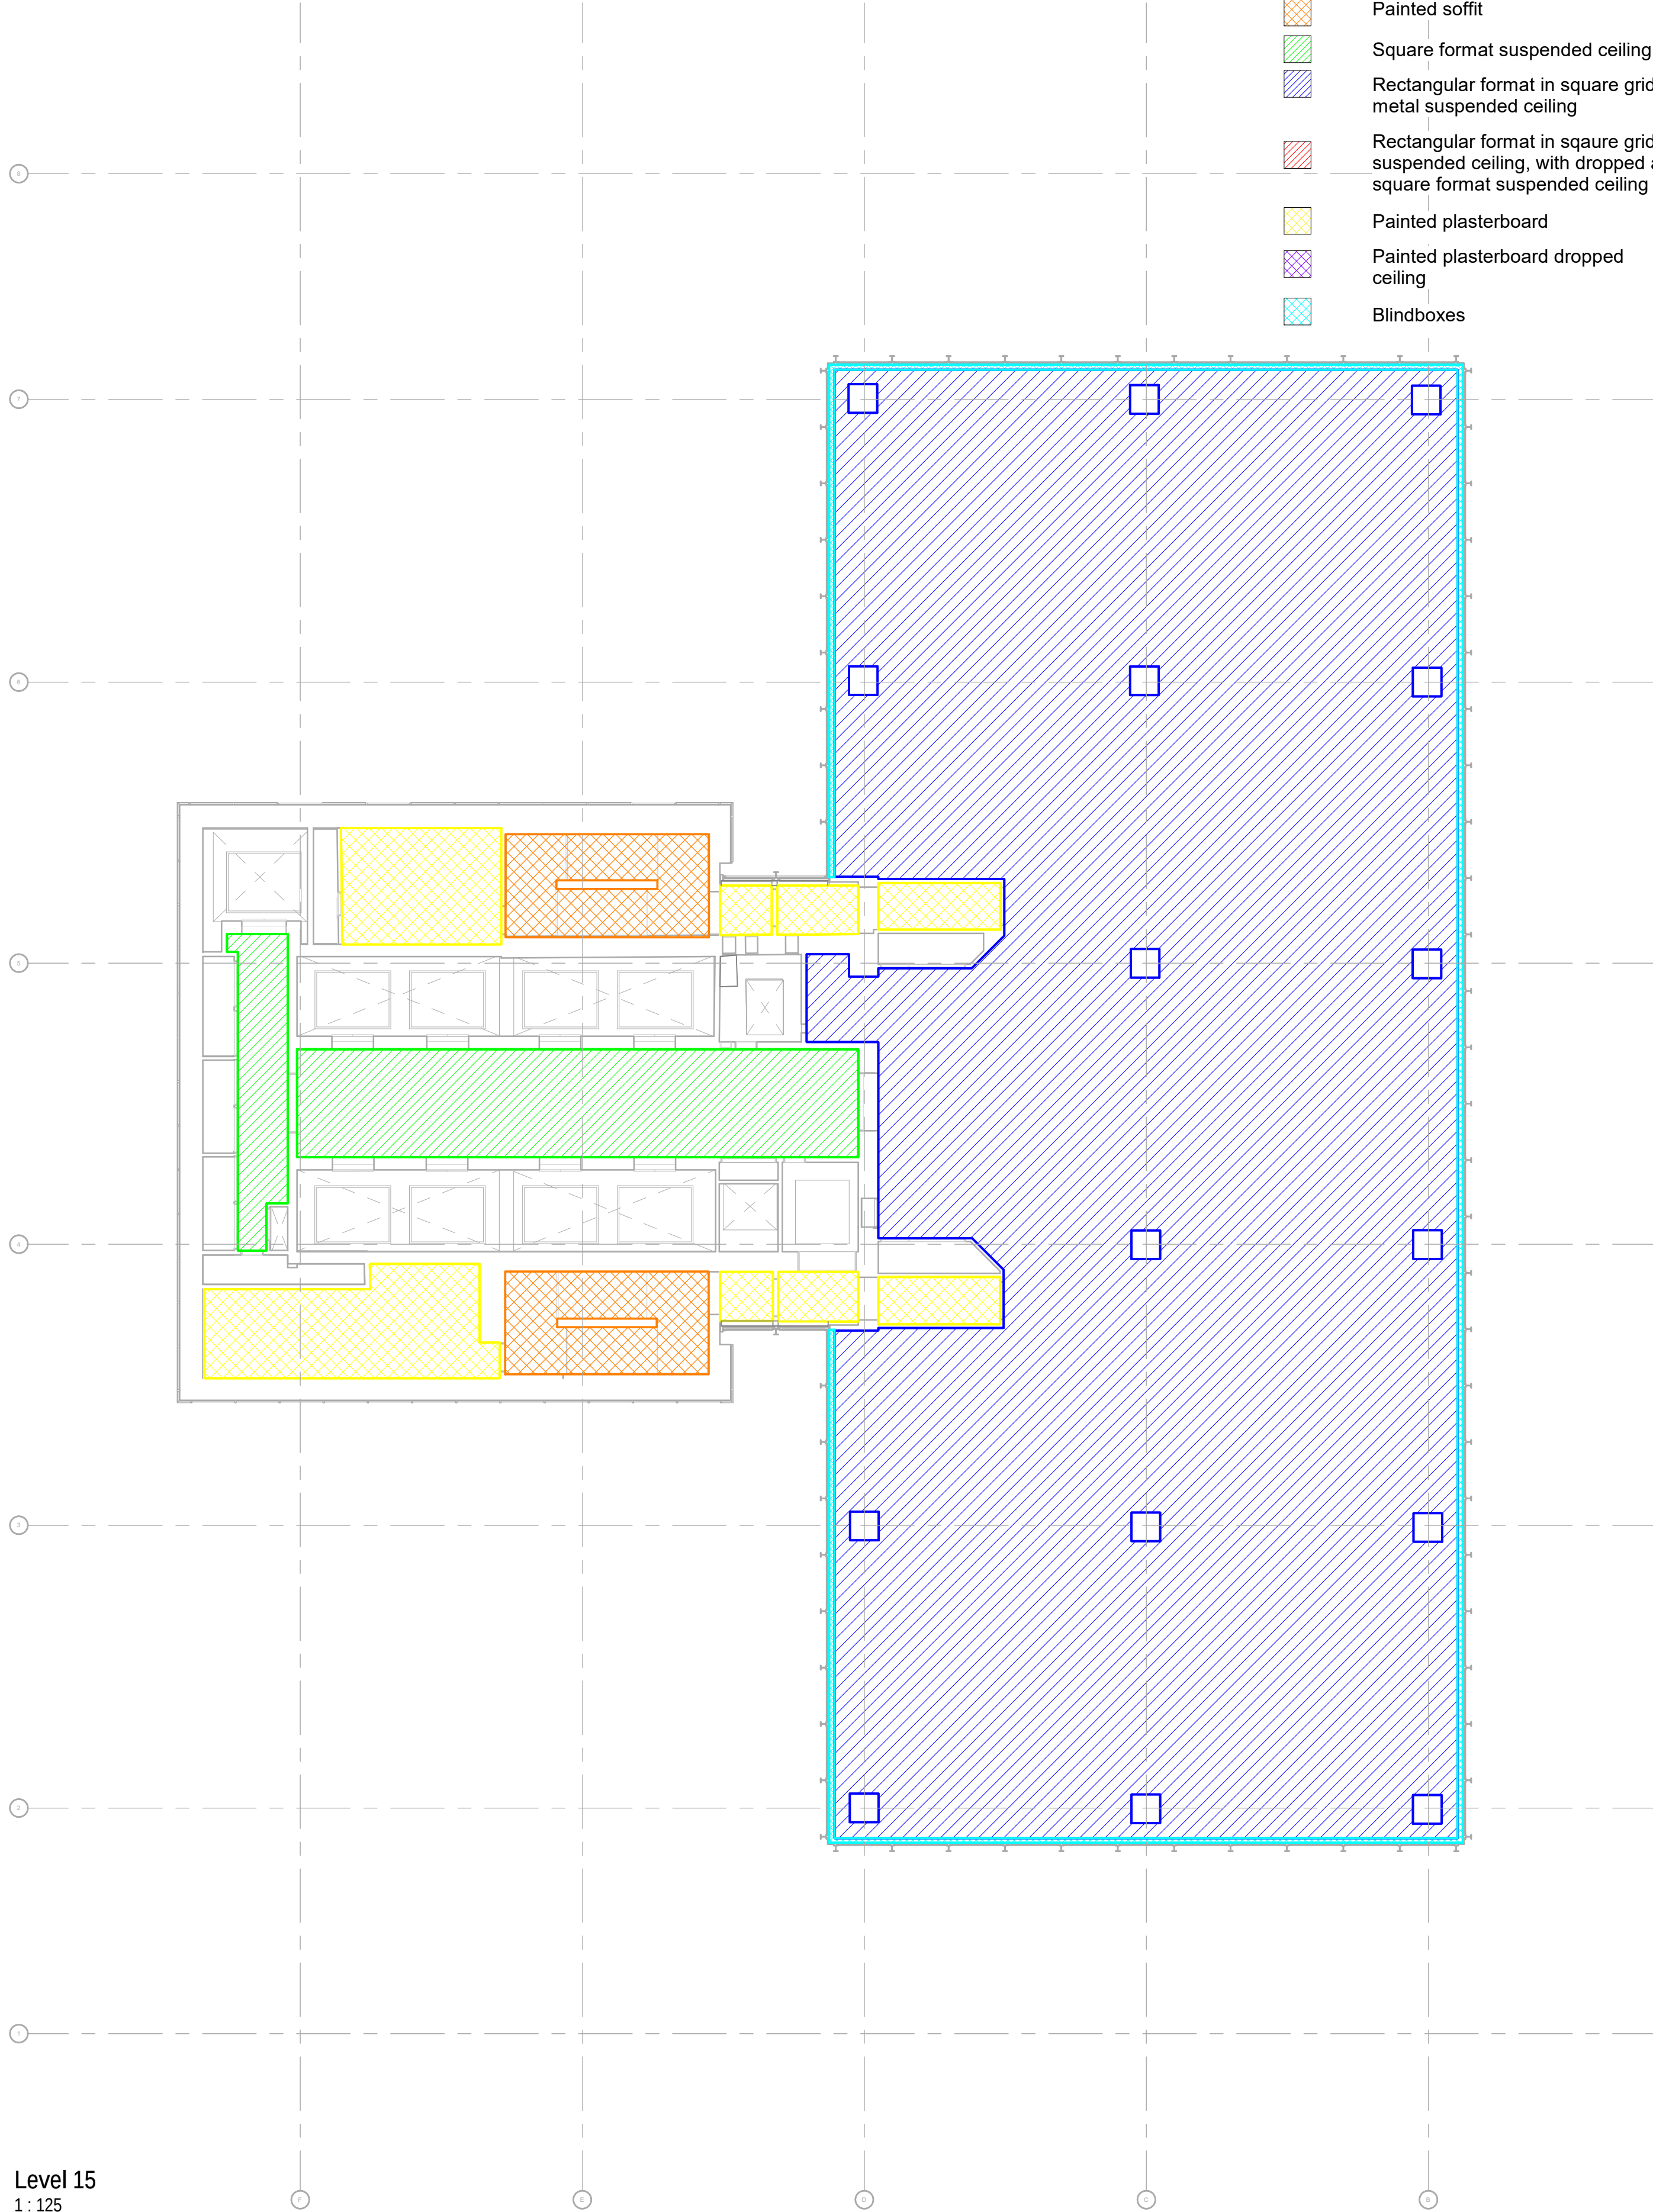

2 Level 15
1 : 125

- Plan Ref.** **Key**
-  Painted soffit
 -  Square format suspended ceiling
 -  Rectangular format in square grid metal suspended ceiling
 -  Rectangular format in square grid metal suspended ceiling, with dropped areas of square format suspended ceiling
 -  Painted plasterboard
 -  Painted plasterboard dropped ceiling
 -  Blindboxes