
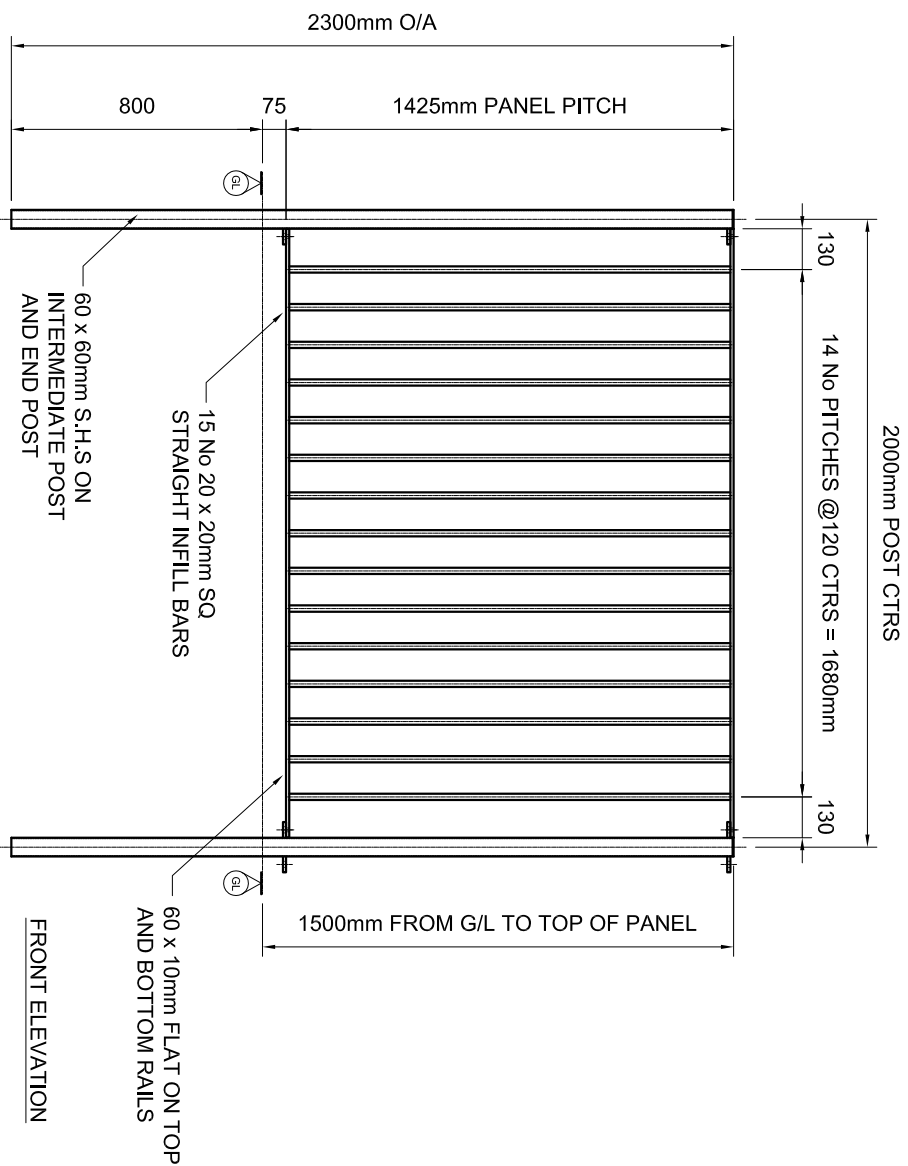


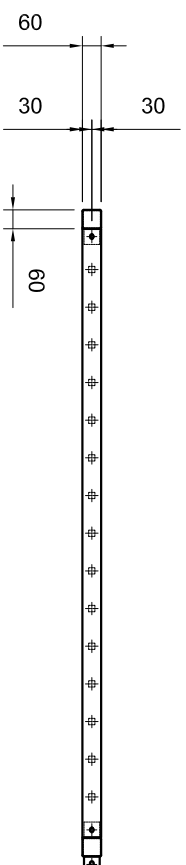

Copyright © 2021

*Fabrikat*

Nottingham Limited, Hamilton Road,  
Sutton in Ashfield, Notts. NG17 5LN

[www.fabrikat.co.uk](http://www.fabrikat.co.uk)  
[technical@fabrikat.co.uk](mailto:technical@fabrikat.co.uk)

Tel: 01623 442200 Fax: 01623 442233

**DO NOT SCALE FROM THIS DRAWING**

UNLESS STATED OTHERWISE ALL DIMENSIONS ARE IN MILLIMETRES & ALL TOLERANCES TO BE + or -1mm

THE SUBMISSION ON LOAN OF THIS DRAWING TO OTHERS IS STRICTLY CONFIDENTIAL AND MUST NOT BE COPIED WITHOUT PERMISSION FROM FABRIKAT

| REVISIONS |      |     |             |
|-----------|------|-----|-------------|
| REV       | DATE | SIG | DESCRIPTION |
|           |      |     |             |
|           |      |     |             |
|           |      |     |             |

**TITLE:**

2000mm HIGH x 1425mm PITCH VERTICAL  
FLAT BAR FENCING C/W FENCING POSTS

DRG No.: 44995-0

DRAWN BY : MS

SCALE: 1:20 @ A4

REF: GENERAL ARRANGEMENT

DATE: 23/02/2021