


REVISION	DATE	DESCRIPTION
-	02.09.16	ISSUED FOR PLANNING
A	27.04.17	BLOCK B CORE AMENDED
B	30.10.17	UPDATE
C	04.10.18	PLANNING NMA AMENDMENT

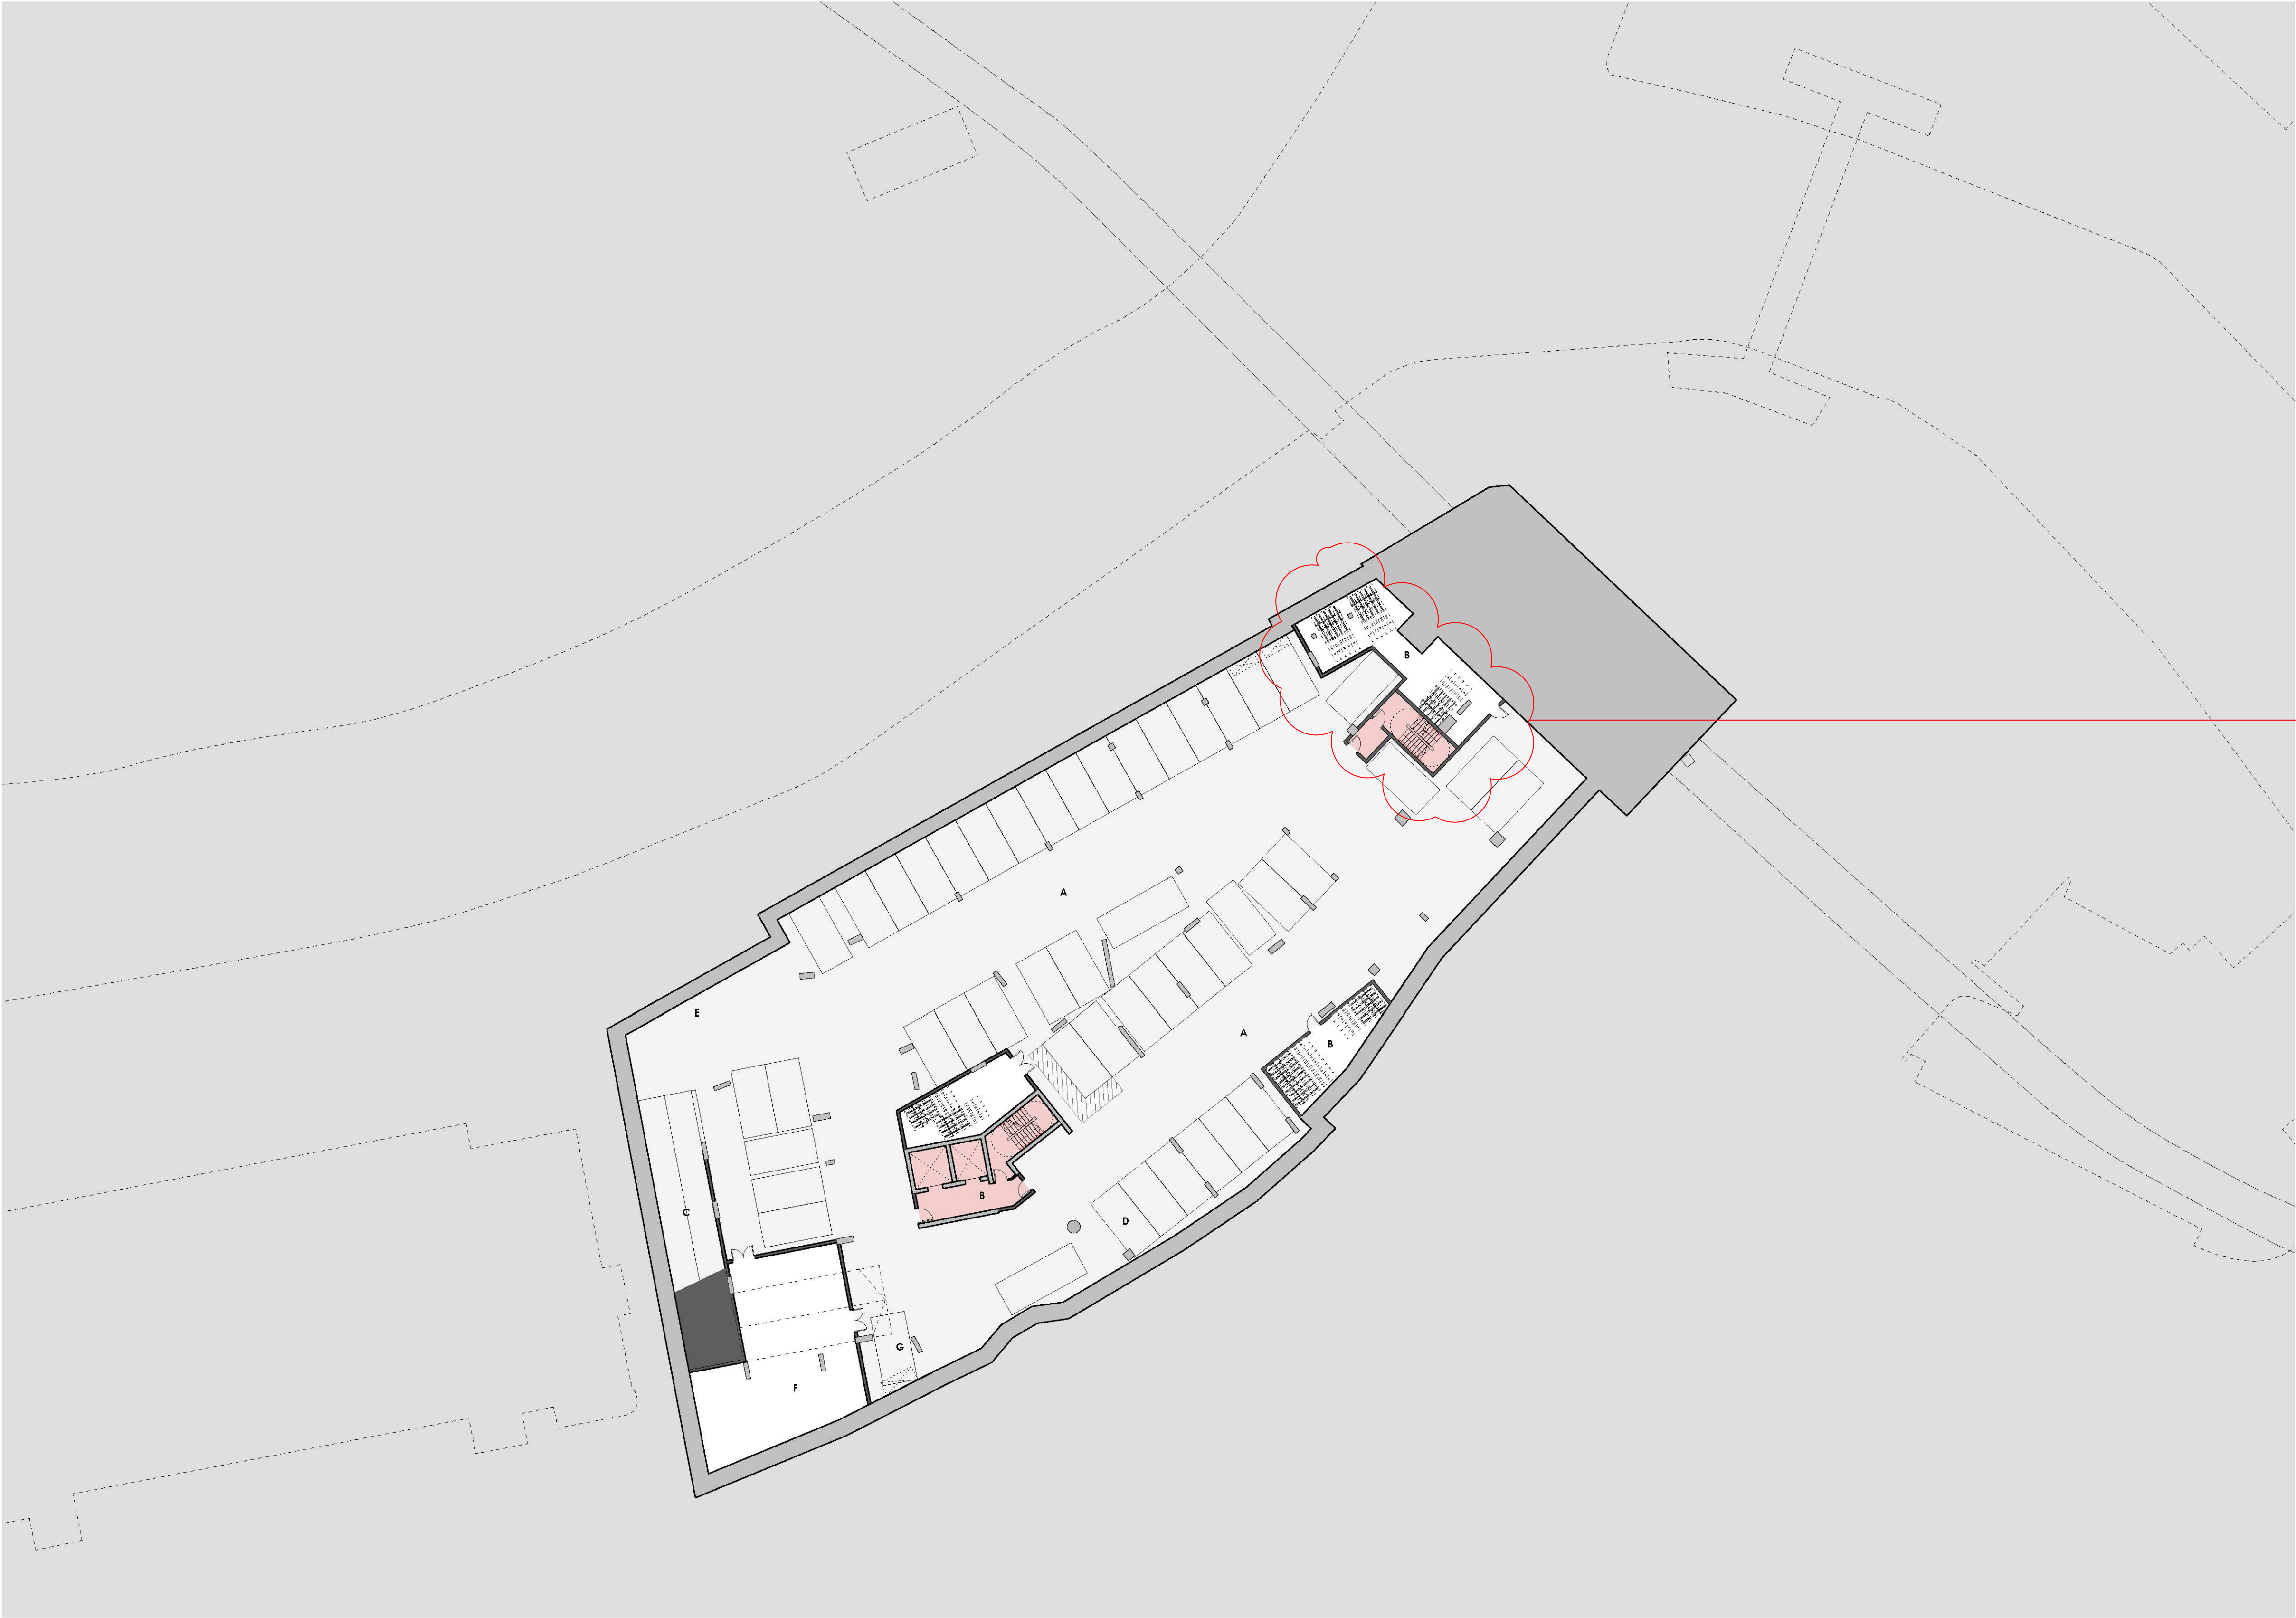

A

B

C

D

E

F

G

PARKING (163No. TOTAL - 49 AT THIS LEVEL)

BIKE STORE

RAMP TO LEVEL -2 PARKING

DISABLED PARKING BAY

VEHICLE WAITING AREA

ADDITIONAL PLANT / BIKE STORE

SMOKE EXTRACT VENT IN SOFFIT ABOVE

CONCIERGE FACILITIES

GYM / SPA FACILITIES

CORES AND CIRCULATION

OMIARCHITECTS

31, Blackfriars Road, Salford, Manchester M3 7AG

t 44(0)161 832 3242

f 44(0)161 832 3623

e info@omiarchitects.com

w www.omiarchitects.com

PROJECT	CHESTER ROAD				
DRAWING	LEVEL -3 PLAN (PARKING)				
DATE	AUG 16	DRAWN BY	ET	SCALE	1:250@A1
JOB NO.	1370	DWG. NO.	L1000C		