


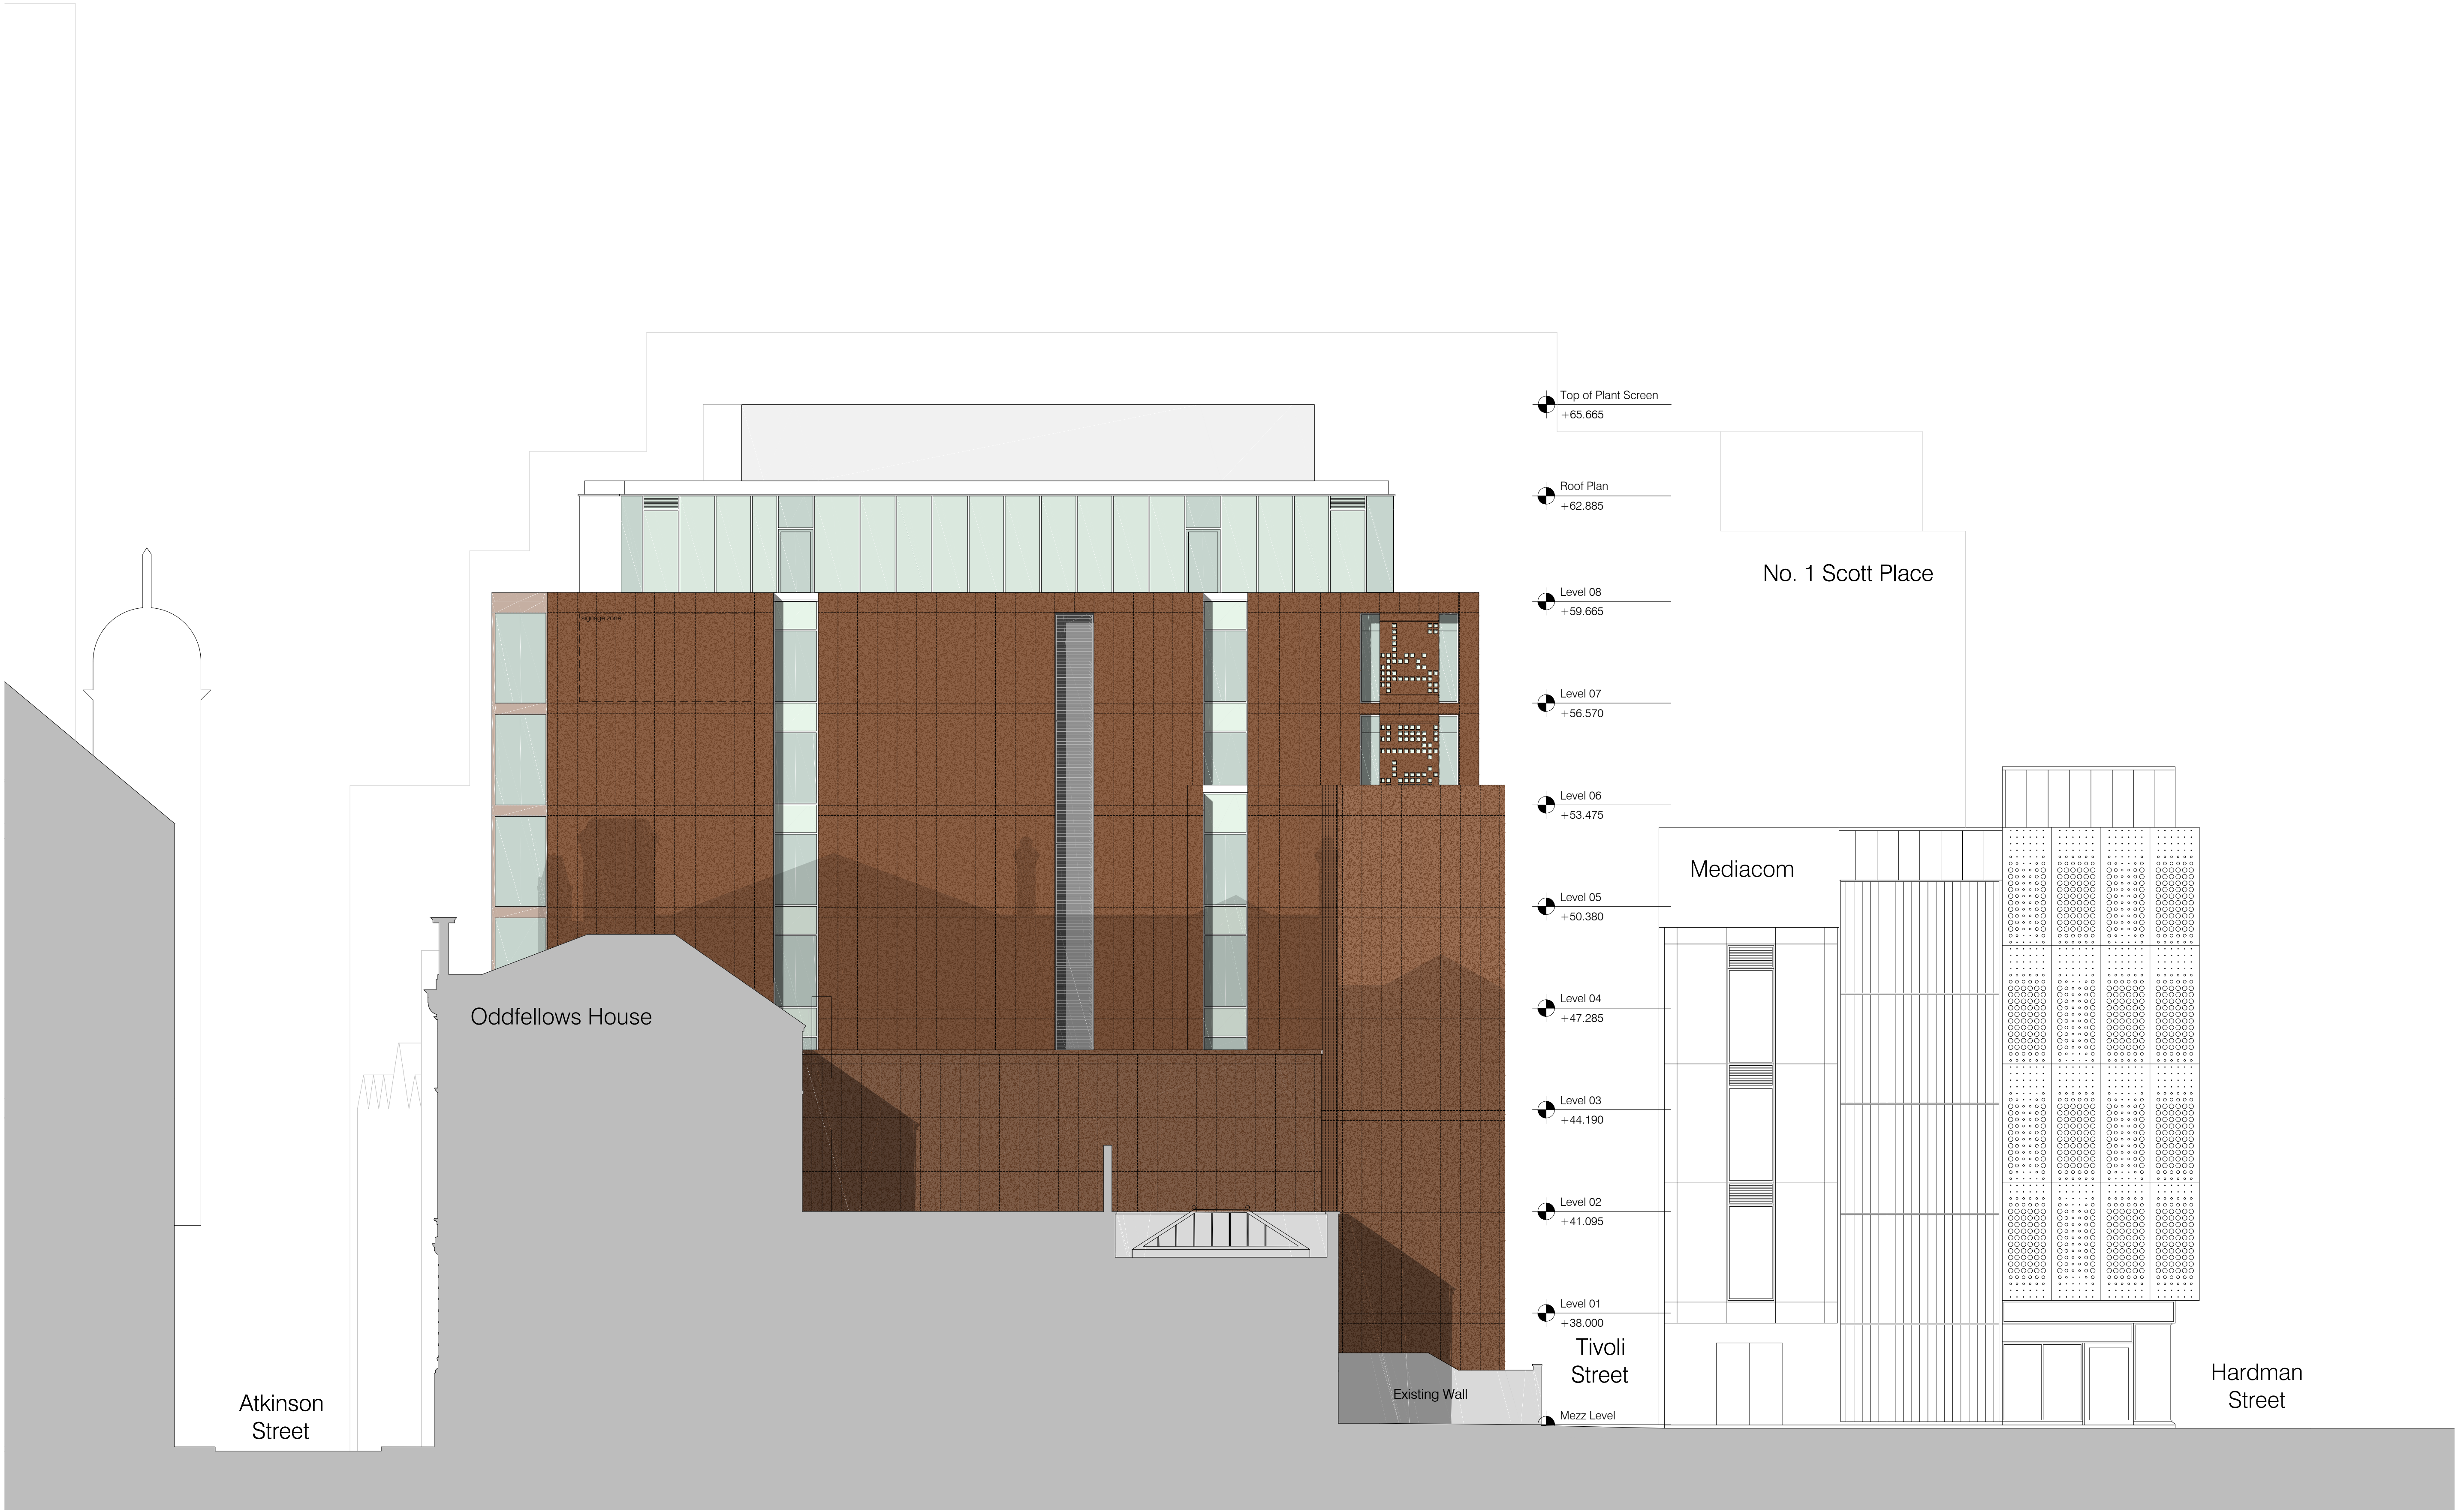

Deansgate Elevation
Scale: 1:100

