
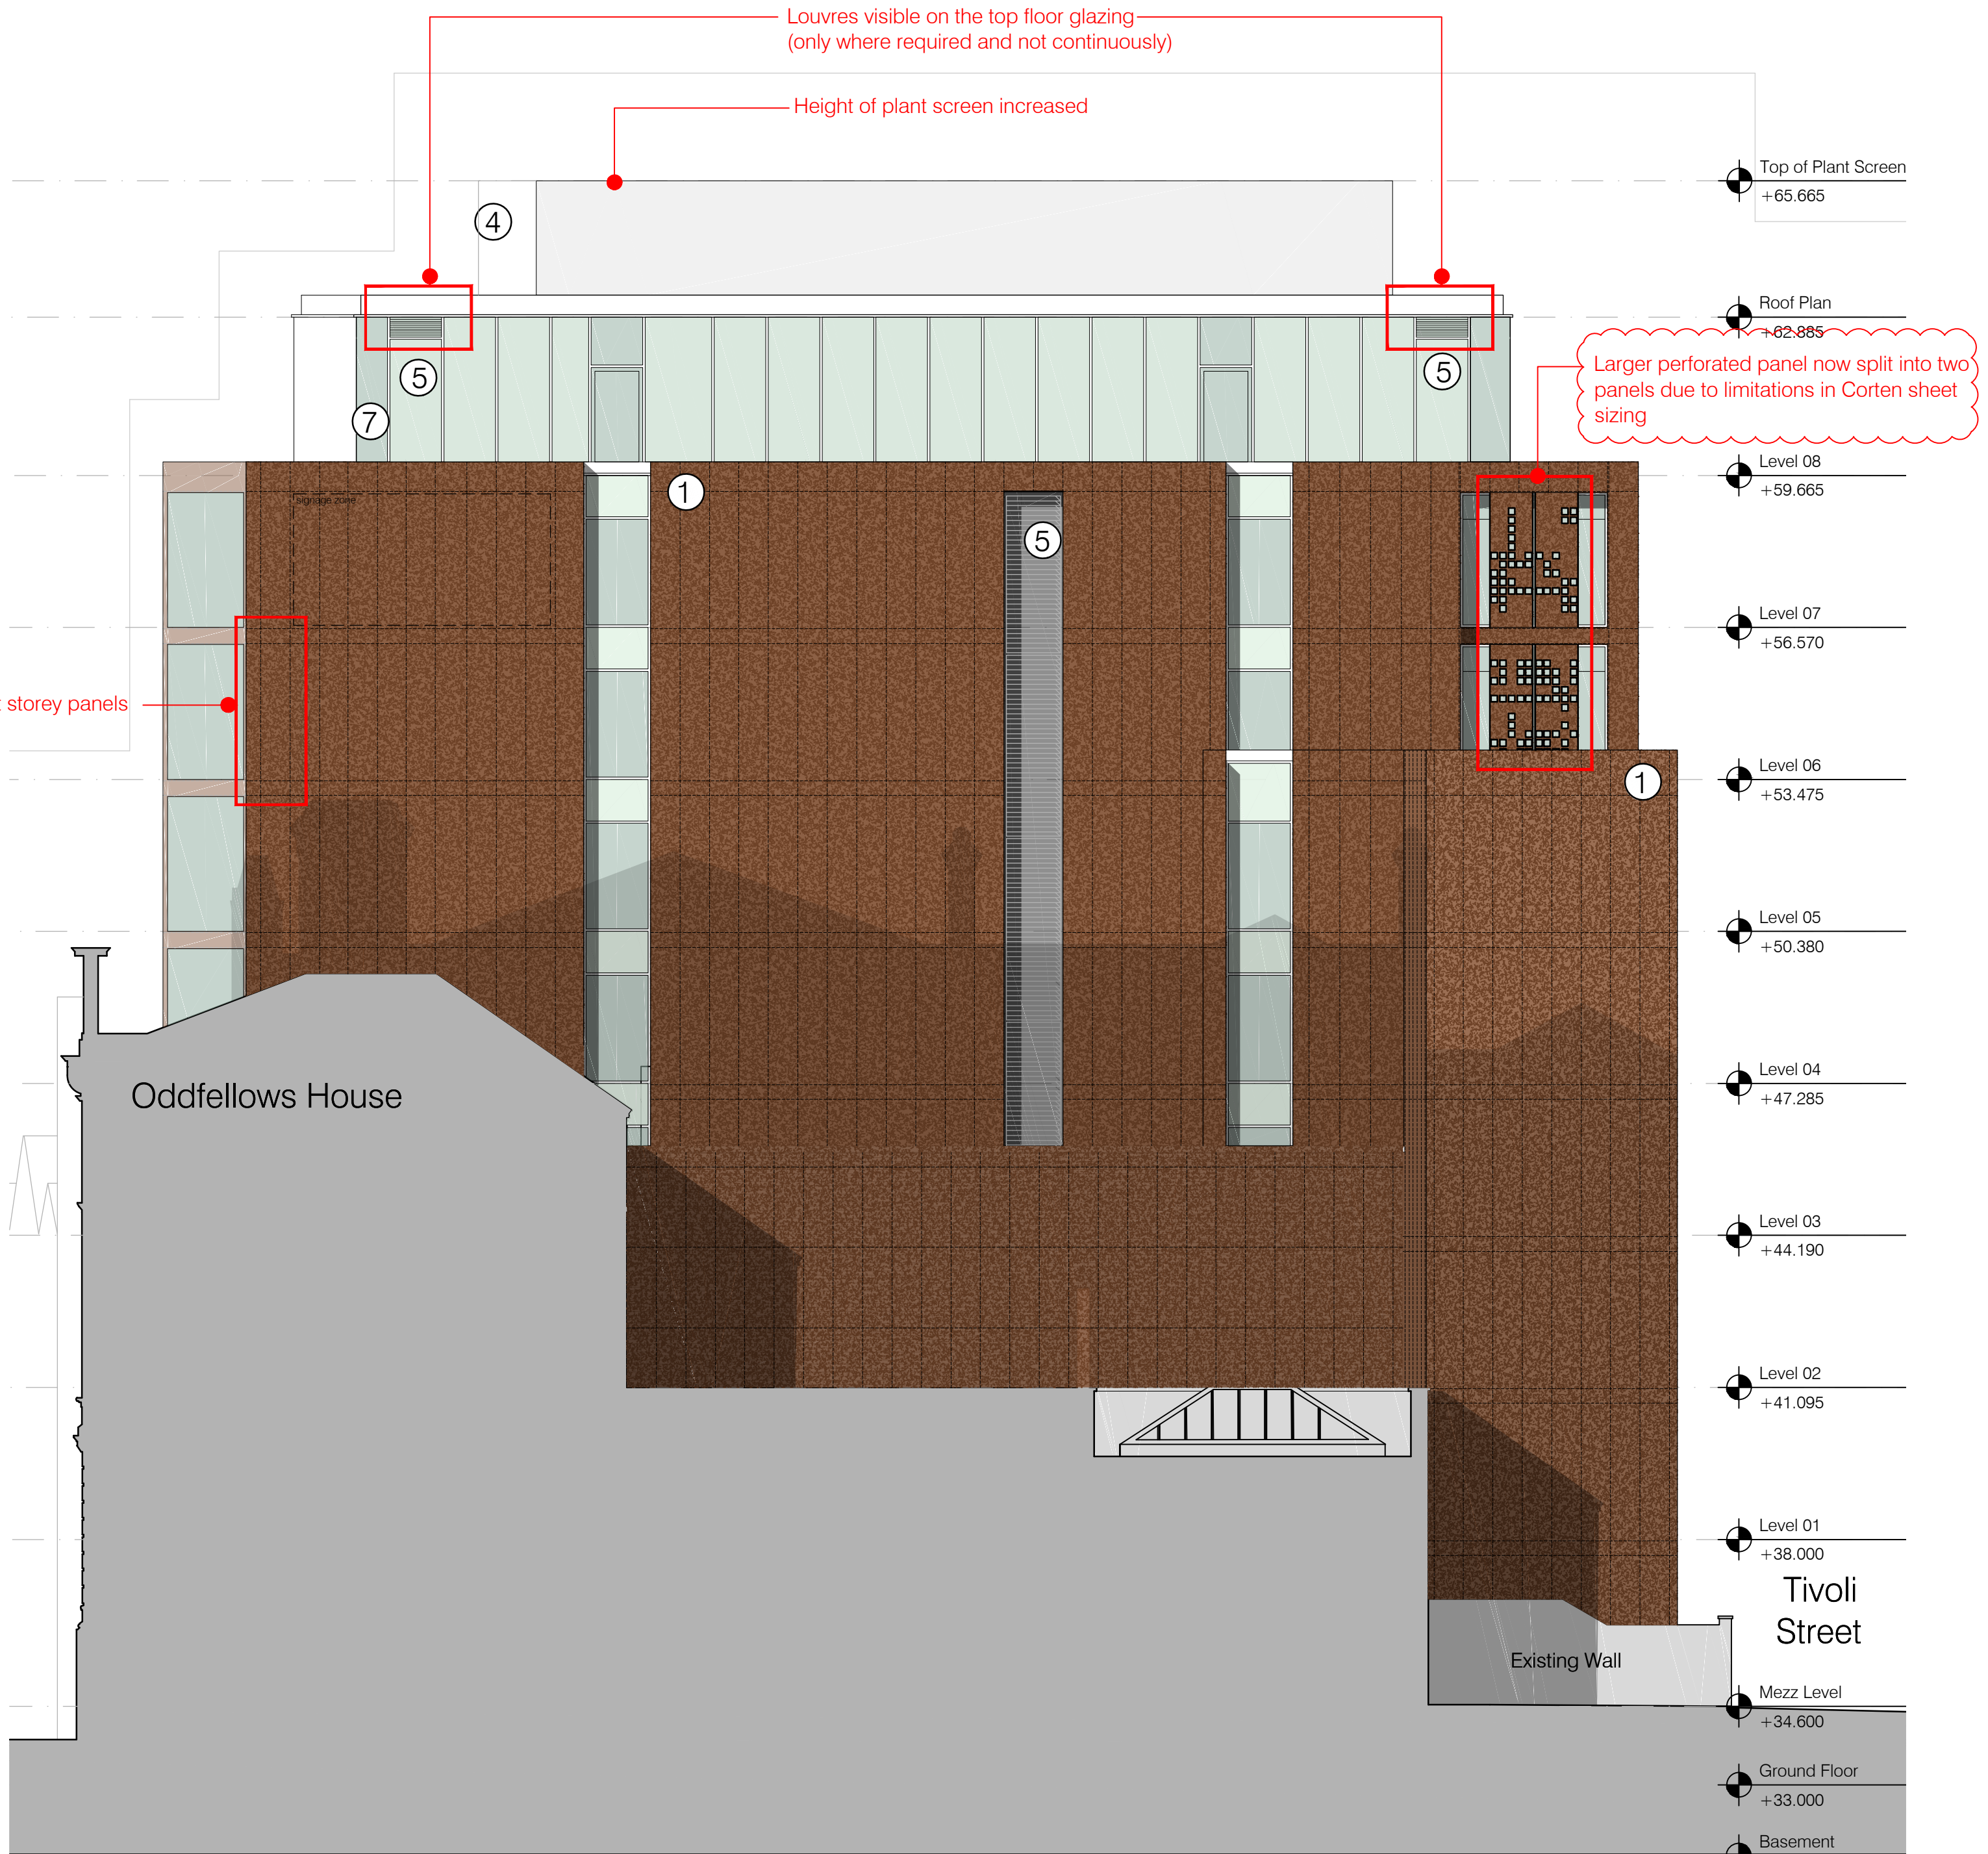


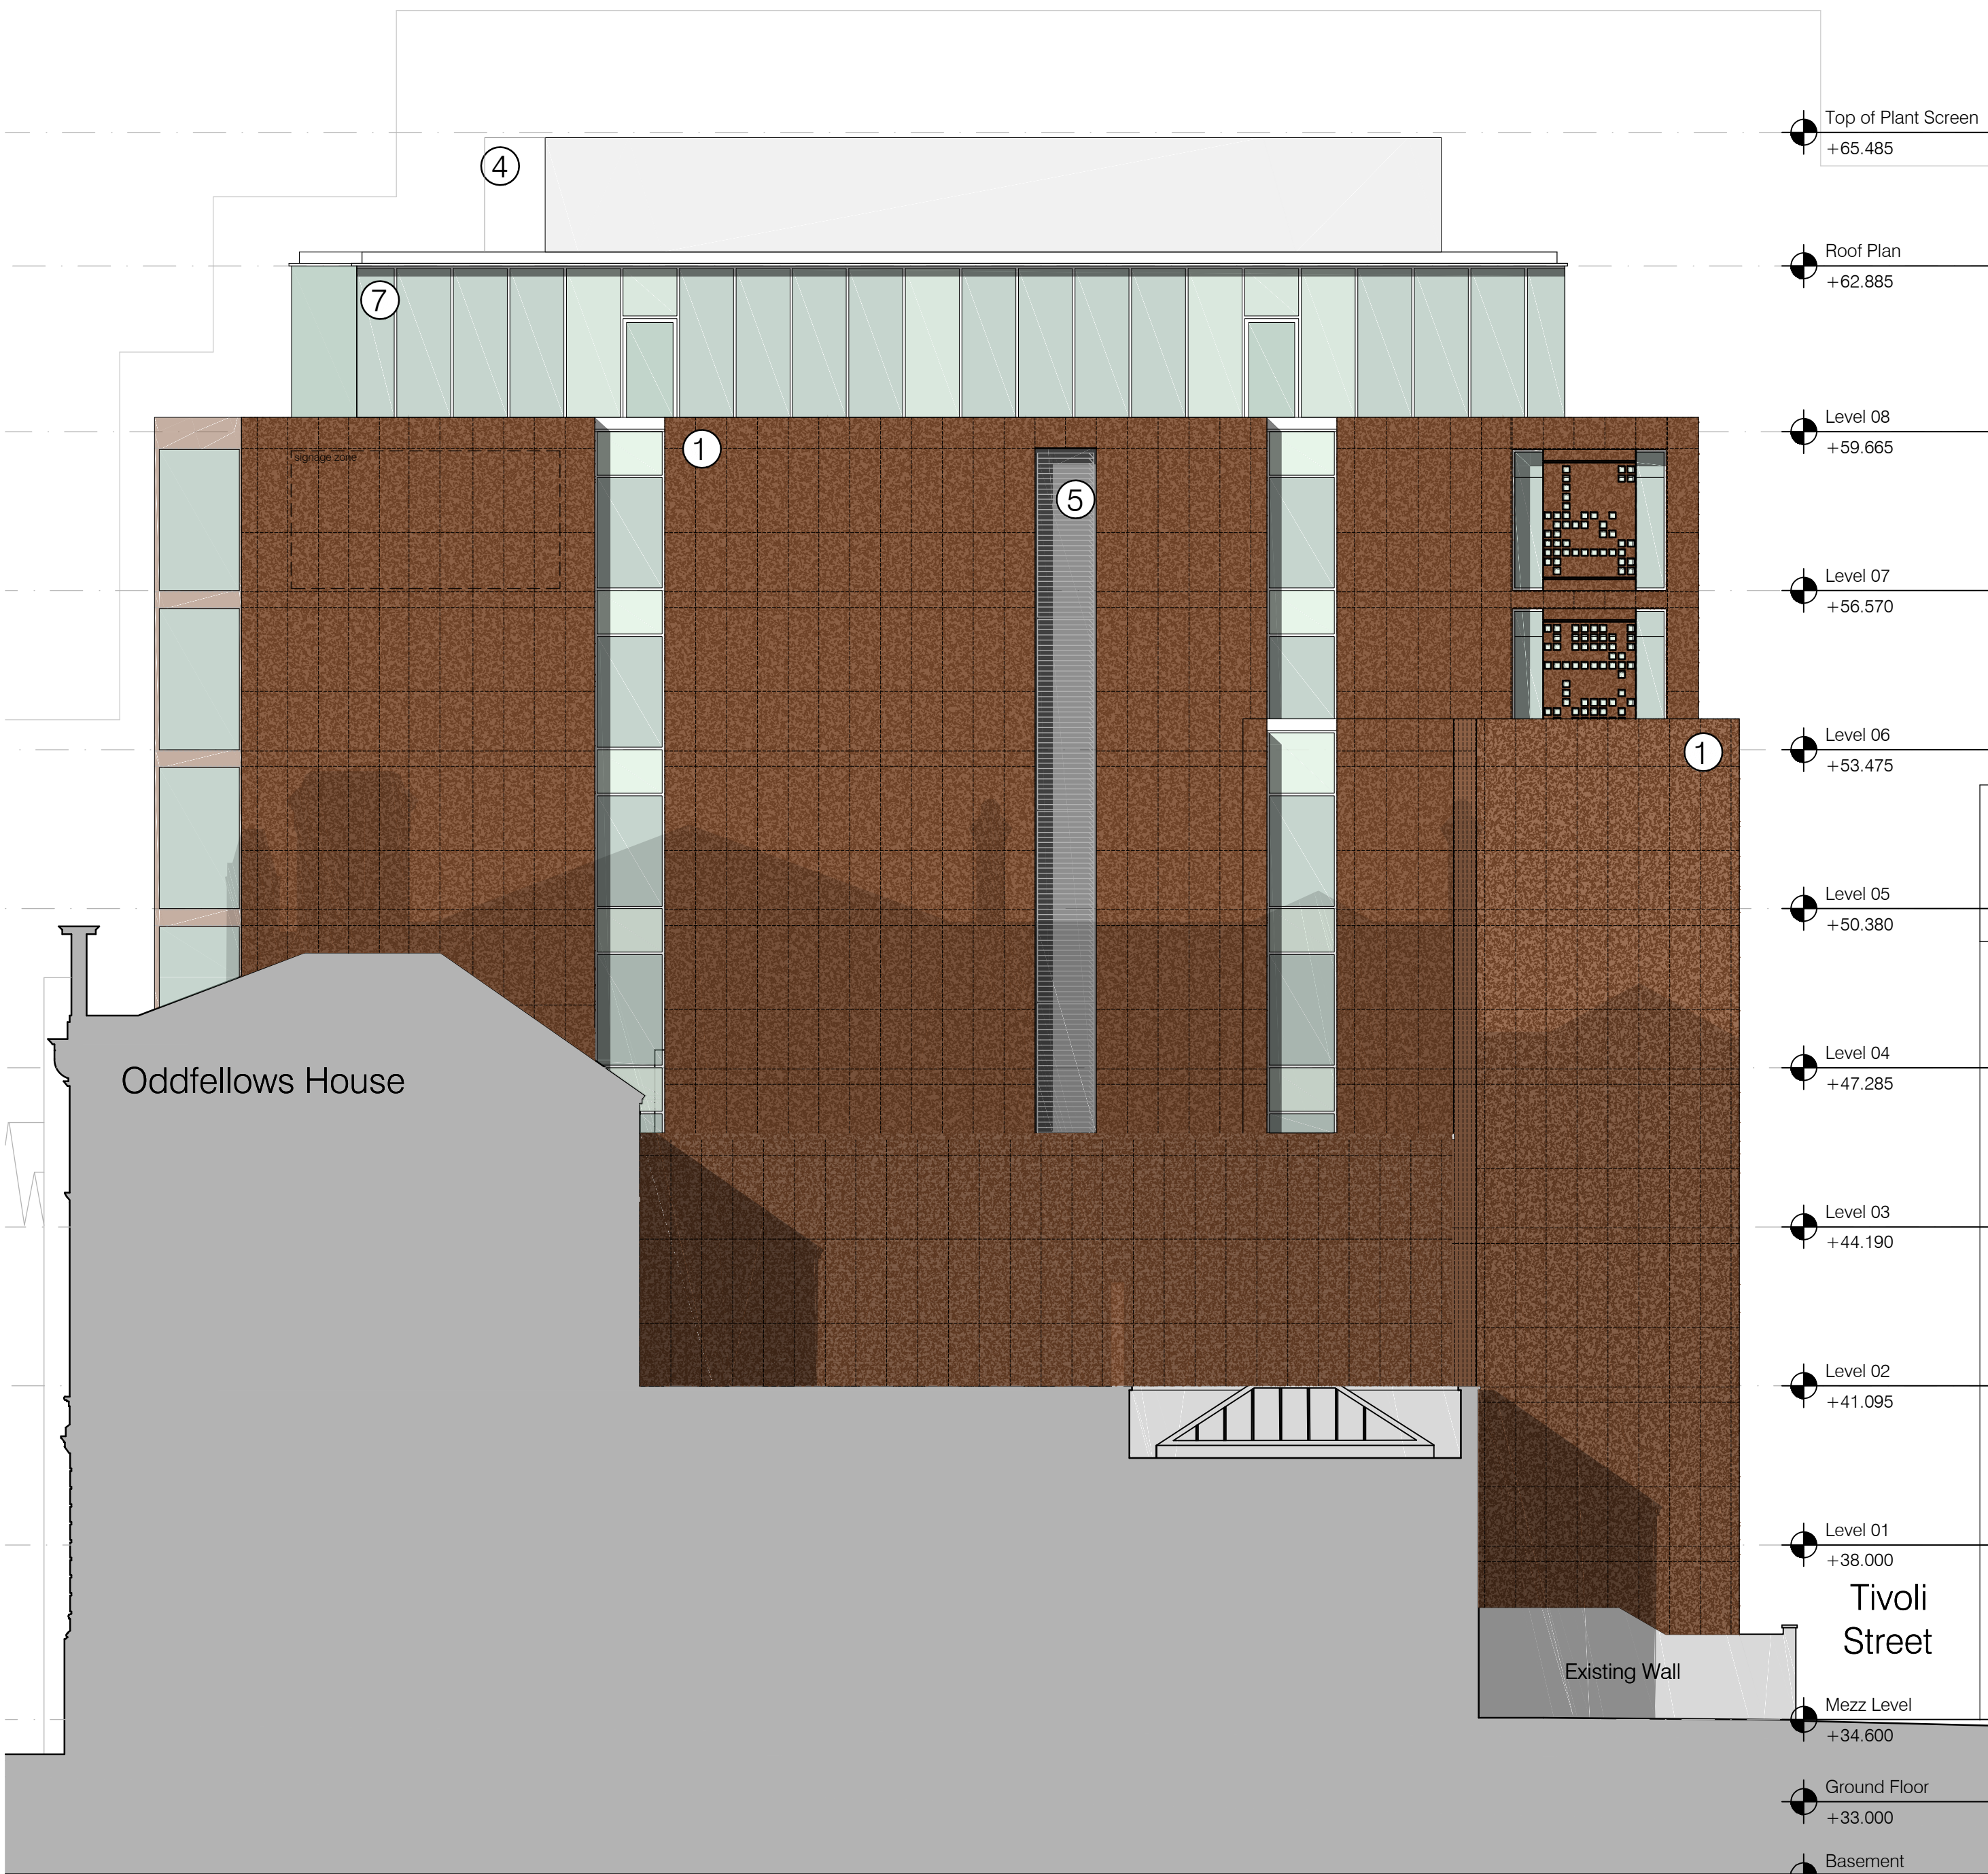

PLANNING APPROVAL - 121427_NMC_2018

NMA PROPOSED

Ica Architects Ltd.
registered in Scotland company no 267727

Do not scale from this drawing. If in doubt, ask.
This drawing is the property of Ica and must not
be copied, reproduced or disclosed without
written permission.

revisions // by // date //
A Changes shown as bubbled AD 24.02.21

Materials Key

1. Metal Rainscreen Cladding
(textured powder coated finish)
2. Perforated Panel
(finish to match 1)
3. Vertical Fins
(finish to match 1)
4. PPC Aluminium Louvered Plant Screen / Door
(colour: Light Grey RAL 9006)
5. PPC Aluminium Extract / Vent
(colour: Dark Grey RAL 7022)
6. Engineering Brickwork Basecourse
(colour: Charcoal)

7. PPC Aluminium Curtain Walling
(colour: Dark Grey RAL 7022)
(glazing: clear double glazing)
(spandrel: look-a-like glazing, Dark Grey RAL 7022)
8. PPC Aluminium Window (in existing opening)
(colour: Dark Grey RAL 7022)
(glazing: clear double glazing)
(spandrel: look-a-like glazing, Dark Grey RAL 7022)
9. Slate roof tiles
(colour: to match existing)
10. Existing brick gable wall dismantled and
rebuilt with new bricks to match existing

- Other Works
- A. Existing damaged or painted stone
all to be redecorated/repainted
(colour: to match existing)
 - B. Rainwater goods repaired and
redecorated
(colour: black)
 - C. New stone cope - where existing
gable has been removed

0m 1m 4m

project title //
Invicta House
Manchester
Moxy Hotel

drawing title //
Proposed Deansgate Elevation
Section 73 Comparison

issue stage //
PLANNING

date // Feb 21
drawn // AD
scale @ A1 // 1:100

project // 781
dwg number // PL(00)082
revision // A

ICA

Merchant Exchange
20 Bell Street
Glasgow
G1 1LG

+44(0)141 552 2194
weareica.com