

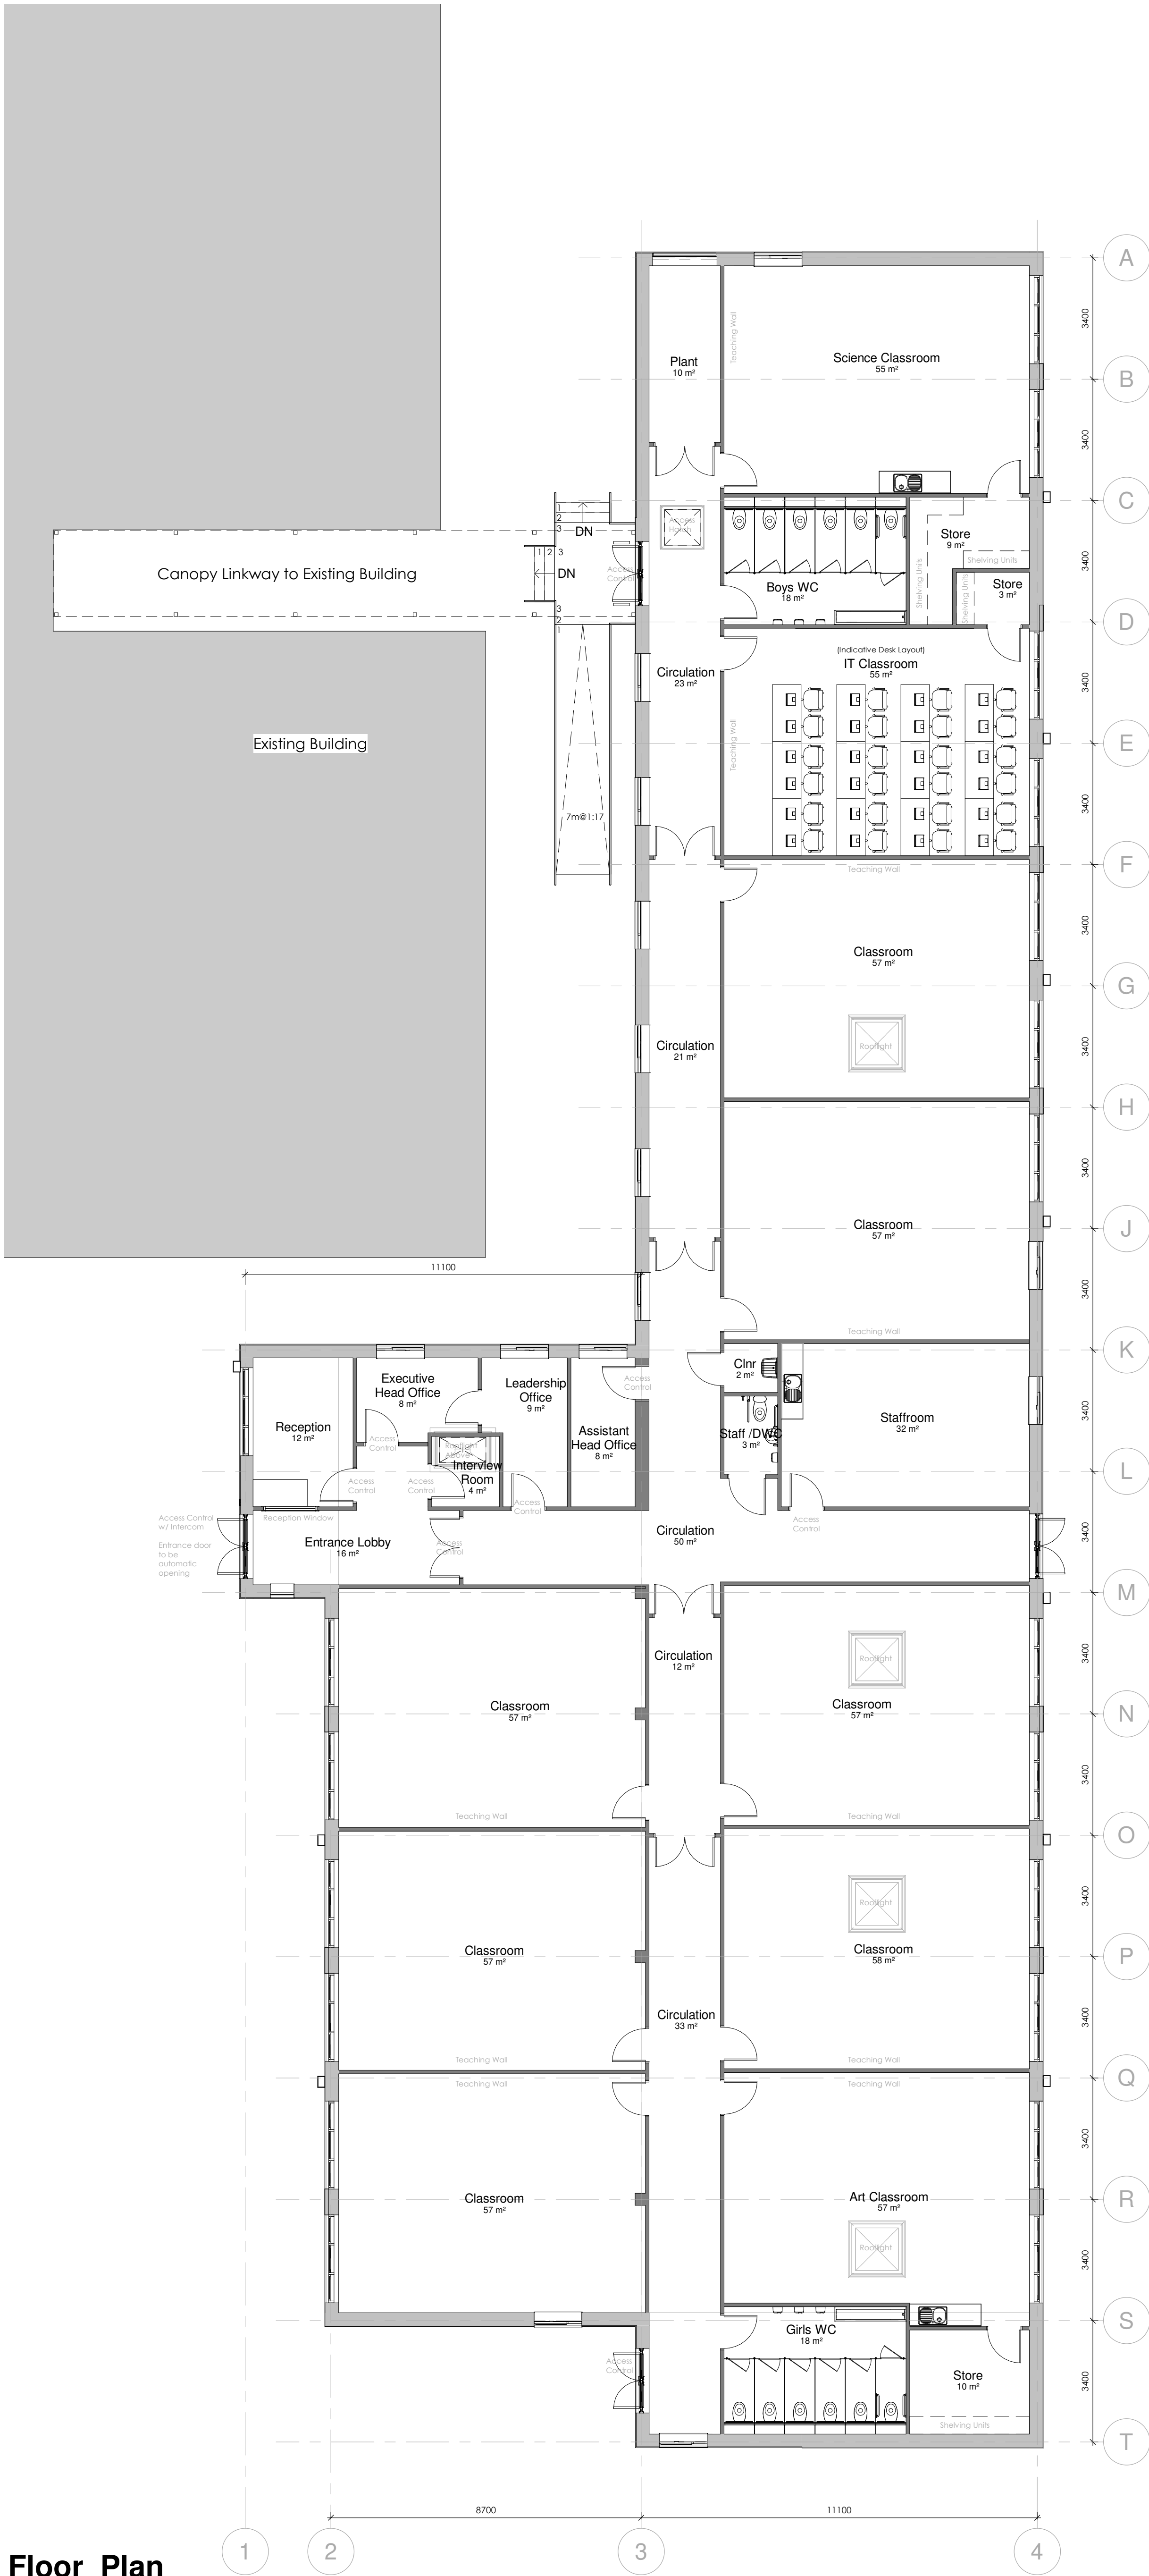


Connell Co-op College

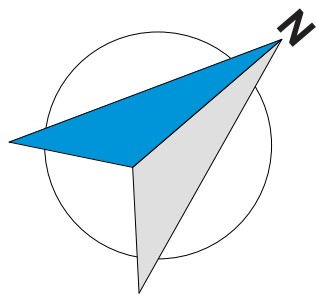

00\_Ground\_Floor\_Plan  
1 : 100

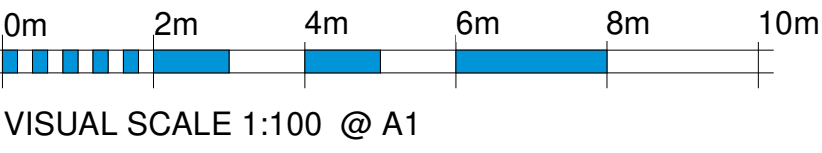

VISUAL SCALE 1:100 @ A1

| Module Schedule         |       |          |
|-------------------------|-------|----------|
| W X L X H(Soffit) - (m) | Level | Quantity |
| 3.4 x 8.7 x 2.9         | GF    | 6        |
| 3.4 x 11.1 x 2.9        | GF    | 20       |
|                         |       | 26       |
|                         |       |          |
|                         |       |          |
| Rev | Description                                                          | By | Chk | Date     |
|-----|----------------------------------------------------------------------|----|-----|----------|
| P6  | Ramp arrangement updated, WH site boundaries updated, levels amended | WH |     | 16/12/20 |
| P7  | For Planning Submission                                              | ST |     | 17/12/20 |

ALL DIMENSIONS ARE IN MILLIMETRES UNLESS OTHERWISE NOTED. DO NOT SCALE OFF DRAWINGS. ALL DIMENSIONS ARE NOMINAL AND MUST BE CHECKED ON SITE. ALL DRAWINGS ARE COPYRIGHT OF DARWIN GROUP LTD AND CANNOT BE REPRODUCED WITHOUT WRITTEN CONSENT OF DARWIN GROUP LTD.

IF THERE ARE ANY DISCREPANCIES WITH ANY INFORMATION PROVIDED, IT IS THE CONTRACTOR'S RESPONSIBILITY TO NOTIFY DARWIN GROUP LTD IMMEDIATELY.

**DarwinGroup**

Design   Engineering   Contracting   Offsite

London House, Shawbury Business Park, Shawbury, Shrewsbury, SY4 4EA

TEL: 01939 232909

www.darwingroup.co.uk

PROJECT TITLE

Connell Co-op College

ADDRESS

301 Alan Turing Way  
Manchester  
M11 3BS

DRAWING TITLE

General\_Arrangement

DRAWING REFERENCE

|         |            |        |       |      |      |        |
|---------|------------|--------|-------|------|------|--------|
| 180389  | DGL        | 01     | 00    | DR   | A    | 2000   |
| PROJECT | ORIGINATOR | VOLUME | LEVEL | TYPE | ROLE | NUMBER |

INITIAL ISSUE DATE

19/10/2020

INITIAL ISSUE BY

DK

INITIAL CHECKED BY

TM

GF/A

896 m²

SUITABILITY

SO

Initial Status

SCALE

As indicated

SHEET

A1

REV

P7

STATUS CODE

STATUS DESCRIPTION