



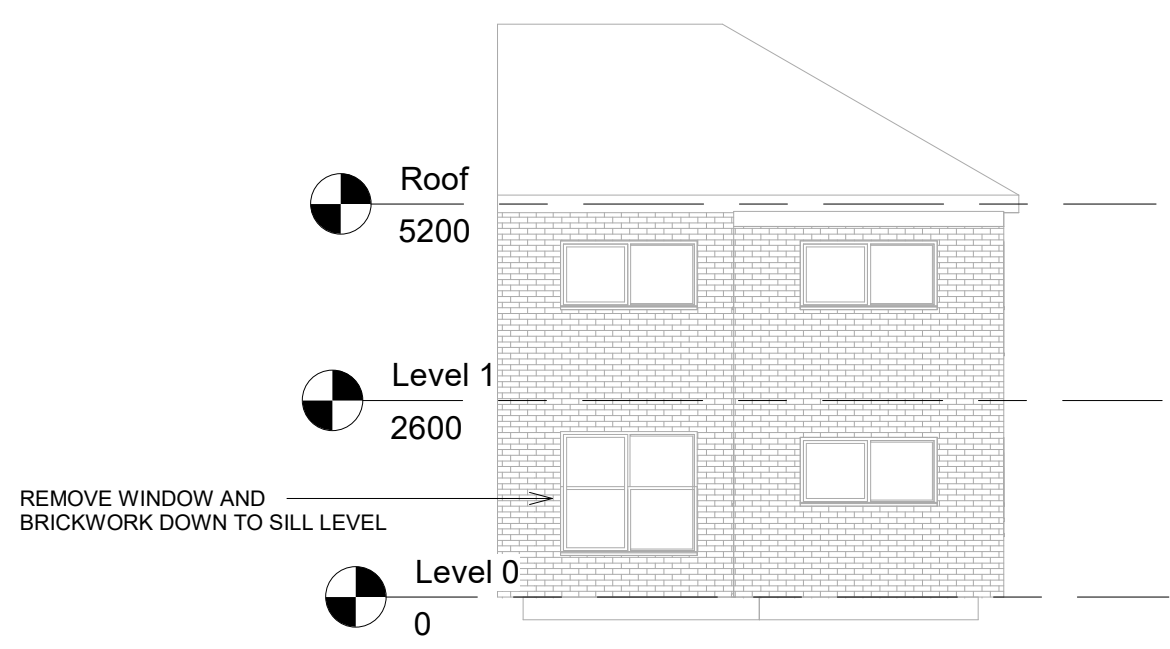


North - Existing
1 : 100

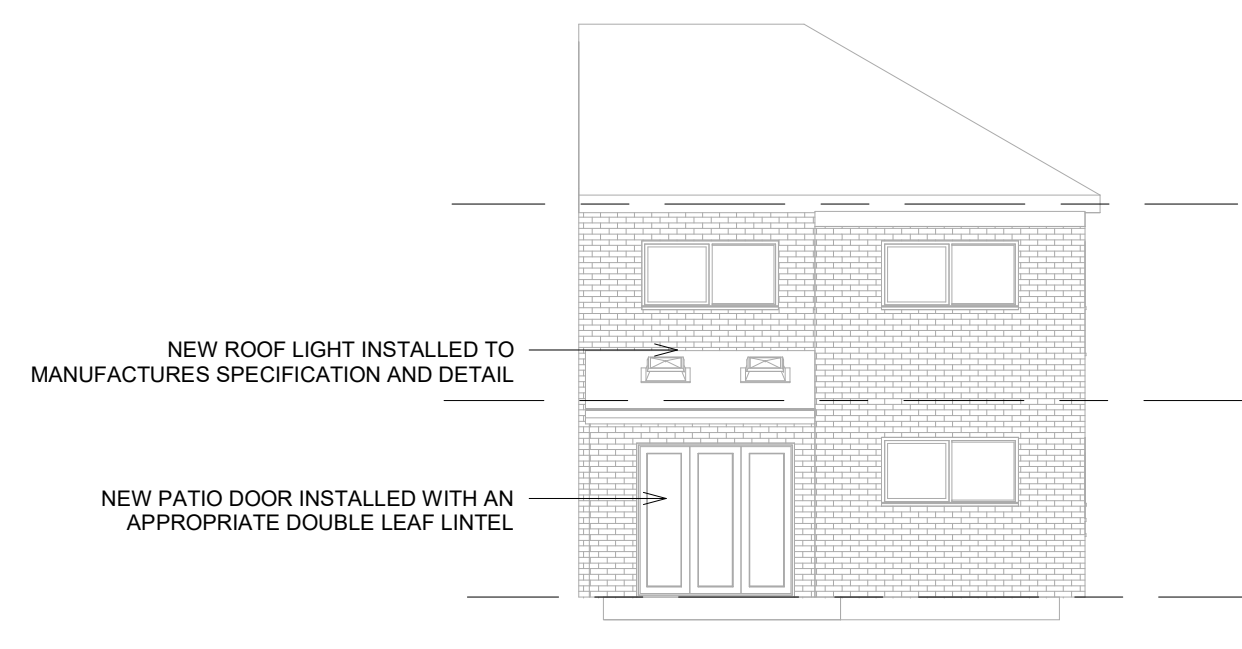


North - Proposed
1 : 100




West - Existing
1 : 100

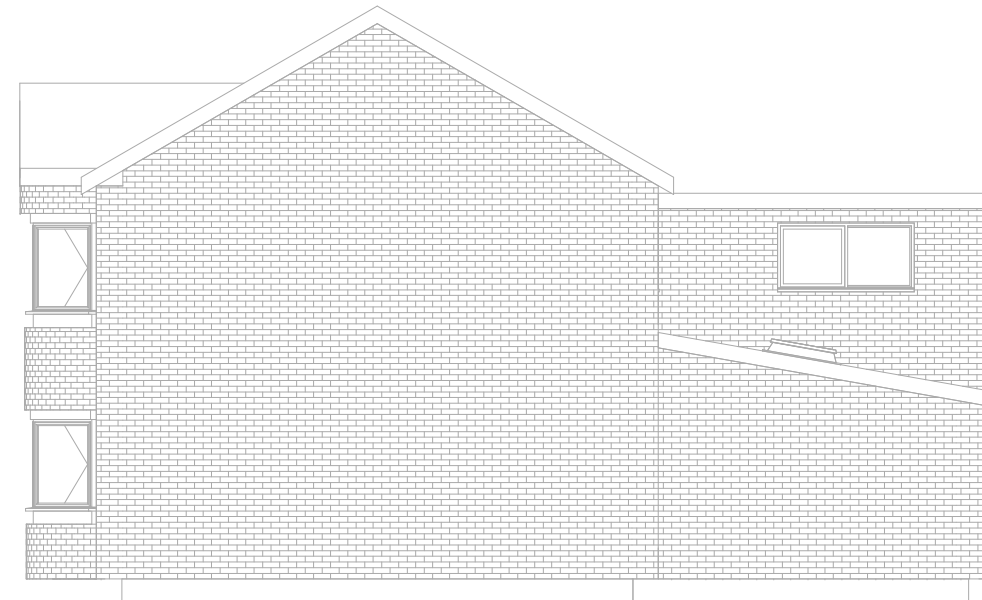


West - Proposed
1 : 100

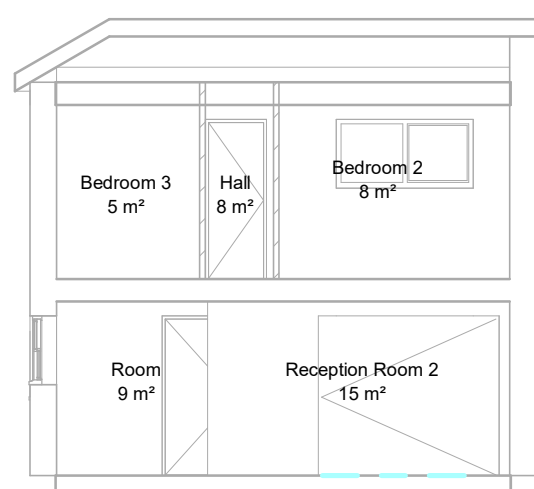


Section Proposed 1
1 : 100

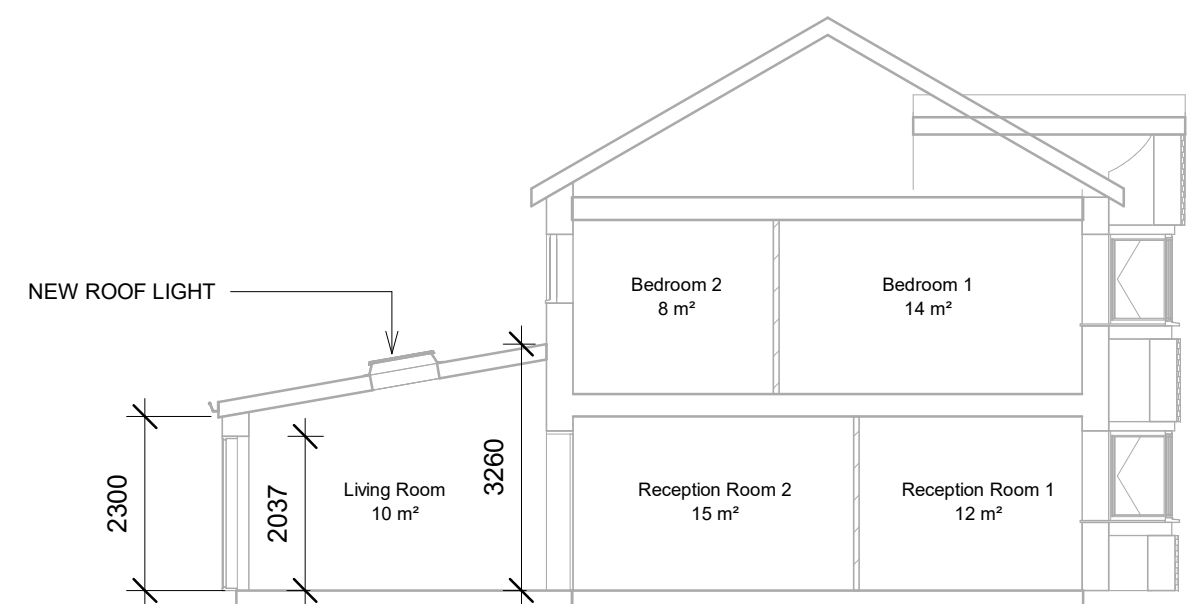


Section Proposed 2
1 : 100

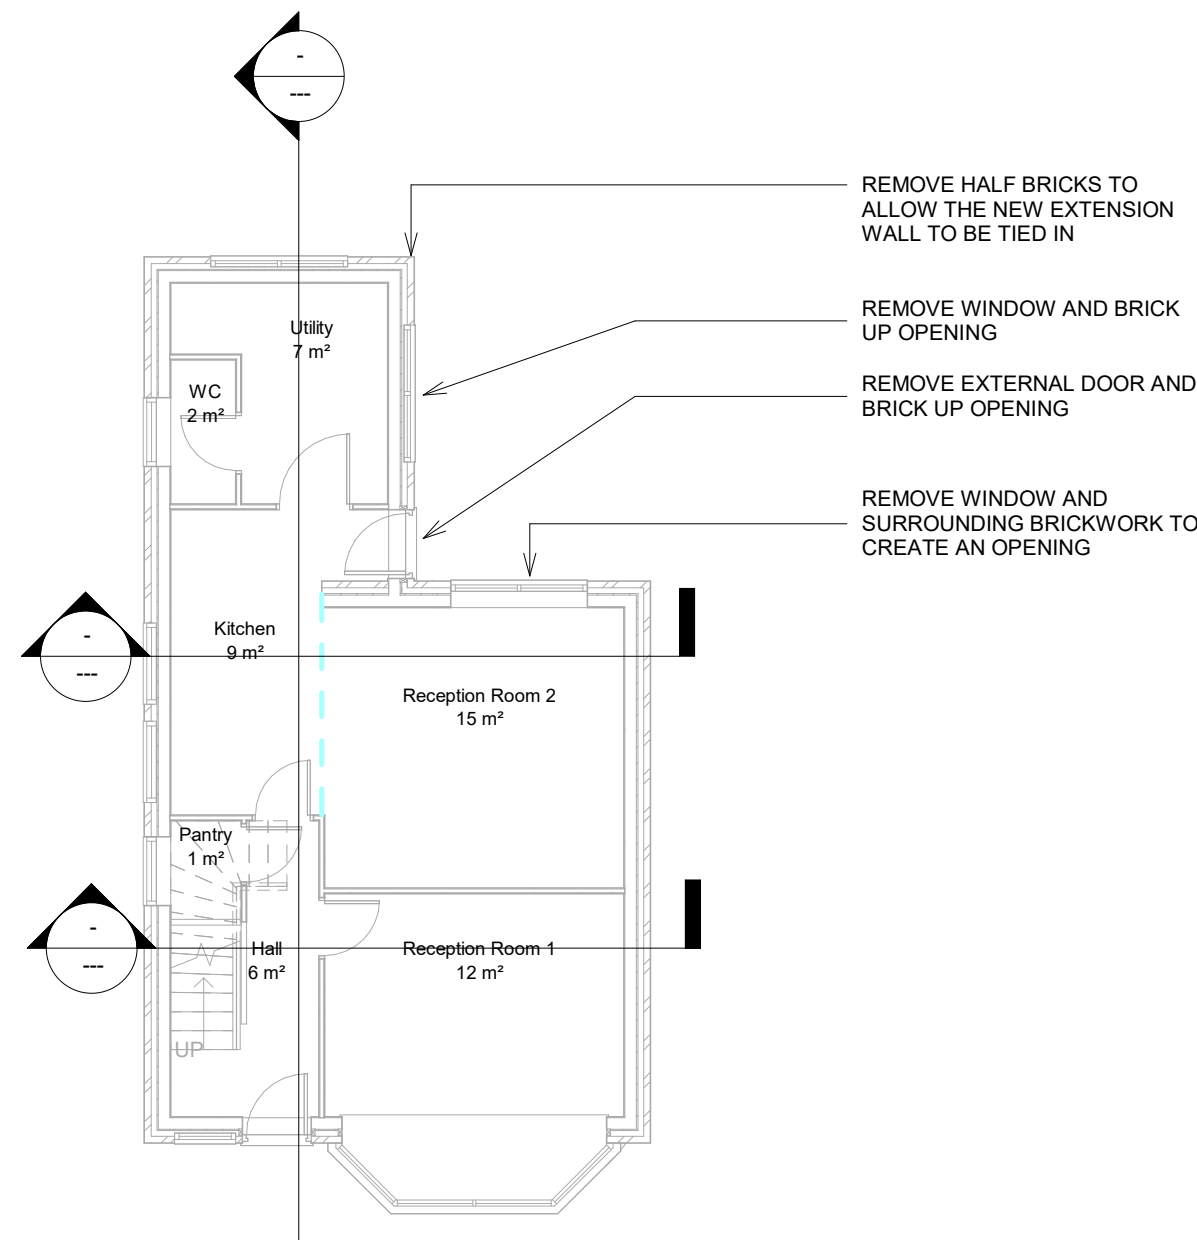


Ground Existing
1 : 100

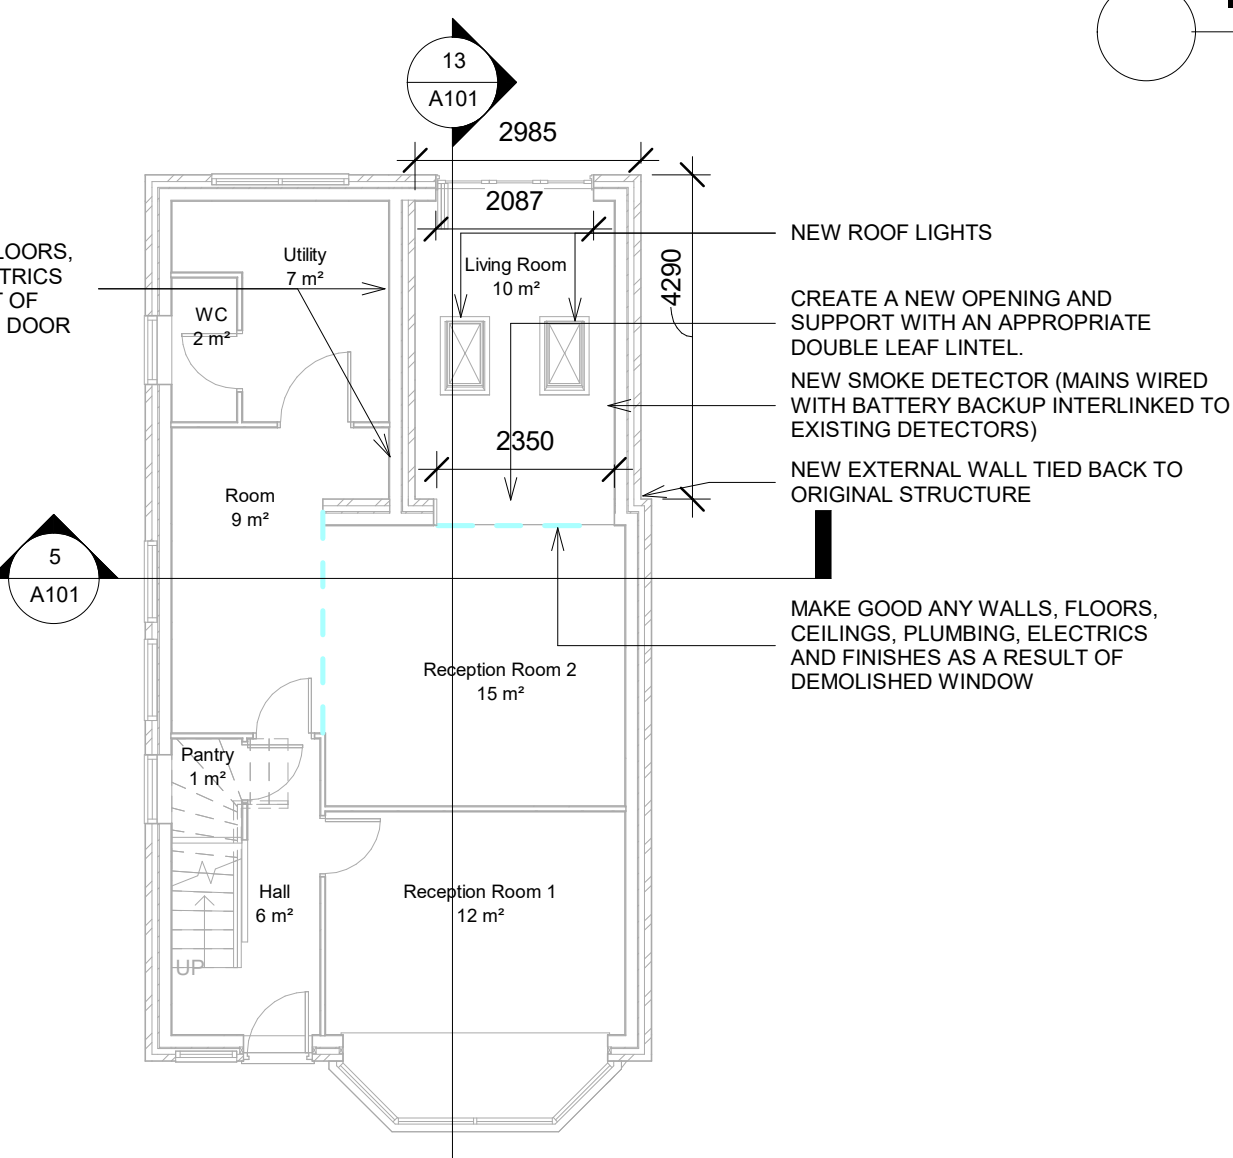

Ground Proposed
1 : 100

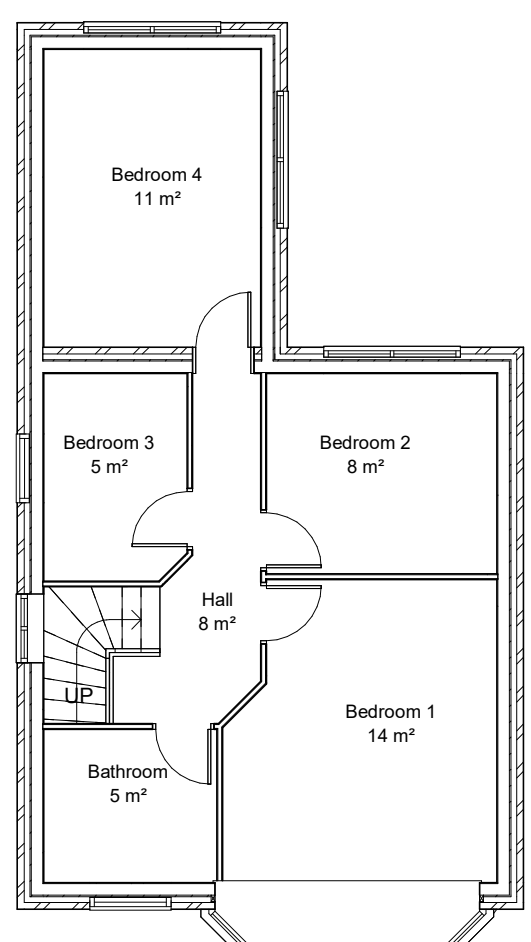

First Existing
1 : 100

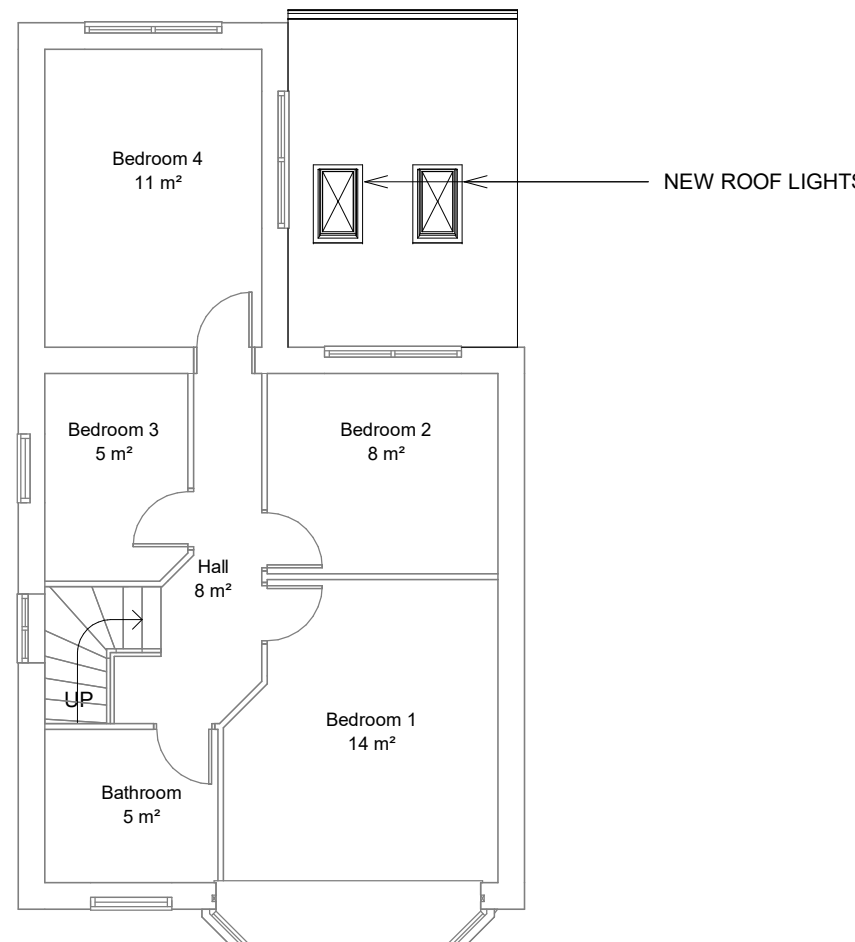

First Proposed
1 : 100




Internal Existing 1




Internal Proposed 1




Internal Existing 2

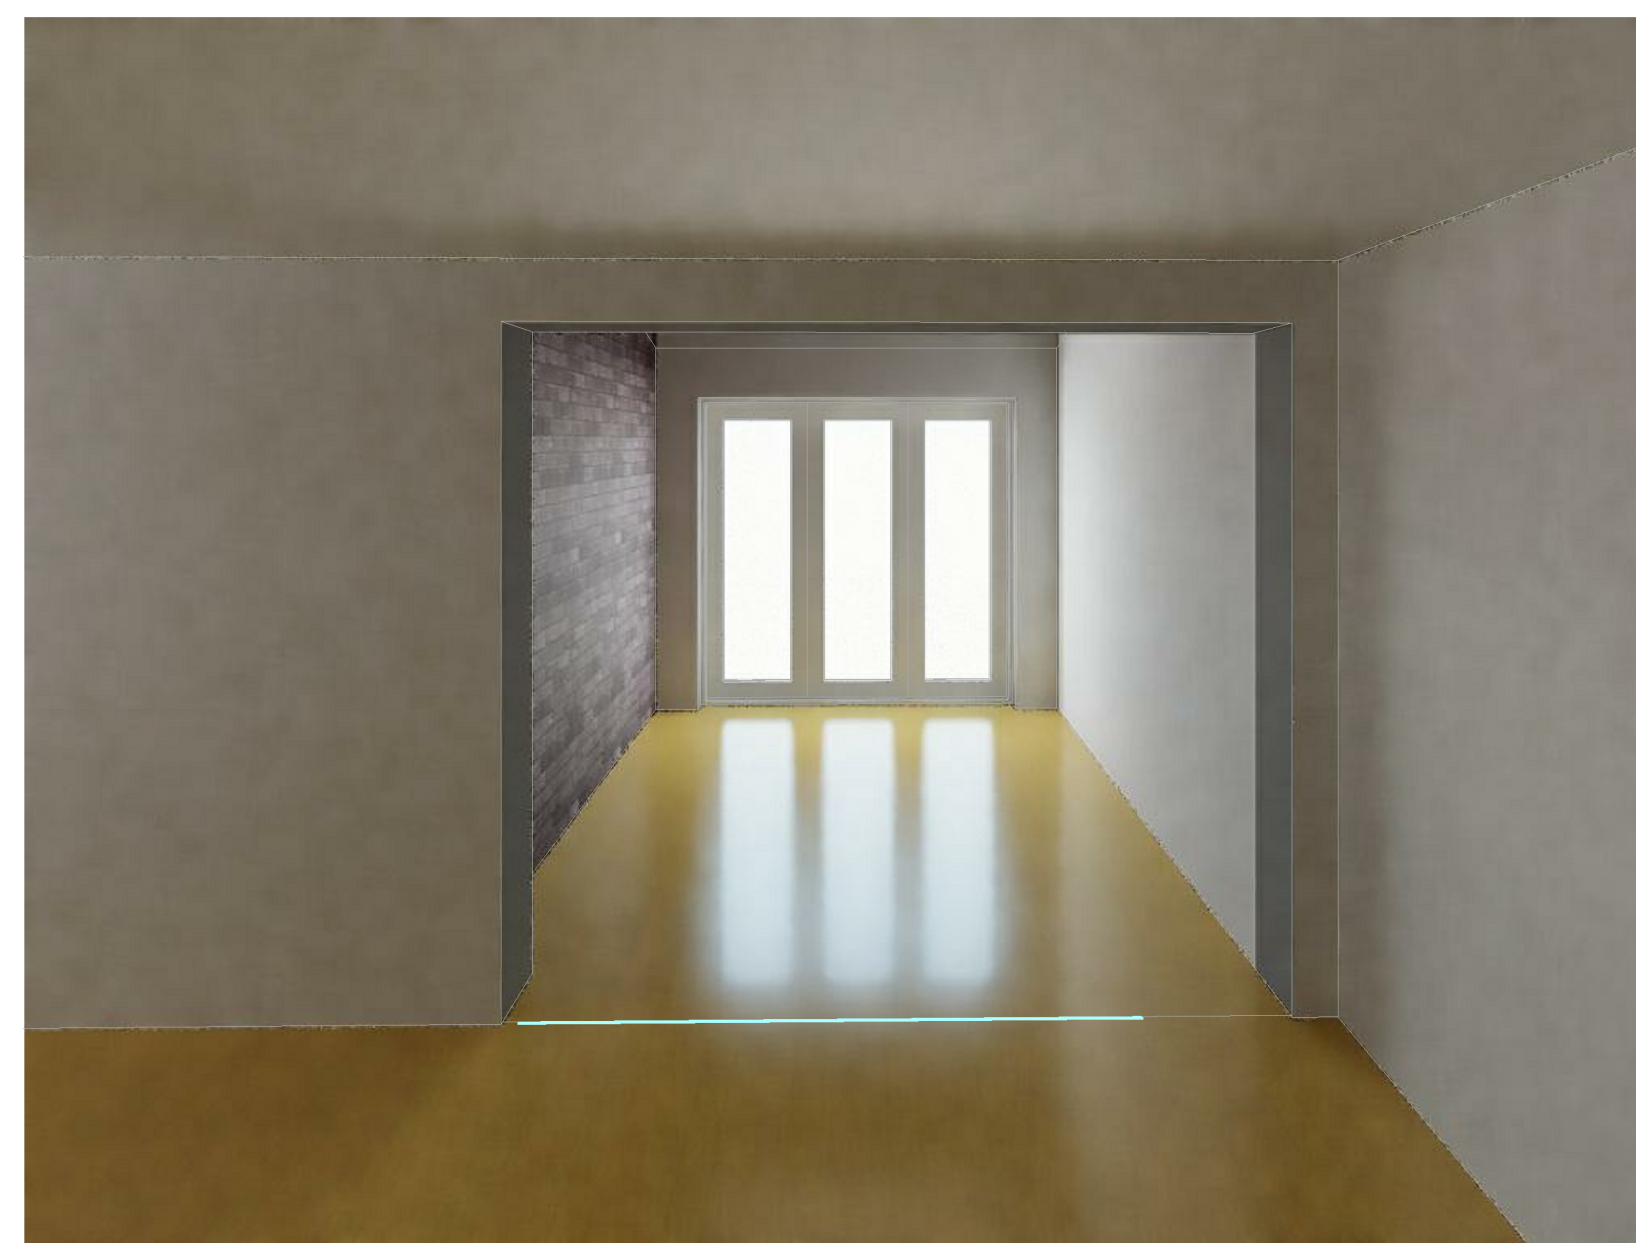

Internal Proposed 2

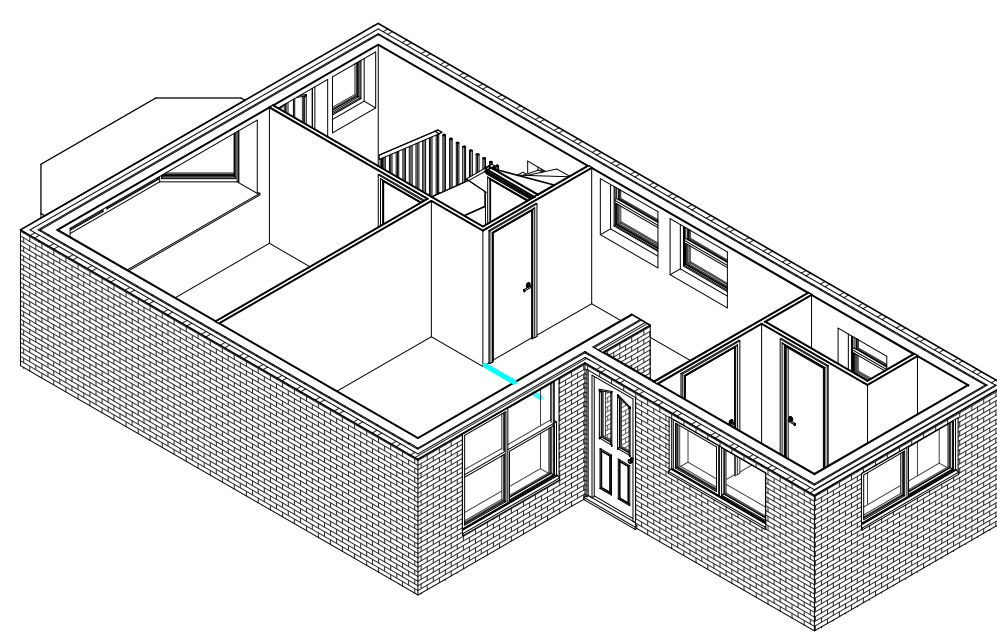


3D Ground Existing

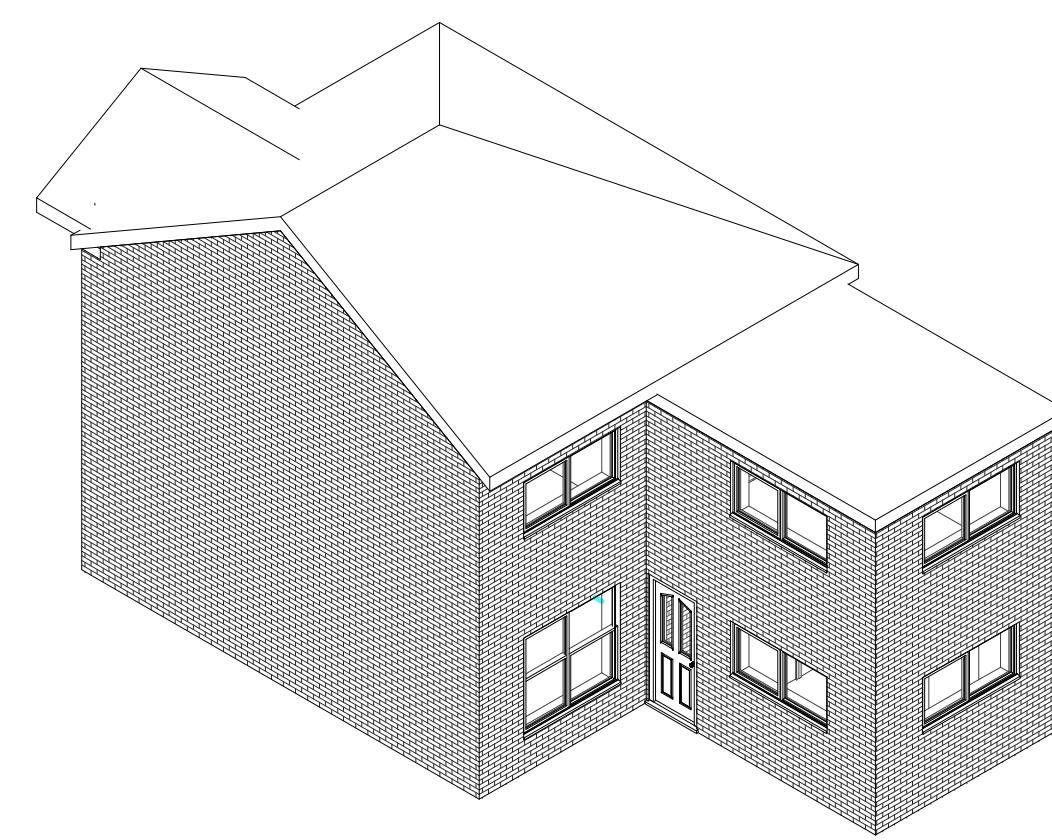


3D Existing 1




3D Existing 2

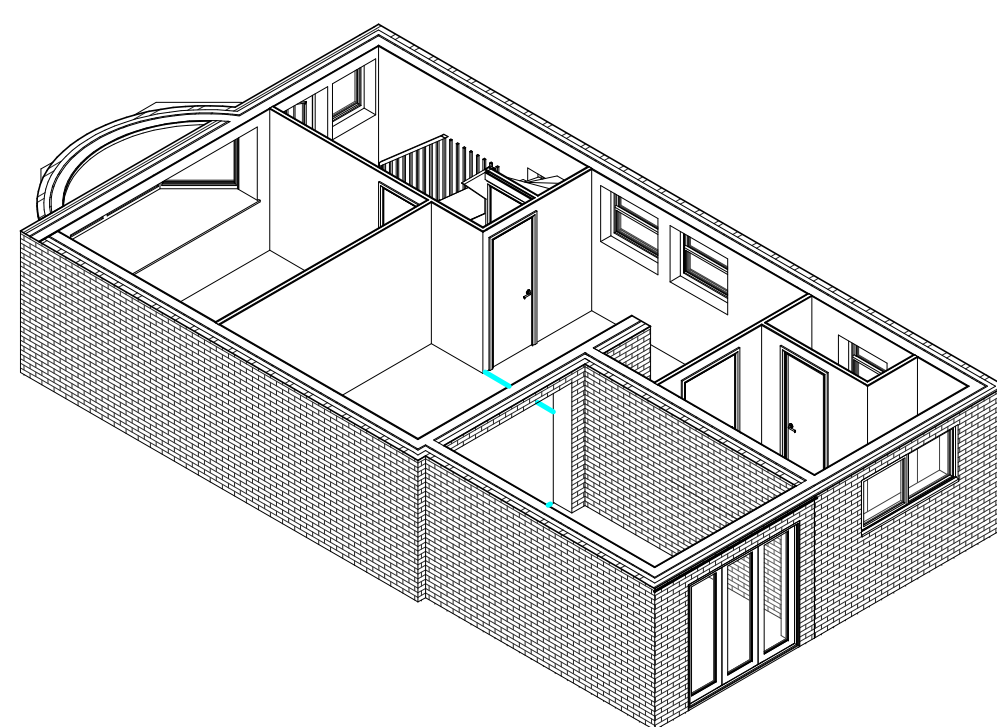

3D Ground Proposed

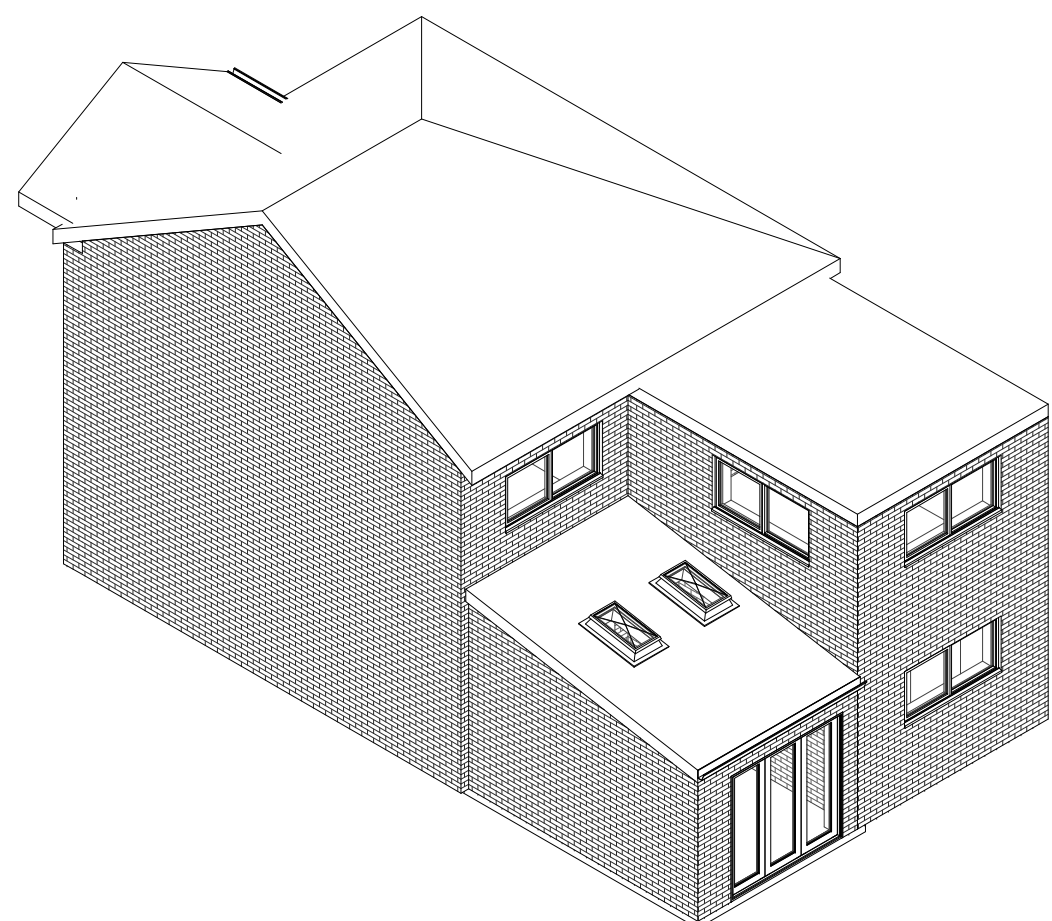

3D Proposed 1

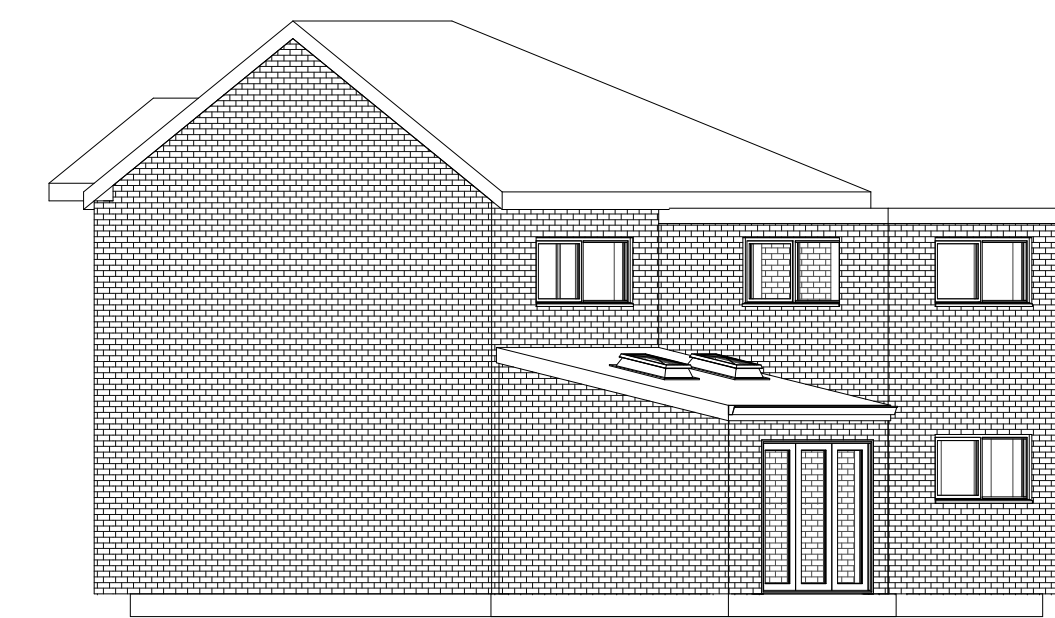

3D Proposed 2

Rev	Description	Date
A	PROPOSED AND EXISTING ELEVATION ADDED	Dec' 20

CODE	SUITABILITY DESCRIPTION
------	-------------------------

STATUS	PURPOSE OF ISSUE Planning Permission
--------	---



PROJECT
20 Saint Chads Rd Manchester M20 4WH

TITLE
Existing And Proposed Layout

CLIENT
Nasser Latif

DRAWN BY SS	CHECKED BY NL	DATE 25/11/2020
SCALE (@A0) 1 : 100	PROJECT NUMBER 0001	REV A
DRAWING NUMBER A101		