


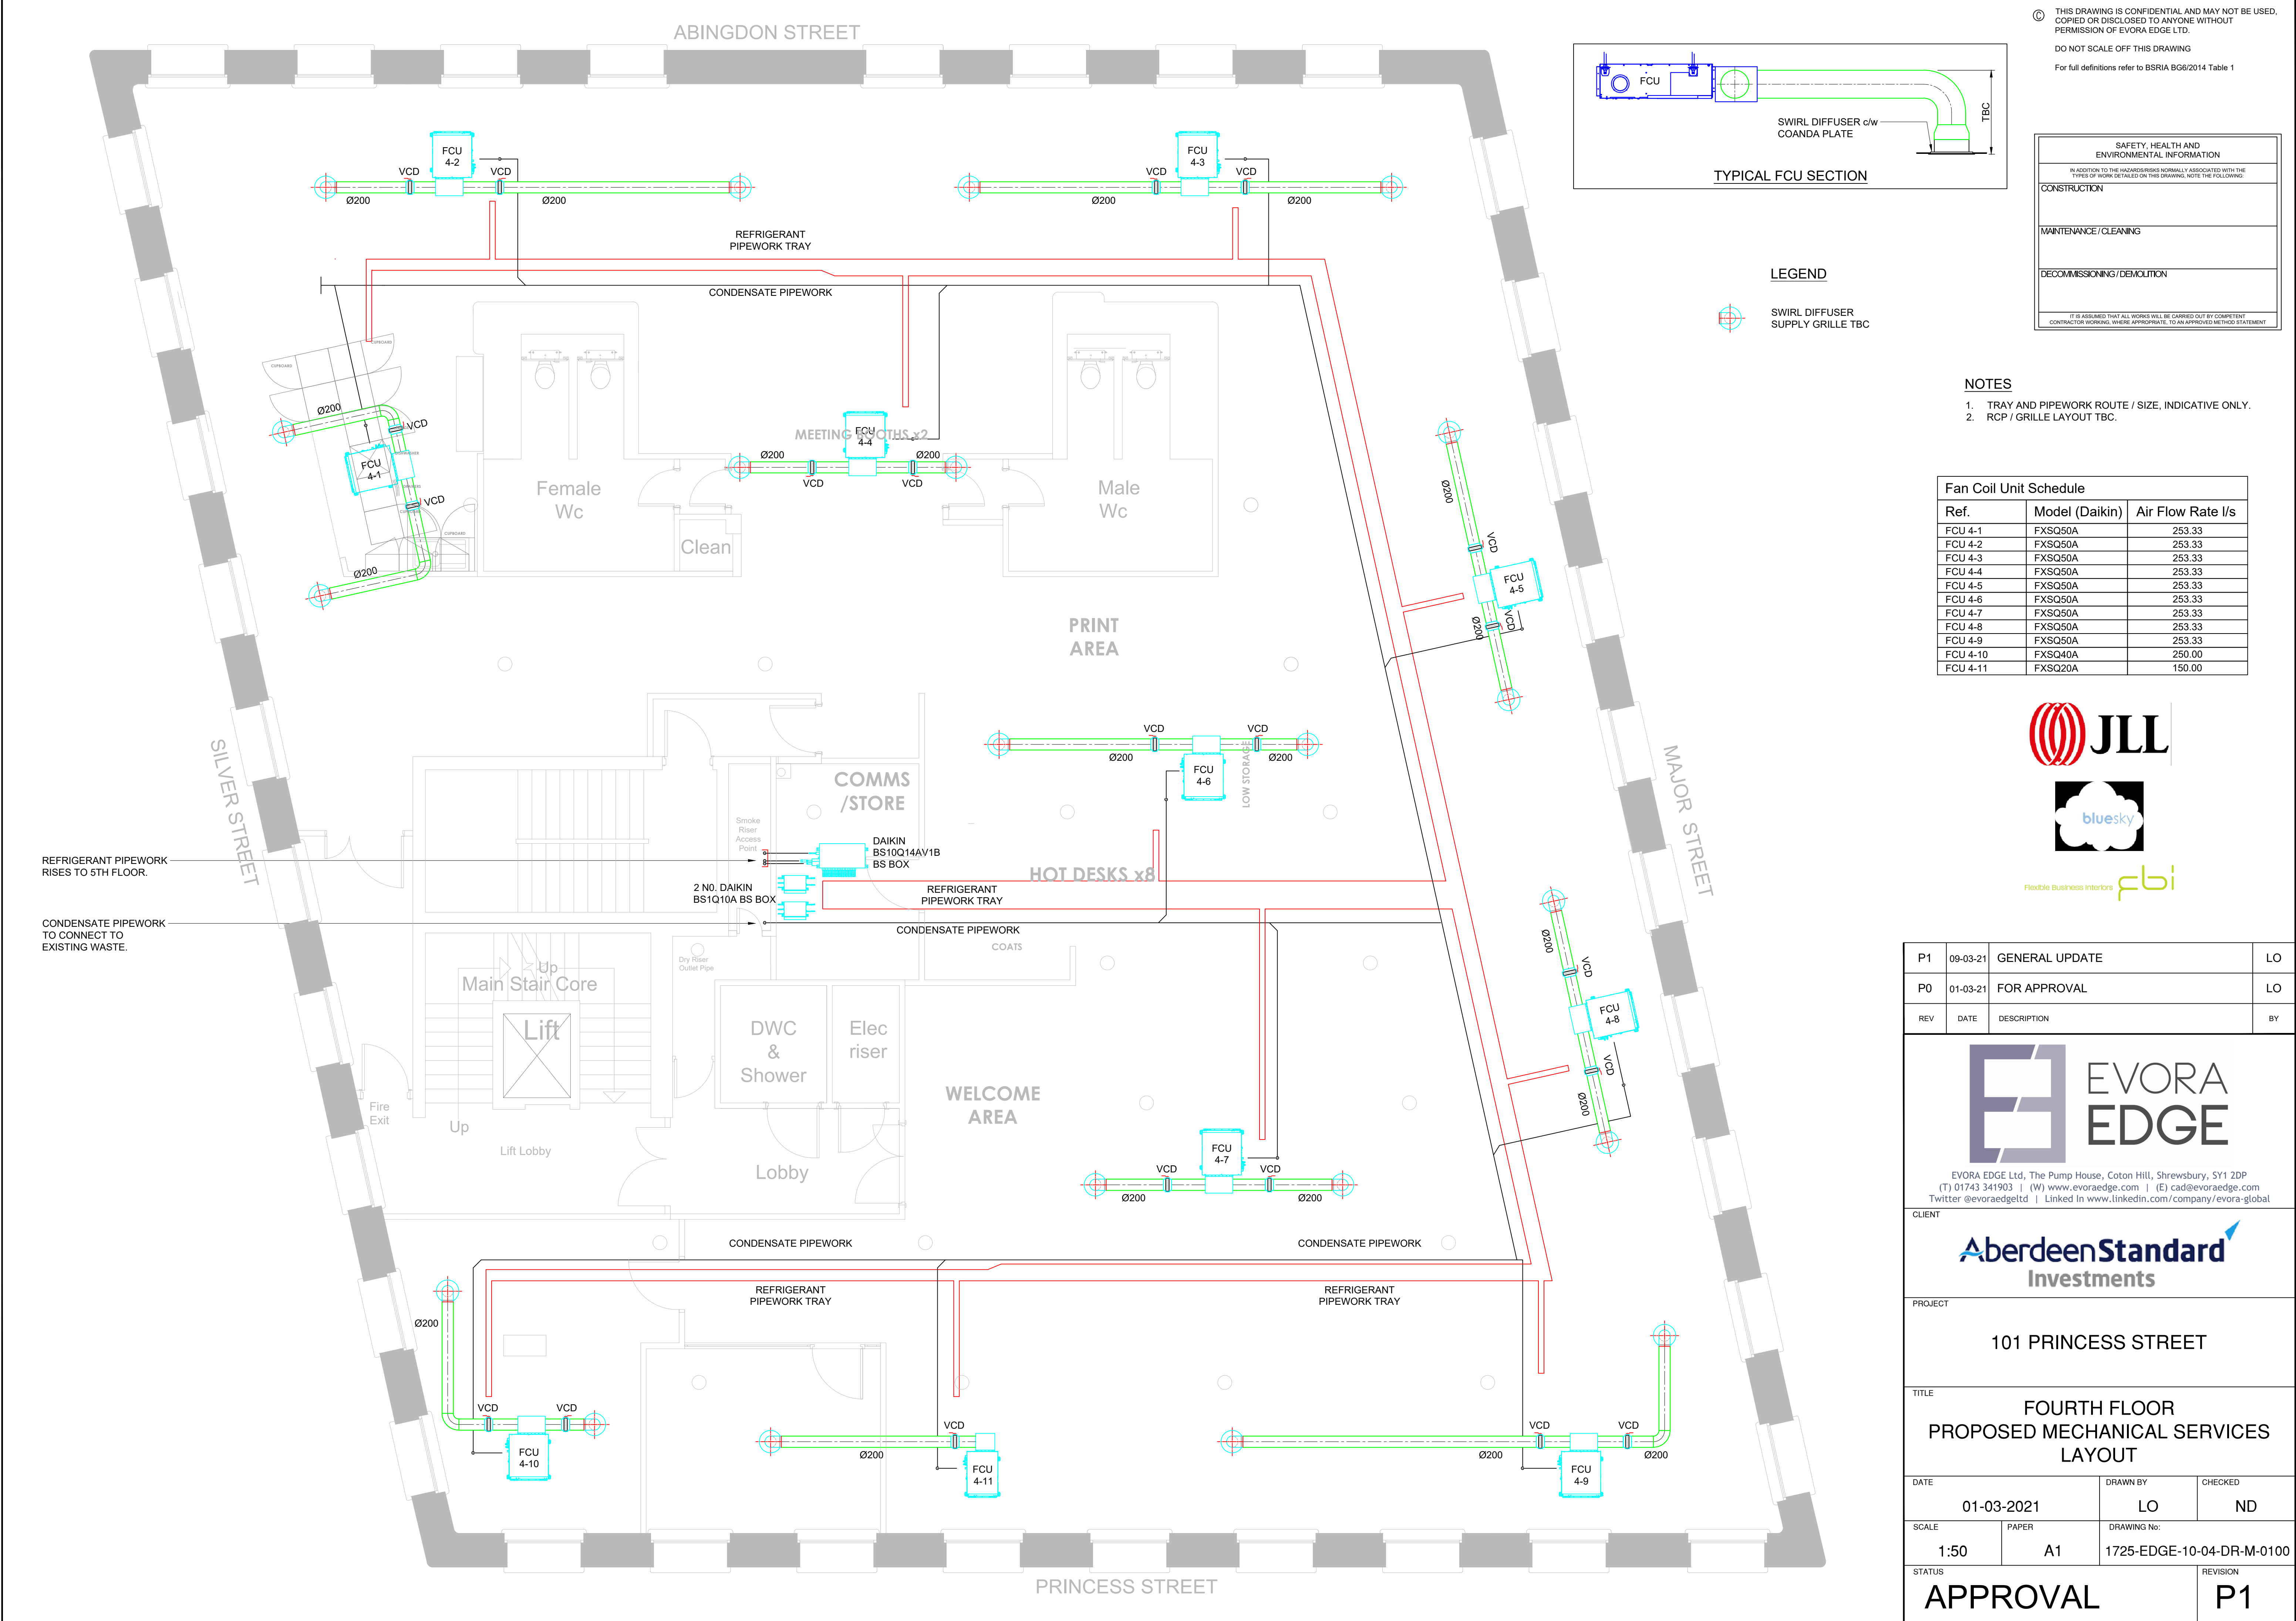

THIS DRAWING IS CONFIDENTIAL AND MAY NOT BE USED, COPIED OR DISCLOSED TO ANYONE WITHOUT PERMISSION OF EVORA EDGE LTD.
DO NOT SCALE OFF THIS DRAWING
For full definitions refer to BSRIA BG6/2014 Table 1

SAFETY, HEALTH AND ENVIRONMENTAL INFORMATION
IN ADDITION TO THE HAZARDS NORMALLY ASSOCIATED WITH THE TYPES OF WORK DETAILED ON THIS DRAWING, NOTE THE FOLLOWING:
CONSTRUCTION
MAINTENANCE / CLEANING
DECOMMISSIONING / DEMOLITION
IT IS ASSUMED THAT ALL WORKS WILL BE CARRIED OUT BY COMPETENT CONTRACTOR WORKING, WHERE APPROPRIATE, TO AN APPROVED METHOD STATEMENT

- NOTES
- TRAY AND PIPEWORK ROUTE / SIZE, INDICATIVE ONLY.
 - RCP / GRILLE LAYOUT TBC.

Fan Coil Unit Schedule		
Ref.	Model (Daikin)	Air Flow Rate l/s
FCU 4-1	FXSQ50A	253.33
FCU 4-2	FXSQ50A	253.33
FCU 4-3	FXSQ50A	253.33
FCU 4-4	FXSQ50A	253.33
FCU 4-5	FXSQ50A	253.33
FCU 4-6	FXSQ50A	253.33
FCU 4-7	FXSQ50A	253.33
FCU 4-8	FXSQ50A	253.33
FCU 4-9	FXSQ50A	253.33
FCU 4-10	FXSQ40A	250.00
FCU 4-11	FXSQ20A	150.00



P1	09-03-21	GENERAL UPDATE	LO
P0	01-03-21	FOR APPROVAL	LO
REV	DATE	DESCRIPTION	BY

EVORA EDGE Ltd, The Pump House, Coton Hill, Shrewsbury, SY1 2DP
(T) 01743 341903 | (W) www.evoraedge.com | (E) cad@evoraedge.com
Twitter @evoraedgelt | LinkedIn www.linkedin.com/company/evora-global

CLIENT

PROJECT

101 PRINCESS STREET

TITLE

FOURTH FLOOR
PROPOSED MECHANICAL SERVICES
LAYOUT

DATE	01-03-2021	DRAWN BY	LO	CHECKED	ND
SCALE	1:50	PAPER	A1	DRAWING No:	1725-EDGE-10-04-DR-M-0100

STATUS

APPROVAL

REVISION

P1