
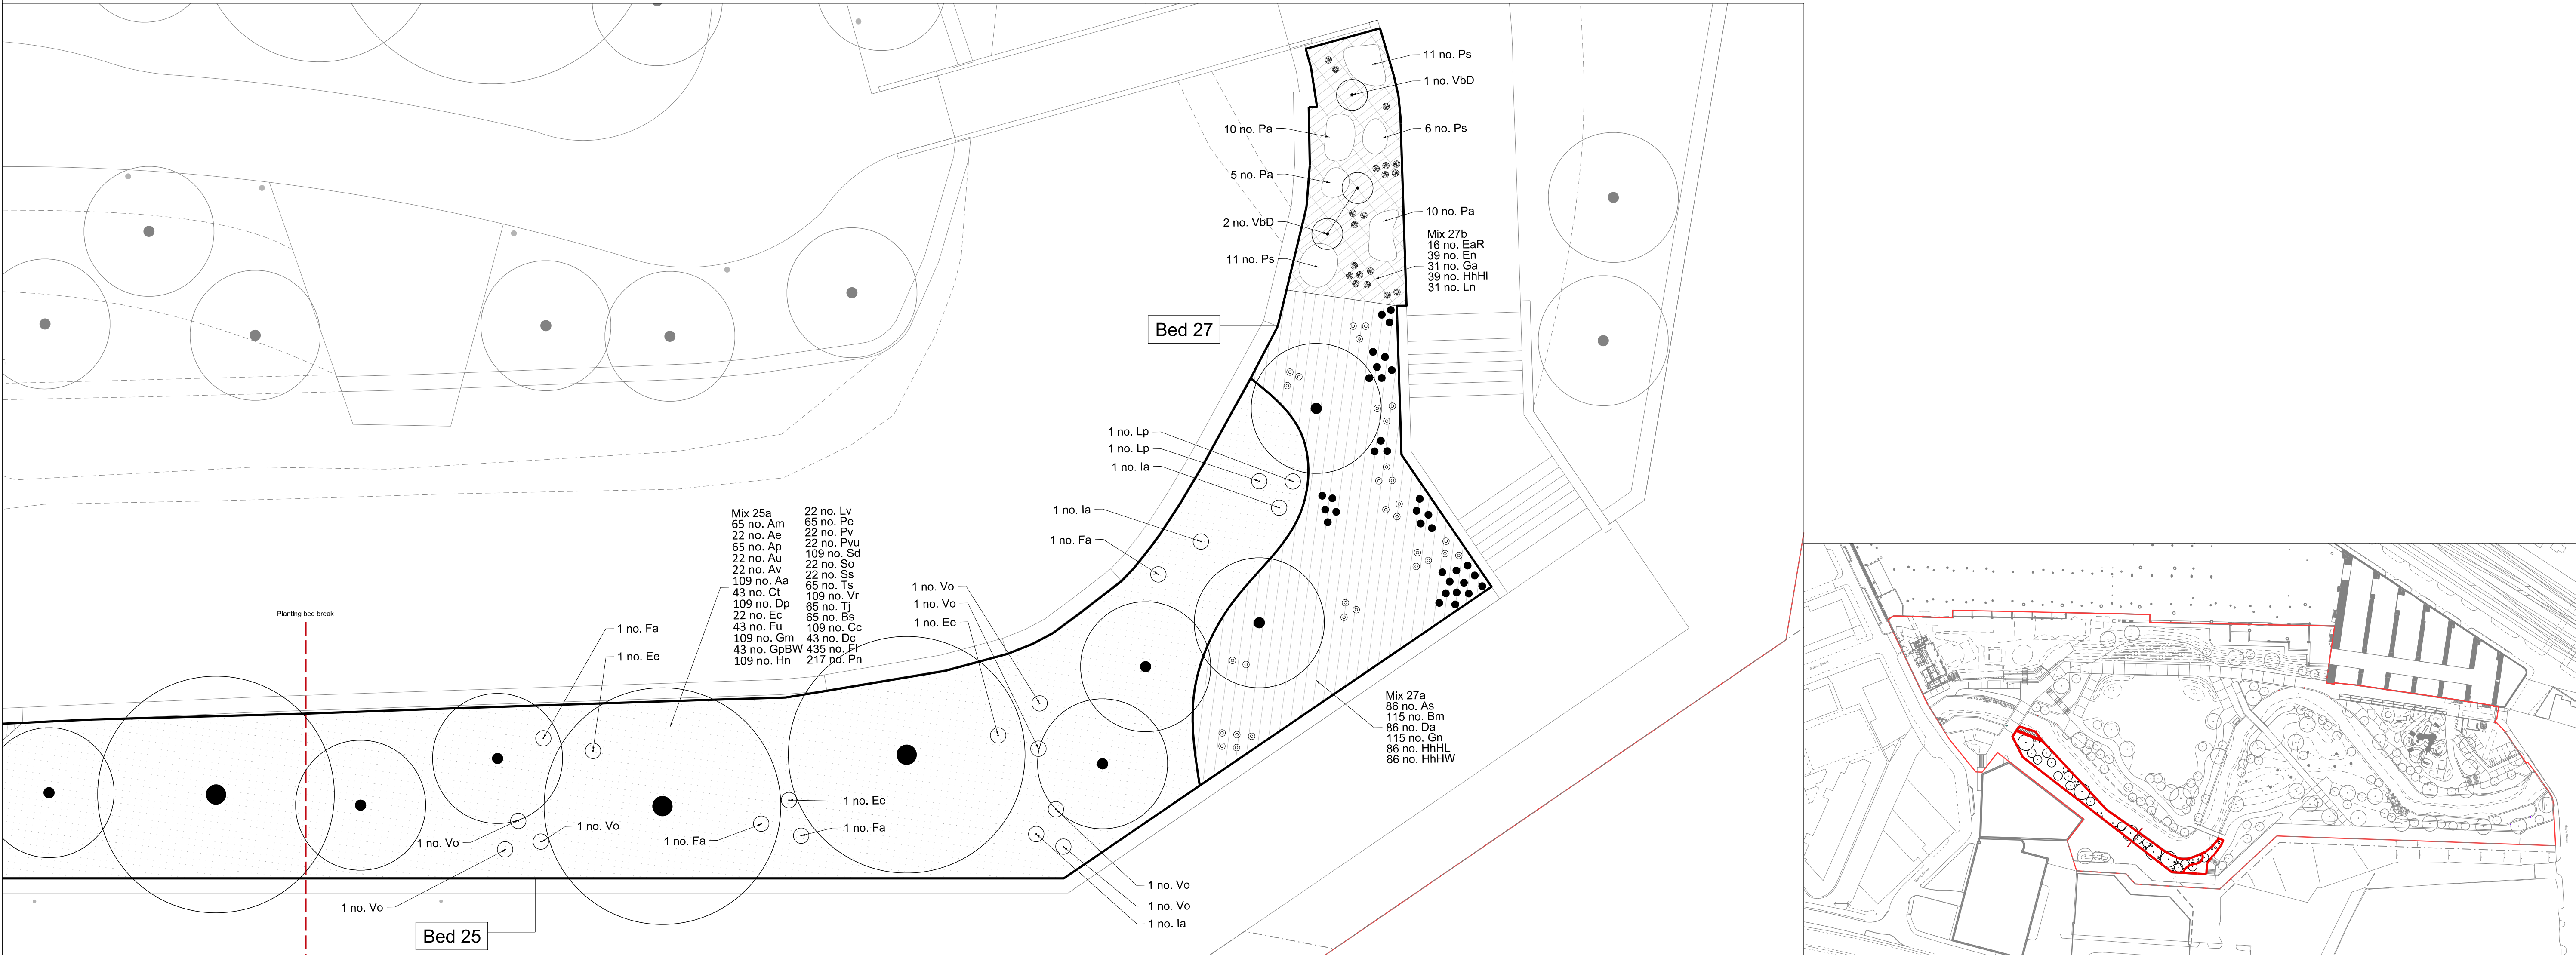


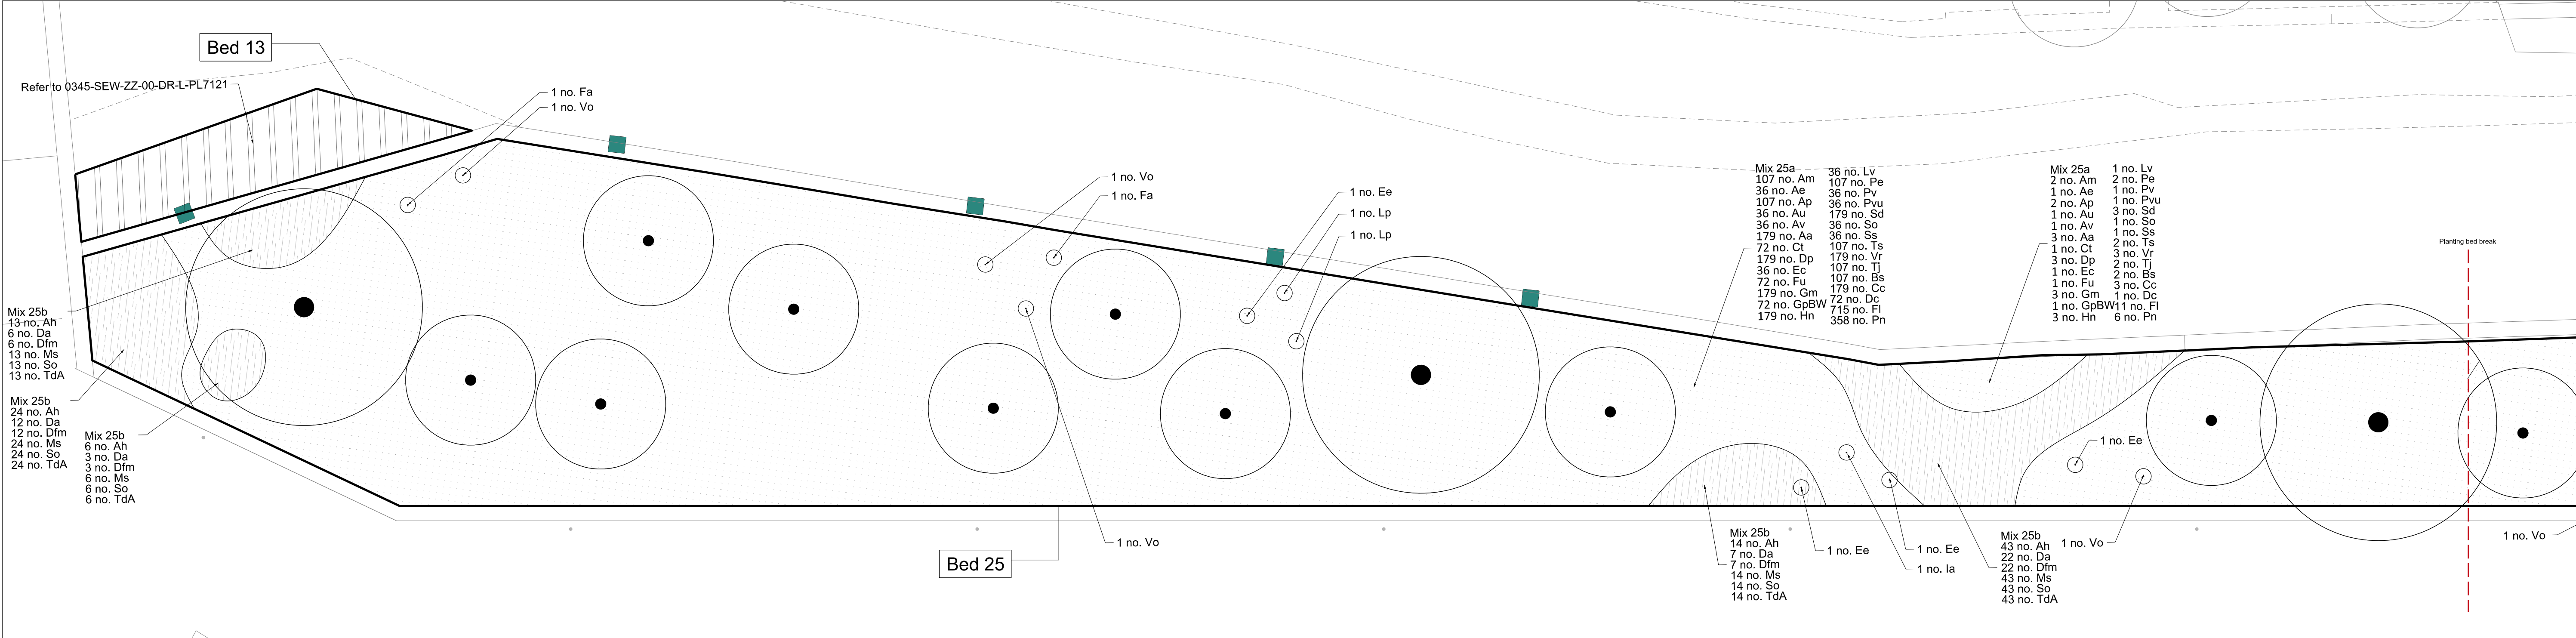

General Notes		Notes		Bed 13 Refer to 0345-SEW-ZZ-00-DR-L-PL7121*		Bed 27 *Please refer to Planting Schedule 0345-SEW-ZZ-00-SH-L-PL1007 (Bed 27) for full specification of species.		Planting plans to be read in conjunction with Tree species GA 0345-SEW-ZZ-00-DR-L-PL7119				Keyplan		Drawing Title Detailed Planting Plan Sheet 02			
No implied licence exists. This drawing should not be used to calculate areas for the purposes of valuation. Do not scale this drawing. All dimensions to be checked on site by the contractor and such dimensions to be their responsibility. All work must comply with relevant British Standards and Building Regulations requirements. Drawing errors and omissions to be reported to the architect.				Bed 25 *Please refer to Planting Schedule 0345-SEW-ZZ-00-SH-L-PL1007 (Bed 25) for full specification of species.		Reverendals: ● Deschampsia obovata* ● Silene fimbriata* ● Eurybia x herveyi**								3 Brewhouse Yard London EC1V 4JQ 0207 549 1730 hello@egretwest.com egretwest.com ©2015 SEW Ltd		Client Mayfield Partnership	
												Scale Bar		Project Mayfield Park			
P00 05.03.21 PLANNING SEW														Project Number 0345			
Rev Date Reason for Issue														Status PLANNING			
														Scale at A1 1:100			
														Date 05.03.21			
														Drawn by TH			
														Checked by SEW			
														Drawing Number 0345-SEW-ZZ-00-DR-L-PL7152			
														Revision P00			