On no account may this drawing be scaled.
Any discrepancy to be reported to
WASP LTD.
The contractor must check all dimensions on site.
This drawing or any portion of it may not be
reproduced in any way without the consent of
WASP LTD.

DETAIL 1/2

DETAIL 2/2

DETAIL 3/2

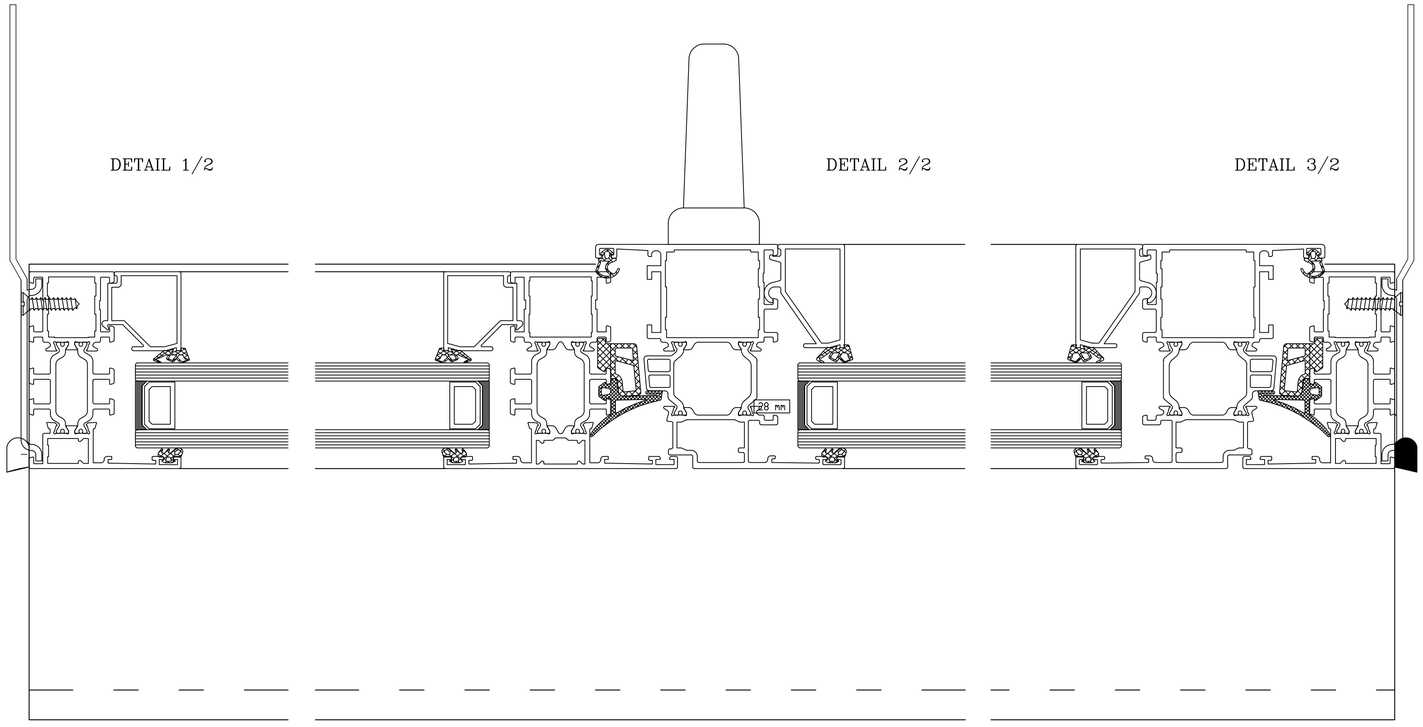


GREAT WESTERN HOUSE
THE SIDINGS
CHESTER STREET
SALTNEY
CHESTER CH4 8RD

TEL: 01244 683622
FAX: 01244 683560
Email: wasp@wasp.ltd.uk

W·A·S·P· LIMITED

ARCHITECTURAL CURTAIN WALLING ▪ COMMERCIAL WINDOWS & DOORS

| REV | COMMENT | DATE |
|---|---|---|
| | | |
| | | |
| | | |
| | | |
| | | |
| | | |

CONTRACT:
42 FOUNTAIN STREET

CLIENT:
INCO

DESCRIPTION OF DRAWING:
HORIZONTAL SECTIONS

DRAWN BY: AGE.

DATE: .12.03.21

CHECKED BY: MD.

SCALE 1:1 & @A1.

CONTRACT No: 14132

DRAWING No: .14132–02