


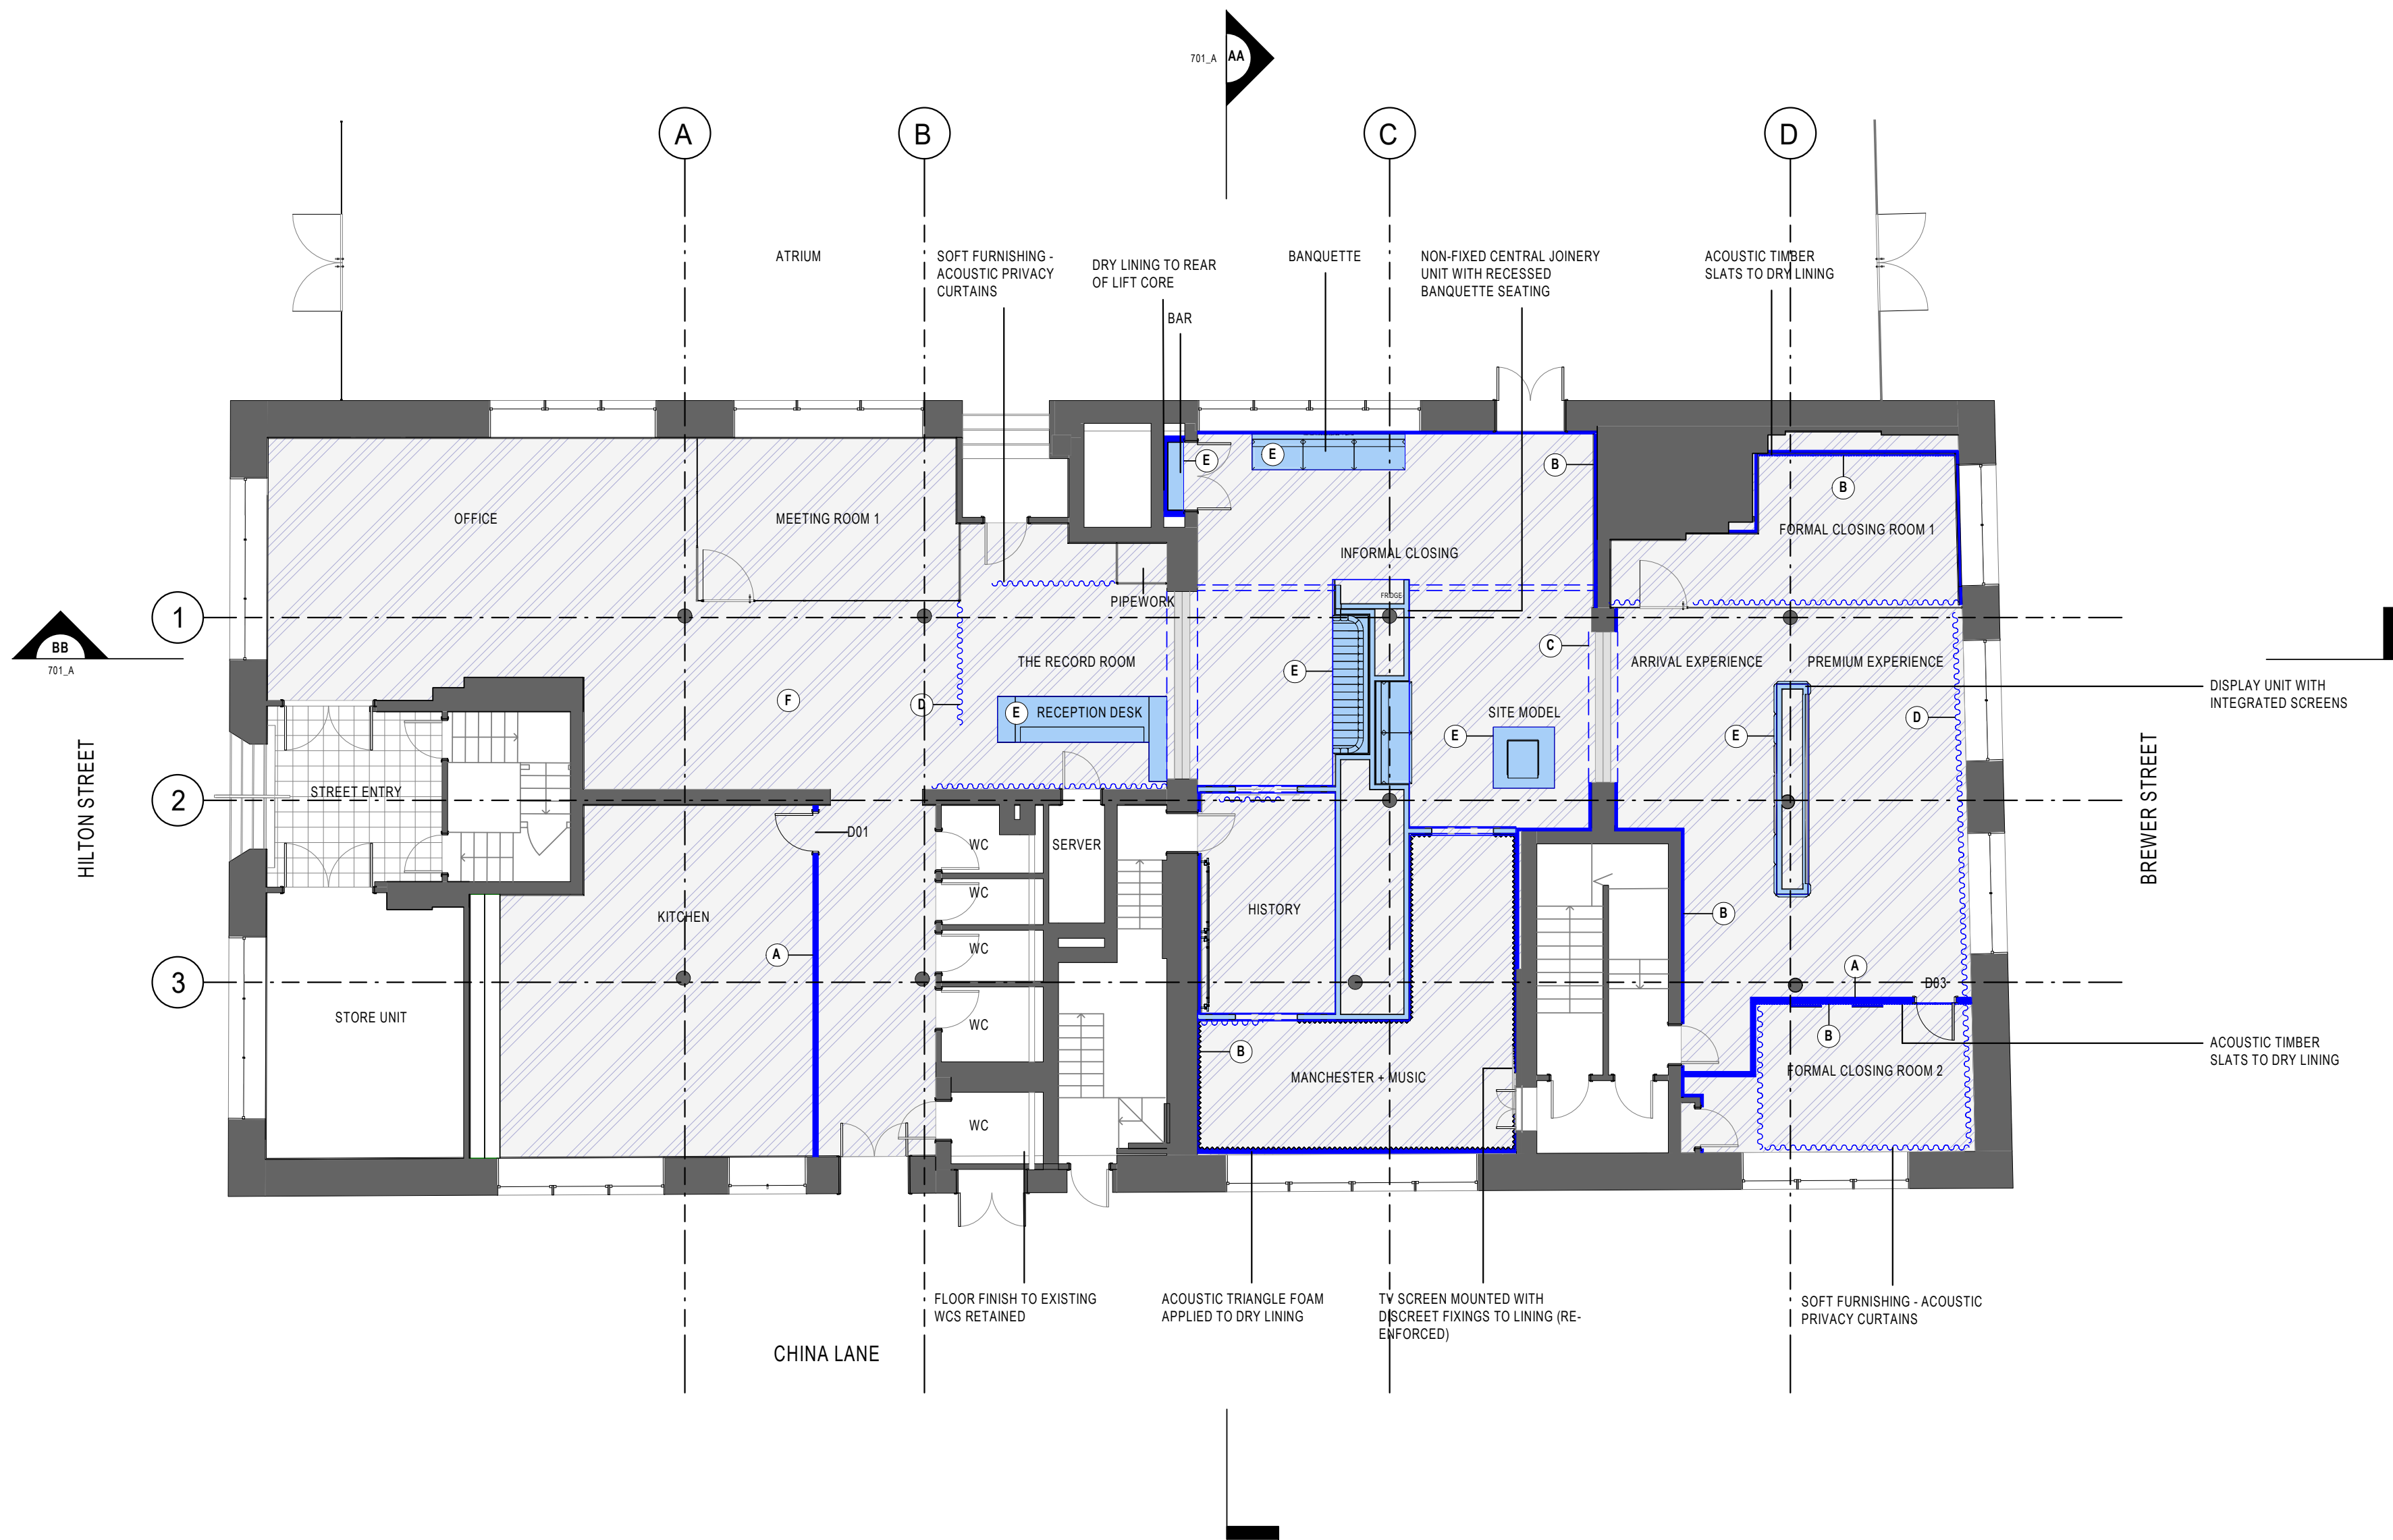

- KEY:**
- NEW PARTITIONS & LININGS
 - FIXED JOINERY UNITS
 - NEW DOWNSTANDS AT HIGH LEVEL
 - NEW PROTECTIVE INTERLAYER AND FLOOR FINISH

- PROPOSED WORKS:**
- A NEW PARTITION WALLS**
NEW PROTECTIVE INTERLAYER AND FLOOR FINISH PROVIDED TO PROTECT ORIGINAL TIMBER FLOORBOARDS FOR DETAILS - REFER TO FIT OUT CONTRACTORS FIXING DETAILS
 - B NEW LININGS**
TIMBER PATTERESSING TO BE PROVIDED IN THE MORTAR JOINT OF THE EXISTING BRICK. THIS IS TO TAKE THE BOARDS WITH APPLIED FINISHES. BRICKWORK TO BE UNTOUCHED AND MORTAR JOINT TO BE MADE GOOD AT THE END OF THE TENANCY (IF REQUIRED)
 - C NEW DOWNSTANDS AT HIGH LEVEL**
NEW DOWNSTANDS TO HANG FROM EXISTING SOFFITS AND PROVIDE A THRESHOLD FROM ONE OPEN SPACE TO ANOTHER
 - D ACOUSTIC CURTAINS**
NEW ACOUSTIC CURTAINS TO HANG FROM EXISTING SOFFITS AND PROVIDE ACOUSTIC TREATMENT FOR THE SPACE
 - E NON-FIXED JOINERY ITEMS**
NEW NON-FIXED ITEMS HOSTED BY PROTECTED FLOOR
 - F NEW FLOOR FINISH**
NEW INTERLAYER + FLOOR (LINO / CARPET) LAID TO PROTECT ORIGINAL TIMBER FLOORBOARDS
- NEW TV SCREENS TO INTEGRATED JOINERY / FACE-FIXED TO LINING TO BE MOUNTED SO AS TO NOT IMPACT EXISTING BUILDING FABRIC
- TO BE READ IN CONJUNCTION WITH PROPOSED SECTIONS + PROPOSED RCP



© COPYRIGHT. ALL RIGHTS RESERVED

THIS WORK IS COPYRIGHT AND CANNOT BE REPRODUCED OR COPIED IN ANY FORM OR BY ANY OTHER MEANS (GRAPHIC, ELECTRONIC OR MECHANICAL INCLUDING PHOTOCOPYING) WITHOUT THE WRITTEN PERMISSION OF POPULOUS ANY LICENSE, EXPRESS OR IMPLIED, TO USE THIS DOCUMENT FOR ANY PURPOSE WHATSOEVER IS RESTRICTED TO THE TERMS OF THE AGREEMENT OR ANY AGREEMENT BETWEEN POPULOUS AND THE RESTRICTING PARTY.

USE FIGURED DIMENSIONS IN PREFERENCE TO SCALED. CHECK ALL DIMENSIONS ON SITE BEFORE FABRICATION OR SETTING OUT

architect

POPULOUS®

14 BLADES COURT | DEDDAR ROAD | LONDON | SW15 2NU | UNITED KINGDOM
TELEPHONE +44 (0)20 8874 7666 FACSIMILE +44 (0)20 8874 7470
ALL PRODUCTION & INTELLECTUAL PROPERTY RIGHTS RESERVED © POPULOUS 2009

REVISIONS

REV	DATE	DESCRIPTION
P01	16.02.21	FOR INFORMATION
P02	27.02.21	FOR INFORMATION

project name **OVG SALES CENTRE**

title **PROPOSED GA PLAN**

purpose of issue **FOR INFORMATION**

scale **1 : 100 @ A0** draw **RS** Project no. **4933** Suitability **S1**

date **02/16/21** checked **LD**

project code originator volume level type role number **BRA-POP-ZZ-ZZ-DR-I-102_A** rev. **P02**