



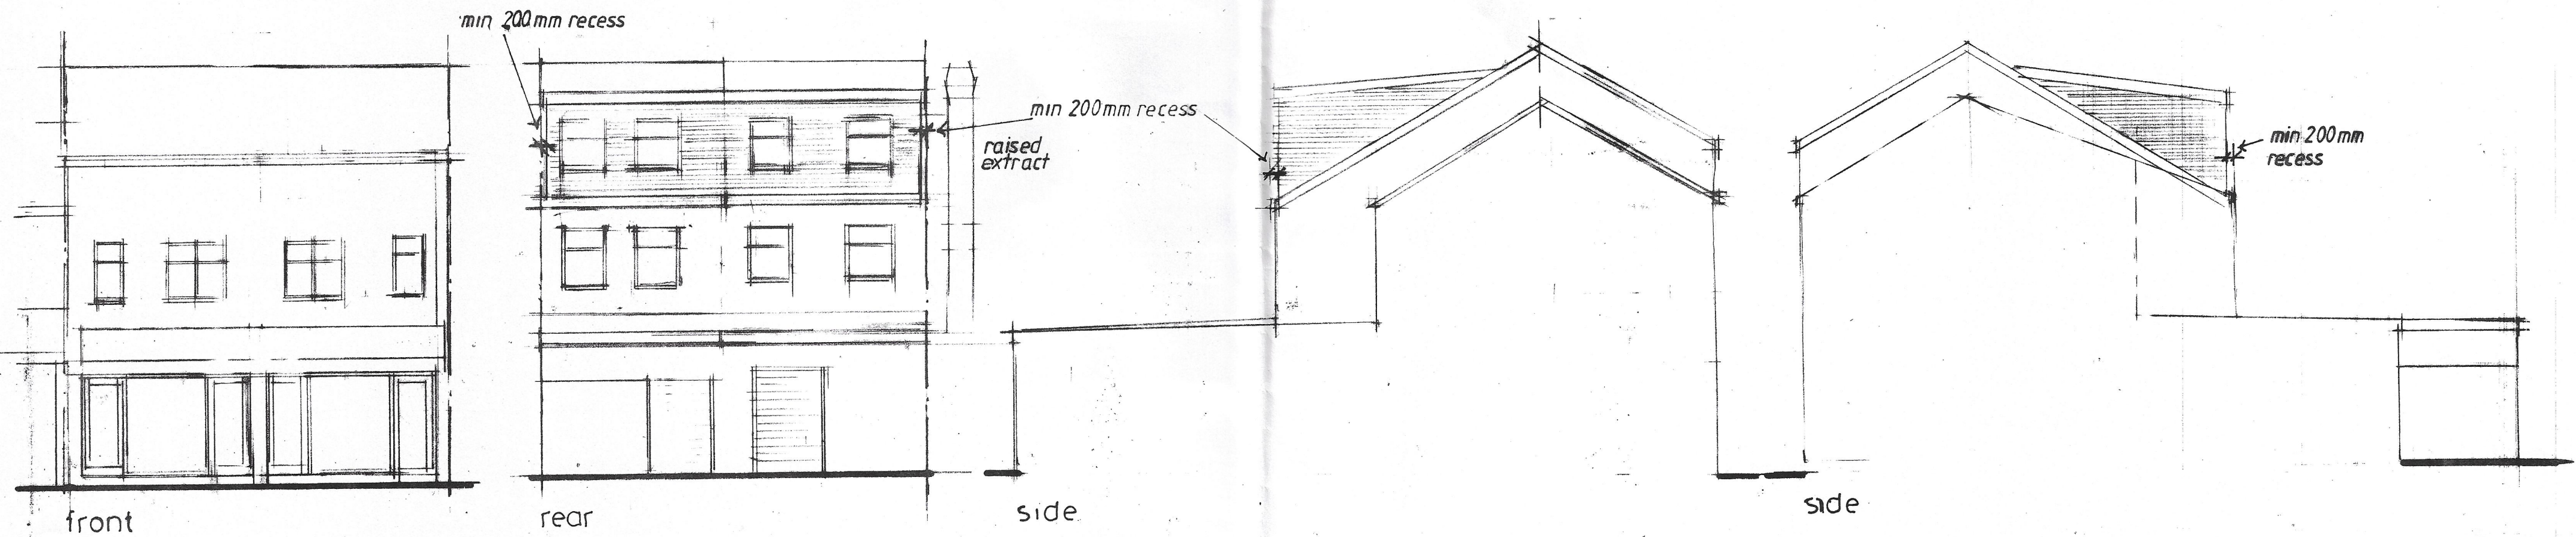


CYCLE STORE
2nd. WALL BRACKETS
WITH COVER OVER

REFUSE
CENTRAL
RECYCLABLE
MIXED
FOOD


1/2401 PER FLAT.
1/2401 PER FLAT
1/2401 PER FLAT.
1/231 CARRY PER FLAT
AND WOL SHARED

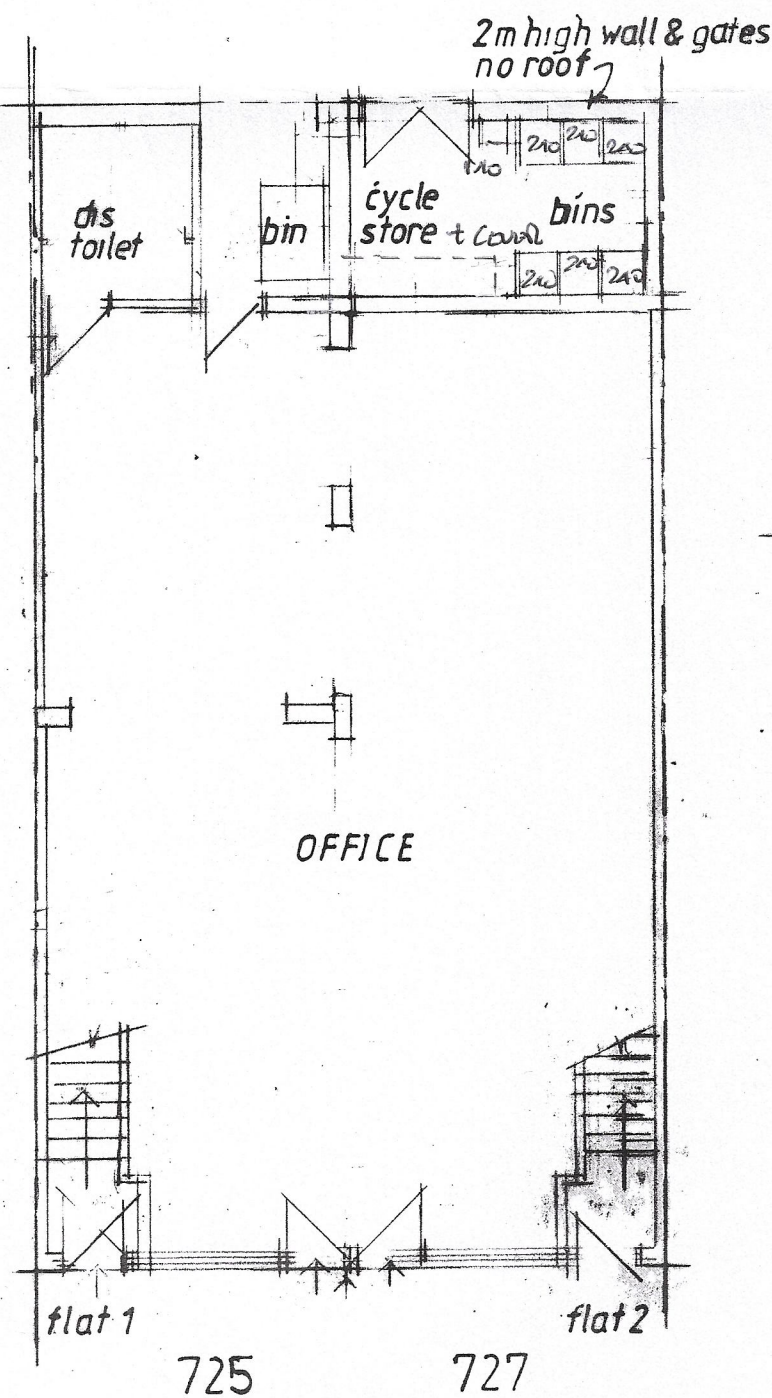

GROUND FLOOR

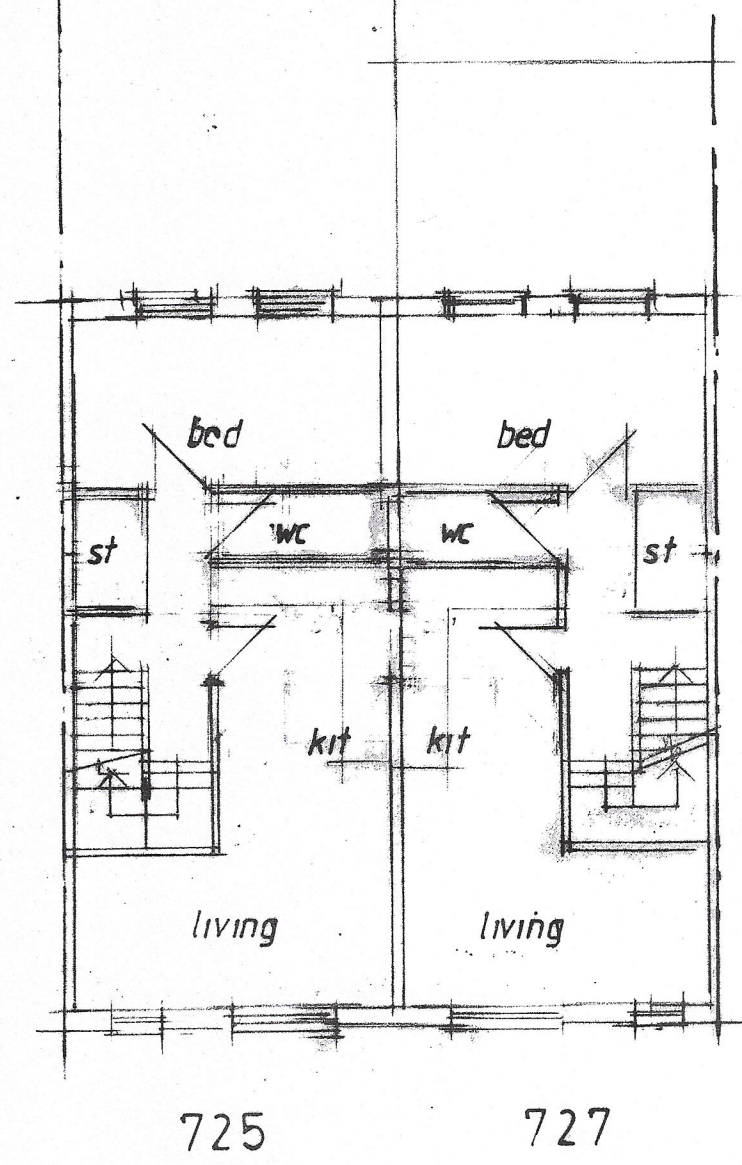

FIRST FLOOR

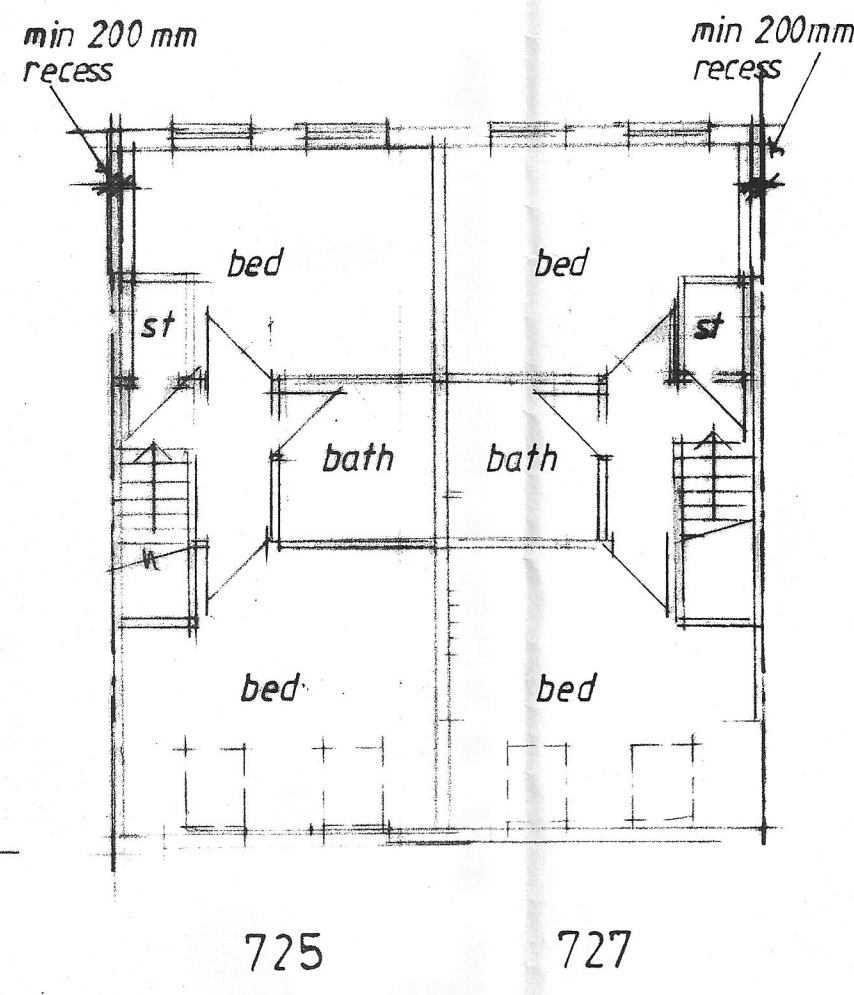

SECOND FLOOR

CLIENT
UK CONSTRUCTION (M'cr) LTD
725-727 STOCKPORT ROAD
LEVENSHULME M19 3AR

JOB TITLE
PROPOSED NEW SHOPFRONT &
NO SELF-CONTAINED FLATS

DRG. TITLE
PLANS AND ELEVATIONS
AS PROPOSED

**HOLBOROW +
ORMESHER +**
Limited

**architectural &
interior design**

Station House
Adams Hill
Knutsford
Cheshire WA16 6DN
telephone : 01565 652275
fax : 01565 750501

ISSUE	ORIGINAL	1	2	3	4	5	6	7
REVISION		A	B	C	D			
DATE		10/02/02	10/02/02	10/02/02	10/02/02			
DRAWN		LE	SPC	DMC	WED			
CHECKED								
APPROVED								
SCALE	1:100 at A2							
DRAWING NUMBER	2126 / 20/02 <i>ASD</i>							