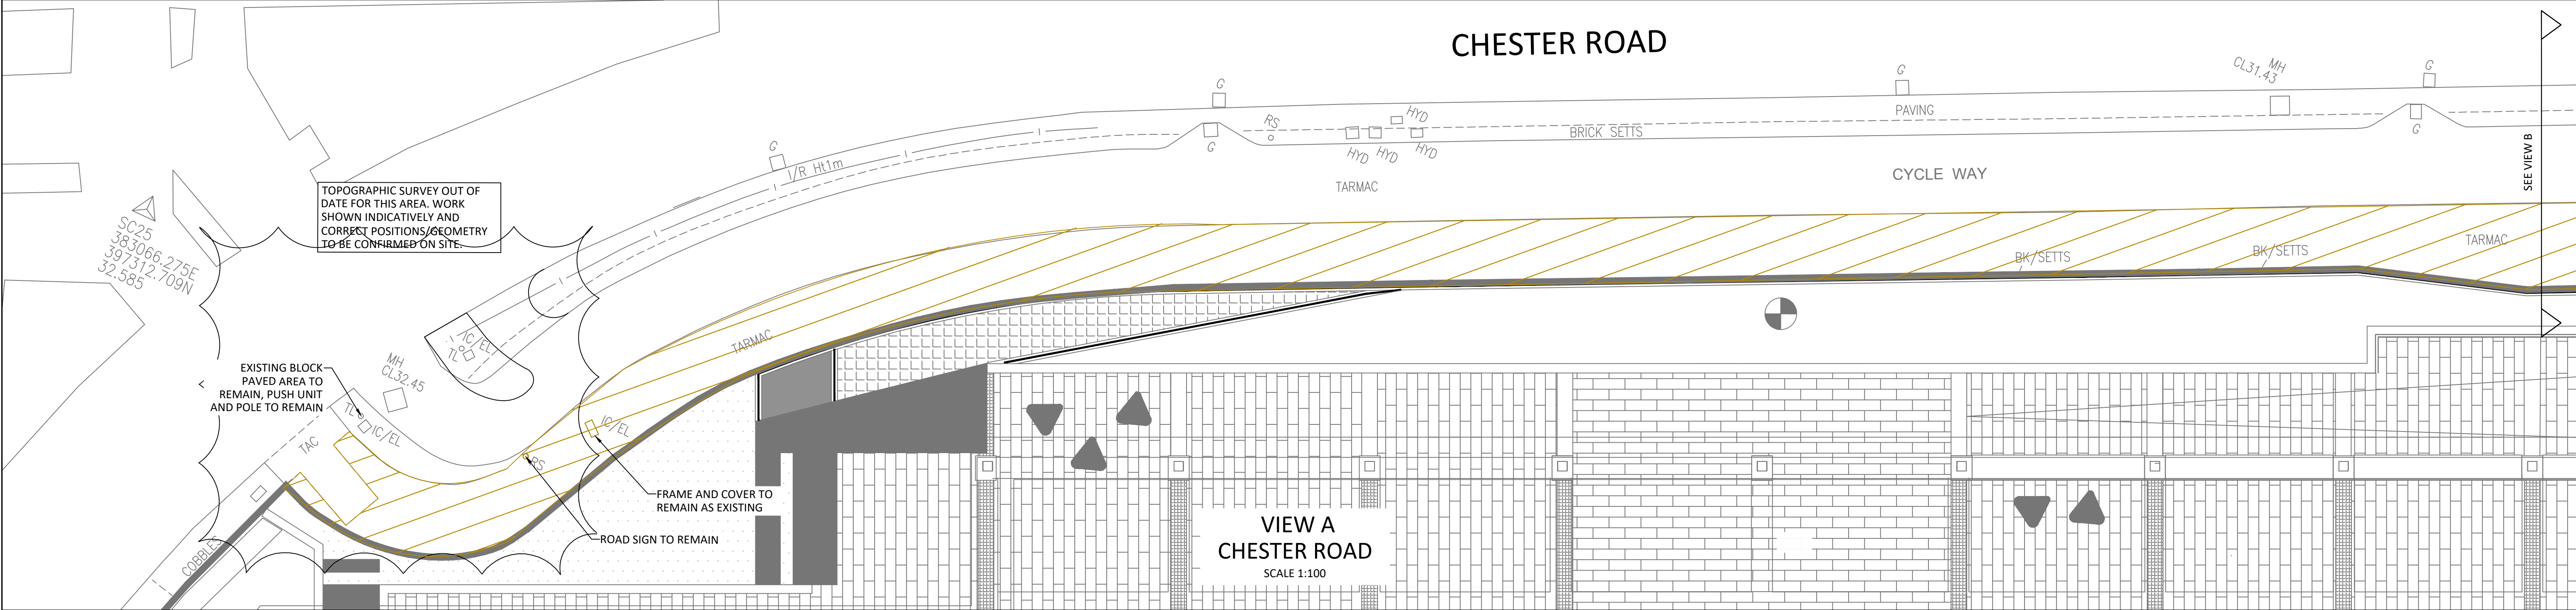
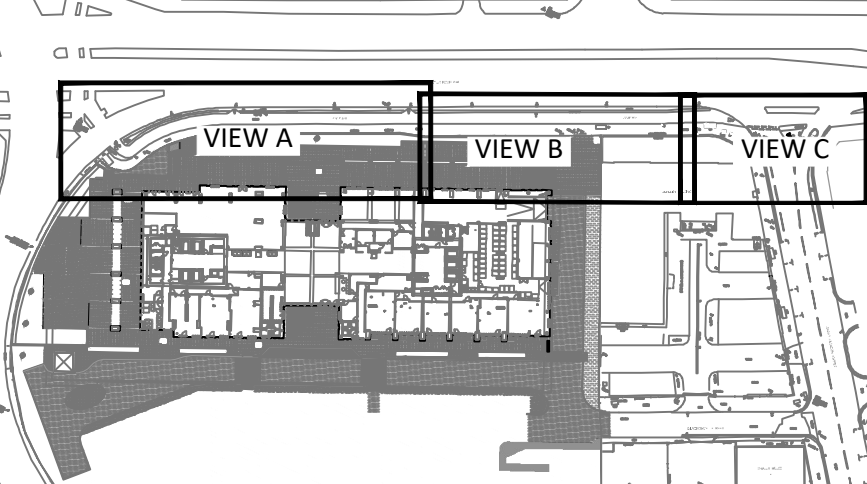


Standard Notes		Location Plan		Notes								Project		 Civic Engineers MANCHESTER LONDON LEEDS Carron's Warehouse, 77 Dale Street, Manchester, M1 2PG, Tel: 0161 228 6151 100 Abchurch Lane, London EC4N 3DF, Tel: 020 7292 2877 Tower Works, Unit 02-01, Globe Road, Leeds, LS13 5QD, Tel: 0113 2025 1300 www.civicingineers.com		Drawing Number		Z1-CIV-G700-PL-GRD-1002		Project Number		Status		Revision							
1. This drawing is to be read in conjunction with all relevant Architect's and Engineer's drawings and the specification. 2. This drawing should not be scaled. 3. All dimensions are to be verified by the contractor on site. 4. All discrepancies should be reported to the C.A. prior to the commencement of the works. © CIVIC ENGINEERS				1. CAUTION: EXISTING UTILITY INFORMATION UNKNOWN. CARE TO BE TAKEN WHEN EXCAVATING TO AVOID DAMAGE TO EXISTING BURIED UTILITIES OR CAUSE HARM TO WORKERS. KEY: (FOR DETAILS REFER TO CIVIC ENGINEER'S DRAWINGS Z1-CIV-G700-PL-GRD-1005)  FULL DEPTH RECONSTRUCTION OF EXISTING FOOTPATH		22.01.21		P03		COMMENT RE EXISTING ISLAND UPDATED		NH				NH		Scale @ A1		Date Created		Drawn		Checked		933-01		INFORMATION		P03	
						15.01.21		P02		UPDATED BASED ON SAFETY AUDIT REPORT		NH				NH		1:100		JUL20		NH		PM							
						16.07.20		P01		ISSUED FOR INFORMATION		NH				NH		Date		Rev		Description		Drawn		Chk					