
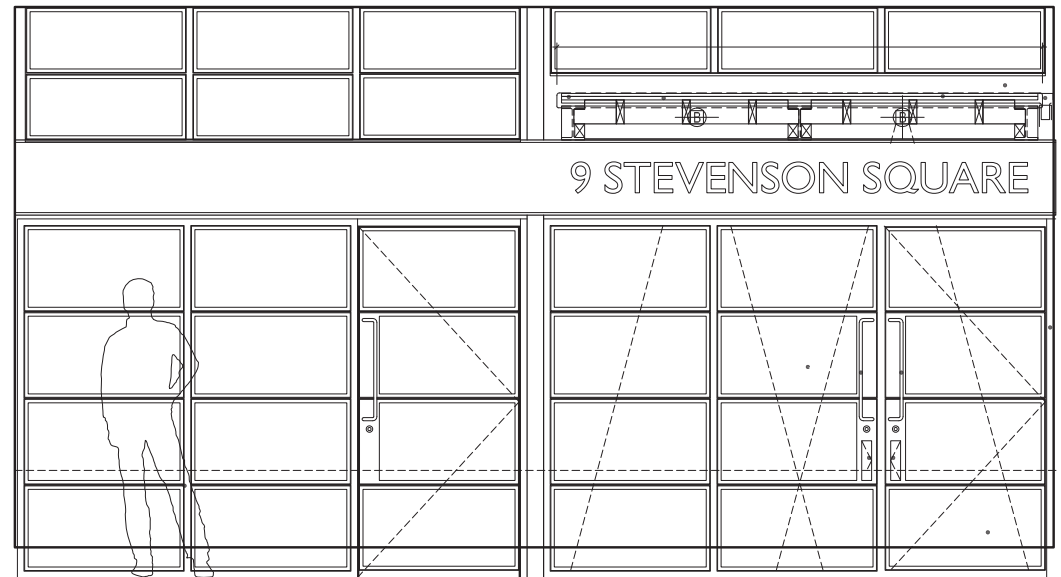


SIGN 1 - MAIN ENTRANCE SIGNAGE DETAIL - Front Elevation

MACHINED INDEPENDENT SOLID ACRYLIC LETTERING TO BE FINISHED RAL 7024 GRAPHITE GREY, SATIN FINISH. THE FACE OF EACH LETTER TO BE WHITE WITH A FLUSH/SEAMLESS FINISH.
ALL LETTERS ARE TO BE SEALED & INTERNALLY ILLUMINATED WITH WARM WHITE LEDS 3000K APPROX.

ALL ILLUMINATED LETTERS & NUMBER ARE TO BE SUPPLIED & FITTED TO A REMOTE TIMER & MUST BE DIMMABLE. ALL CONTROLS TO BE EASILY ACCESSIBLE FROM WITHIN THE BUILDING IN AN AGREED LOCATION.

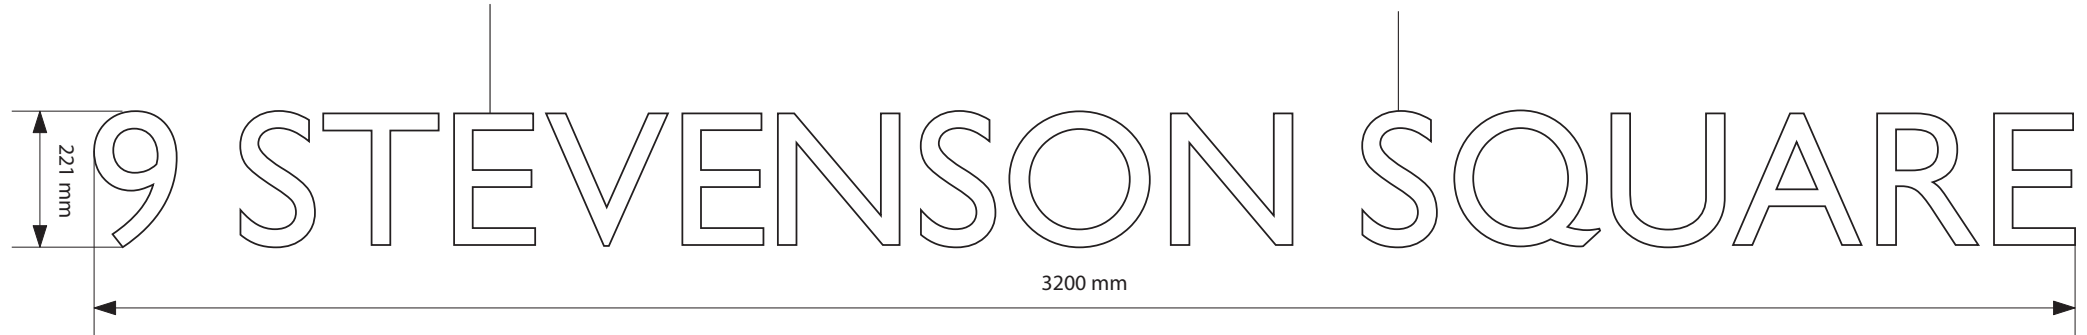

Fixing Method

