



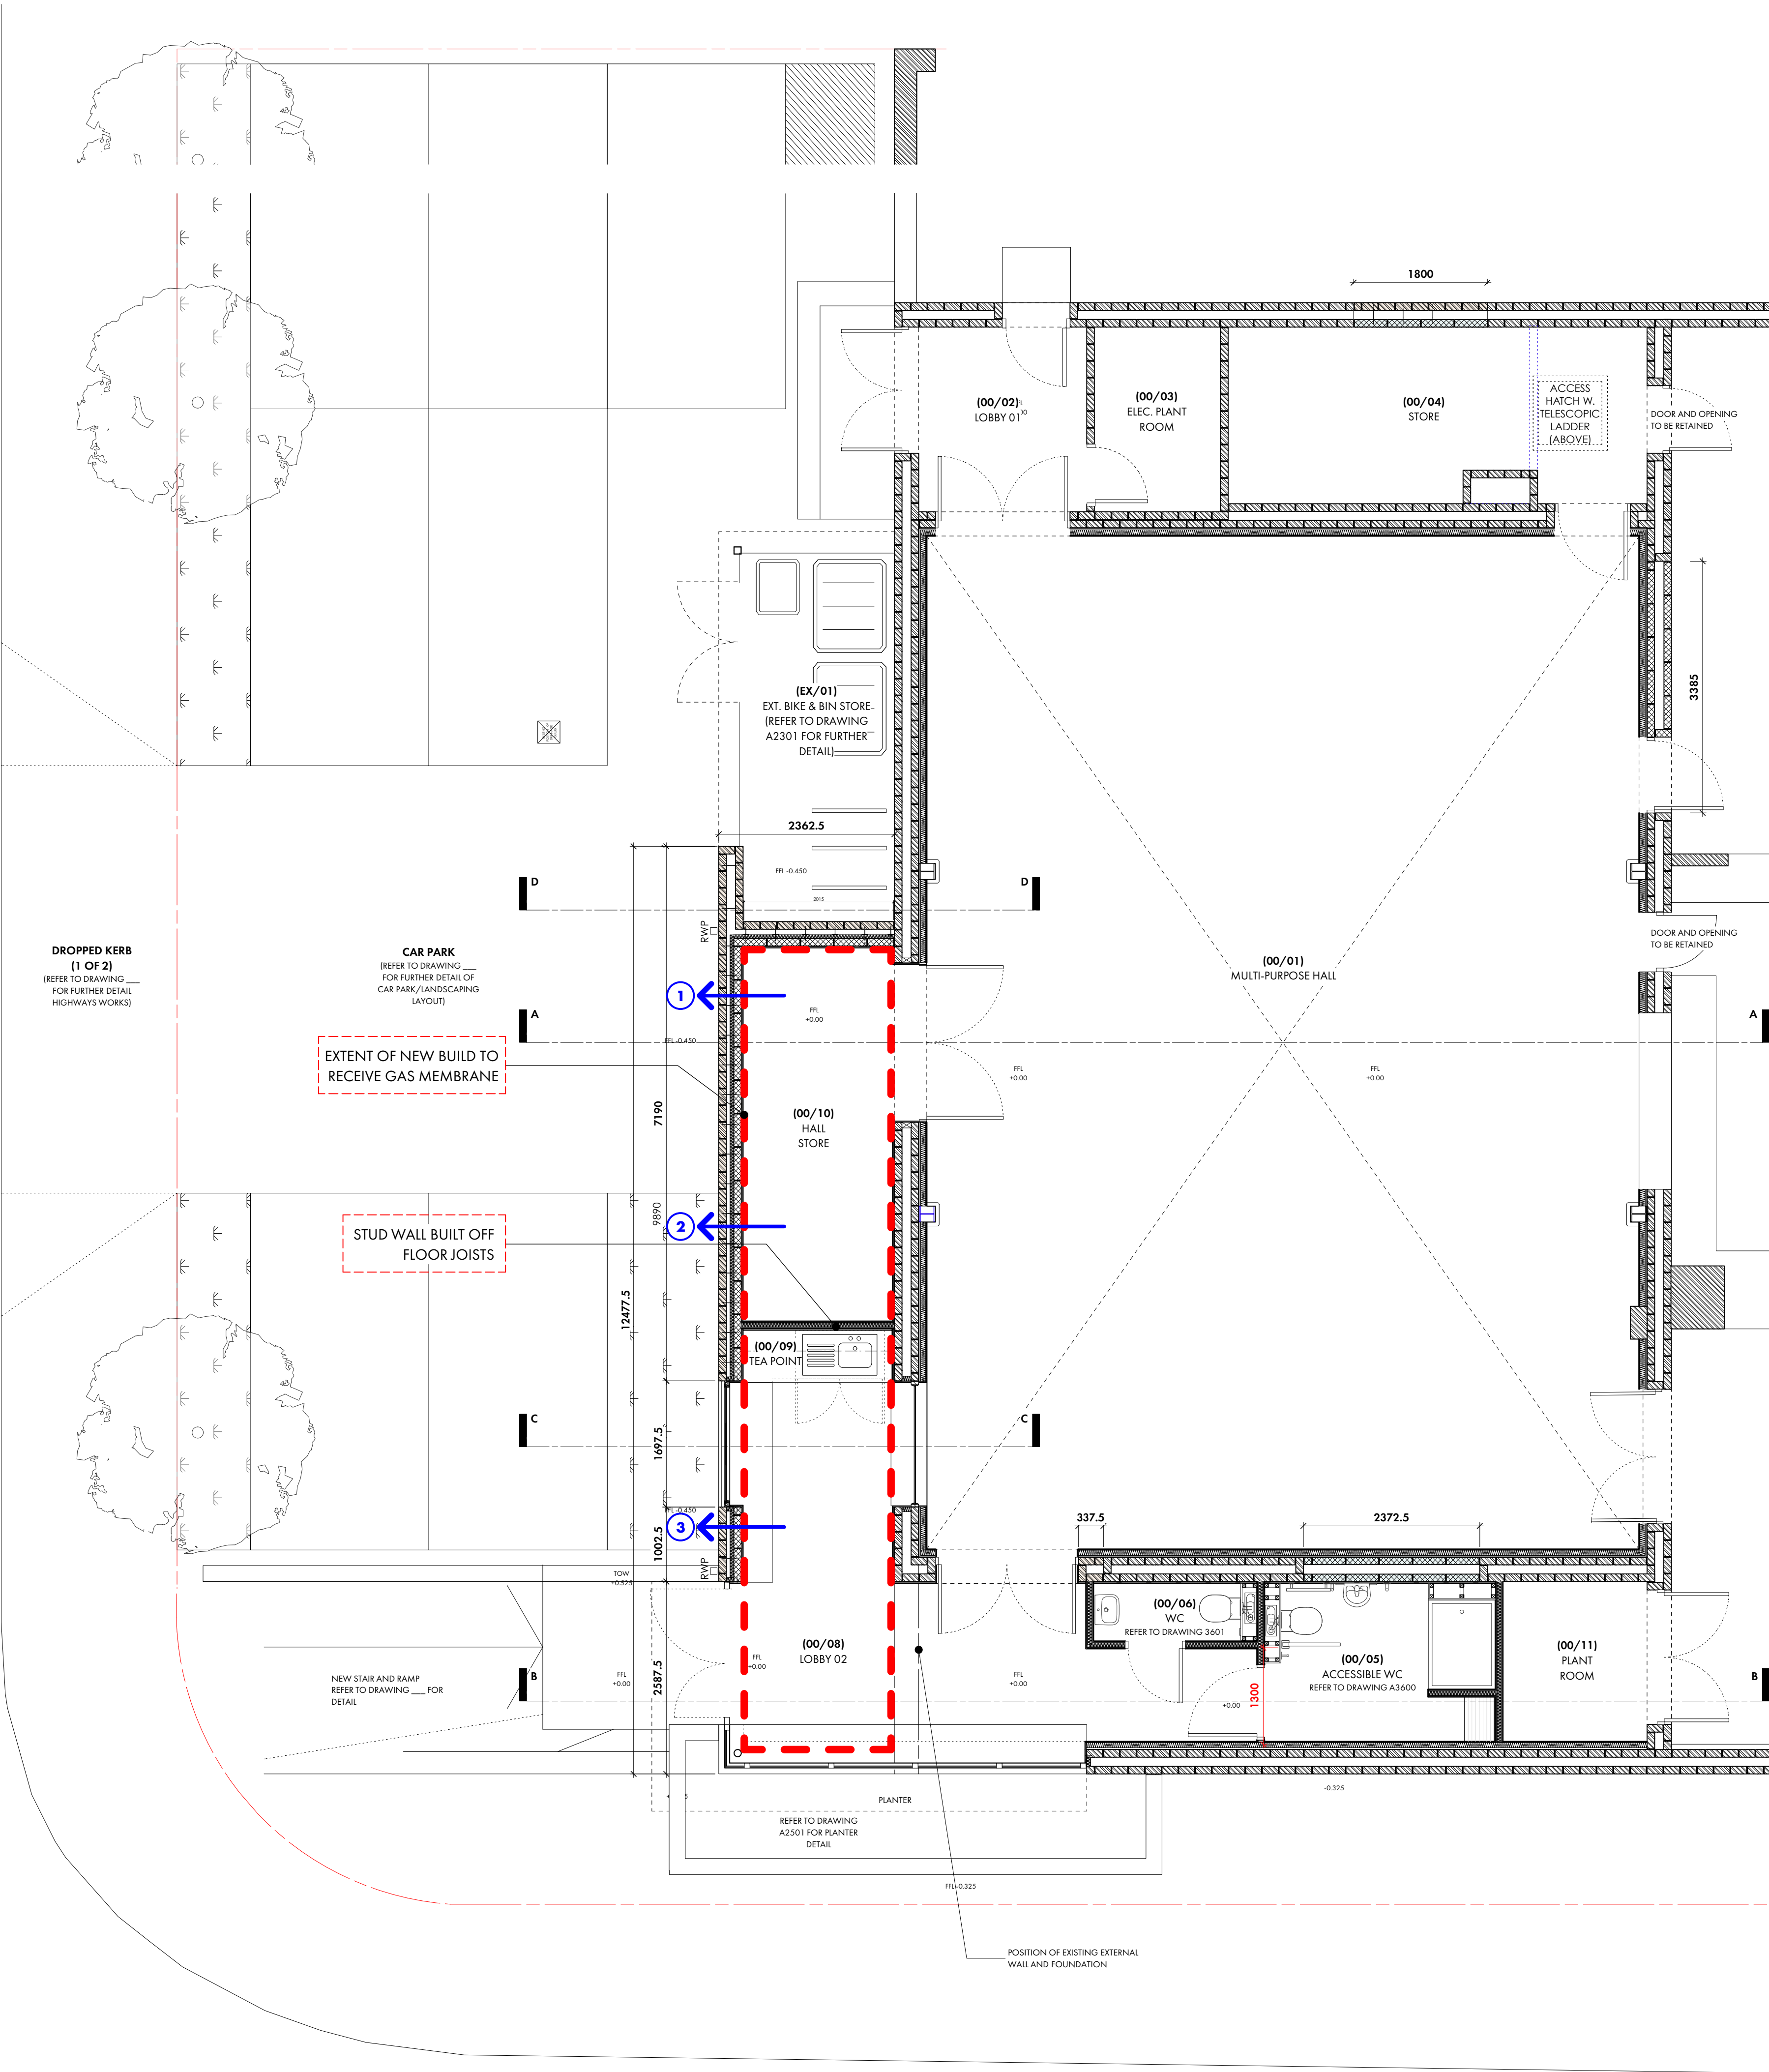

REVISION	DATE	DESCRIPTION
-	02.03.21	Planning information - gas membrane

- EXTENT OF NEW BUILD TO RECEIVE GAS MEMBRANE**
- PERISCOPIC VENT LOCATIONS AS DRAWING A2100A**

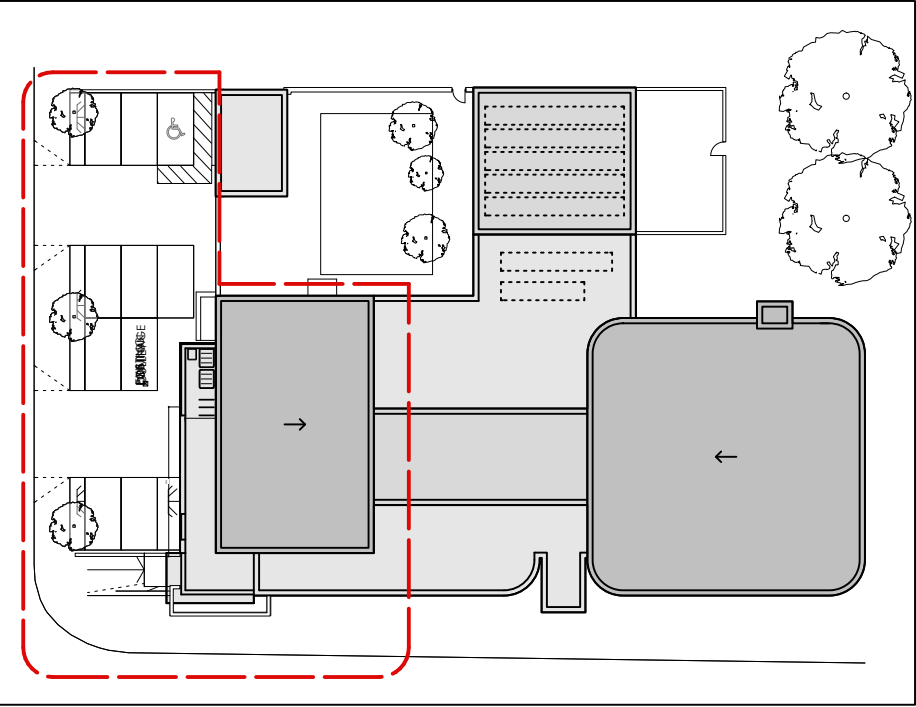

OMIArchitects

318ackfrians Road, Salford, Manchester, M3 7AQ
+44(0)161 832 3242 / info@omiarchitects.com / www.omiarchitects.com

PROJECT	BRUNSWICK PARISH CHURCH			
DRAWING	PLAN - LEVEL 00 GAS MEMBRANE			
DATE	MAR '21	DRAWN BY	LG	SCALE 1:50 @ A1
JOB NO.	1406	DWG NO.	L1022	