


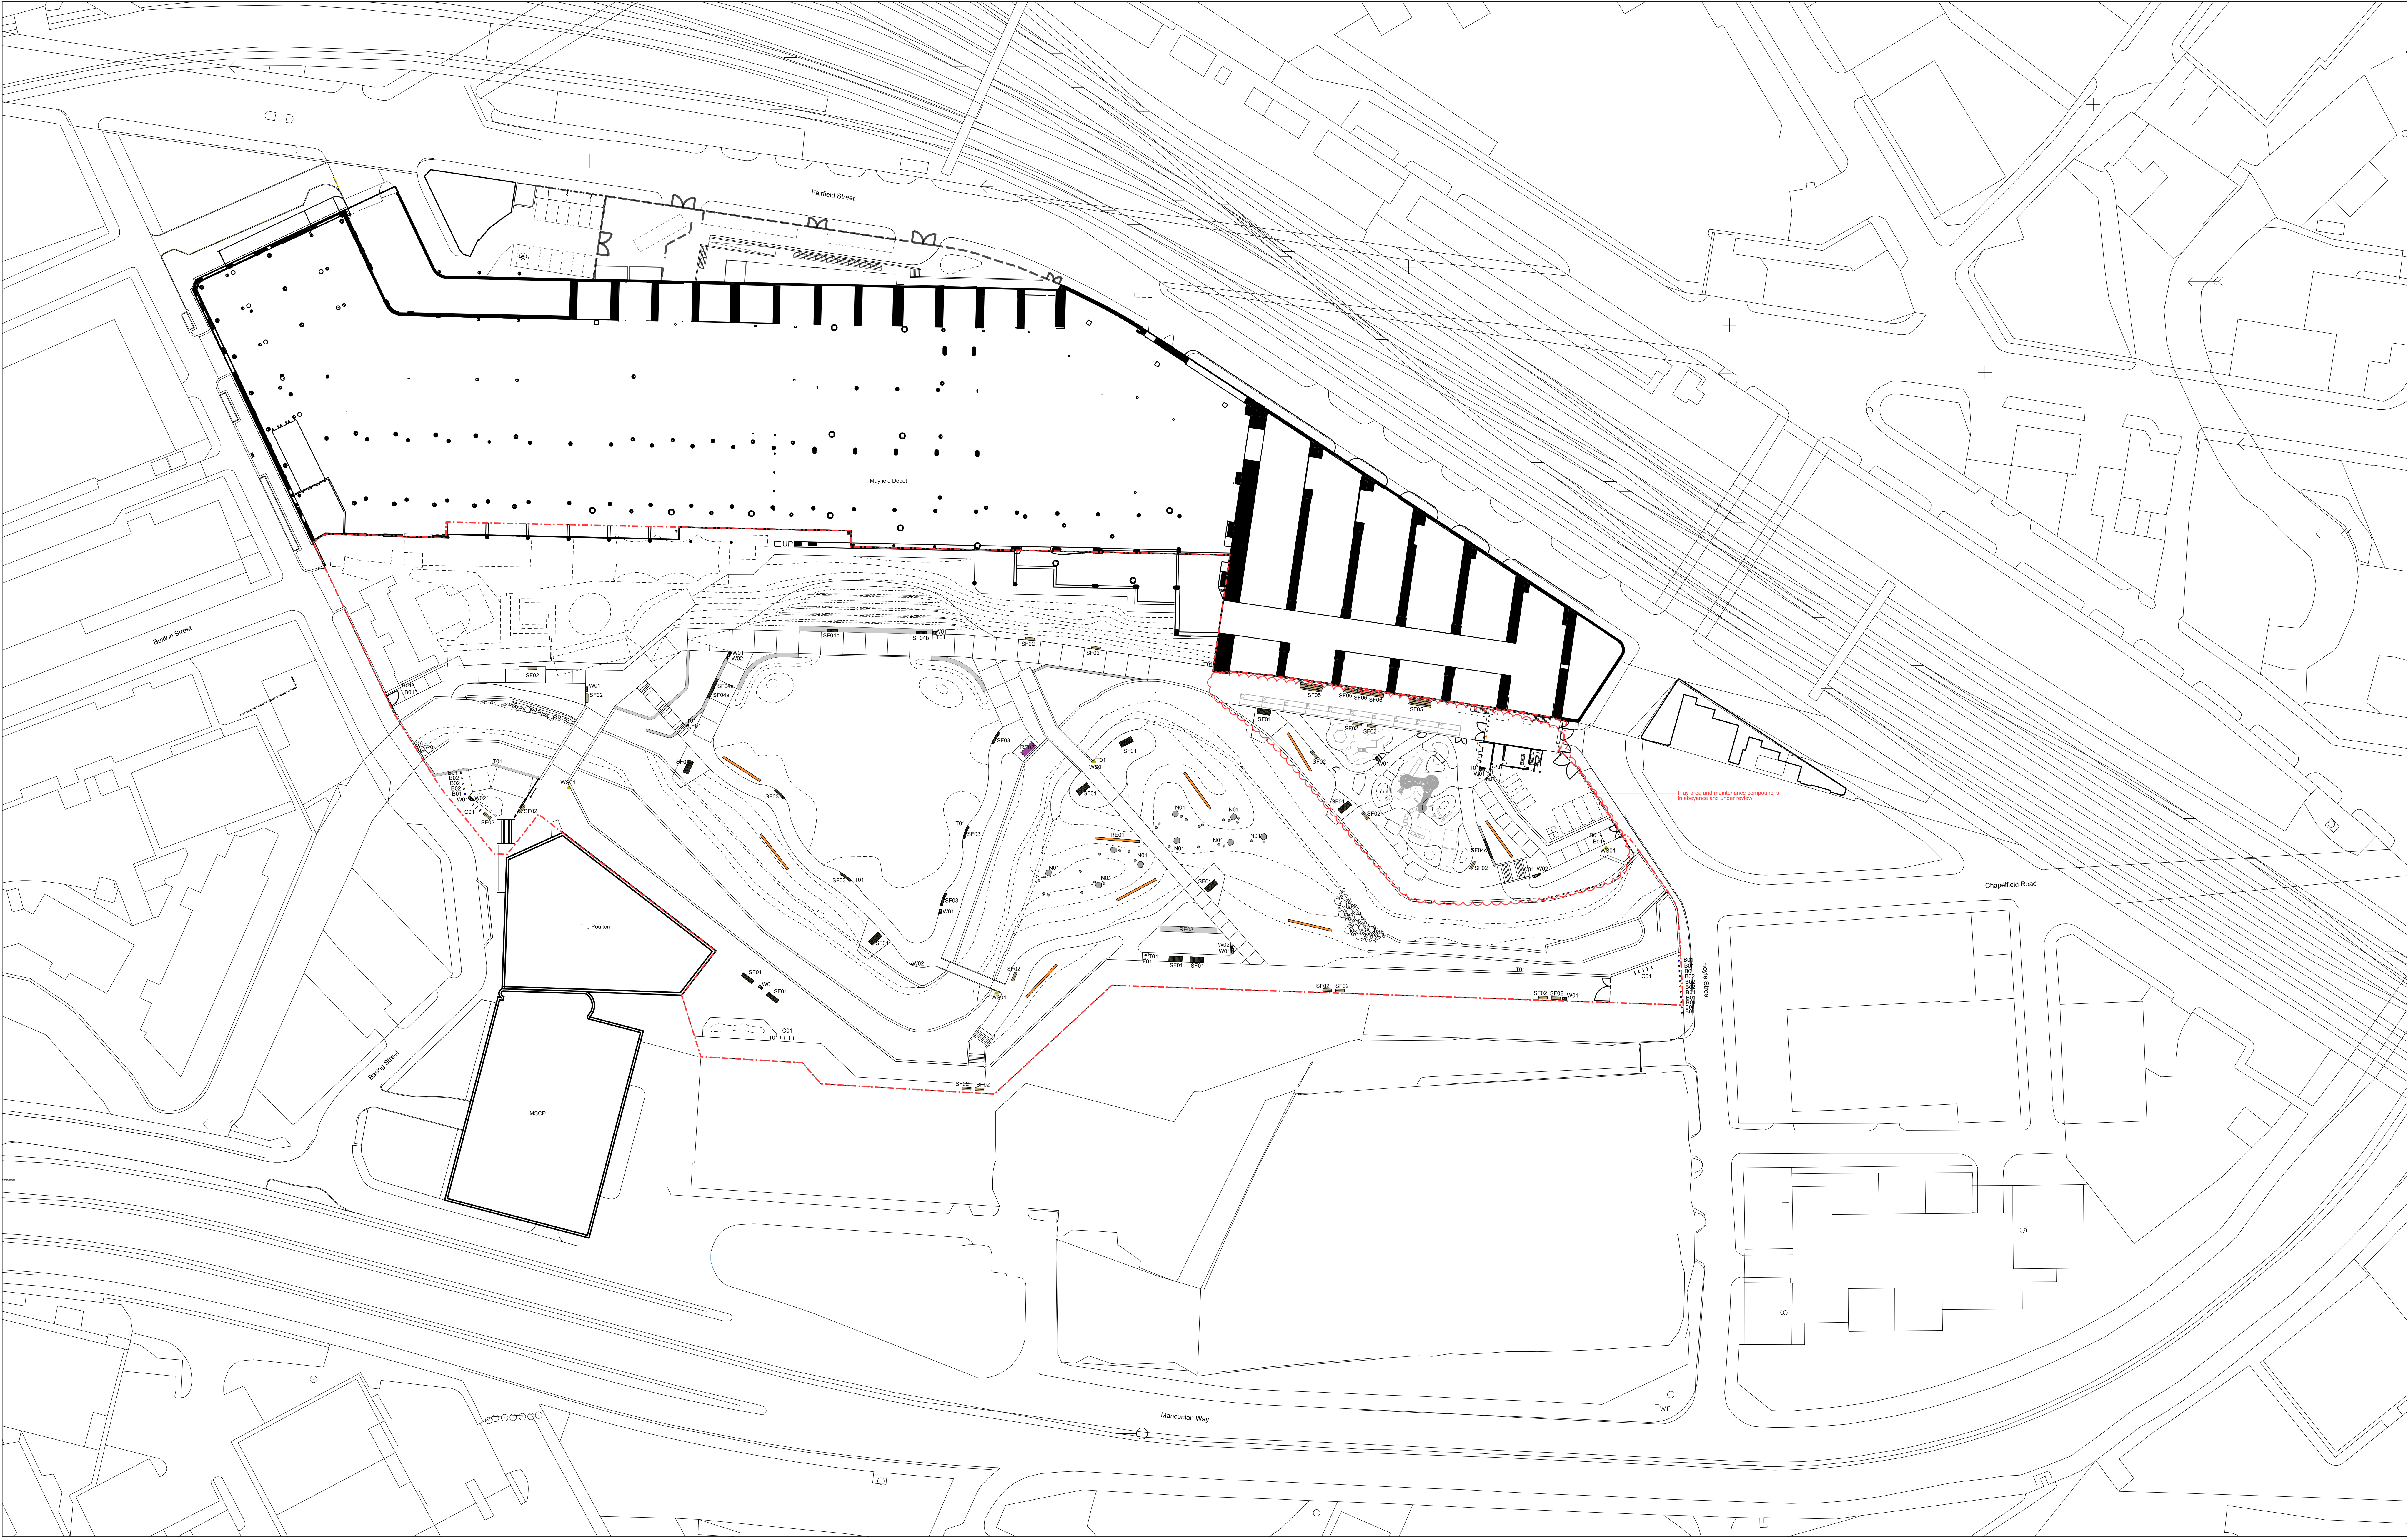

- Boundaries**

Park Boundary

For further information including levels refer to plans:
0345-SEW-ZZ-02-04-L-PL-7110
0345-SEW-ZZ-02-04-L-PL-7111
0345-SEW-ZZ-02-04-L-PL-7112
0345-SEW-ZZ-02-04-L-PL-7113

For further information on street furniture specification refer to:
0345-SEW-ZZ-02-04-L-PL-1100_PLANNING CONDITION DISCHARGE
- Seating**

SF01 Street Furniture Type 01
Description: Large timber bench

SF02 Street Furniture Type 02
Description: Small rustic timber bench

SF03 Street Furniture Type 03
Description: Wave Bench

SF04 Street Furniture Type 04
Description: Hardwood seating top with back rest
Refer to final design team drawing
SEW-ZZ-02-04-L-PL-3001

SF05 Street Furniture Type 05
Description: Small picnic tables set

SF06 Street Furniture Type 06
Description: Multisided seating
- Street Furniture**

W01 Waste Type 01
Description: Waste and Recycling Bin

W02 Waste Type 02
Description: Dog Waste Bin

FP1 Fountain Type 01
Description: Water Fountain

T01 Tap Type 01
Description: Recessed BB Tap for park management and maintenance

B01 Bulb Type 01
Description: Fixed Bulb

B02 Bulb Type 02
Description: Retractable Bulb

C01 Cycle Stand Type 01
Description: Cycle Stands
- Reclaimed/Reclaimed Structures**

RE02 Reclaimed Heritage Structure Type 02
Description: Existing heritage engineering base

RE03 Reclaimed Structure Type 03
Description: Reclaimed steel pipe bridge
- Boulders**

N01 Boulder Type 01
Description: Natural stone quarry blast rock
Size: 150mm x 150mm
100mm x 50mm

Water Safety Equipment

WS01 Safety Equipment Location
Description: Location to include water safety sign, throw lines and life belts















Rev	Date	Reason for Issue	By
1	10.03.21	PLANNING	SEW
2	10.03.21	PLANNING	SEW

Keyplan

Scale Bar

sew Studio
Egret
West
2 Broomhouse Yard
London
EC2A 4HQ
020 7477 1770
info@sewest.com
www.sewest.com

Client
Mayfield Partnership

Project
Mayfield Park

Drawing Title
Street Furniture GA

Project Number 0345	Status PLANNING
Scale at A0 1:500	Date 05.03.21
Drawn by MA	Checked by SEW
Drawing Number 0345-SEW-ZZ-02-04-L-PL-7105	Revision P01