


101 PRINCESS ST
4th Floor Strip Out Plan

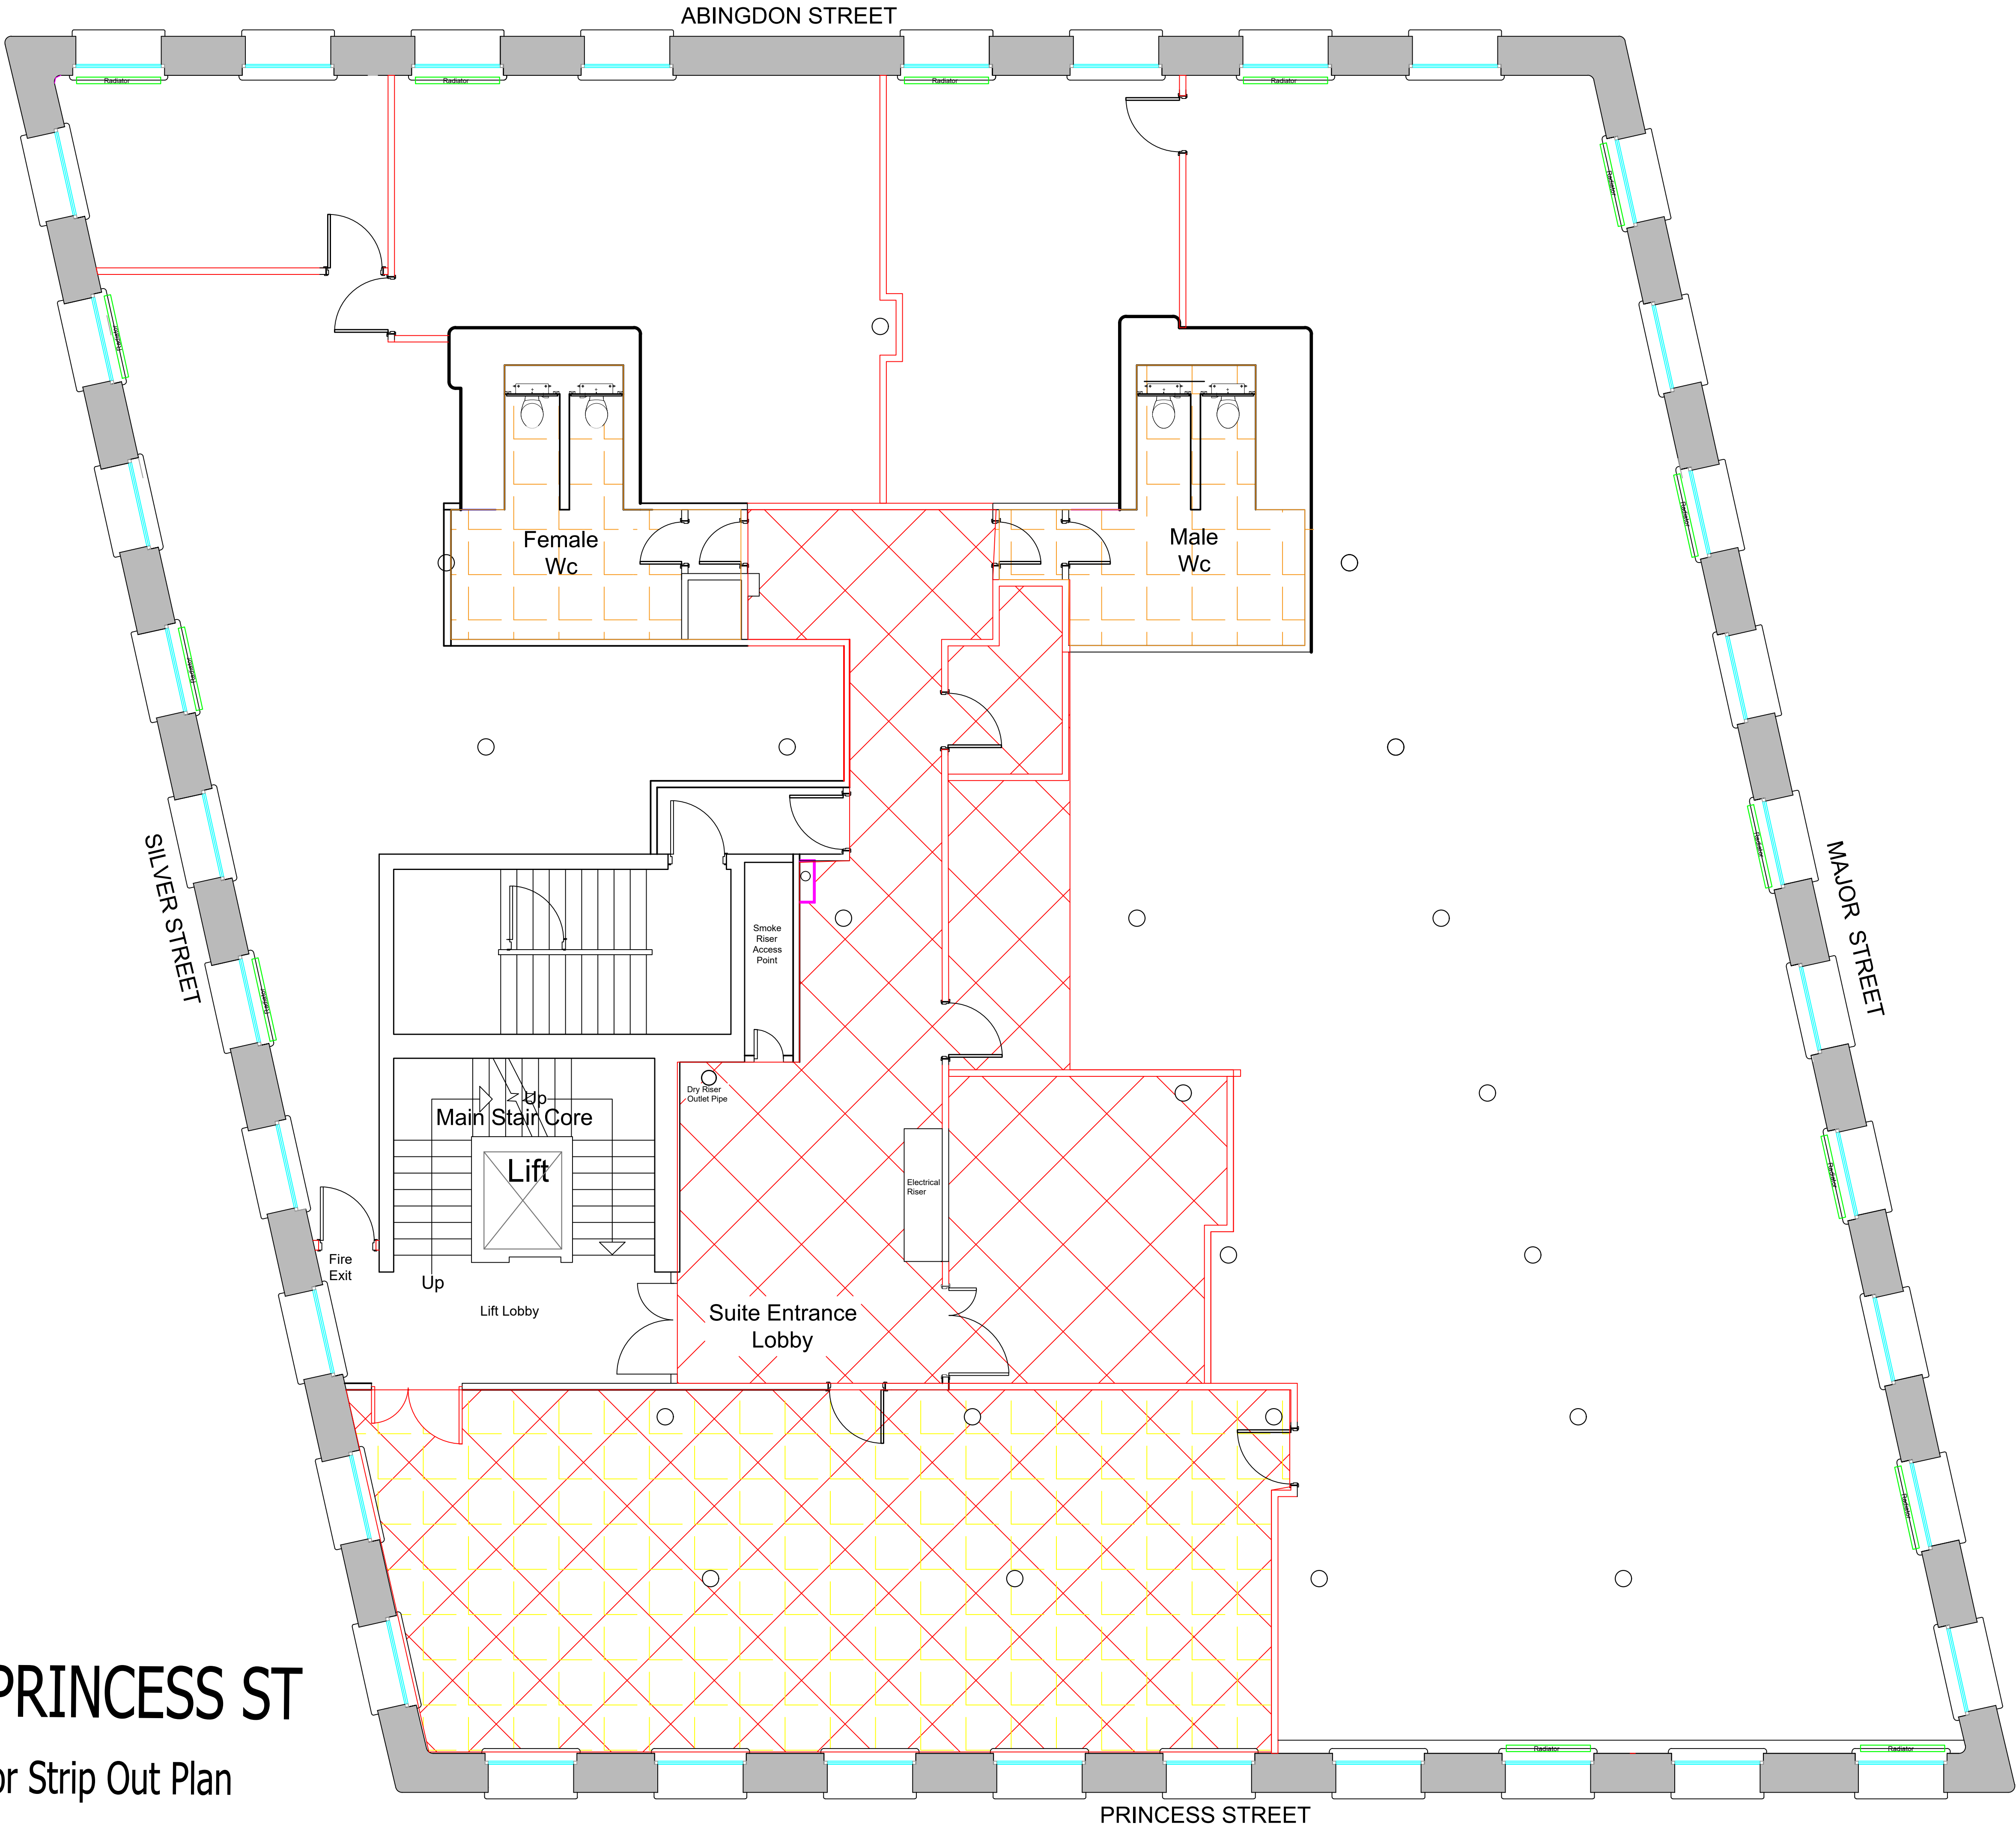

- STRIP OUT DEMOUNTABLE PARTITIONING AND DOORS
- STRIP OUT PERIMETER RADIATORS
- STRIP OUT LOW SUSPENDED CEILING AND PLASTERBOARD CEILINGS
- STRIP OUT CARPET TILES
- STRIP OUT WC'S INC SANITARYWARE, CUBICLES, VANITY UNITS, FLOOR & WALL TILES
- ALL OTHER AREAS TO RETAIN EXISTING PLASTERBOARD CEILINGS AND ENGINEERED OAK FLOORING

REV	JOB NUMBER	DRAWING NUMBER	SCALE	DATE	DRAWN
A	R2419	FBI-R2419-A4003	1:50	A117.02.21	GC

CLIENT
ABERDEEN STANDARD INVESTMENTS

JOB TITLE
101 PRINCESS ST

DRAWING TITLE
4TH FLOOR STRIP OUT

Flexible Business Interiors, The Old Coach House, 820 Wilmow Rd, Didsbury, Manchester M20 2RN
Tel: 0161 445 1661 fax: 0161 445 1771 email: enquire@flexiblebusinessinteriors.co.uk

Information on this drawing is copyright, all rights reserved. No part of this work may be reproduced or transmitted in any form by any means, either electronically, mechanically, by photocopying, recording or otherwise stored in any retrieval system of any nature, without the express consent of Flexible Business Interiors Ltd.