


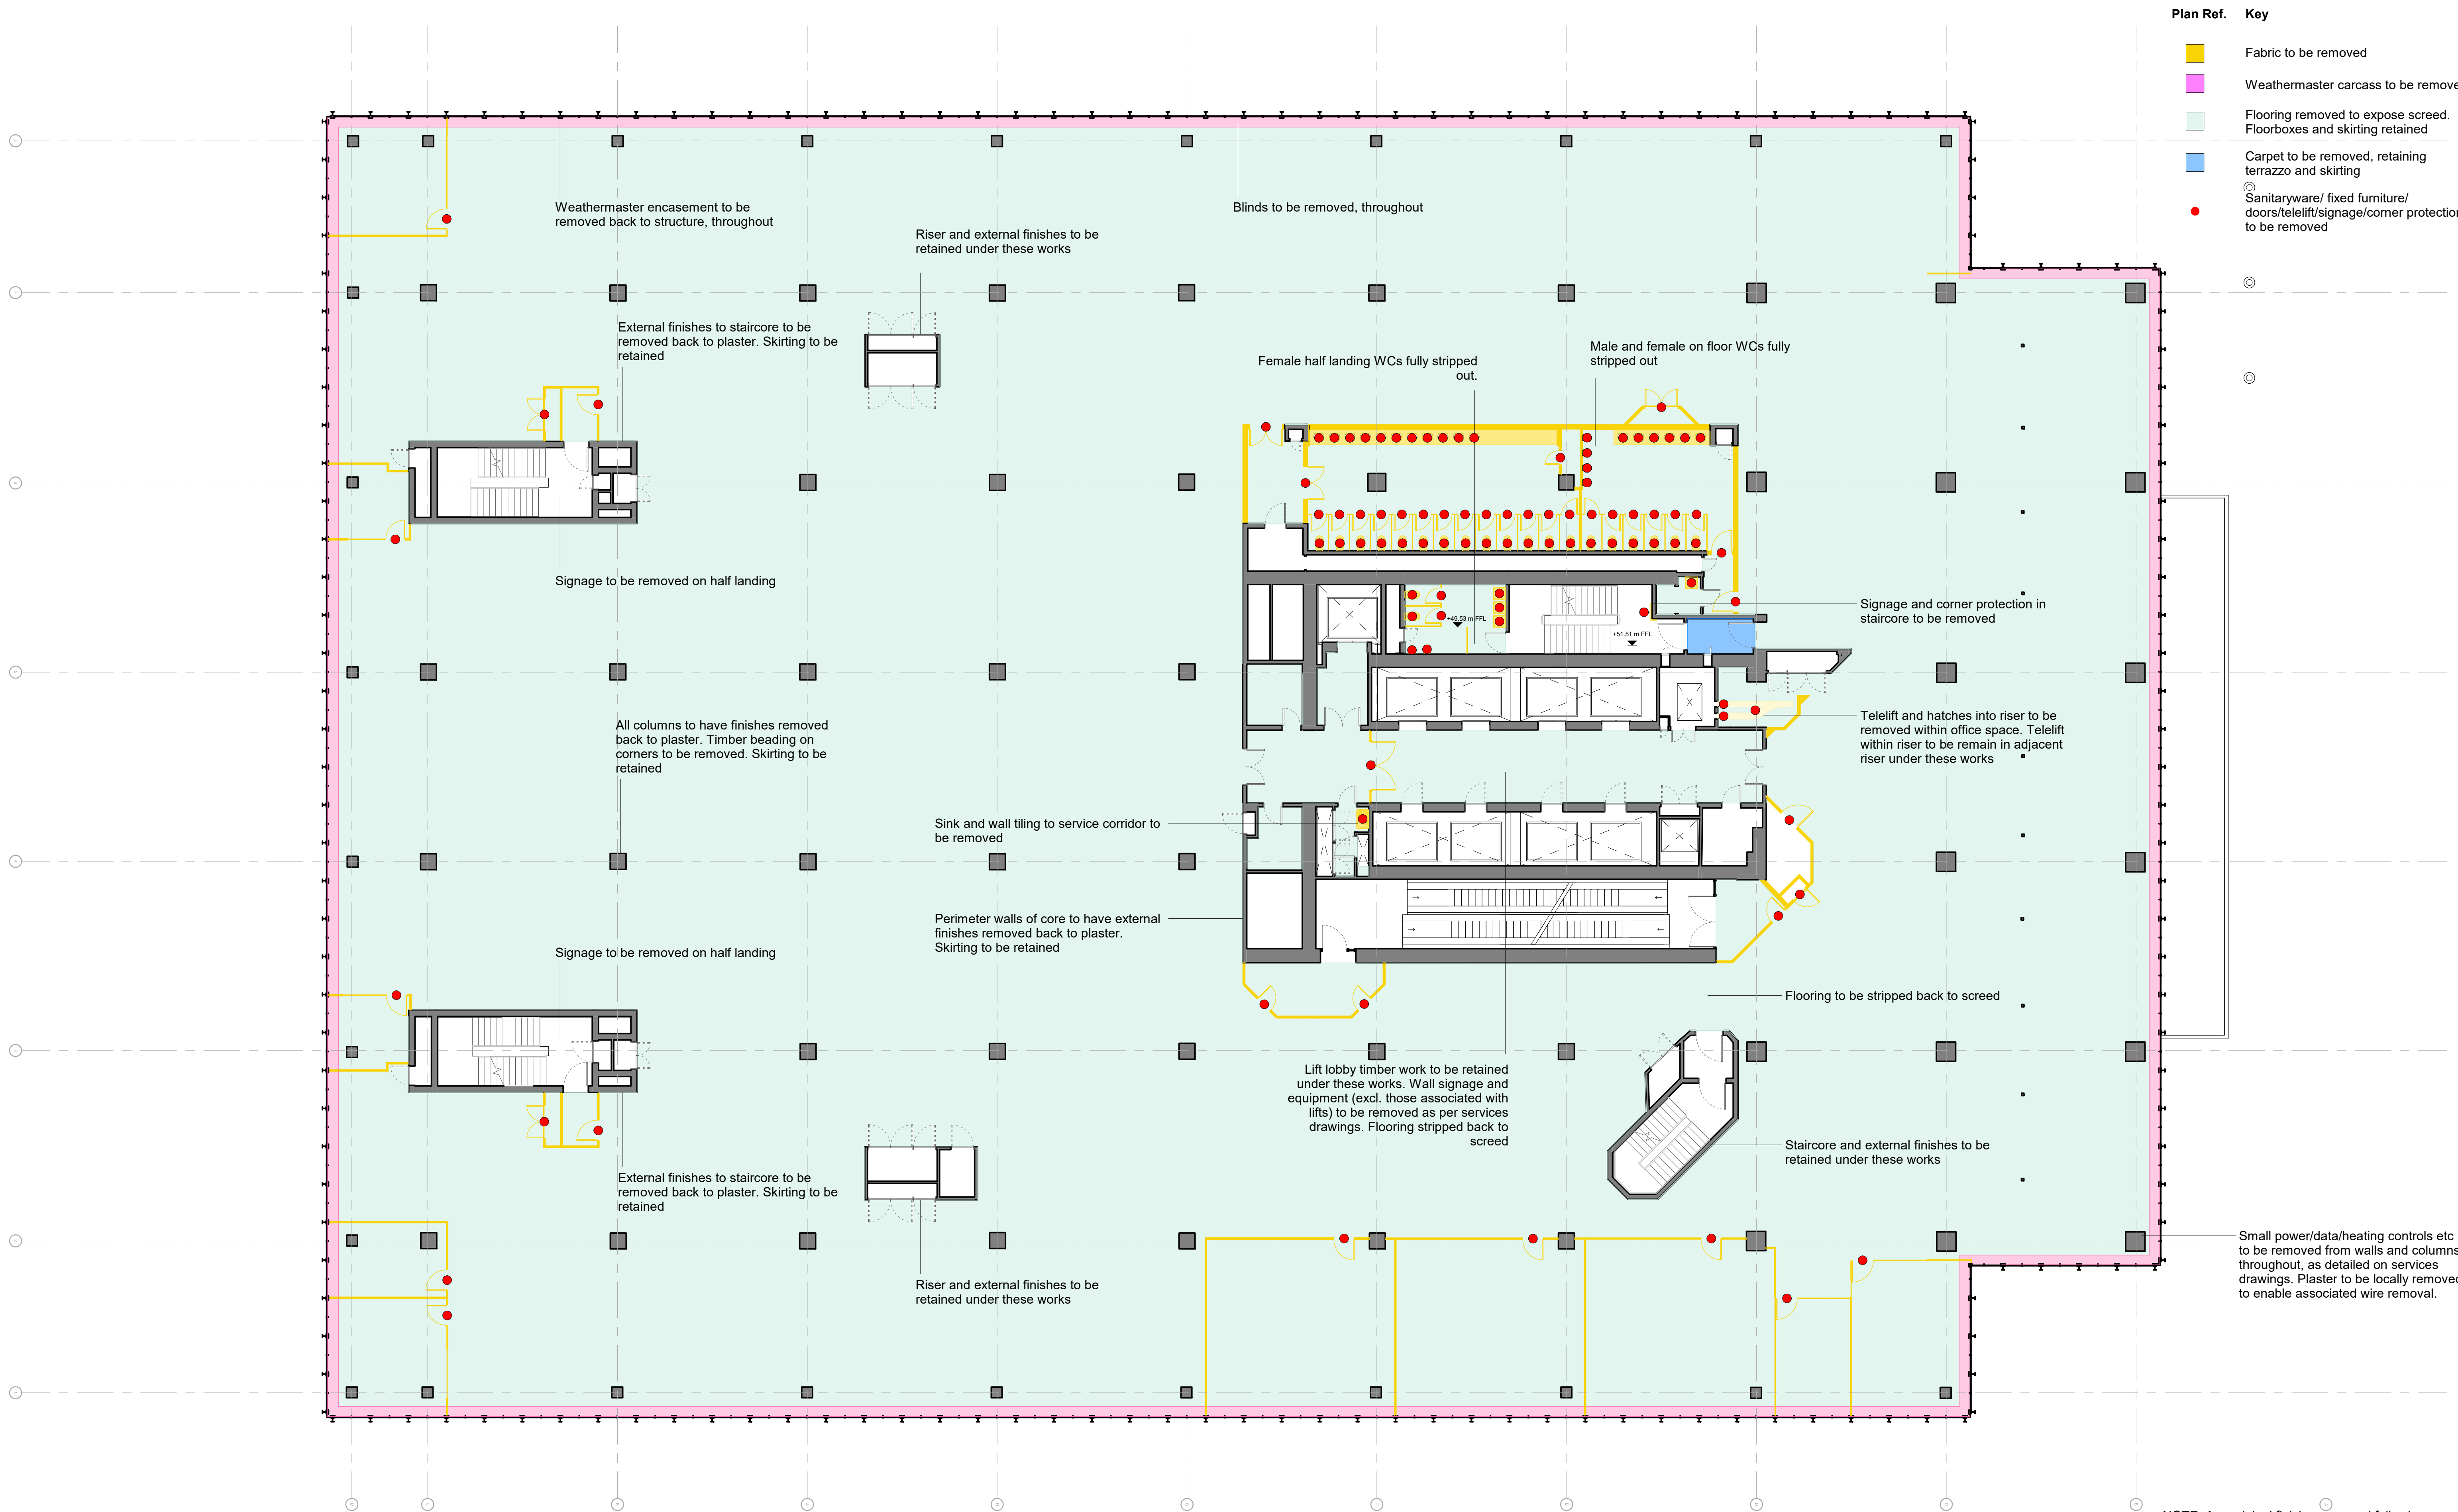

Plan Ref. **Key**

- Fabric to be removed
- Weathermaster carcass to be removed
- Flooring removed to expose screed. Floorboxes and skirting retained
- Carpet to be removed, retaining terrazzo and skirting
- Sanitaryware/ fixed furniture/ doors/telelift/signage/corner protection to be removed


NOTE: Any original finishes exposed following removal of visible surface subject to watching brief

This drawing is copyright.
Do not scale off dimensions.

All dimensions to be checked on site by contractor.

Contractor to report any dimensional discrepancies, errors or omissions prior to commencing on site.

NORTH

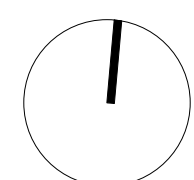

Rev	Date	Description
00	2020-09-18	Planning Issue

Project Title
CIS Tower
Miller Street,
Manchester,
M60 0AL

Status
FOR PLANNING

Drawing Title	
Survey Works Strip Out Plan Level 02	
Project Code 10246	Scale 1 : 125@ A1
SHP Drawing Code 10246-SHP-Z1-A-B5D3-JC20-XP-02-001	Revision 00

simpsonhaugh

Manchester
+44 (0)161 835 2345

London
+44 (0)20 7549 4000

© SimpsonHaugh and Partners 2020