




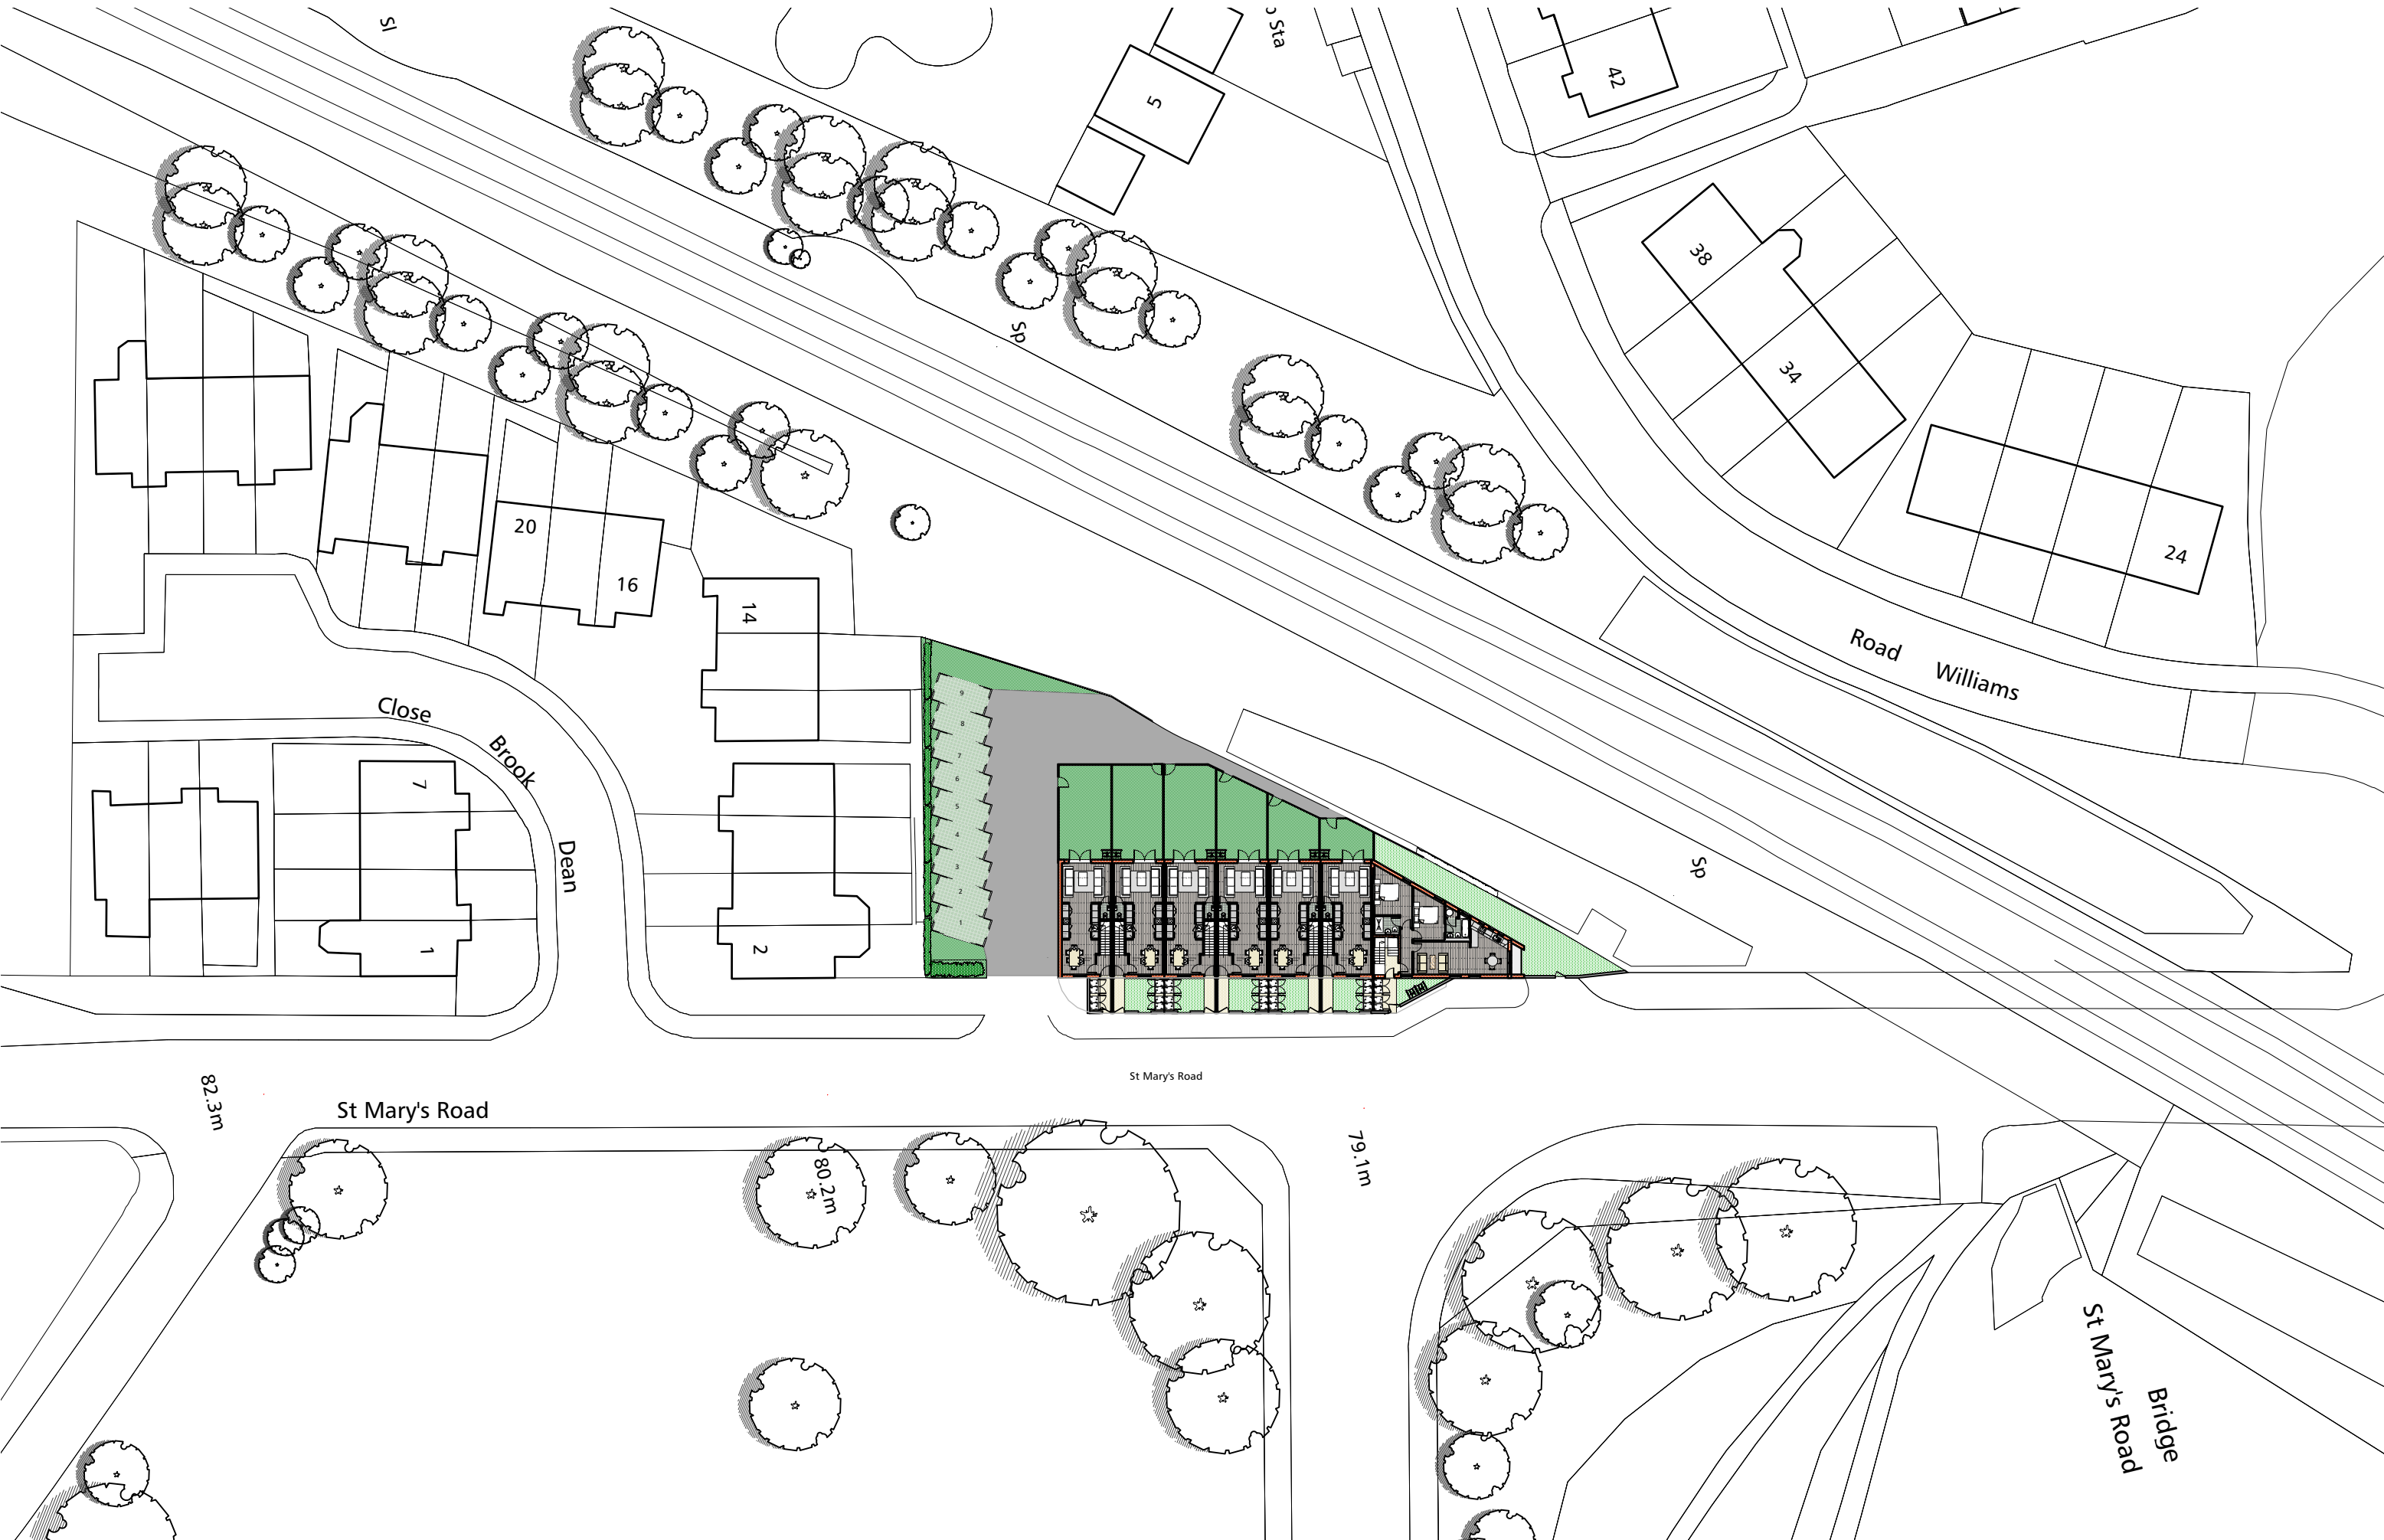


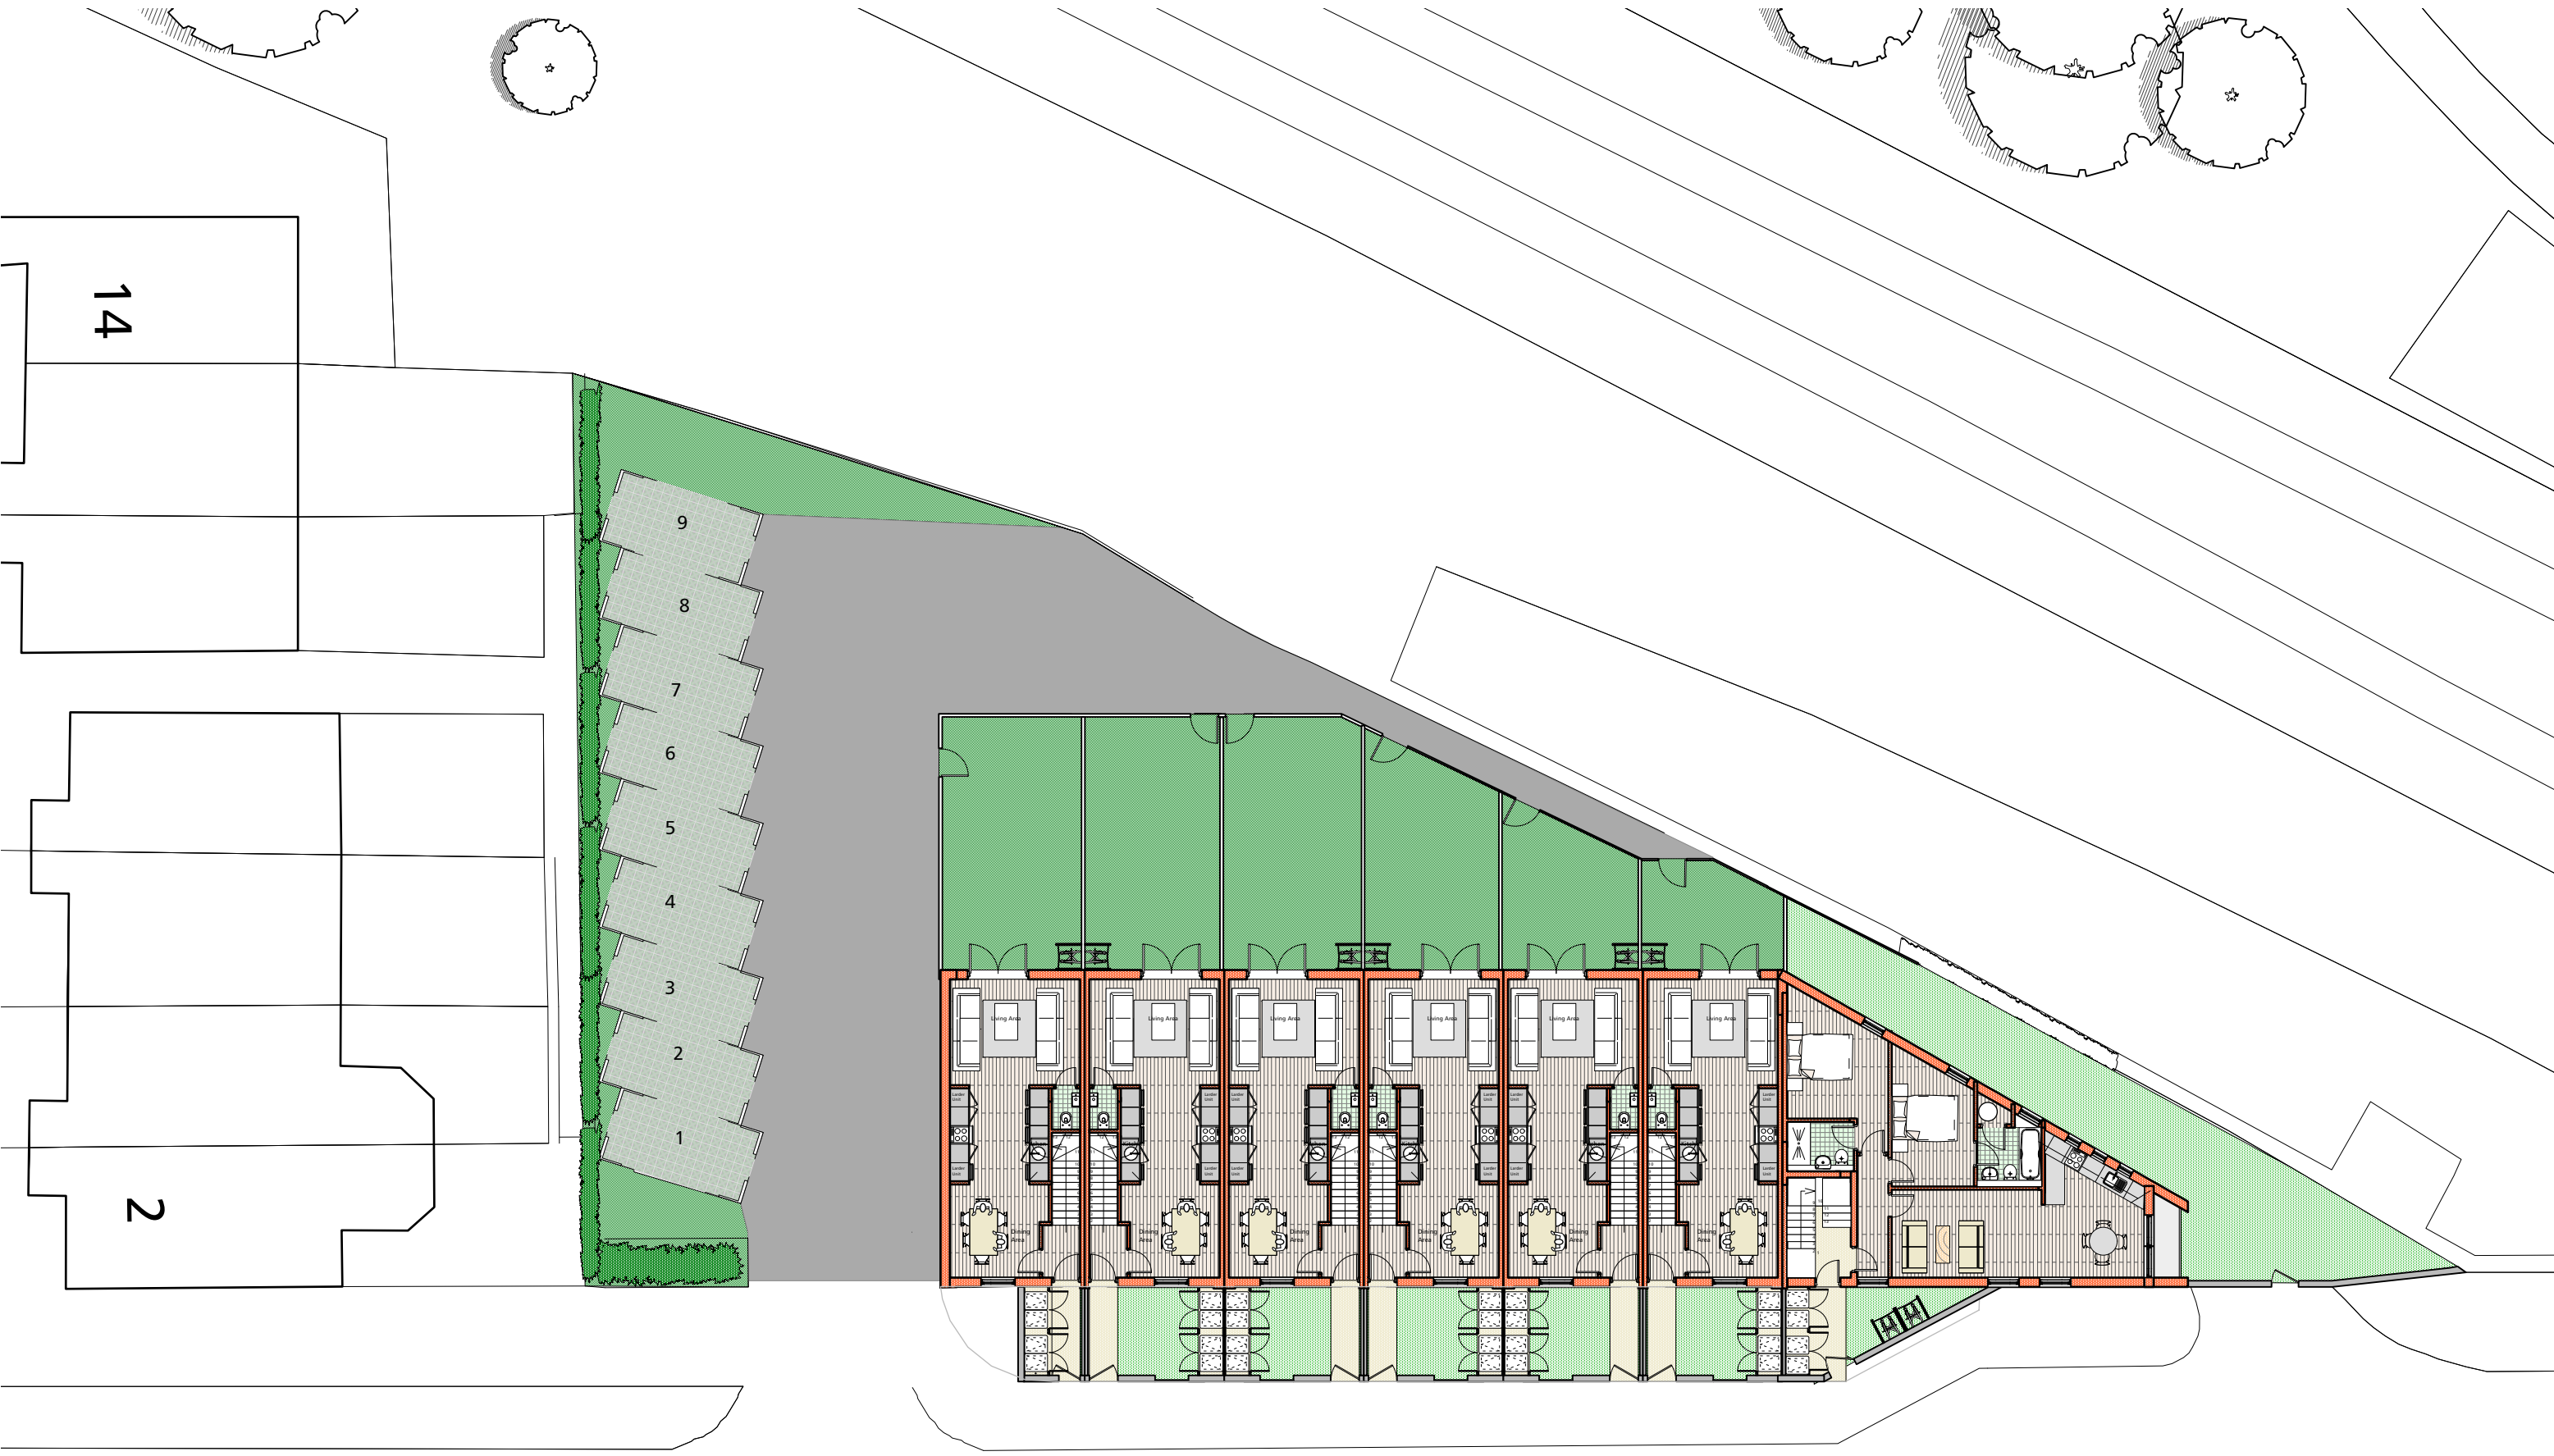


St Mary's Road

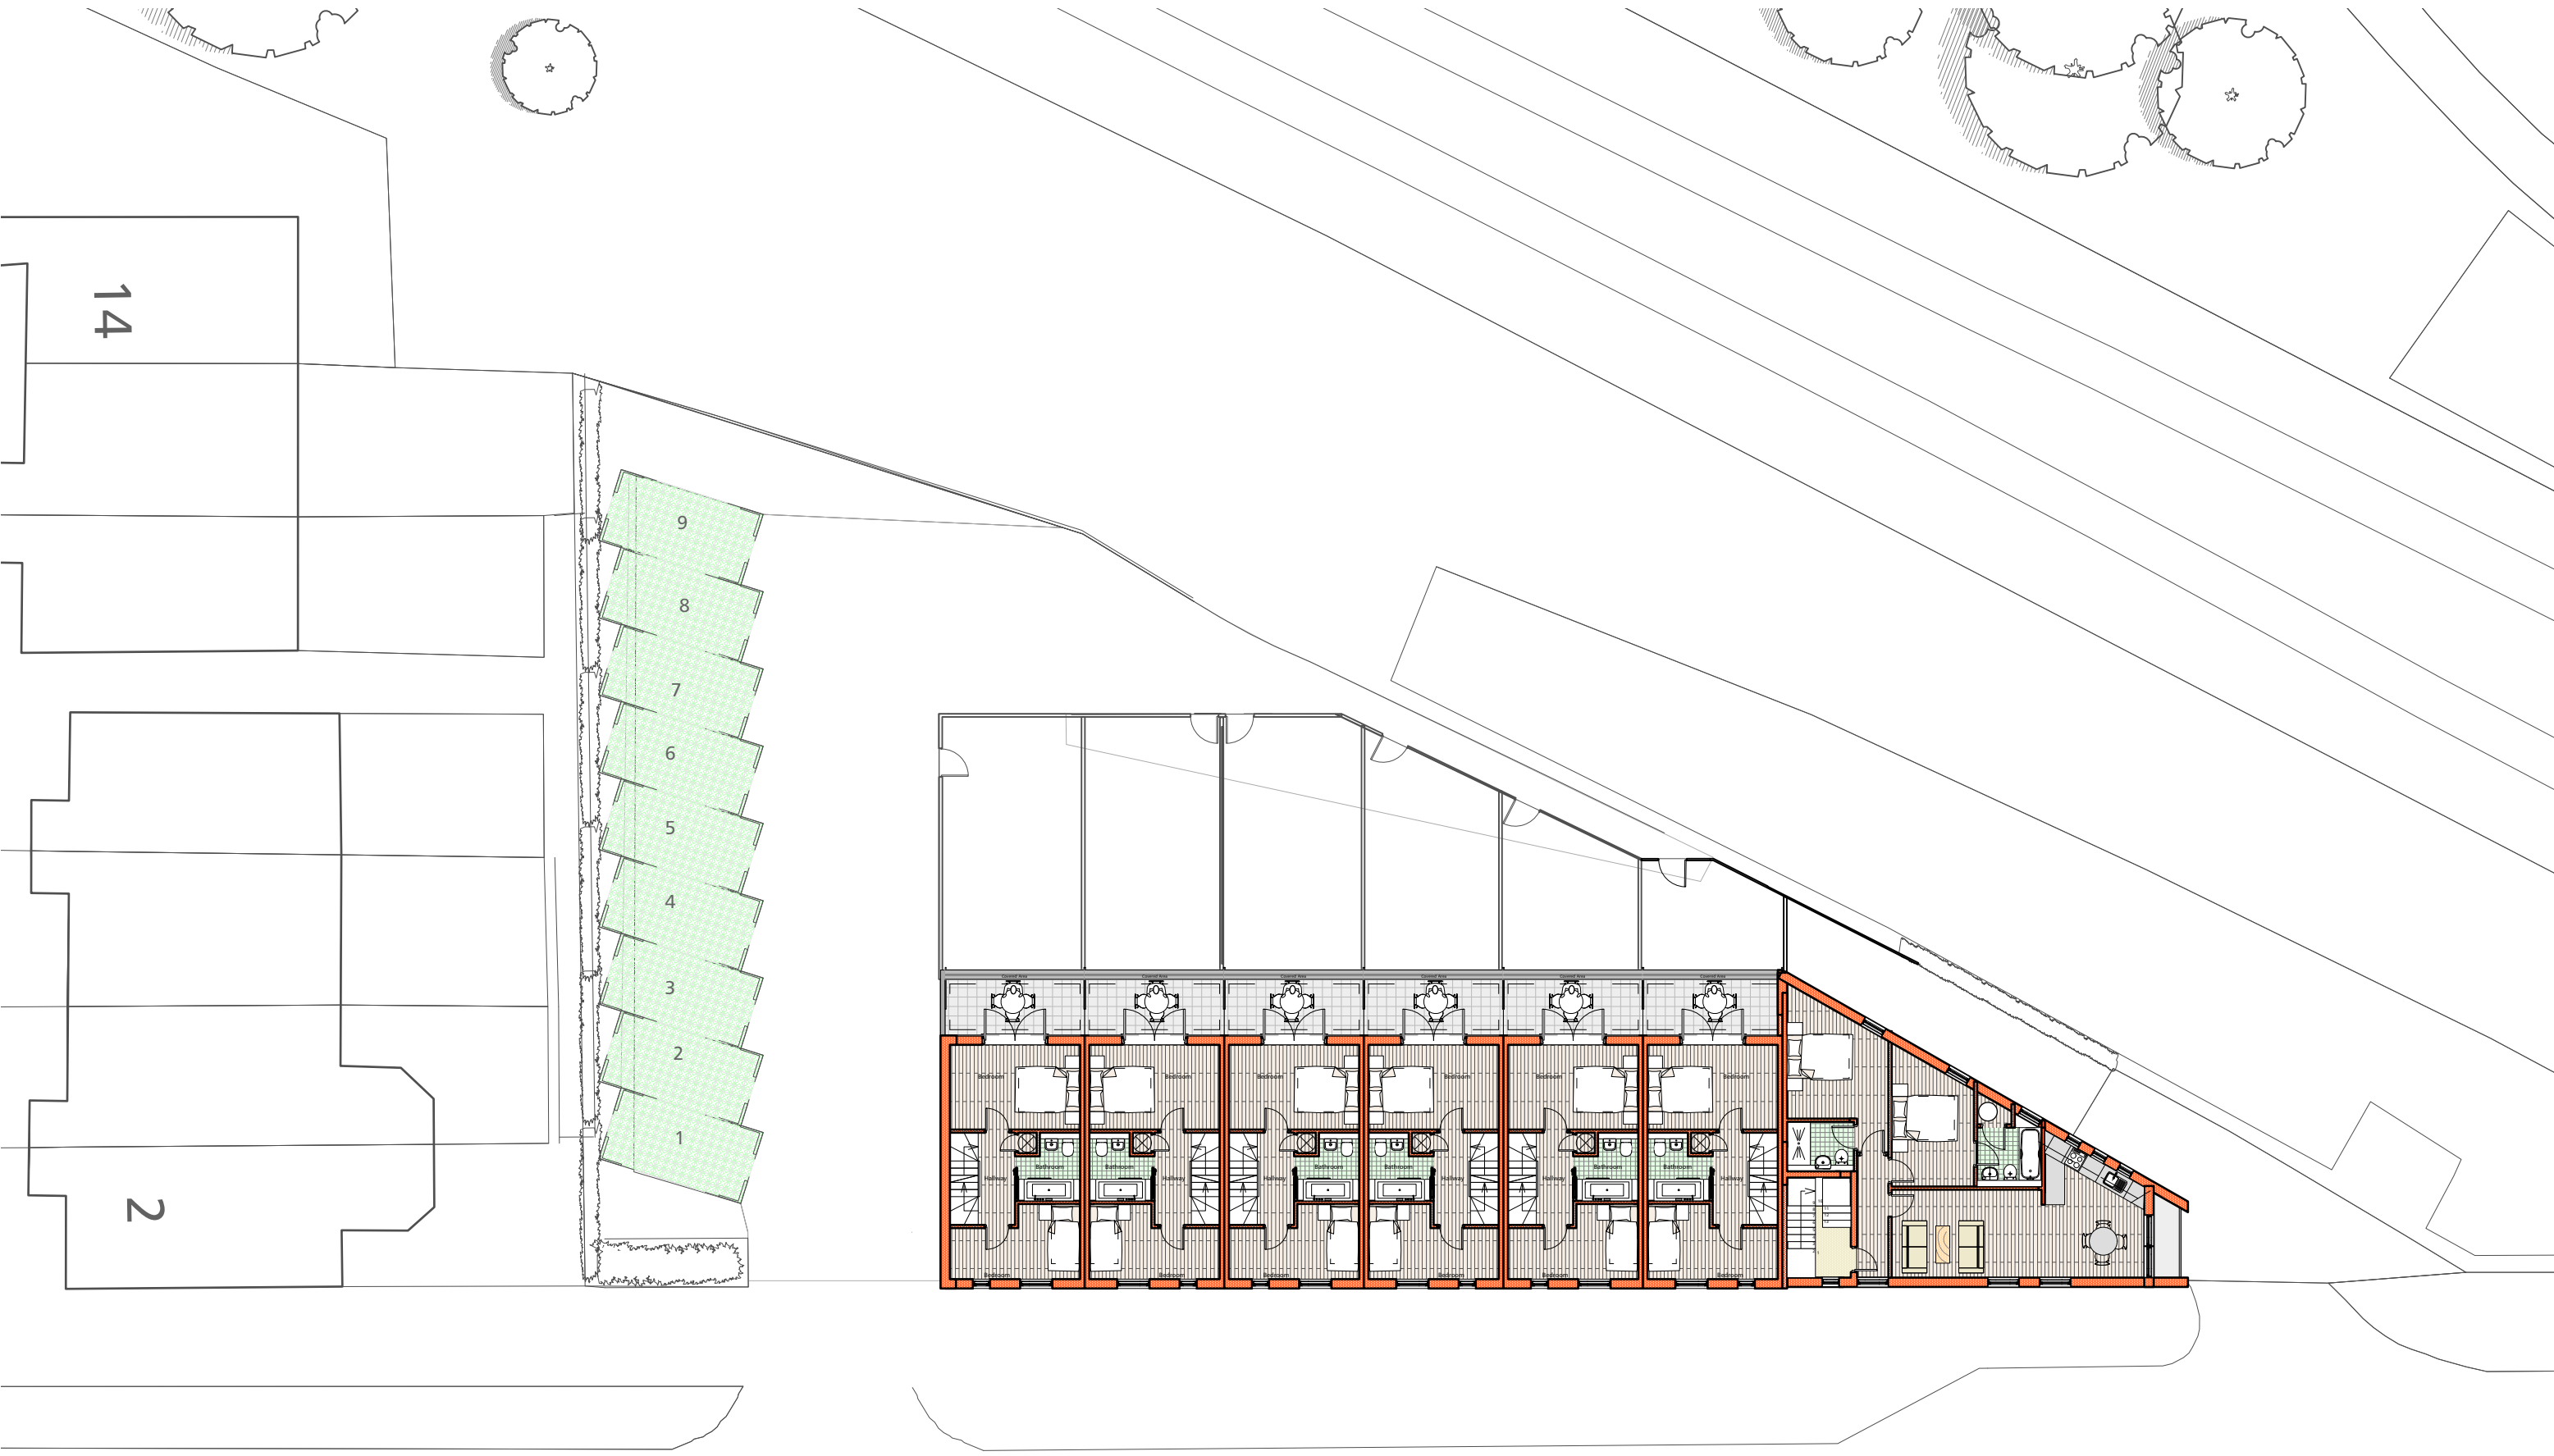

St Mary's Road

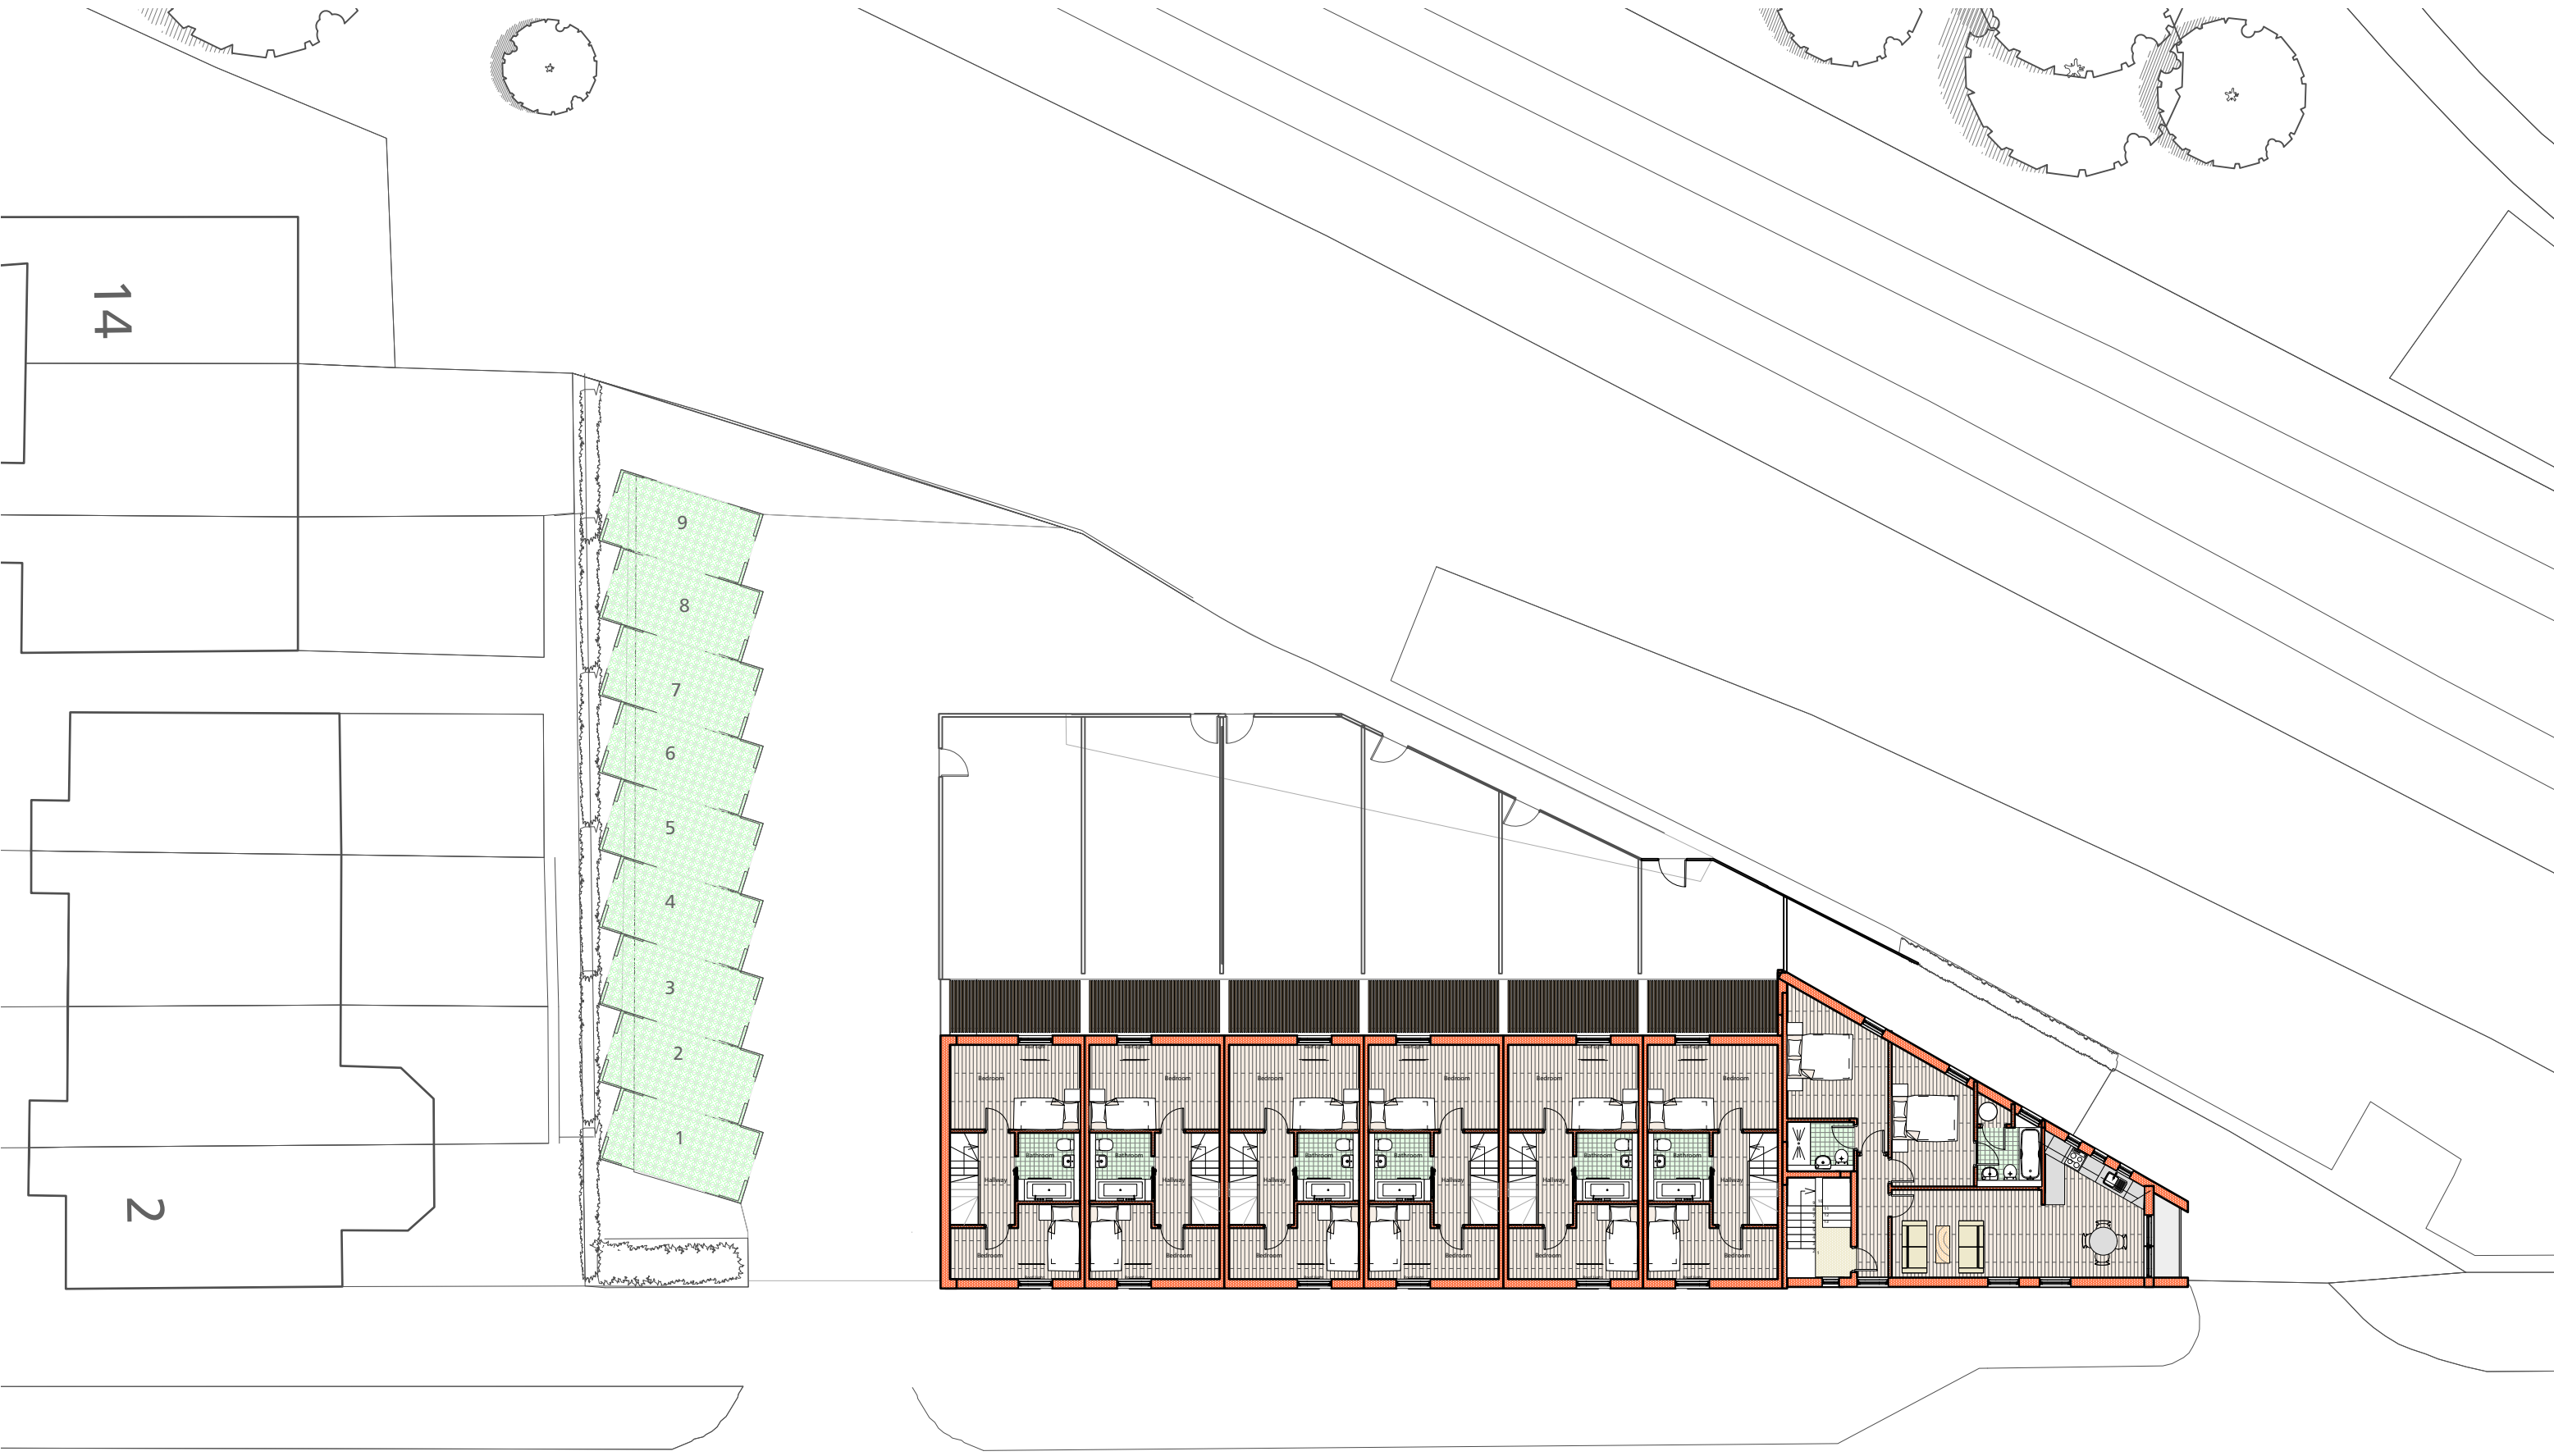

St Mary's Road

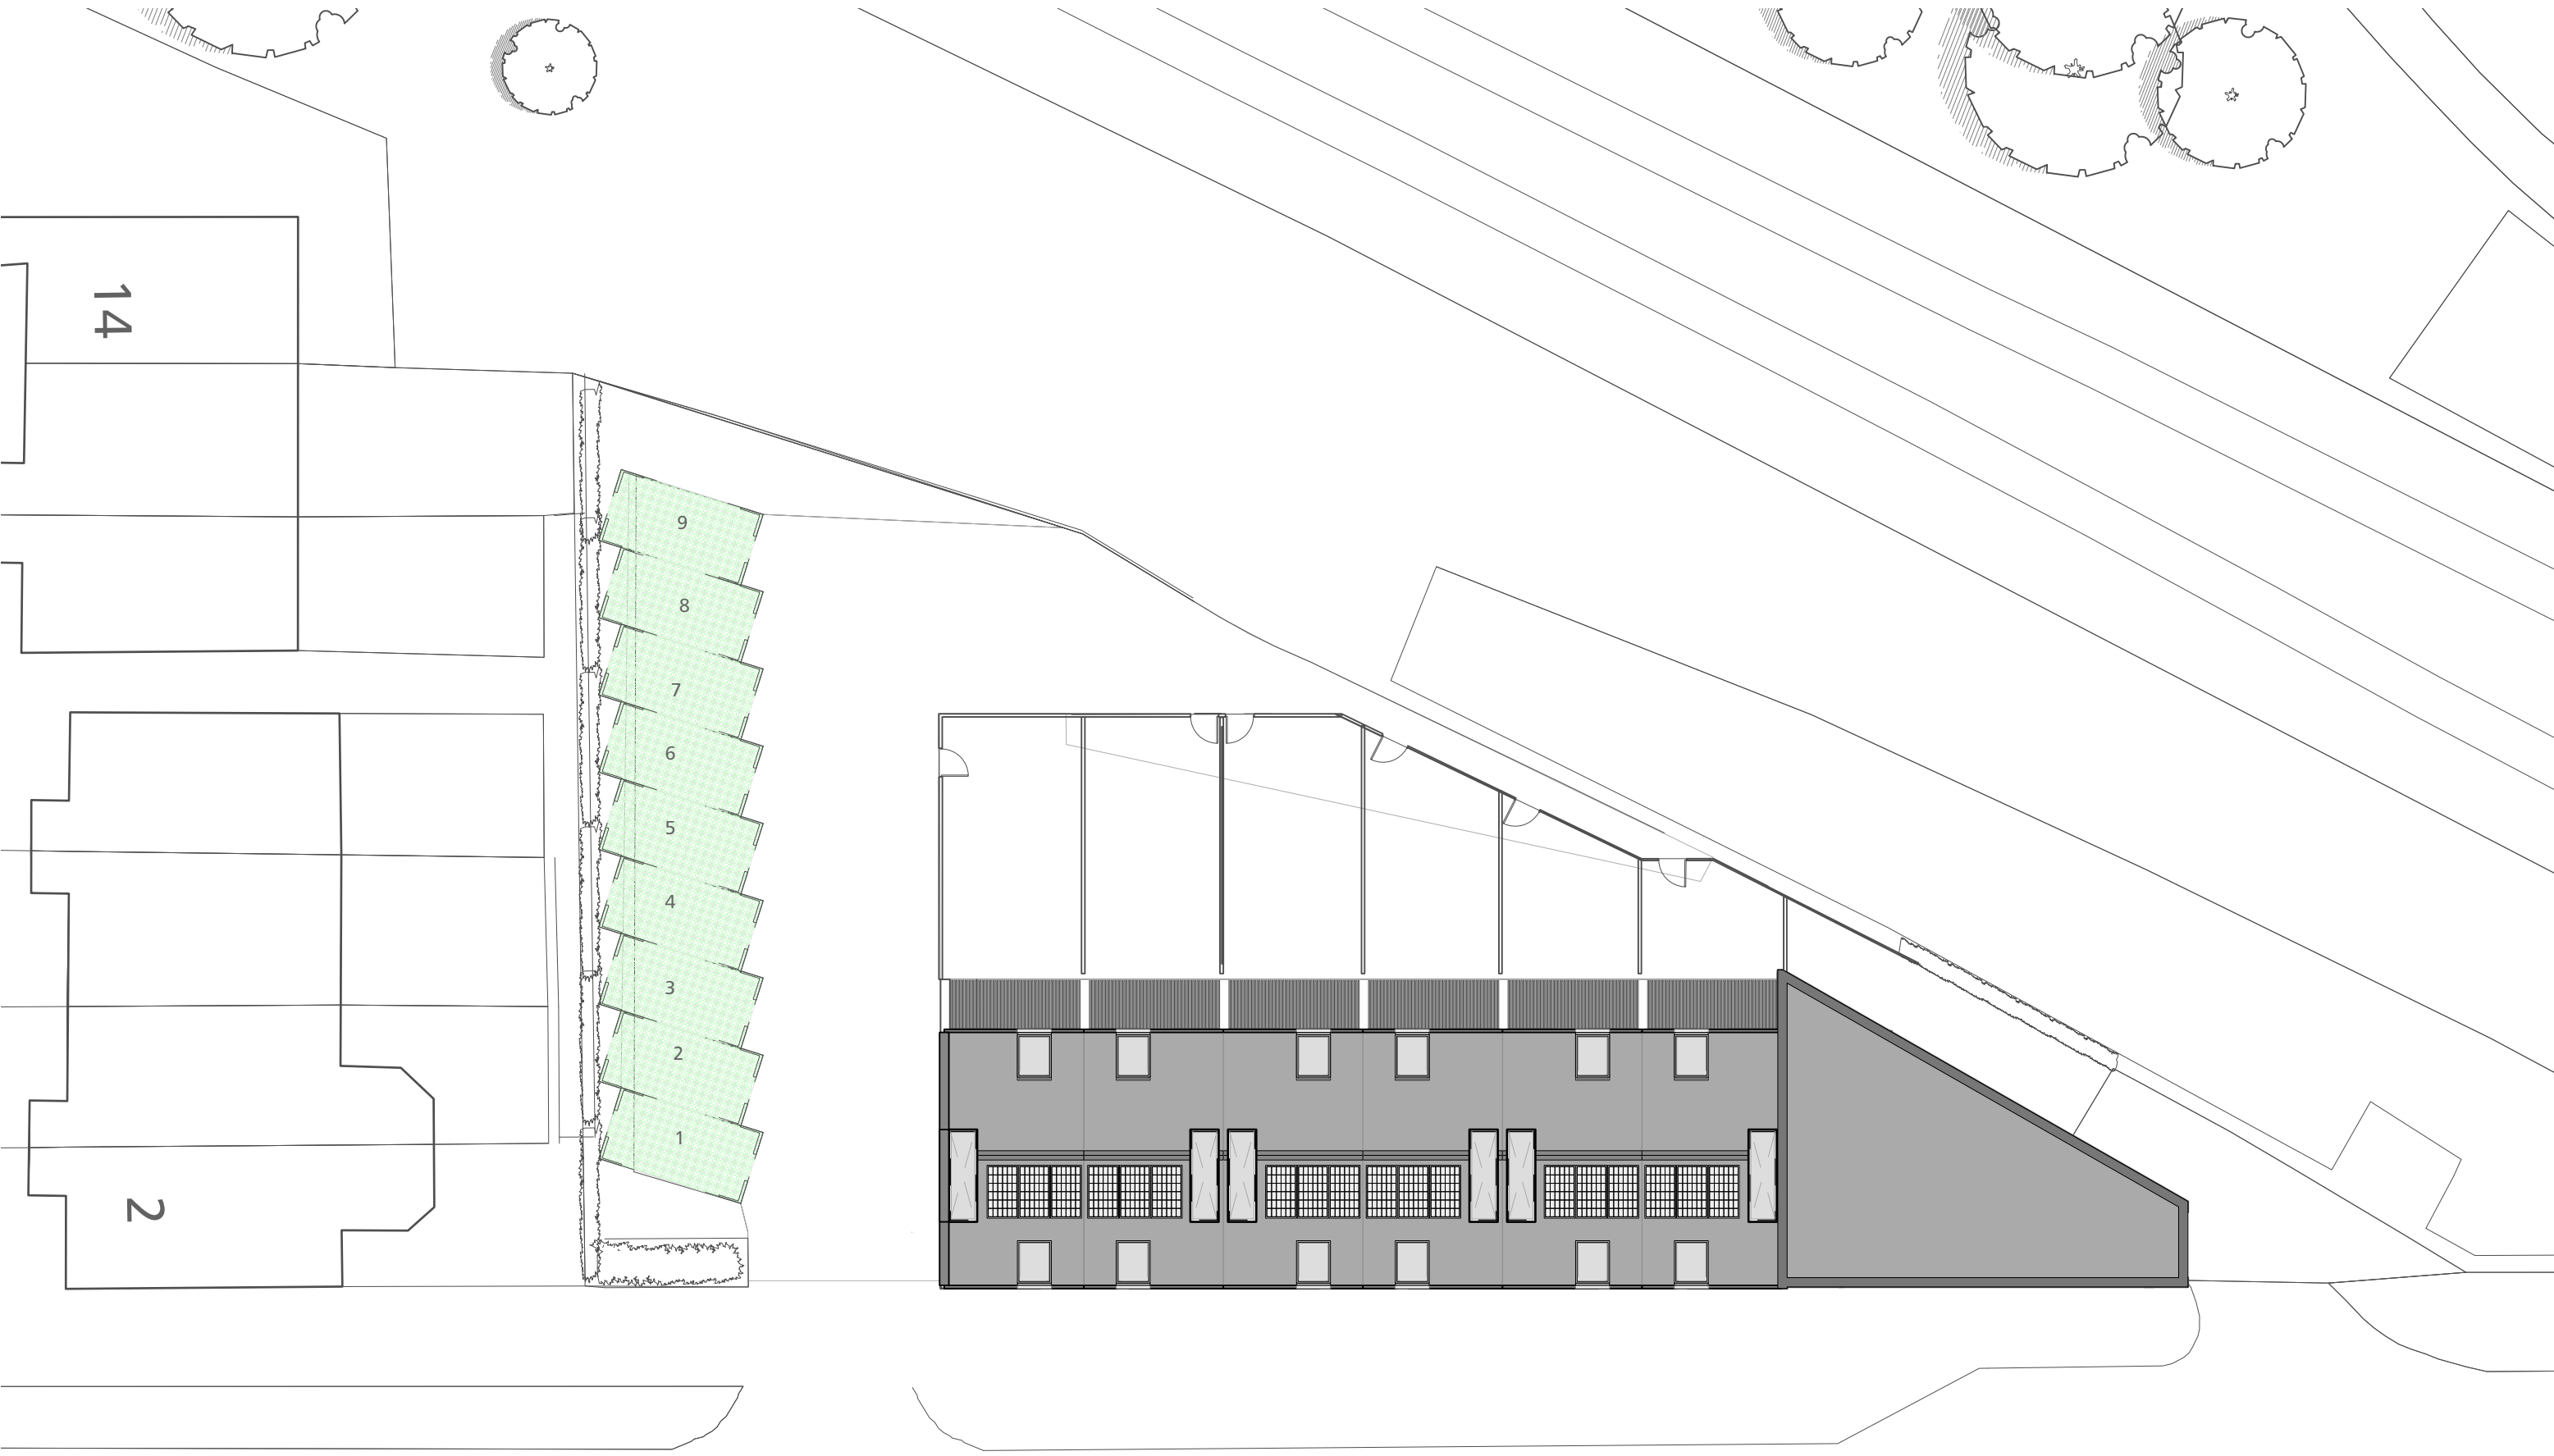



St Mary's Road








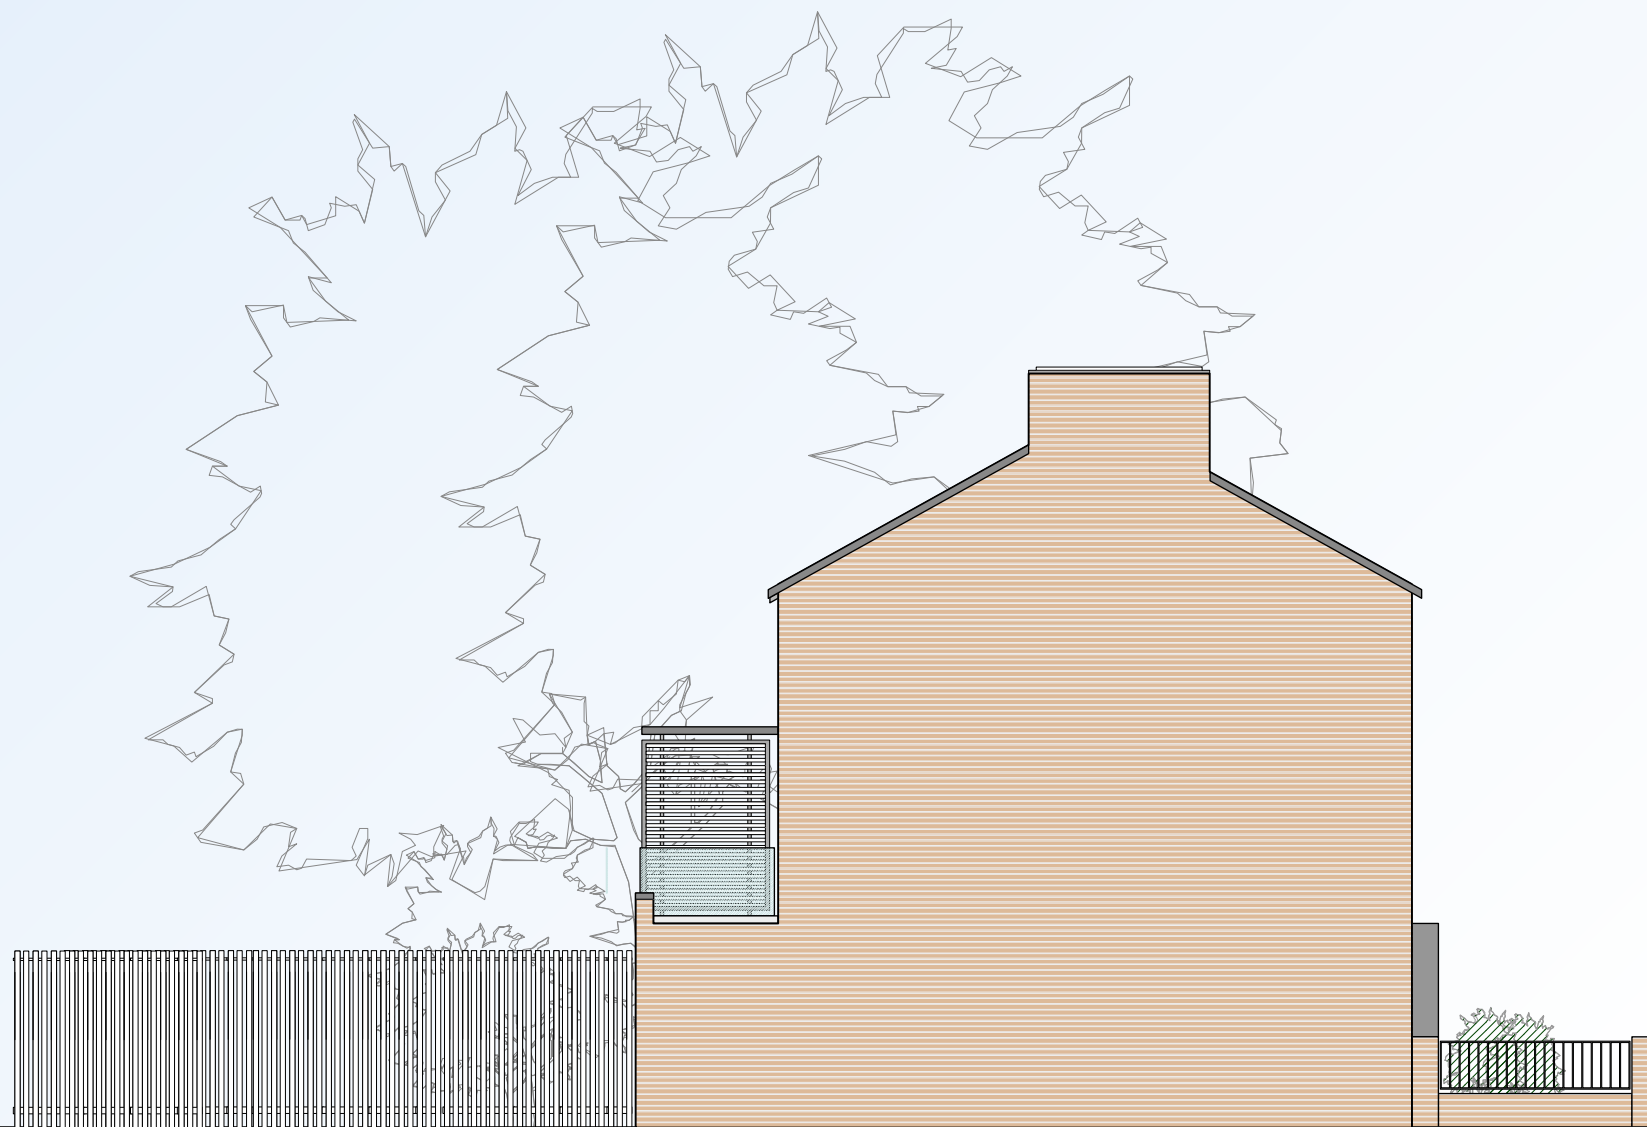

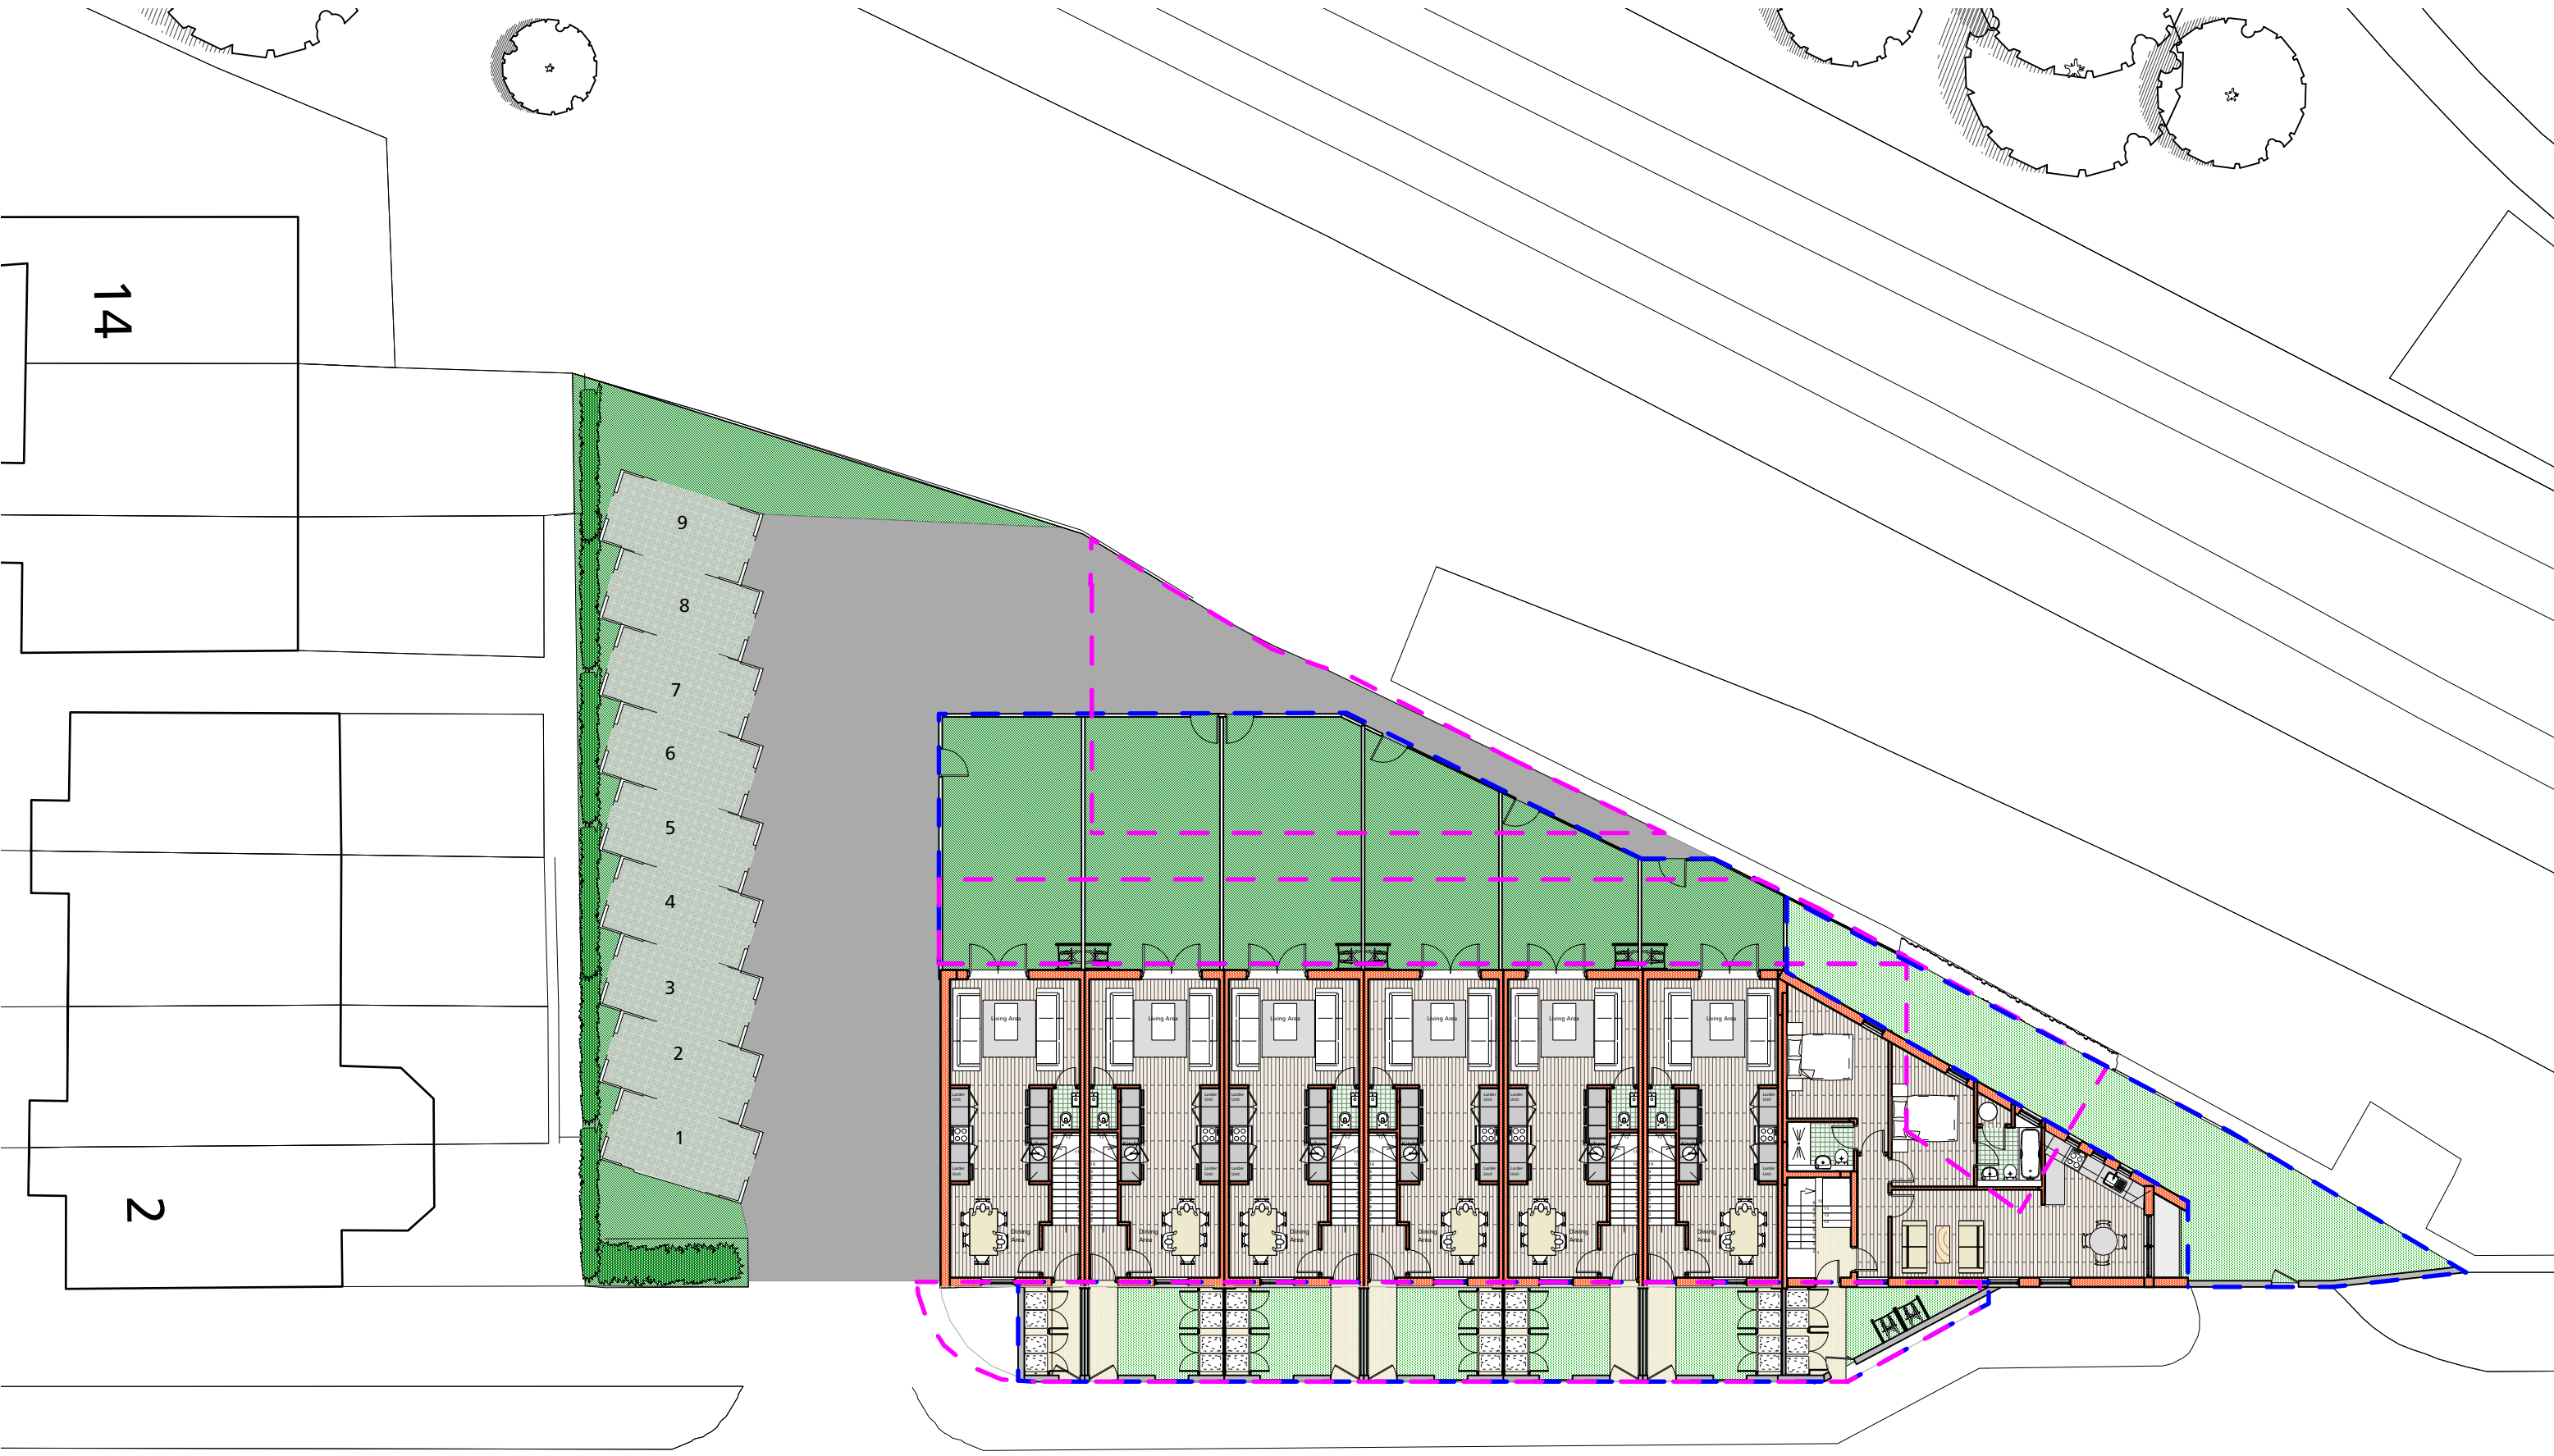

St Mary's Road

-  Previously approved Amenity
-  Currently proposed Amenity

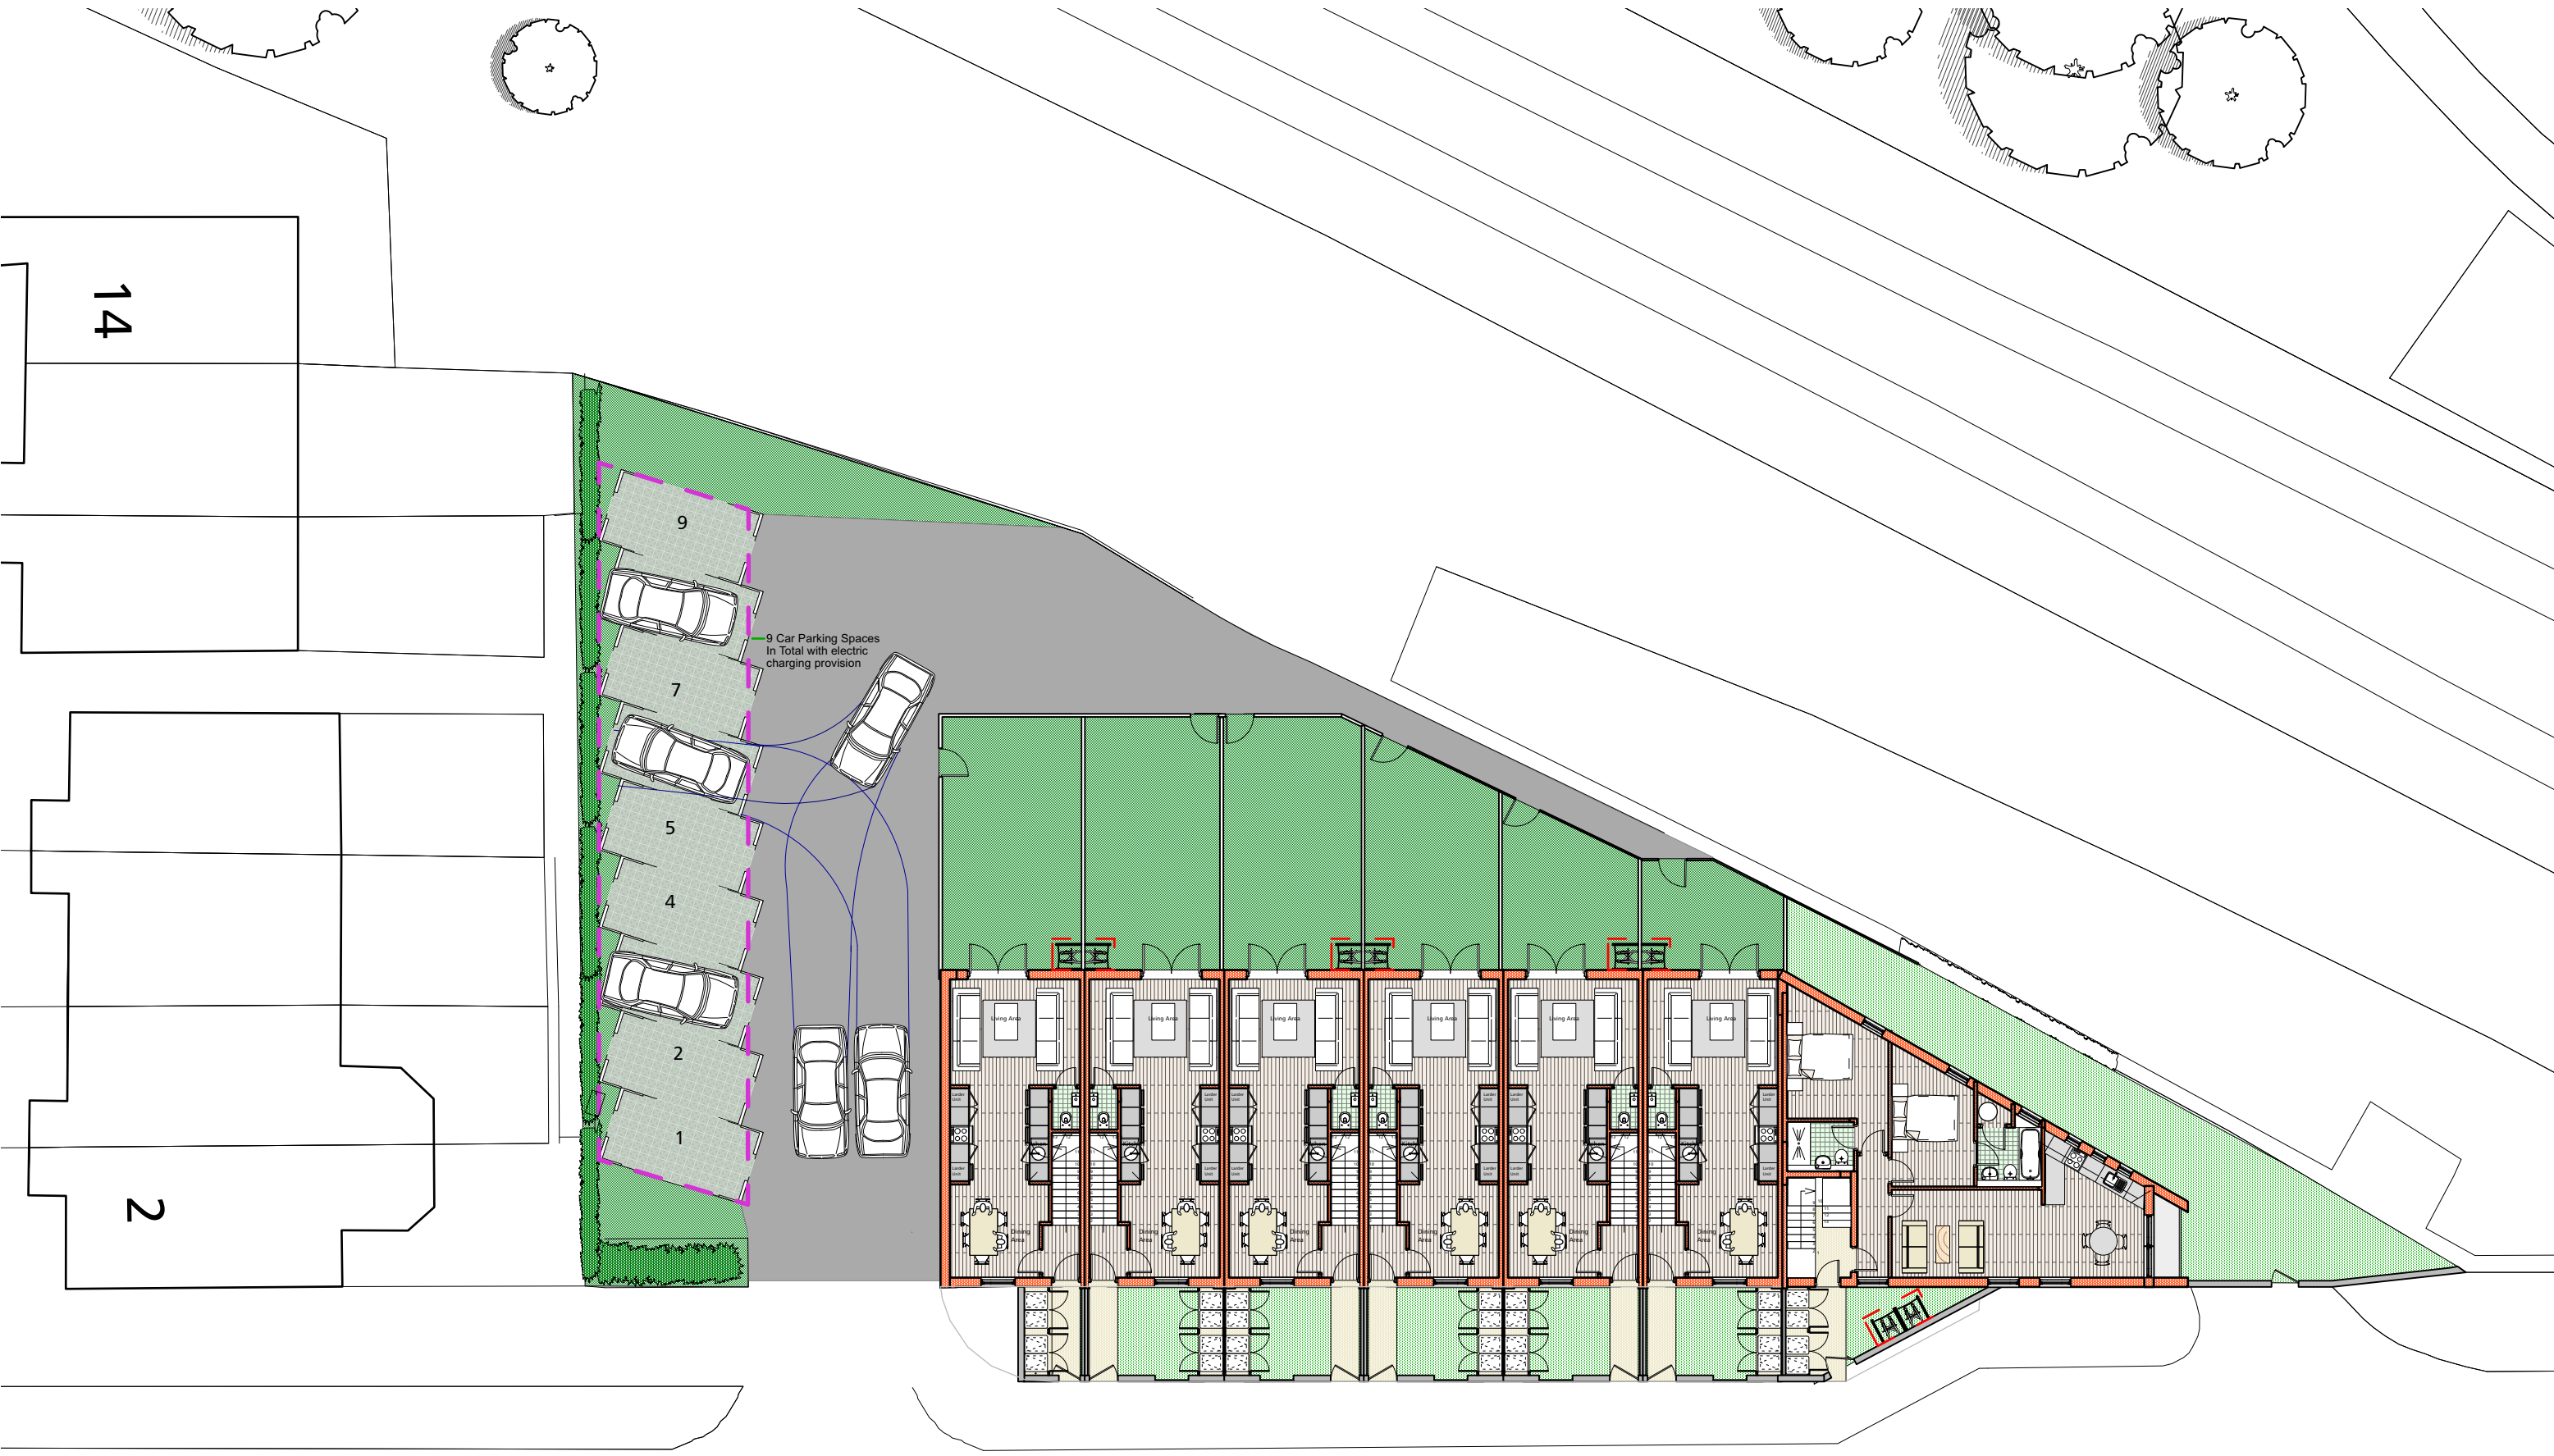

St Mary's Road

- Bike storage spaces
- Parking space with electric charging provision



St Mary's Road

