
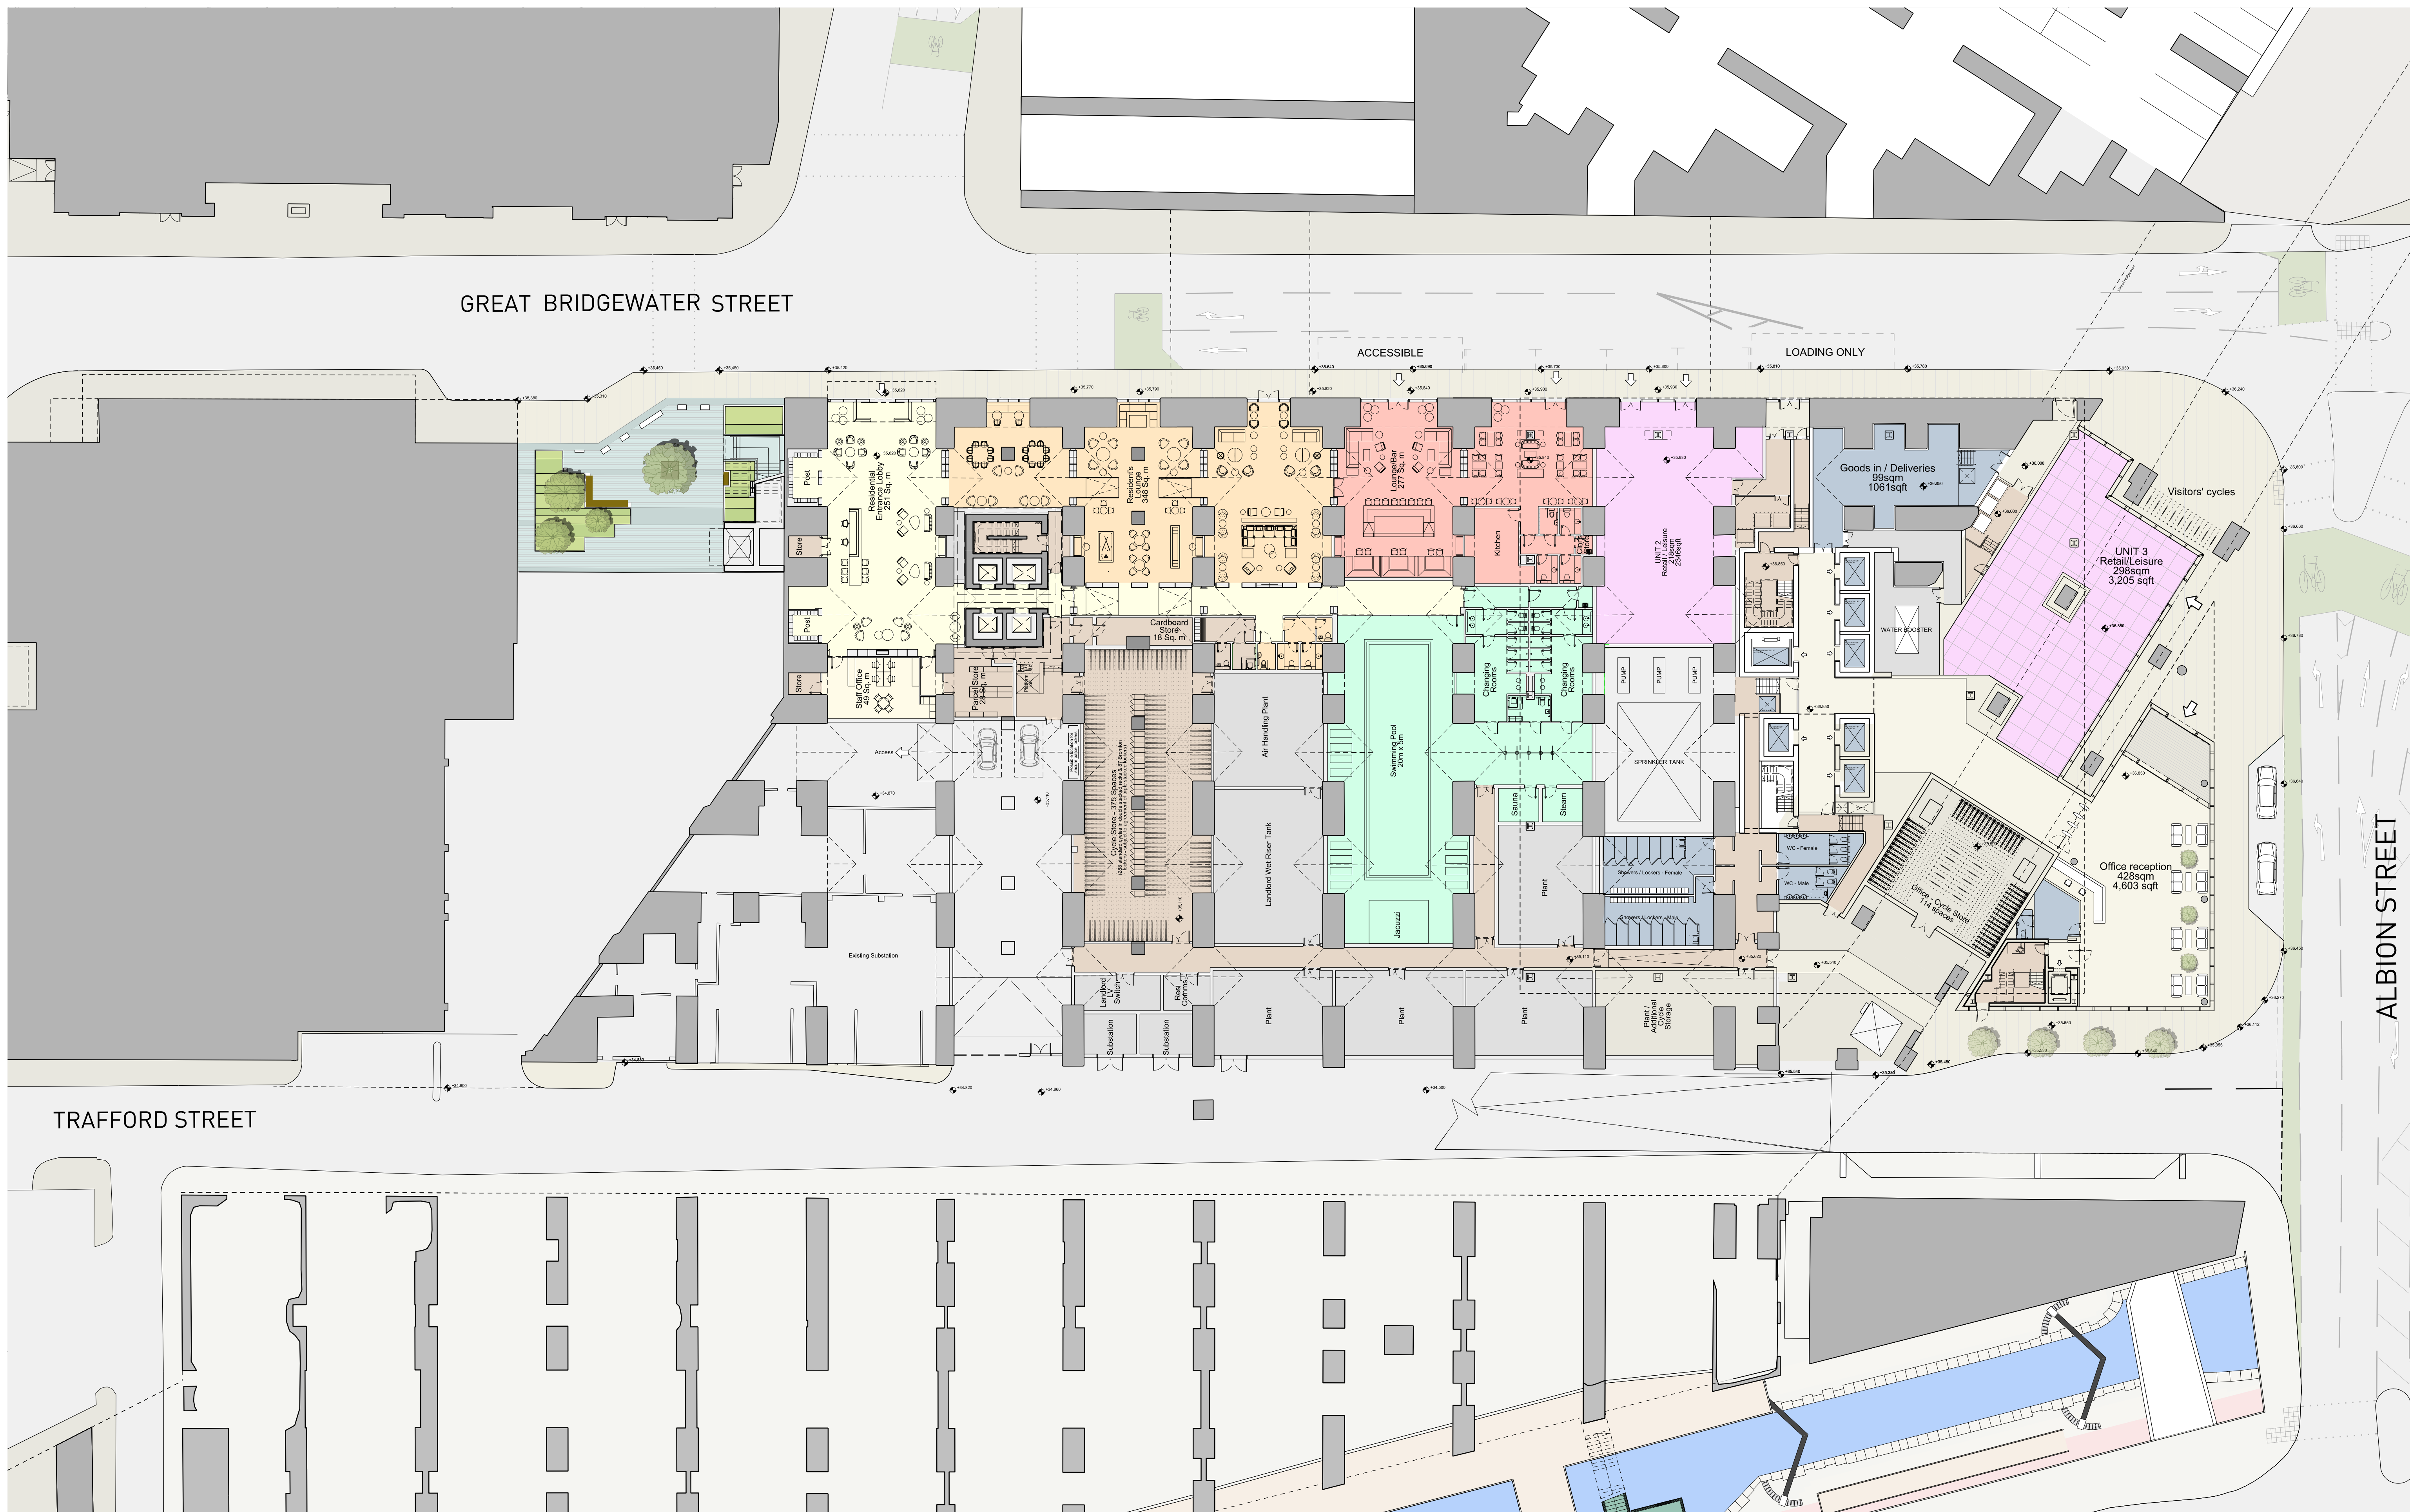
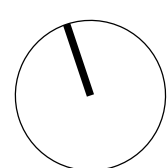


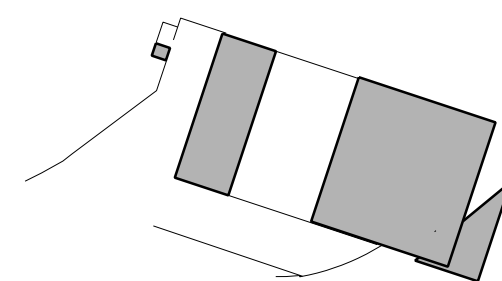

This drawing is copyright
Do not scale off dimensions.
All dimensions to be checked on site by contractor.
Contractor to report any dimensional discrepancies,
errors or omissions prior to commencing on site.

NOTE:

0m 2.5m 5m 10m

[illegible]

Project Title	Viadux Great Bridgewater Street Stair and Lift Great Bridgewater Street Manchester
---------------	---

Status	Planning
--------	----------

Drawing Title	Masterplan - Proposed Plan Level 00
---------------	--

Job No 10337	Scale 1:500 @ A3 / 1:250 @ A1	Date 15 June 2020
Drawing No 10337-Z1-A-B5D9-G100-PL-00-001		Revision 02

simpsonhaugh

MANCHESTER
Riverside, 4 Commercial St
Manchester M15 4RQ
+44 (0)161 835 2345
www.simpsonhaugh.com

LONDON
5-8 Roberts Place
London EC1R 0BB
+44 (0)20 7549 4000
mail@simpsonhaugh.com

© SimpsonHaugh 2017

Amendments relate to PP Ref 127260/FO/2020 pursuant to PP Ref 115871/FO/2017