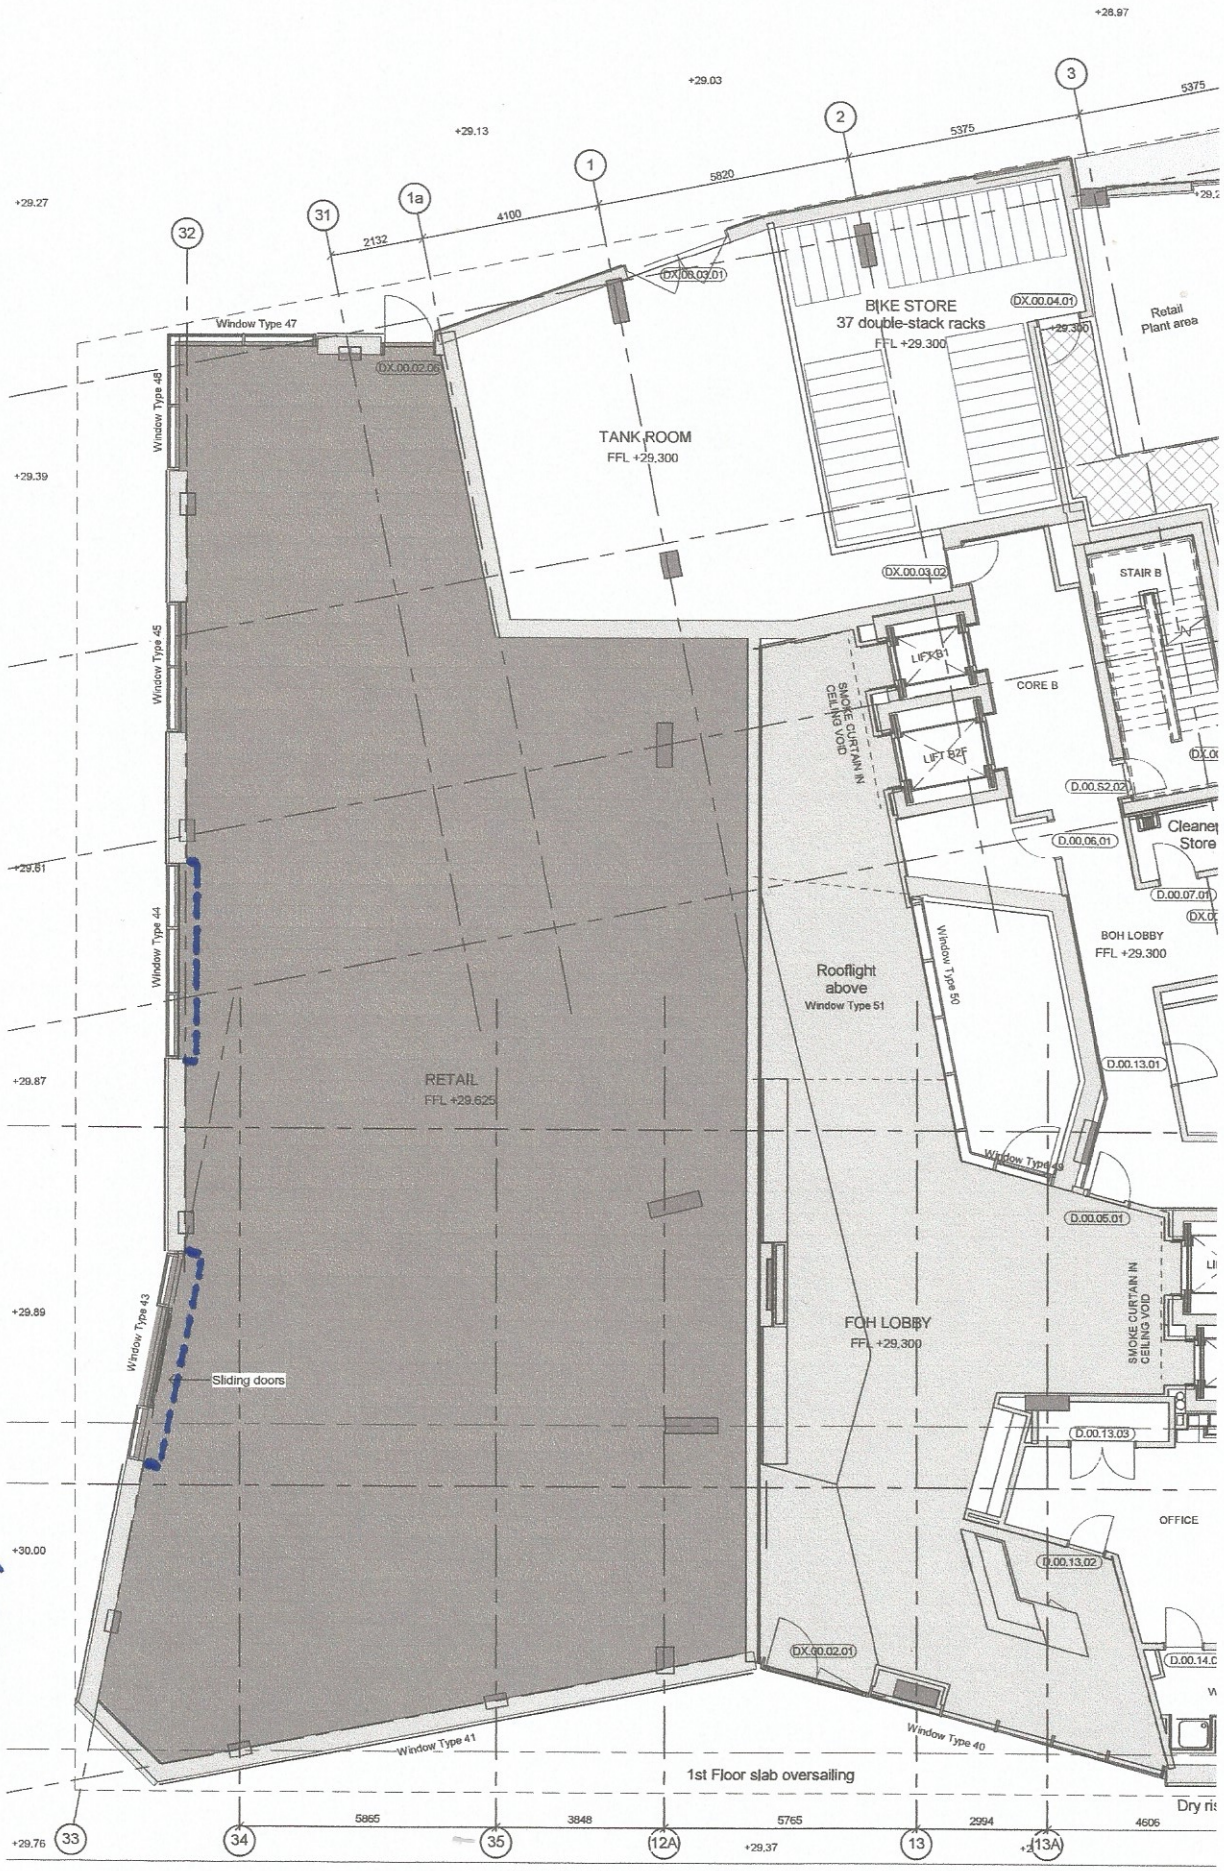

POSITION OF SECURITY SHUTTERS TO RETAIL UNIT - INSTALLED INSIDE, BEHIND THE GLAZING.

CORNBROOK
SHEPPARD ROBSON
VC 7.12.2020

OPYRIGHT
copyright in this drawing is vested in Sheppard Robson and no license or
ignment of any kind has been, or is, granted to any third party whether by
vision of copies or originals or otherwise unless agreed in writing.
NOT SCALE FROM THIS DRAWING
contractor shall check and verify all dimensions on site and report any discrepancies in
ng to Sheppard Robson before proceeding work
ELECTRONIC DATA ISSUE
ctronic Data / drawings are issued as "read only" and should not be interrogated
measurement. All dimensions and levels should read, only from those values
ed in test, on the drawing.

Note : This drawing is issued as part of the 20 Series - Primary Elements and is relevant for that package of works only. Other elements of construction present on this drawing are shown for reference/illustrative purposes only. Please refer to the following series for each work package

00 Series - Site/Complete Project
20 Series - Primary Elements
21 Series - External Walls
22 Series - Internal Walls
24 Series - Stairs & Ramps
27 Series - Roofs
29 Series - General (Firestopping)
30 Series - Secondary Elements
31 Series - Windows & Louvres
32 Series - Doors, Screens & Ironmongery