

LEGEND


- 1.8m HIGH PRIVACY SCREEN FENCE
- 2.1m HIGH GARDEN FENCE / GATE
- FRONT WALL & RAILINGS

- GRAVEL STRIP
- GRASS
- PATHWAY

- FOR FENCE / WALL DETAILS REFER TO HOWARD & SEDDON DRAWING NUMBER 12,490 - 201C

DRAWING TO BE READ IN CONJUNCTION WITH:-

- BELL MUNRO CONSULTING PRIVATE LEVEL DRAWINGS J4284 - EX50, EX51, EX52
- THE PLANT ROOM - LANDSCAPING DRAWING PR / 17 / AH01 / GA / 01

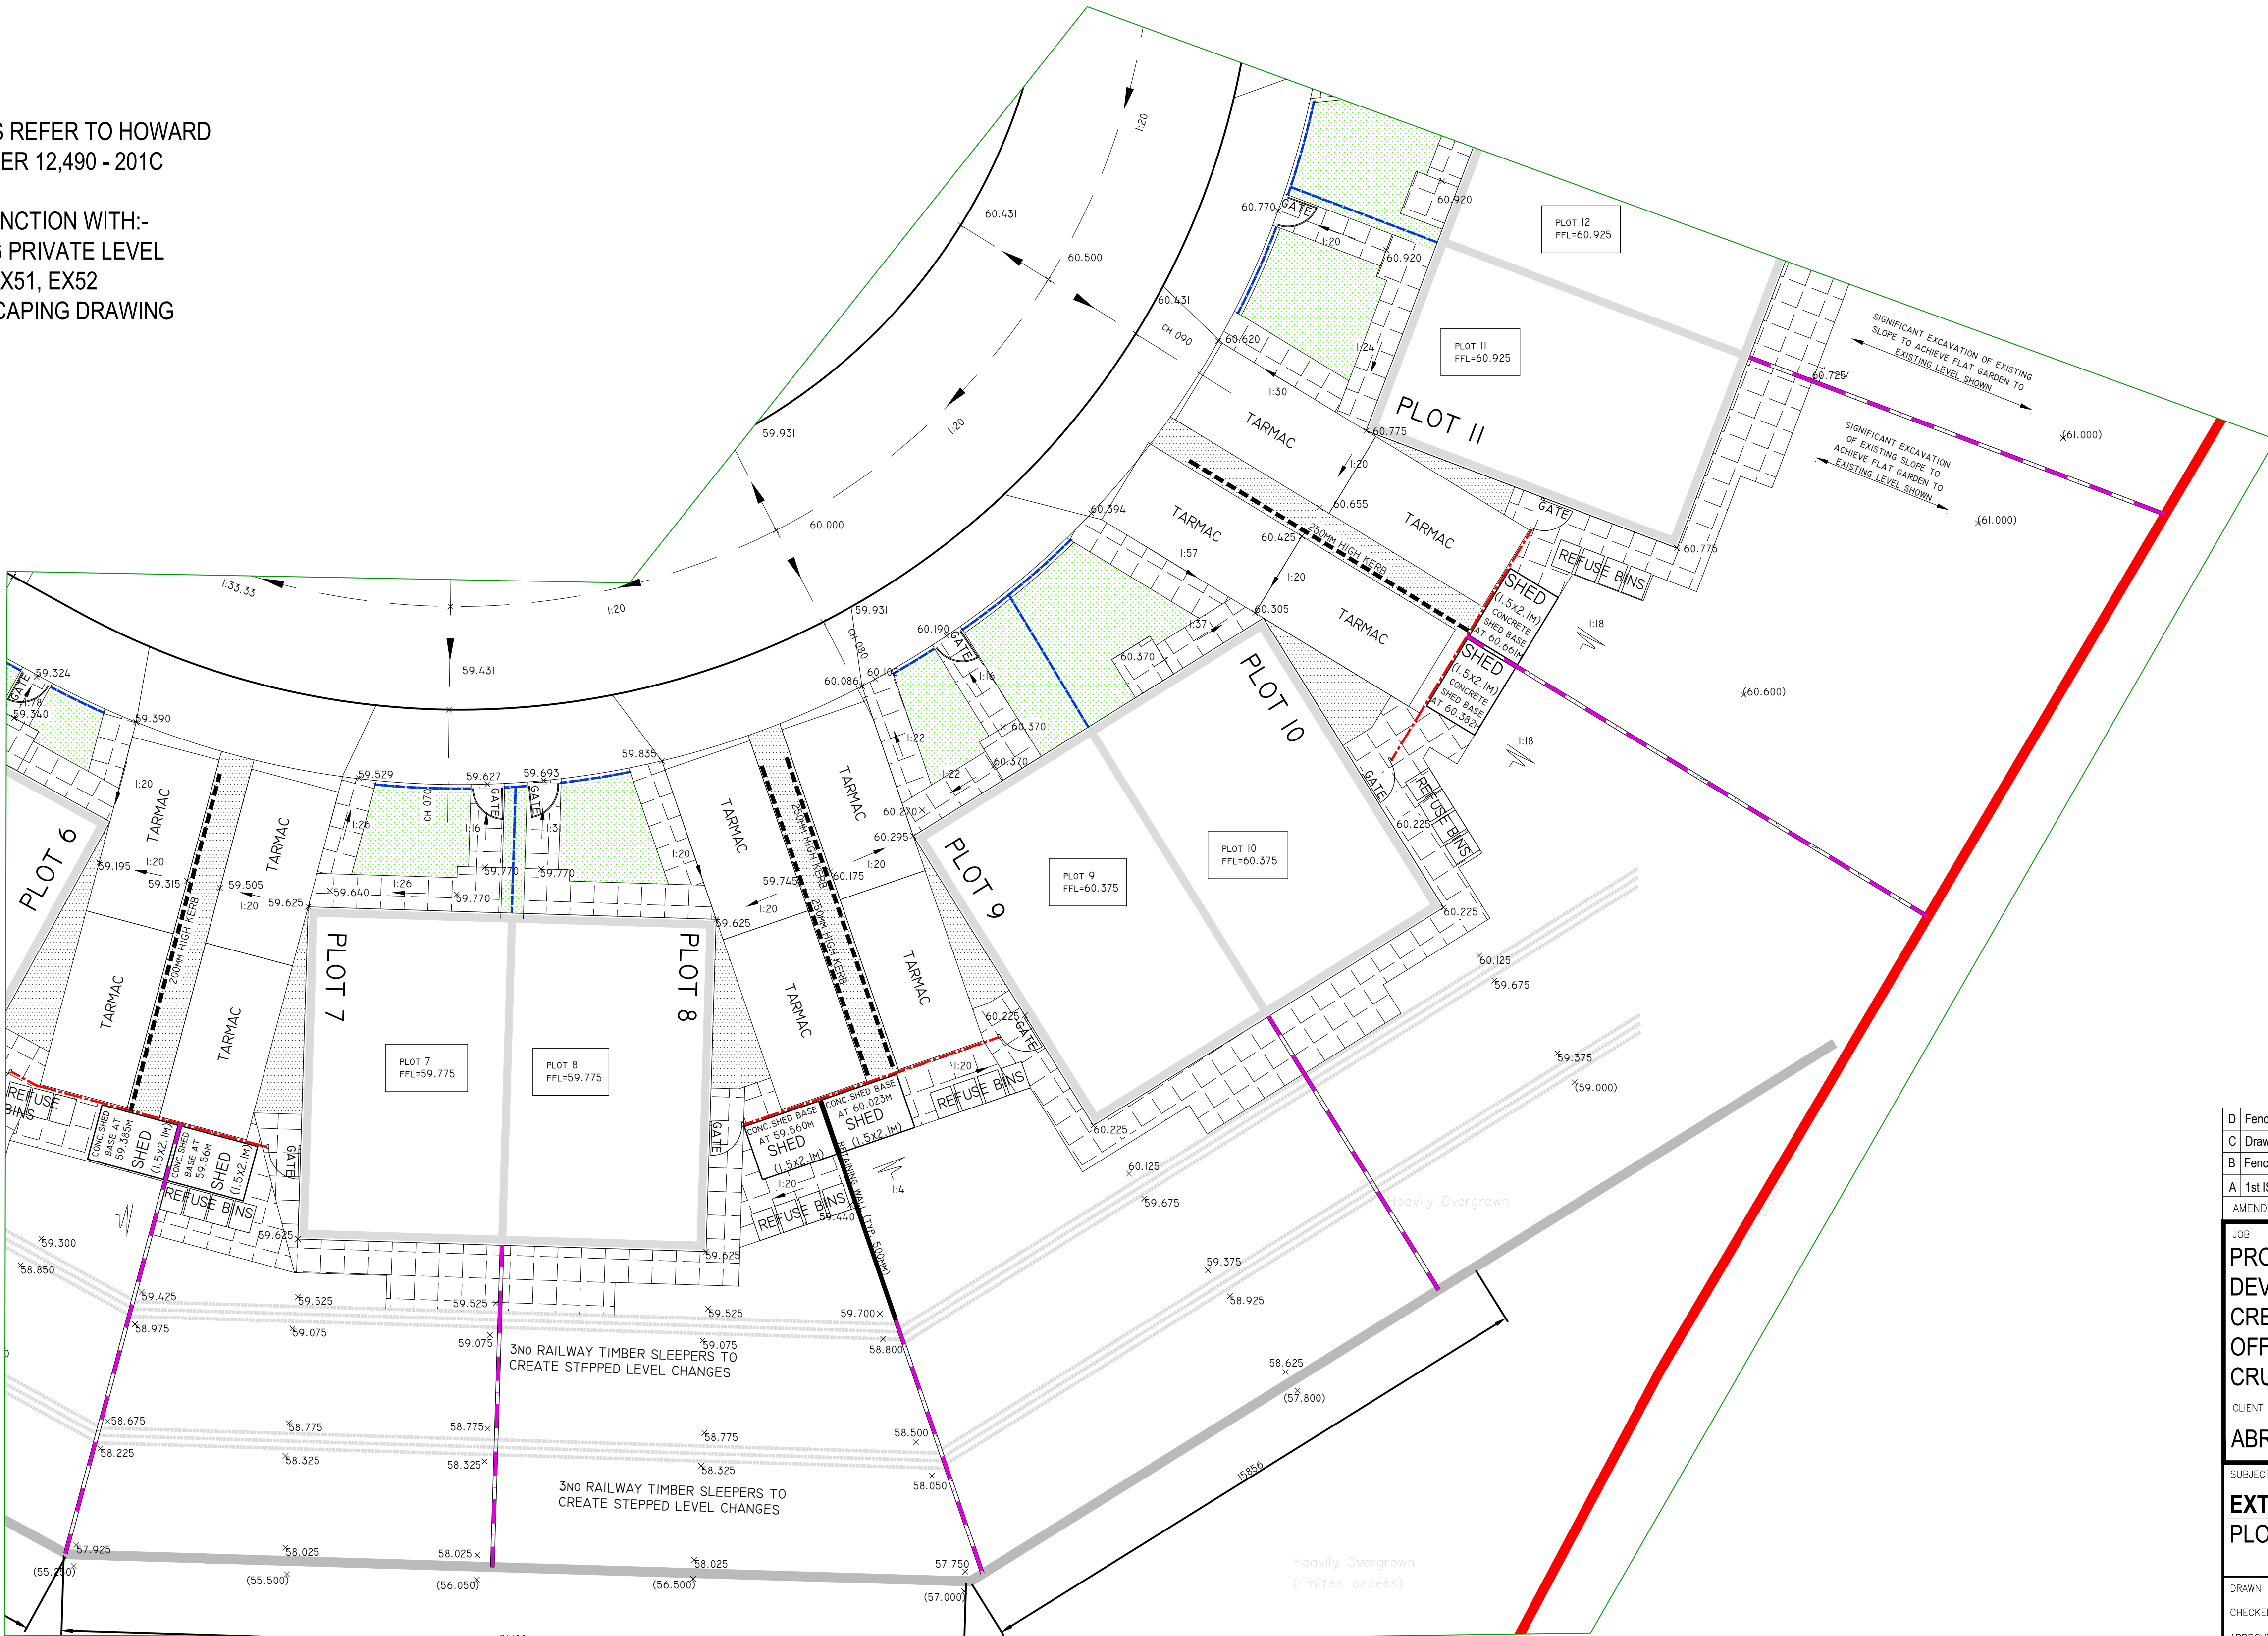

D	Fence details updated.	JB	18.11.2020
C	Drawing scaled to 1:100.	JB	01.10.2020
B	Fence details updated in line with CIS.	JB	15.09.2020
A	1st ISSUE	BLW	04.07.2019
AMENDMENTS		I	DATE

JOB
PROPOSED RESIDENTIAL DEVELOPMENT CLARKSVILLE FARM
CRESCENT ROAD
OFF SADDLECOTE CLOSE
CRUMPSALL
CLIENT
ABRAHAM HALPERN

SUBJECT
EXTERNAL WORKS
PLOTS 7 to 11

DRAWN	BLWORTHINGTON	DATE	04.07.2018
CHECKED		SCALE	1:100 (A1)
APPROVED			

HOWARD & SEDDON A.R.I.B.A.
CHARTERED ARCHITECTS
64 WASHWAY ROAD,
SALE, CHESHIRE M33 7RE.
TEL No. 0161 - 973 8296
FAX No. 0161 - 962 3485
e-mail : admin@howardandseddon.co.uk

JOB No.	DRG No.	AMENDMENT
12,490	204	D