


- | Notes | |
|-------|--|
| 1. | This drawing is subject to copyright and is not to be reproduced in part or whole without approval. |
| 2. | Do not scale this drawing - check all dimensions on site. |
| 3. | This drawing shall be read in conjunction with the project specifications/ and all other contract documentation. |
| 4. | All dimensions are in millimetres unless otherwise stated. |
| 5. | Location of all equipment shown shall be confirmed/approved with the Client/Architect/Engineer prior to any installation |
| 6. | This drawing must be read in conjunction with Mechanical and Electrical performance specifications and all other drawings as issued by the Architect, Structural Engineer and Water Energy and Consulting Engineers |
| 7. | The location of equipment is typical only. The Contractor shall perform all calculations to determine the exact quantity and agree the final locations with the Architect. |
| 8. | This drawing shows the intended location of building services plant and service ducts in such detail as to indicate the design. The drawing does not show all components that may be necessary to provide a full working installation. |
| 9. | The positions of connection points, accessories and building services items are approximate and shown for guidance to assist during the tendering process. |
| 10. | Fully co-ordinated drawings: Construction drawings and Builderswork drawings shall be produced by the contractor. Under no circumstances shall the tender drawings be used as installation drawings. |

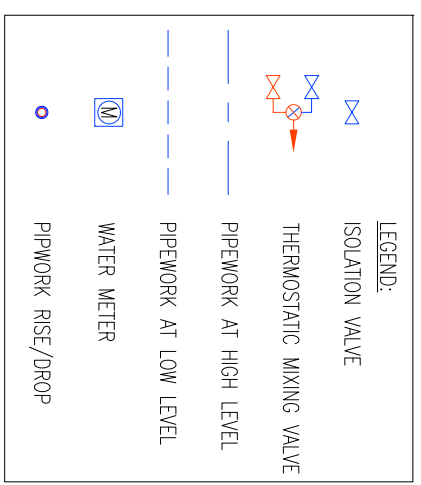

T1	29.01.21	TENDER ISSUE	BS
Rev:	Date:	Status/Amendments:	By:


wait 
Energy & Consulting Engineers

40 KING STREET, MANCHESTER, M2 6BA
TEL: 0161 434 3103
EMAIL: office@waitce.co.uk

Client:	ARTISAN
Project:	CABLE STREET ANCOATS MANCHESTER

Drawing Title:
**MECHANICAL SERVICES
DOMESTIC SERVICES LAYOUT
GROUND FLOOR**

Drawn By:	BS	Checked By:	DW	Cad By:	SB
Scale:	1:50	Paper Size:	A1	Date Created:	08 / 04 / 2019
Drawing Number:	WECE / 286 / M / 108			Drawing Revision:	T1

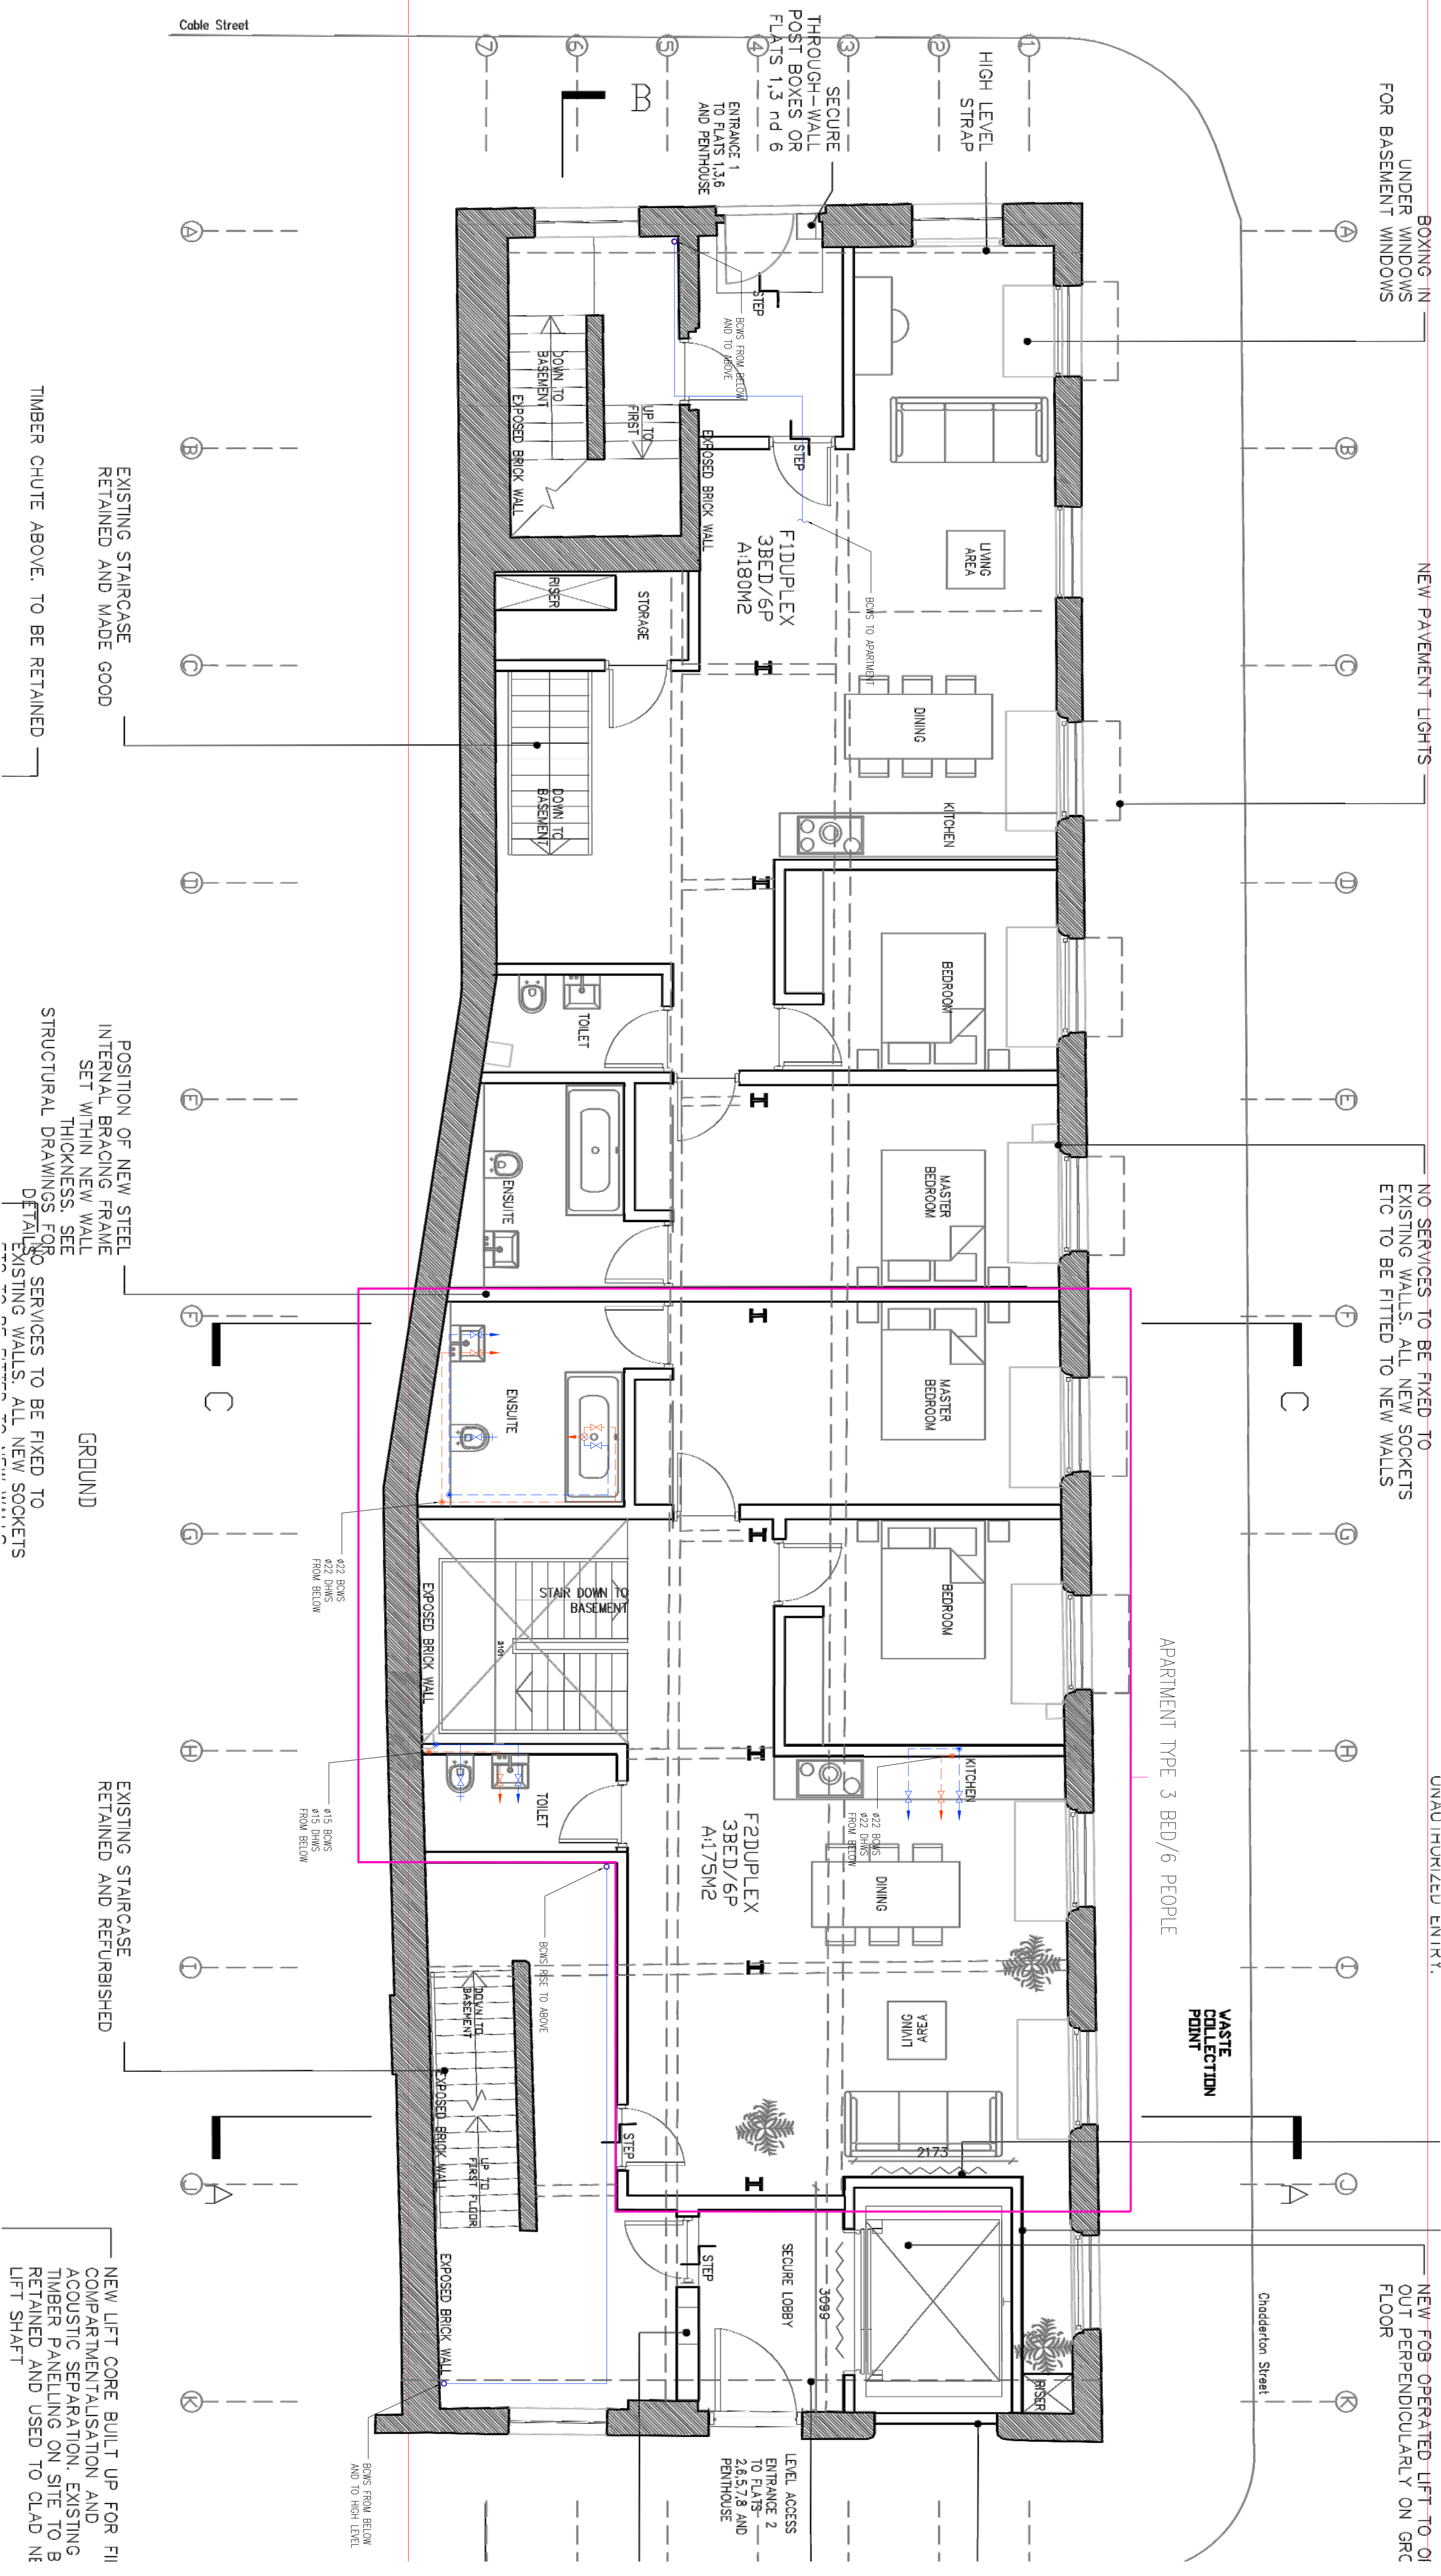

EXISTING STAIRCASE _____
RETAINED AND MADE GOOD

TIMBER CHUTE ABOVE. TO BE RETAINED _____

POSITION OF NEW STEEL
INTERNAL BRACING FRAME
SET WITHIN NEW WALL
THICKNESS. SEE
STRUCTURAL DRAWINGS FOR
DETAIL.
NO SERVICES TO BE FIXED TO
EXISTING WALLS. ALL NEW SOCKETS
TO BE SET WITHIN NEW WALLS.

EXISTING STAIRCASE
RETAINED AND REFURBISHED

NEW LIFT CORE BUILT UP FOR FIRE COMPARTMENTALISATION AND ACOUSTIC SEPARATION. EXISTING TIMBER PANNELLING ON SITE TO BE RETAINED AND USED TO CLAD NEW LIFT SHAFT