
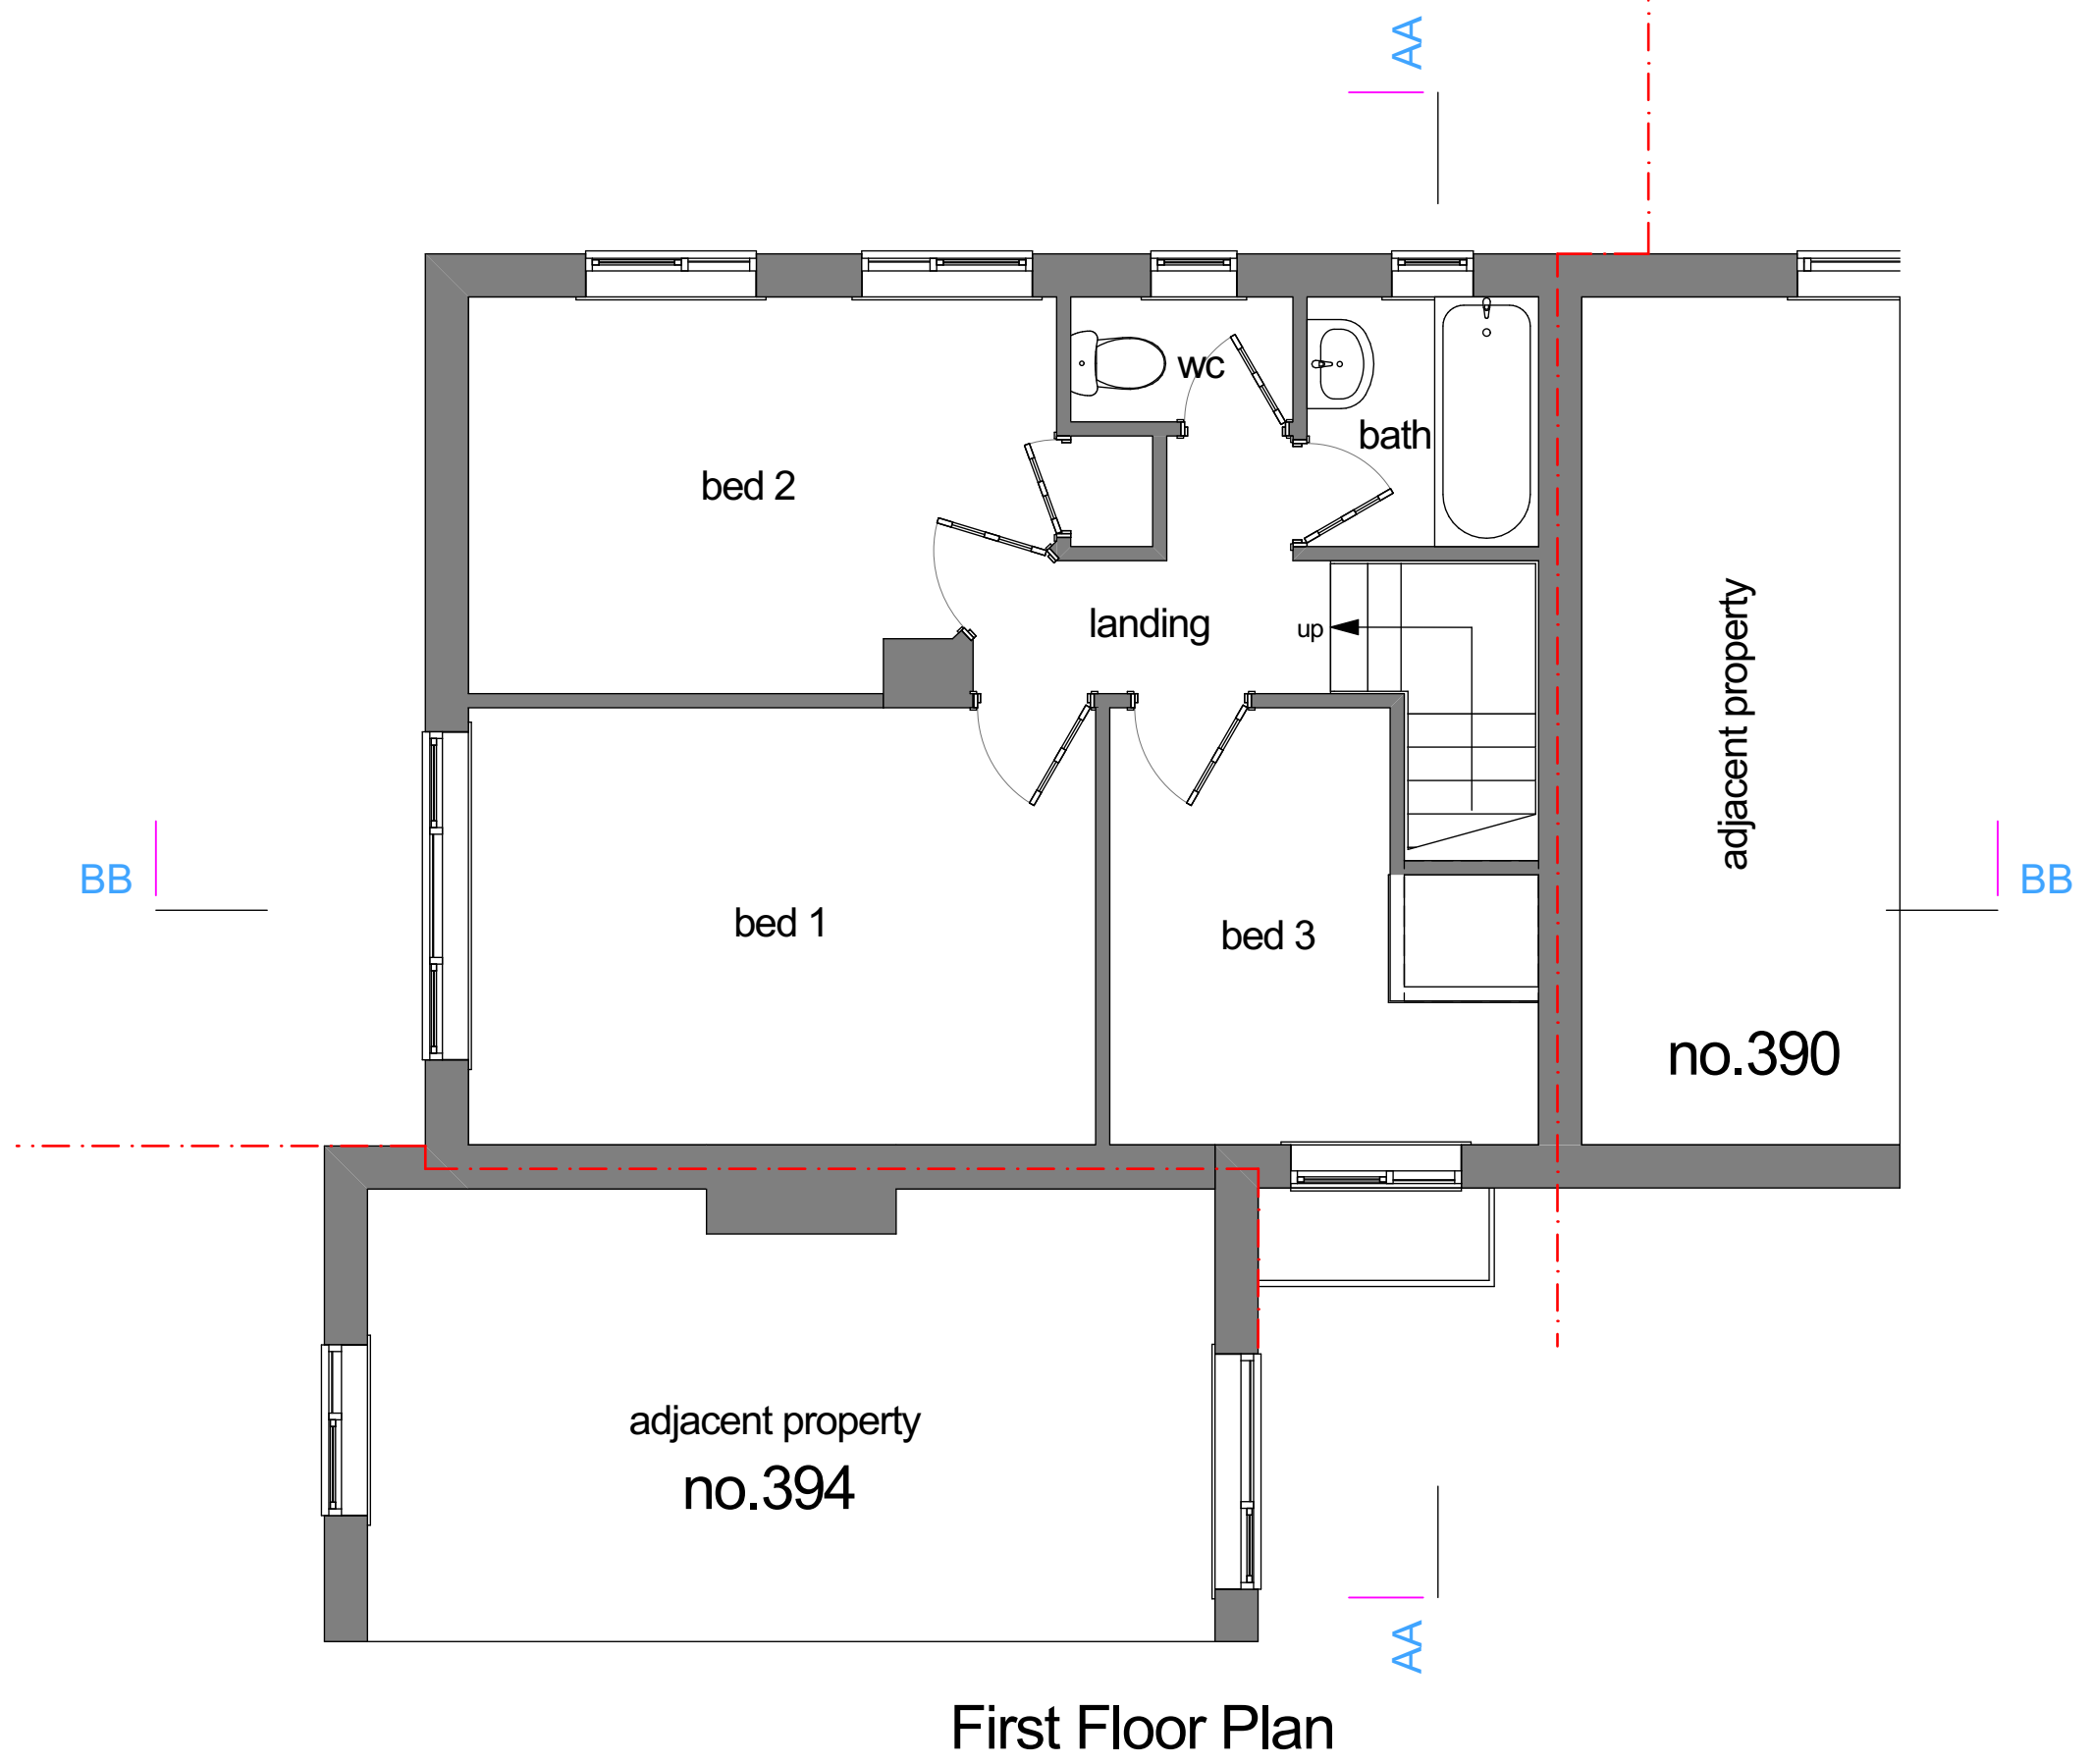
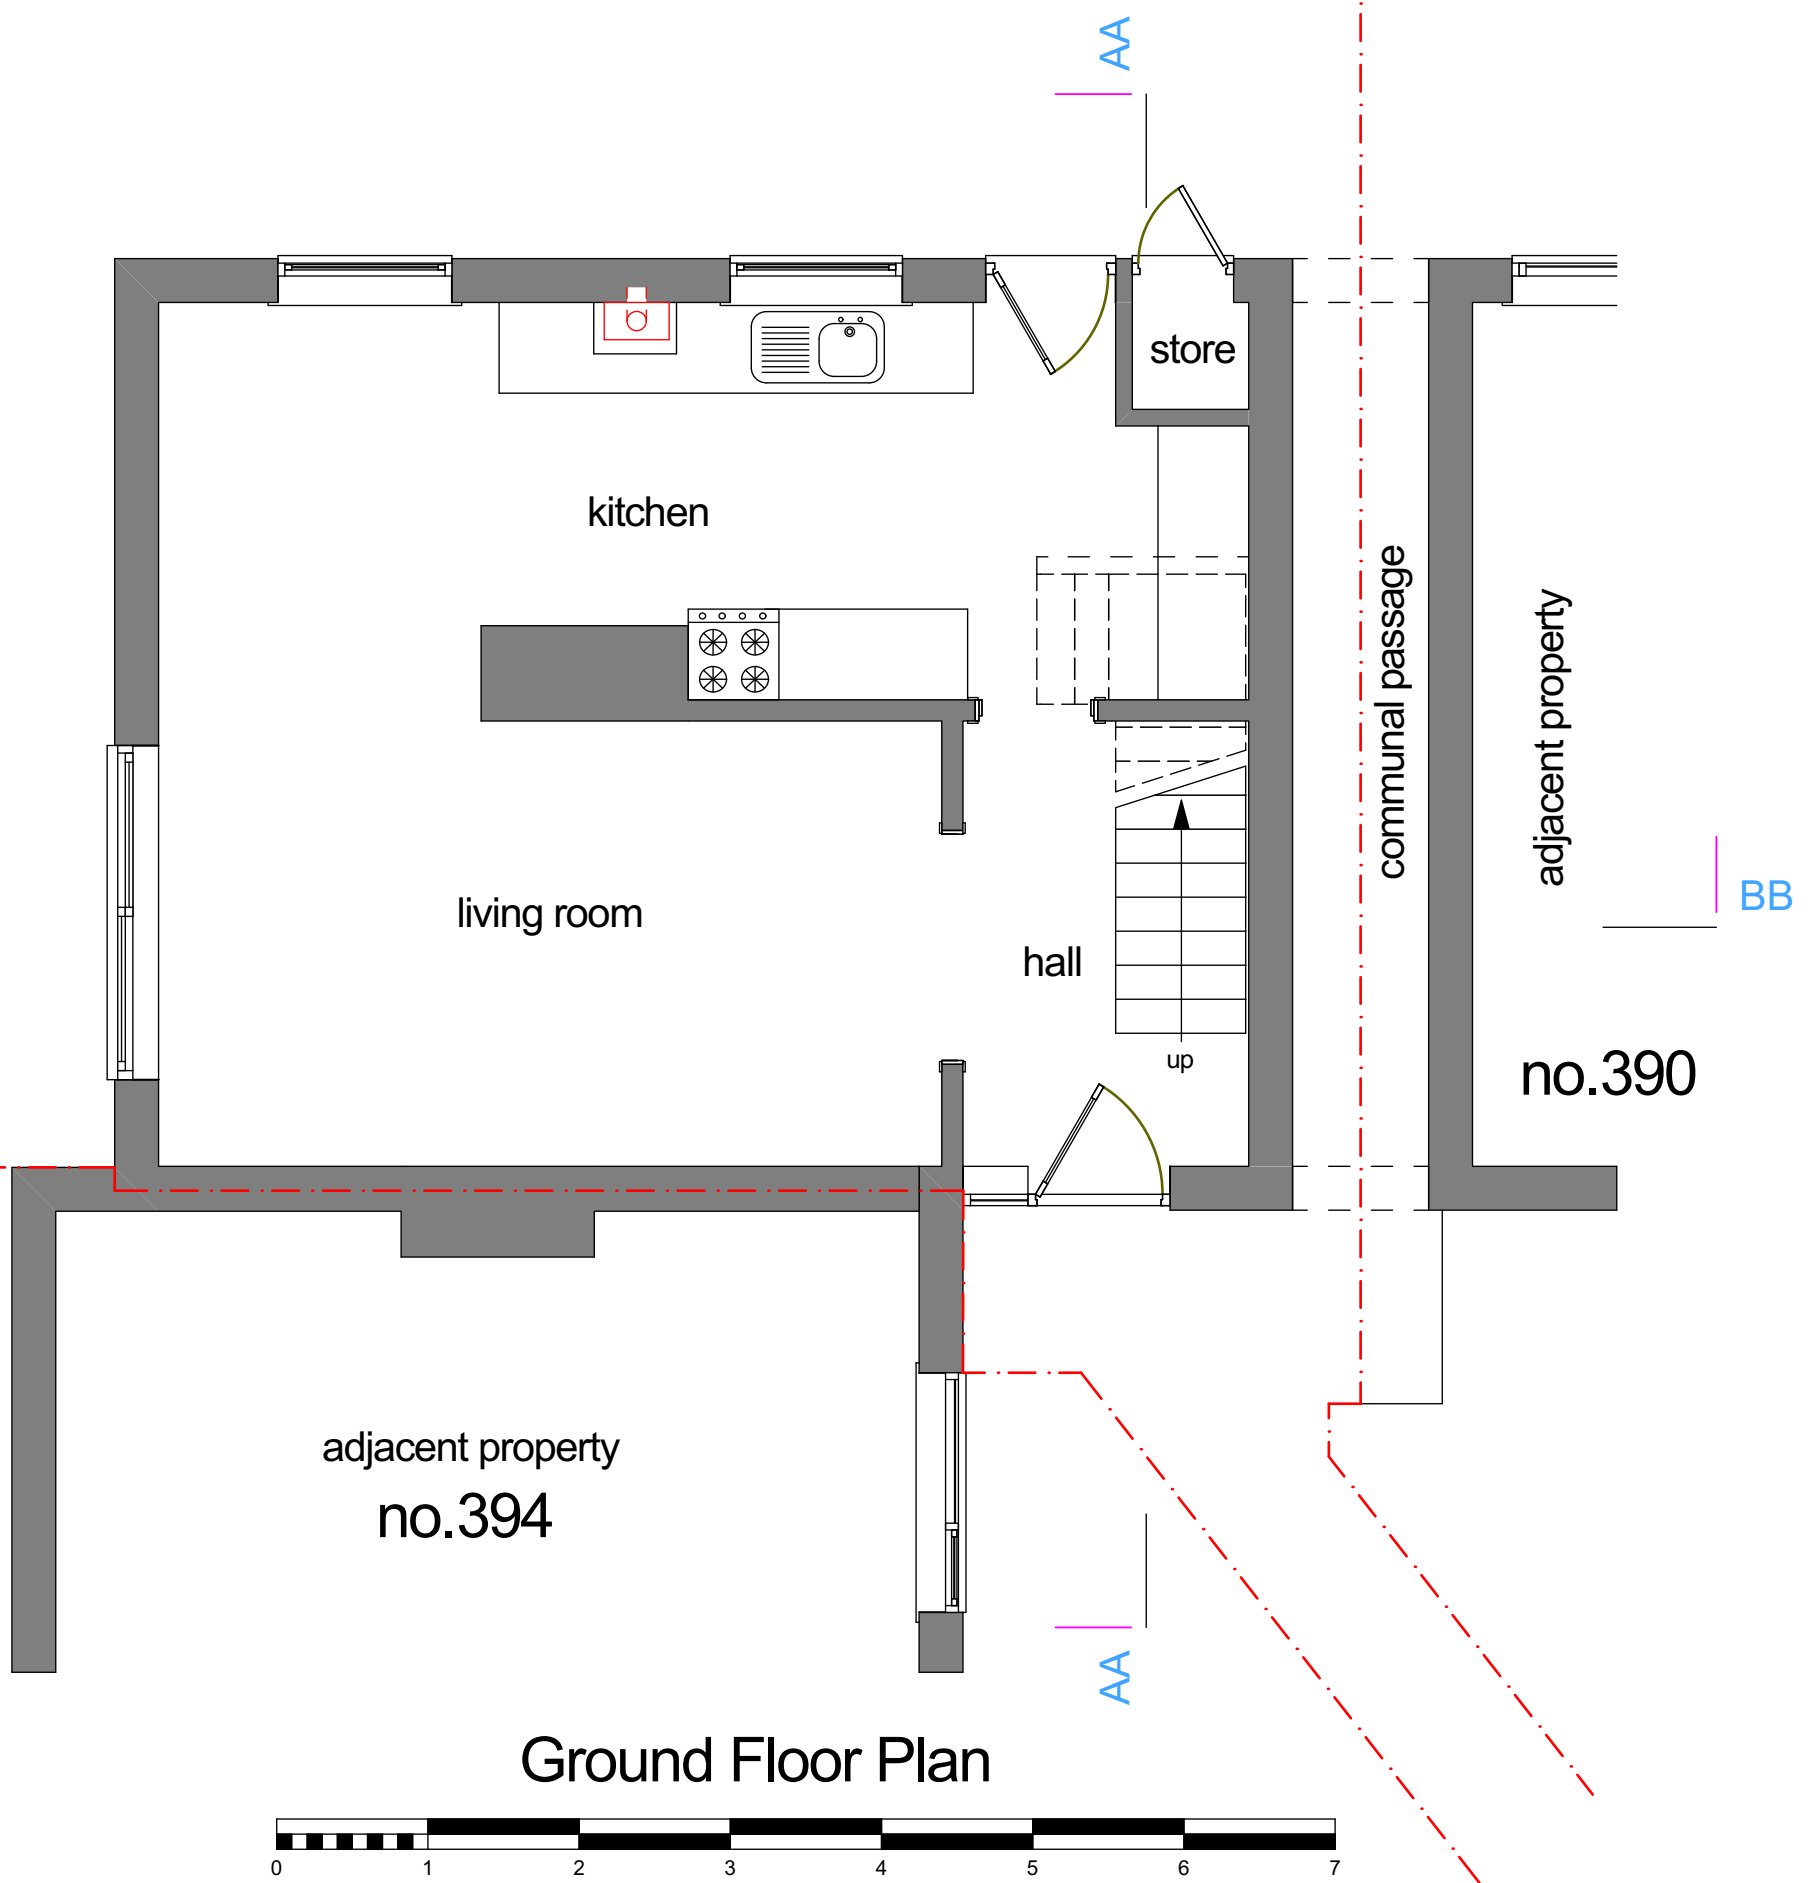
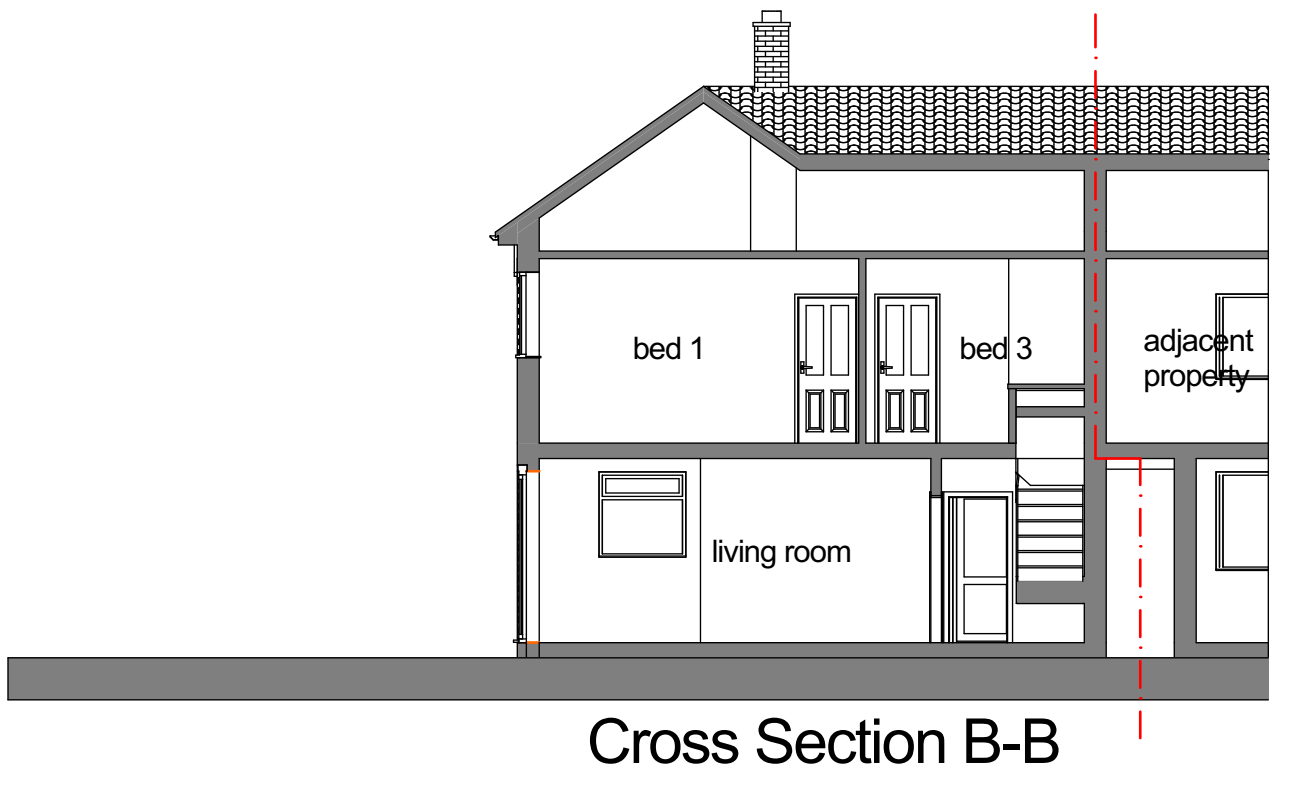
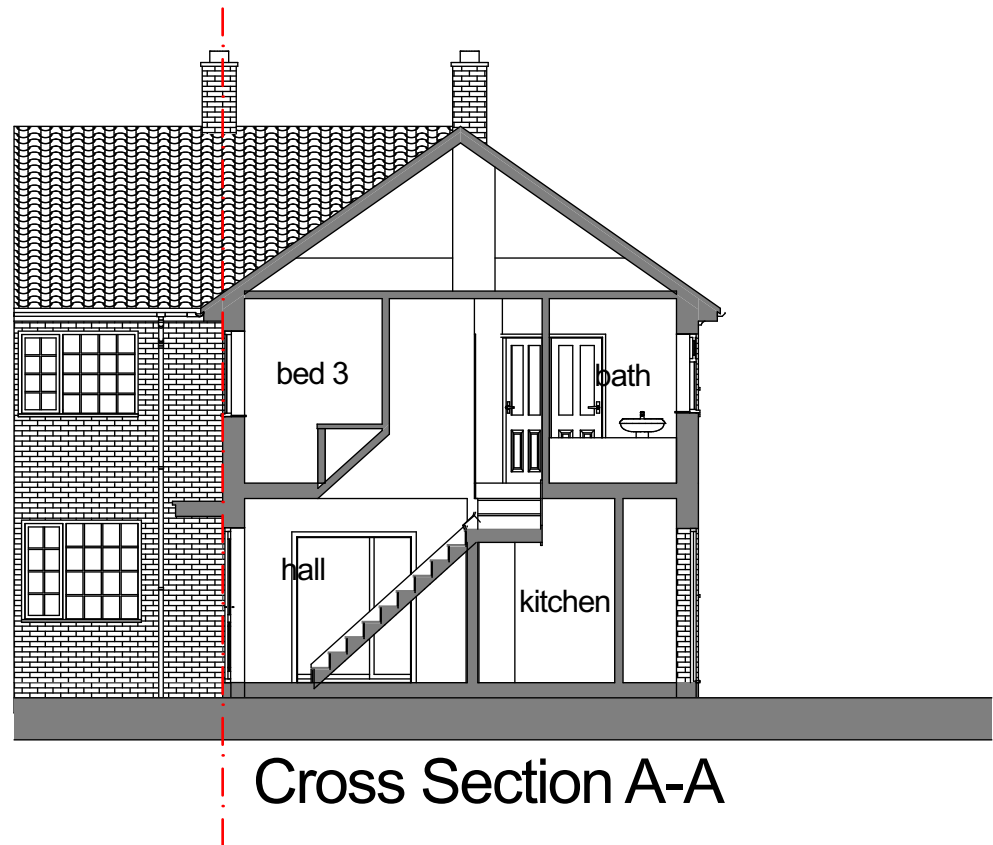
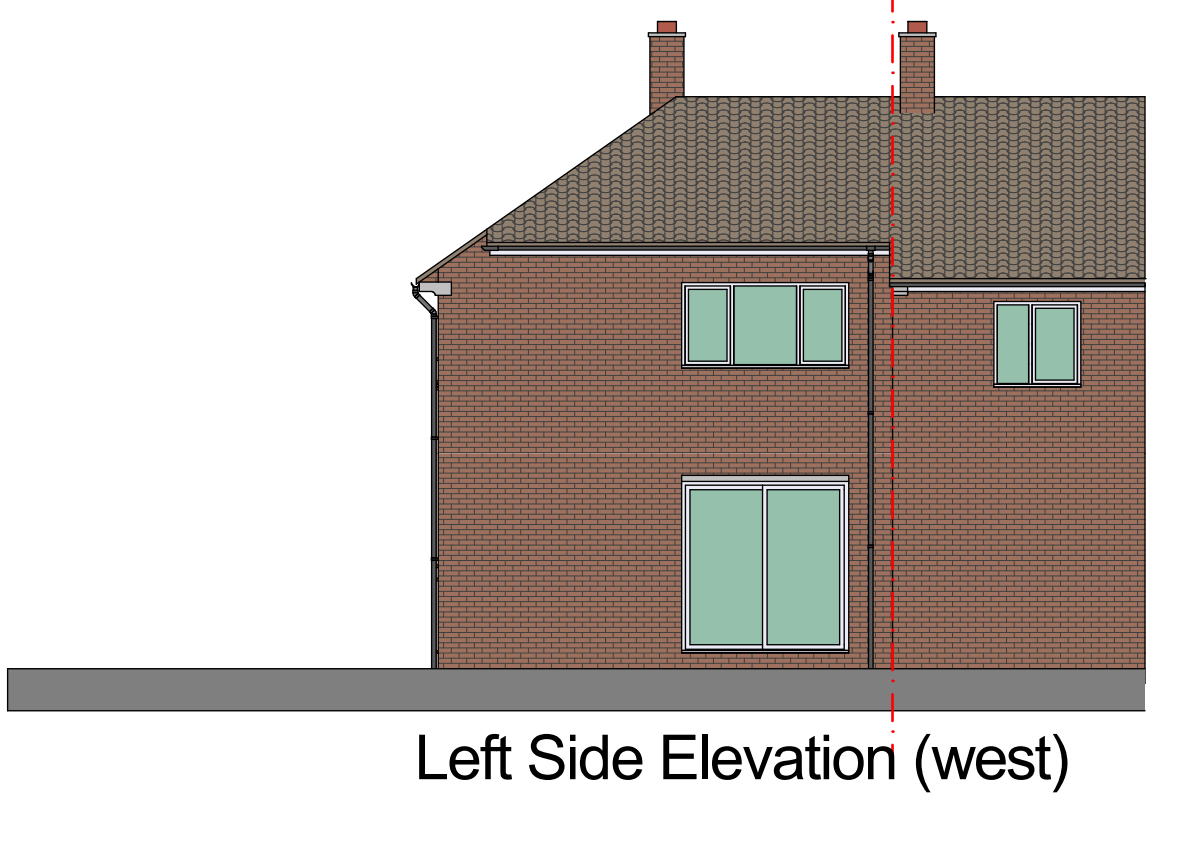
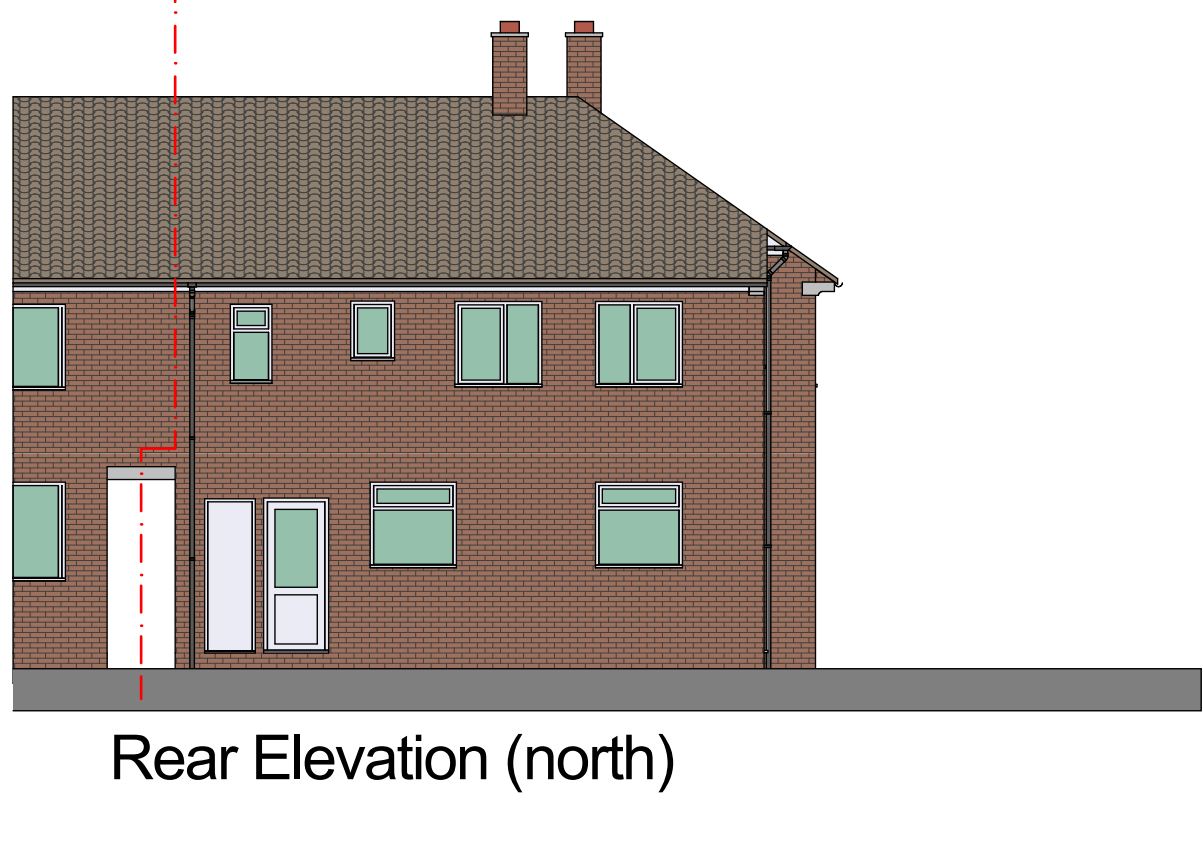
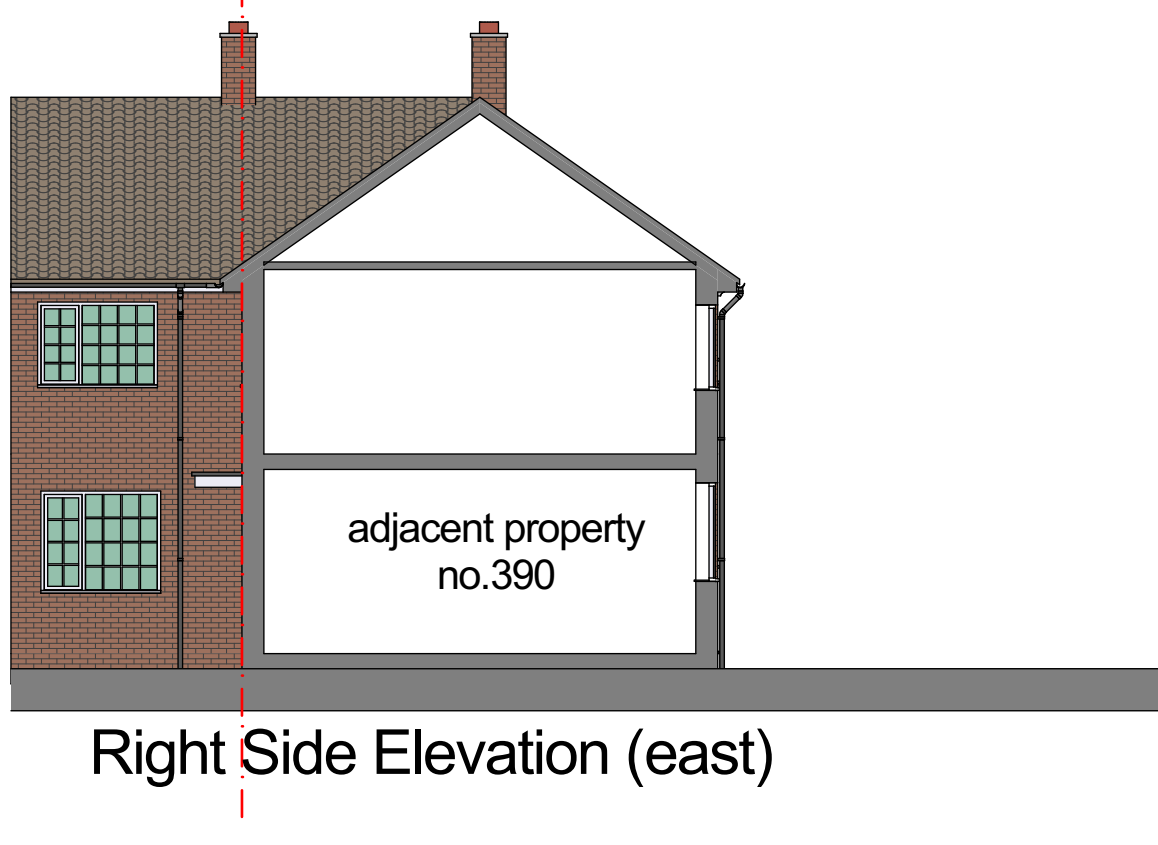


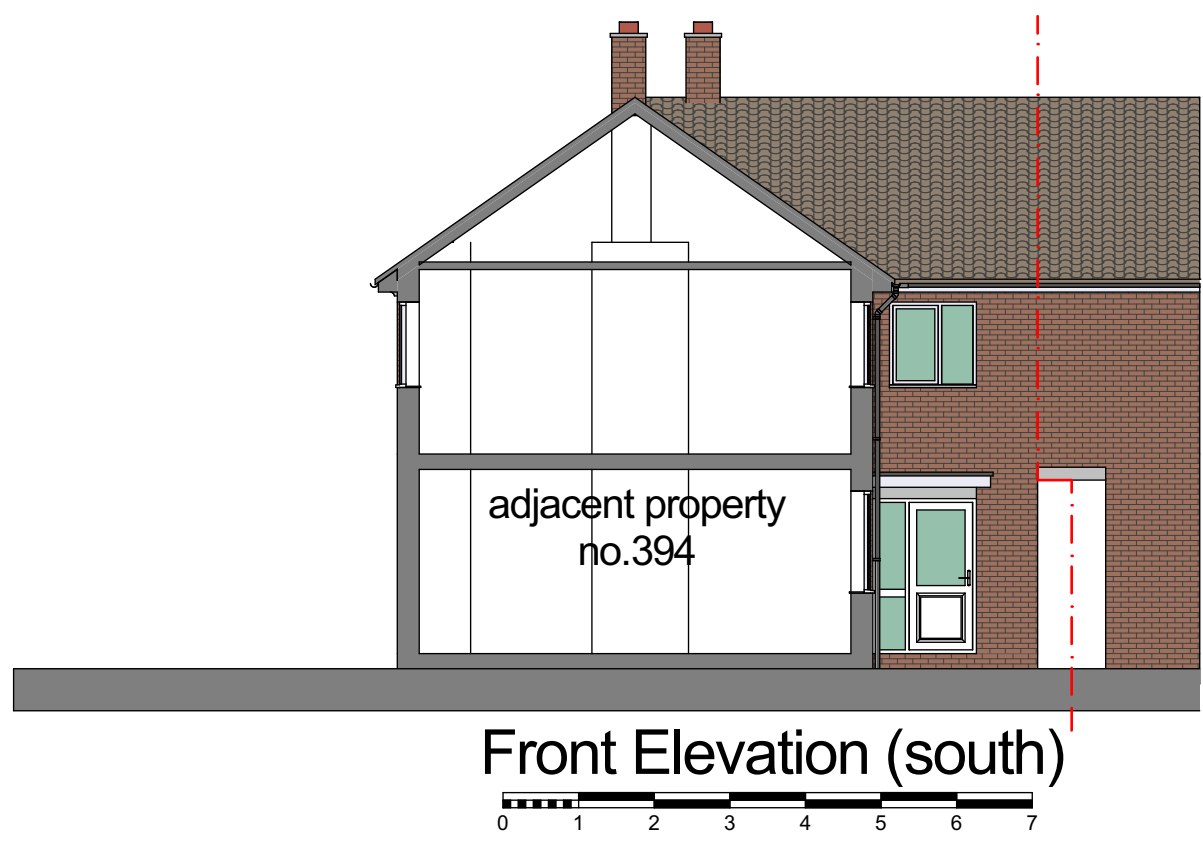

Existing

PHD

DESIGN

CHARTERED ARCHITECT

9 Mersey Road, Sale, Cheshire. M33 6HL
tel : 0161 973 9391

e-mail : paul@phddesigns.co.uk
www.phddesigns.co.uk

project.

392 Wythenshawe Road
Wythenshawe
for
Mr Phil Oley

drawing title.

Existing Survey

drawing no. 202105 / Es1 revision.

drawn by. PD scale. 1:50 1:100 1:21 date. (when printed at A1)

1. All dimensions to be checked on site prior to fabrication.
2. All figured dimensions to be followed, DO NOT scale this drawing.
3. This drawing remains the copyright of the Architect and copies are only available with their consent.