

REV	DATE	DESCRIPTION

DECORATION SPEC AND NOTES

COLUMNS AND COLUMN HEAD
TO BE REDECORATED TO **RAL 7022 UMBRA GREY**

CEILING SOFFIT AND BEAM DOWNSTANDS
TO BE PAINTED RAL 9010 WHITE MATT EMULSION

PERIMETER WALLS
TO BE PAINTED RAL 9010 WHITE MATT EMULSION

PERIMETER WINDOWS AND WINDOW CILLS
TO BE PAINTED RAL 9010 WHITE EGGSHELL FINISH

NEW PARTITIONS
TO BE PAINTED RAL 9010 WHITE MATT EMULSION

NEW AND EXISTING SKIRTINGS
TO BE PAINTED RAL 9010 WHITE EGGSHELL FINISH

TEAPOINT:
100 x 300 gloss white tiles (Pure White Gloss)
with Mapei colour grout: 113 cement grey


DISABLED WC :
SEE DETAIL DRAWING FBI-R2419-A4008
FOR SPEC.

MALE AND FEMALE WC: :
SEE DETAIL DRAWINGS
FBI-R2419-A4006 & FBI-R2419-A4007
FOR SPEC.


WINDOW BLINDS:

ASTRALUX TESSERA ROLLER BLIND
COLOUR: WINDSPRAY GREY
WEIGHED WITH SAA BAR TO BOTTOM EDGE.
TO BE CHAIN OPERATED.
CHAIN TO BE RESTRAINED ACCORDING TO BS GUIDANCE.
AVAILABLE FROM PENTEL CONTRACTS
TEL: 0161 872 7642


101 PRINCESS ST
4th Floor Decoration

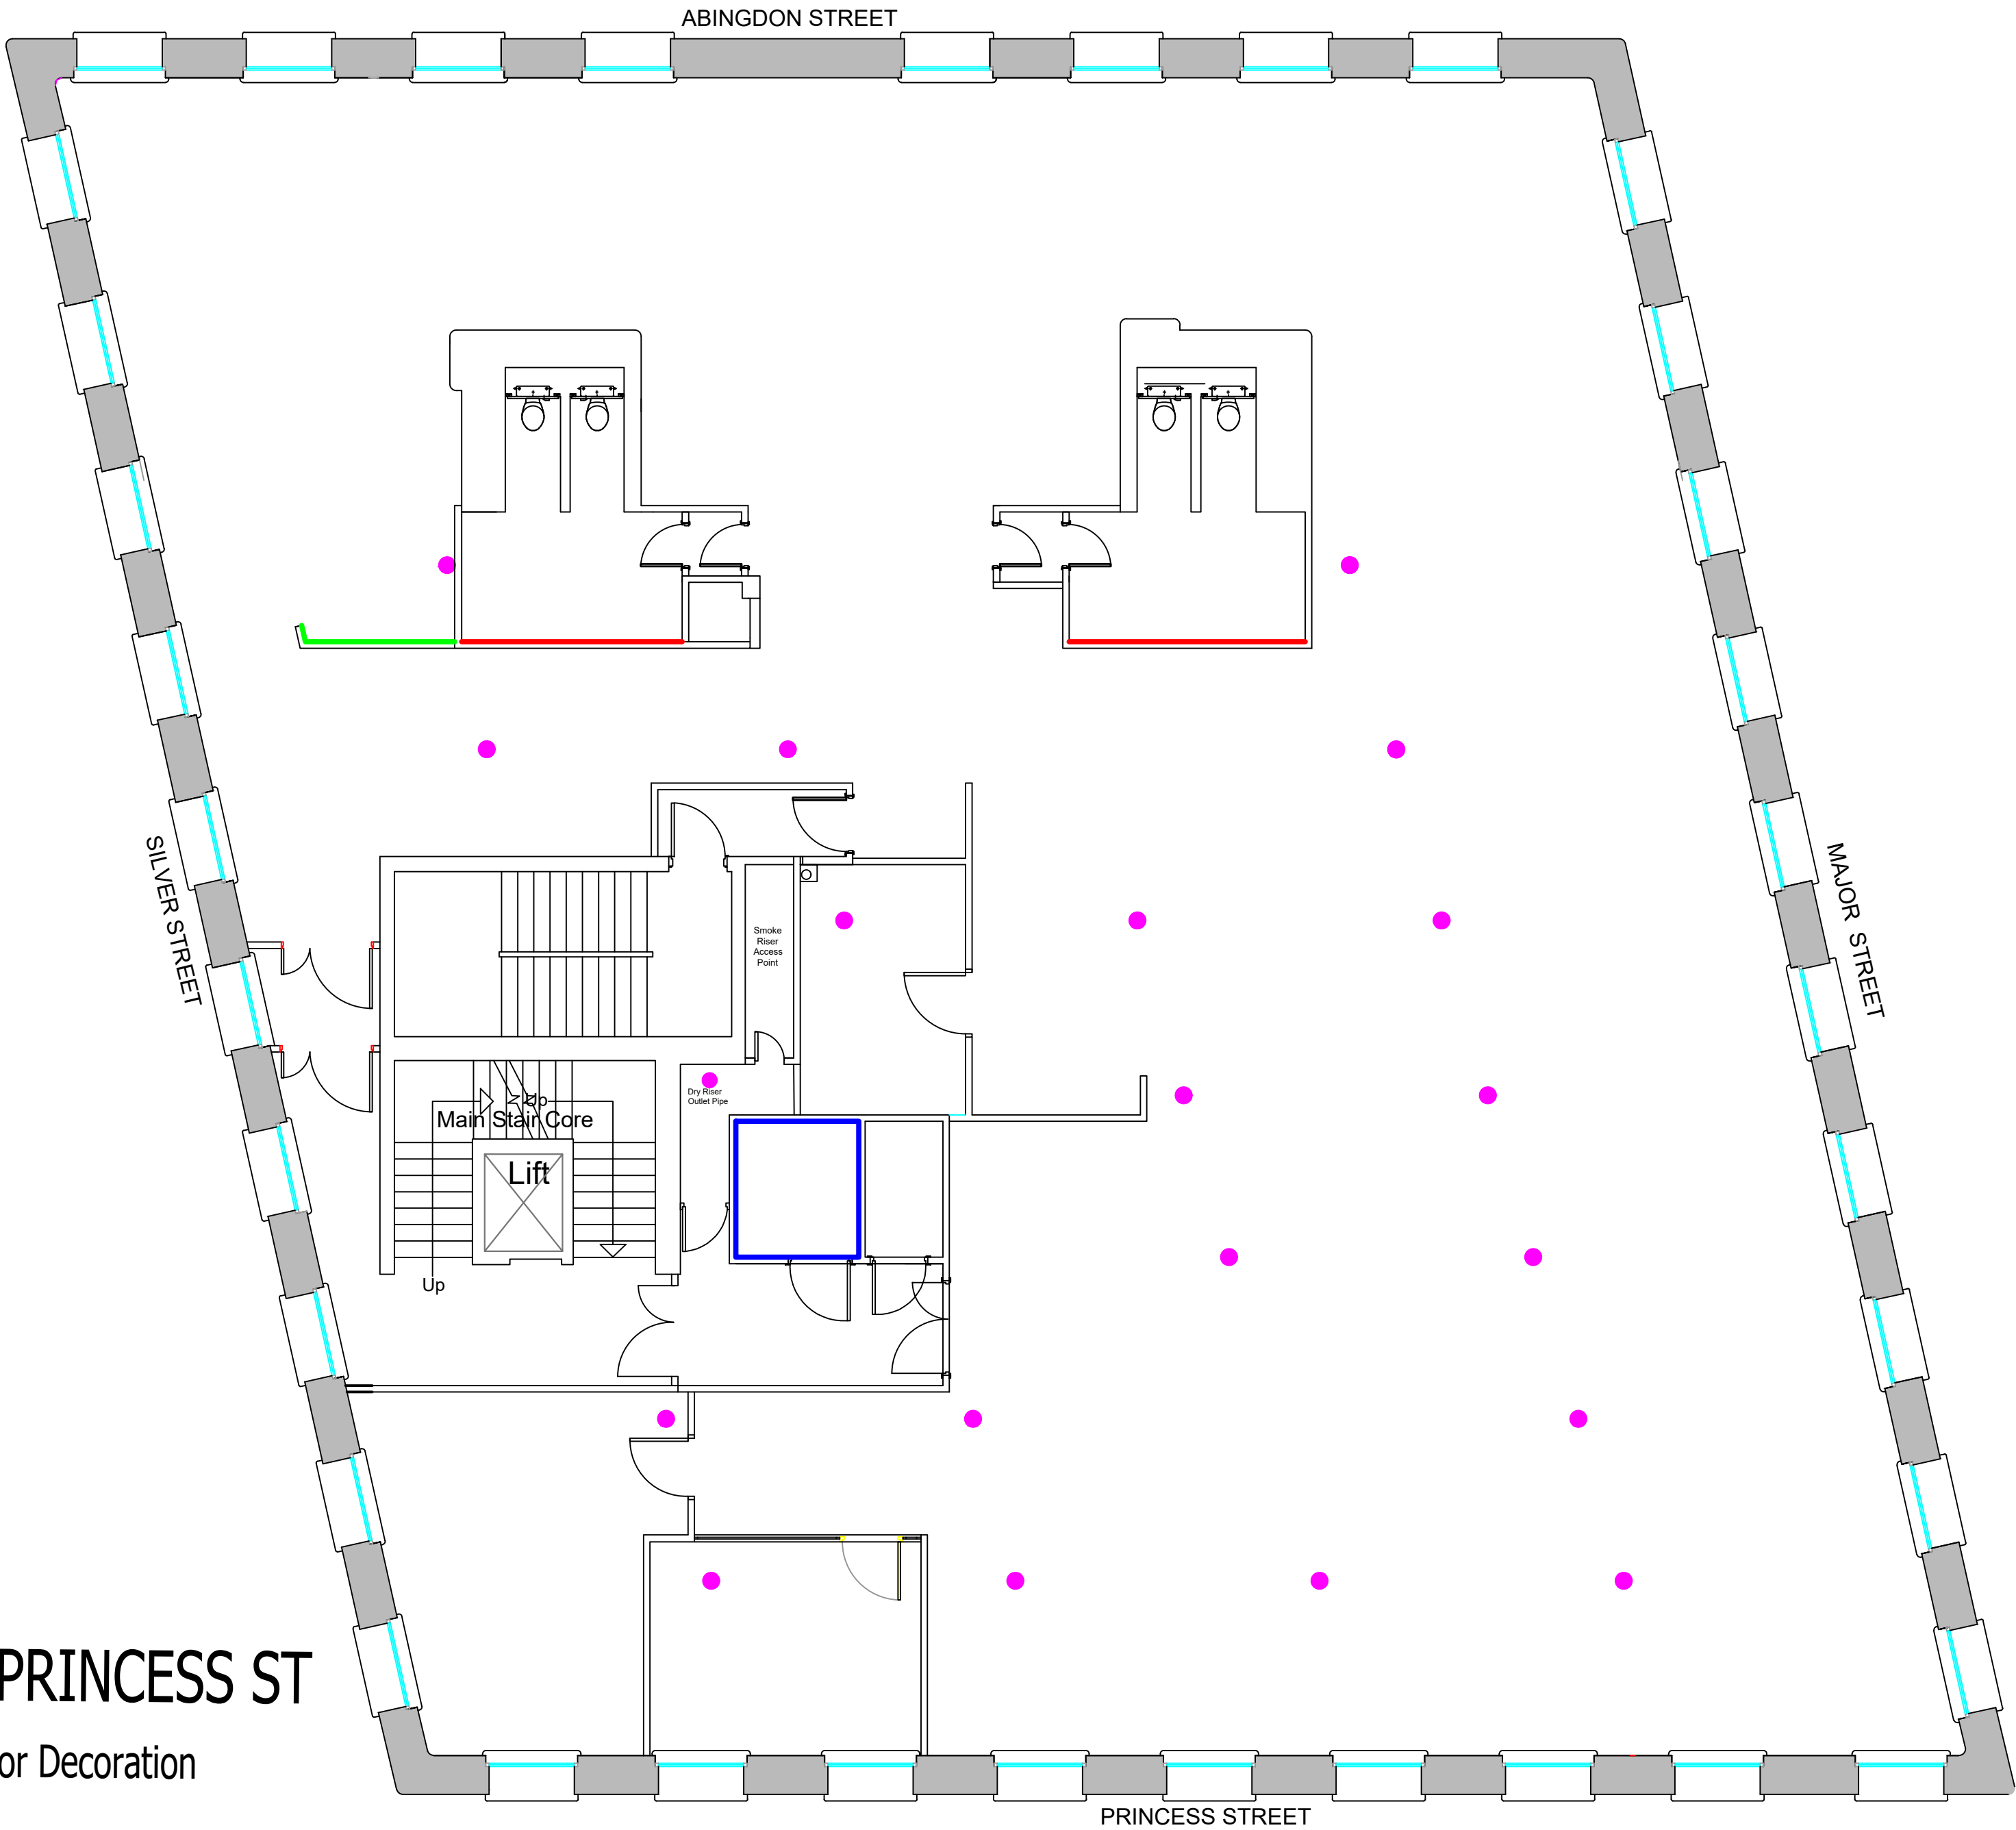


COLUMN DETAIL

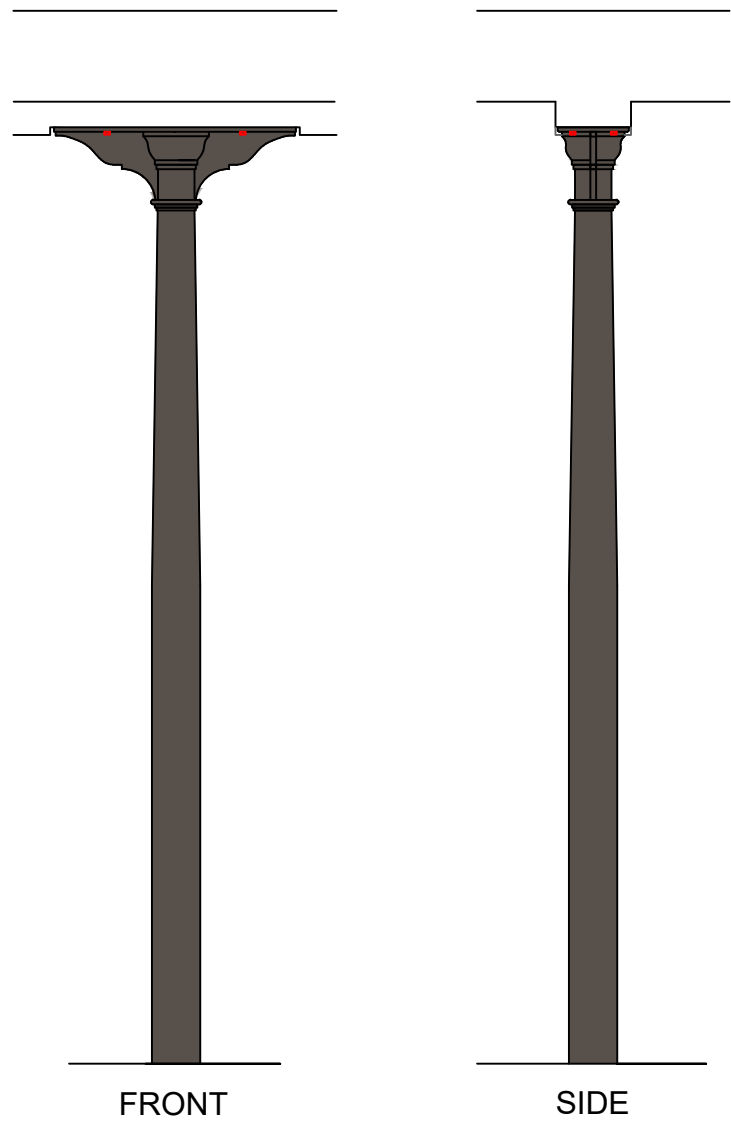

WINDOW DETAIL

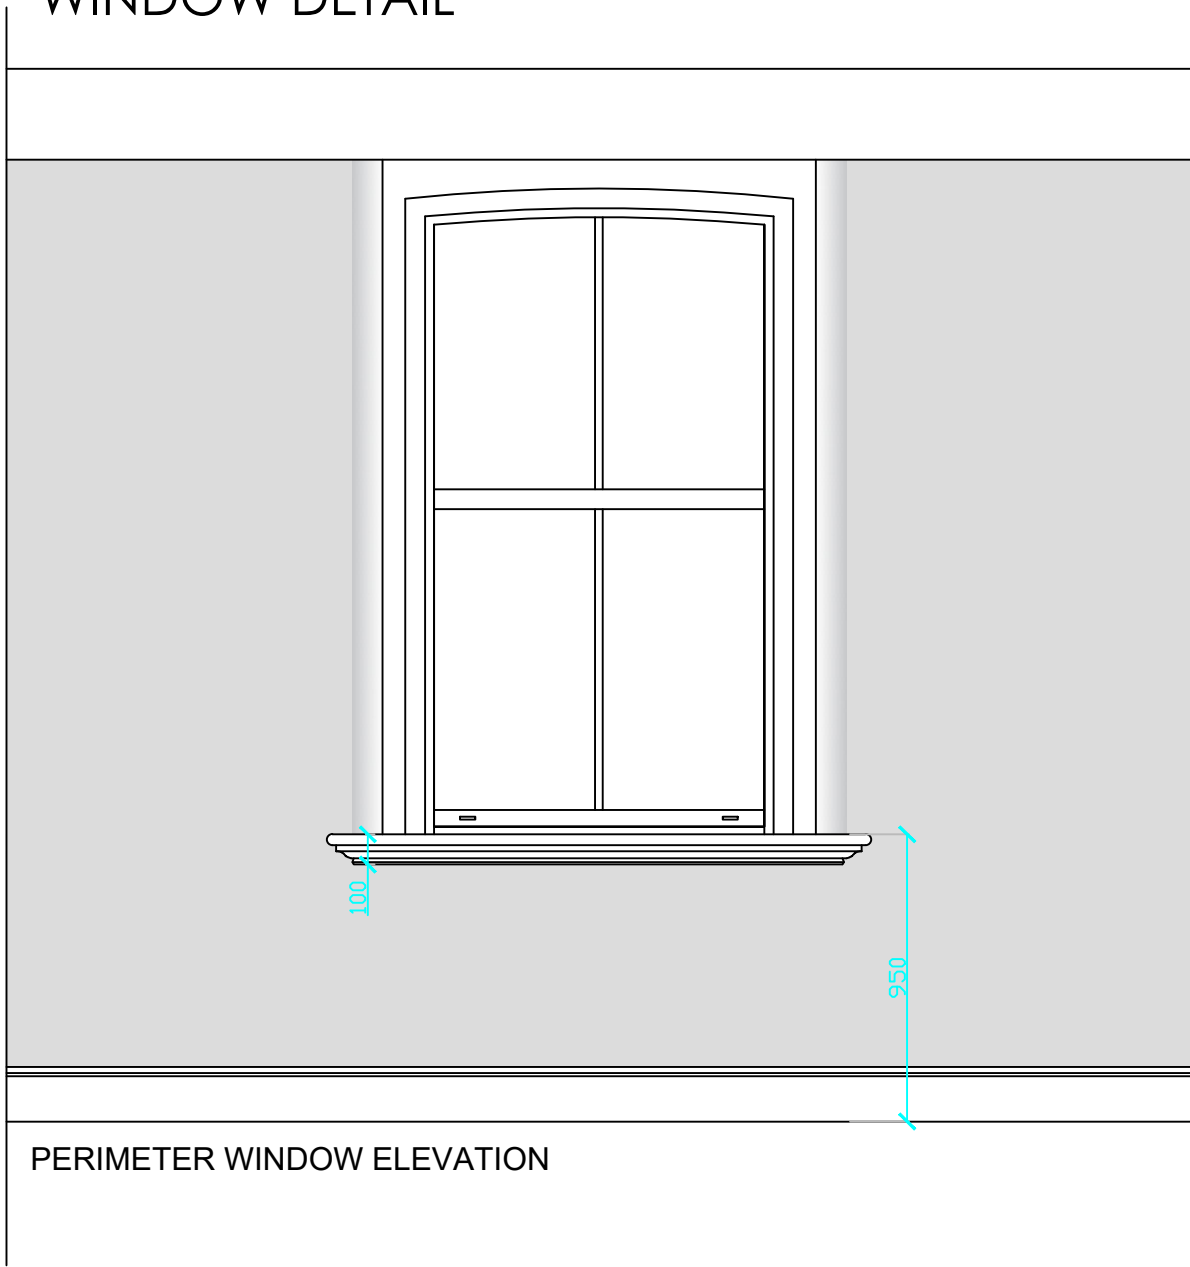

SKIRTING PROFILE TO
BE RECORDED ON SITE
USING A PROFILE GAUGE.
NEW SKIRTING TO BE PROVIDED
TO MATCH EXACTLY TO EXISTING.
TIMBER SCOTIA BEAD TO PERIMETER TO
BE CAREFULLY REMOVED FOR FLOOR
RESTORATION AND RE-INSTATED/REPLACED
AS NECESSARY.

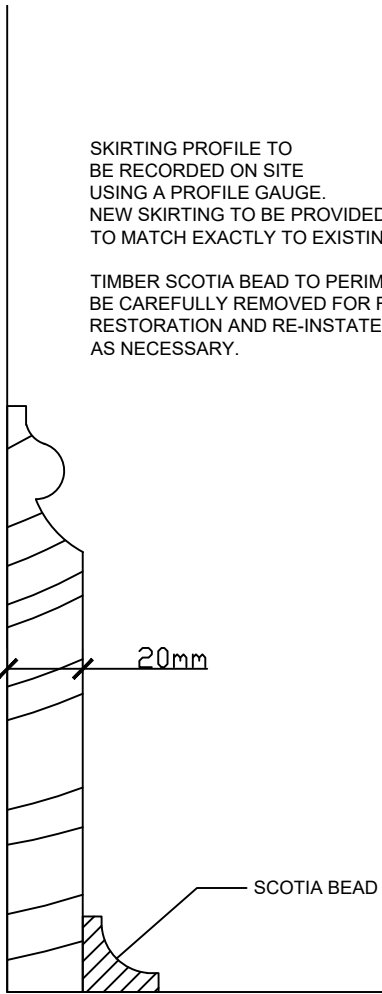

CLIENT
ABERDEEN STANDARD INVESTMENTS

JOB TITLE
101 PRINCESS ST

DRAWING TITLE
4TH FLOOR DECORATION

REV	JOB NUMBER	DRAWING NUMBER	SCALE	DATE	DRAWN
A	R2419	FBI-R2419-A4010	NTS	08.03.21	GC

Flexible Business Interiors, The Old Coach House, 820 Wilmslow Rd,
Didsbury, Manchester
M20 2RN
tel: 0161 445 1661 fax: 0161 445 1771 email: enquire@flexiblebusinessinteriors.co.uk

Information on this drawing is copyright, all rights reserved. No part of this work may be reproduced
or transmitted in any form by any means, either electronically, mechanically, by photocopying,
recording or otherwise stored in any retrieval system of any nature, without the express
consent of Flexible Business Interiors Ltd.