


REV	DATE	DESCRIPTION

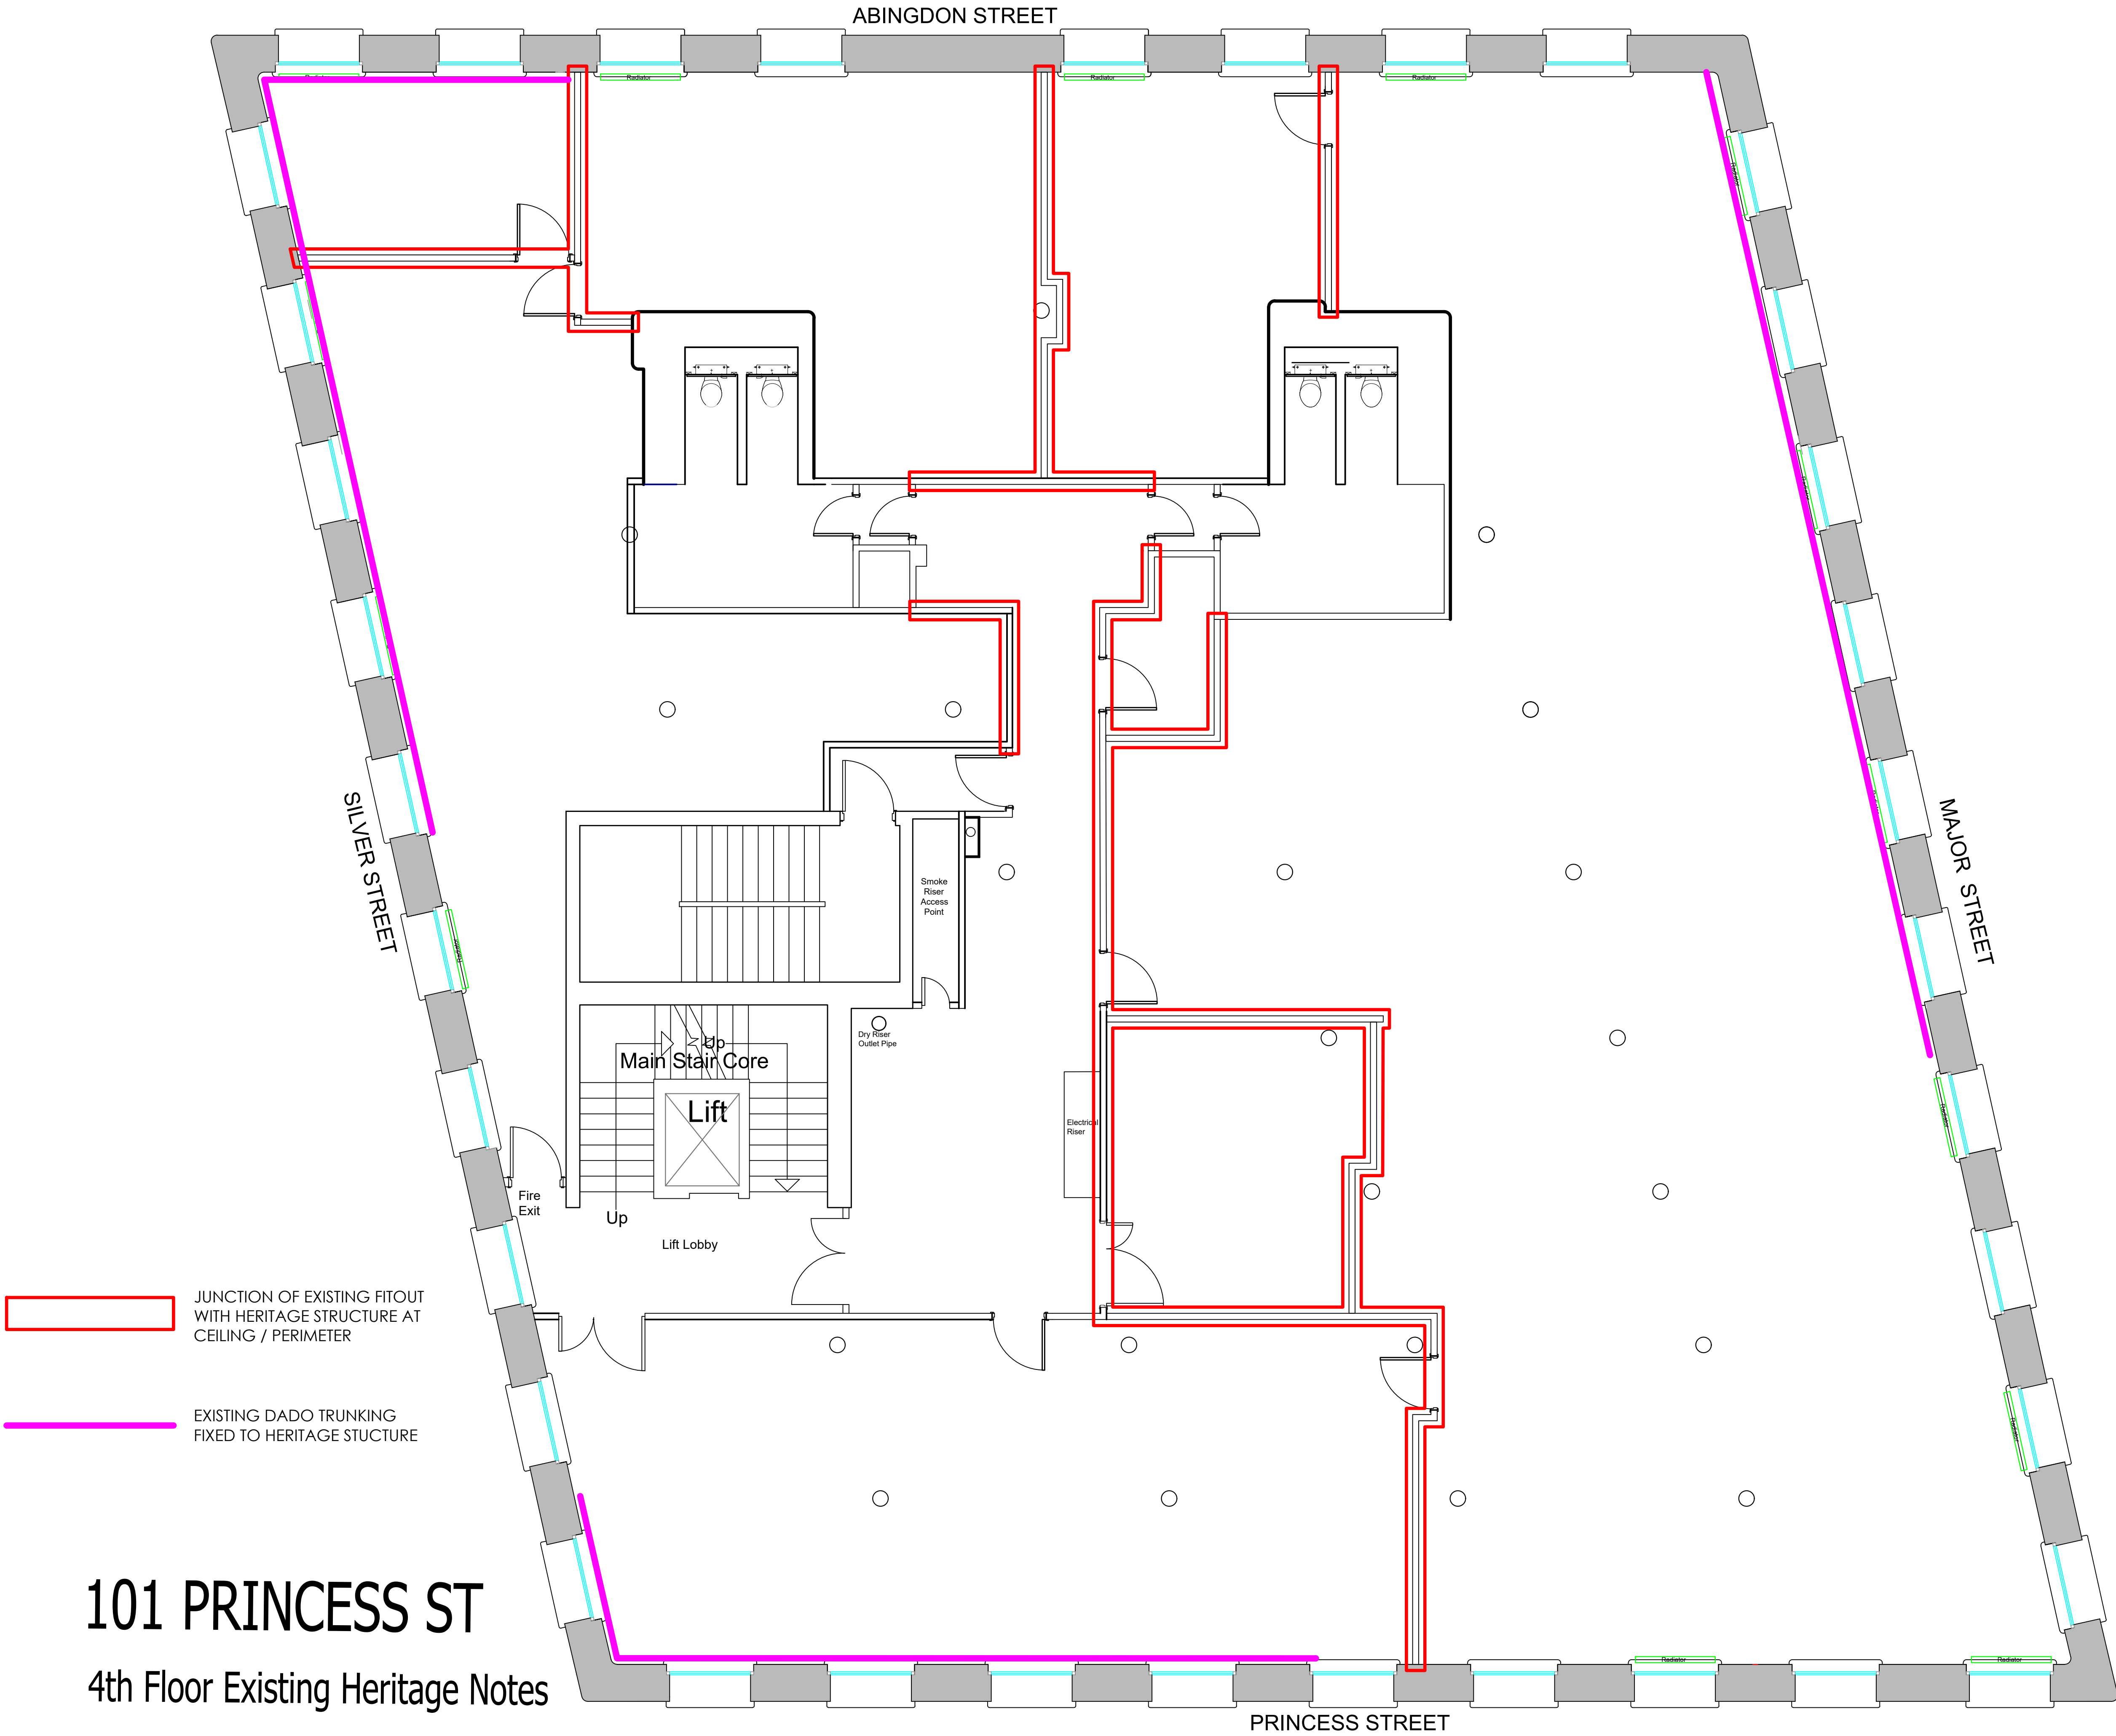

JUNCTION OF EXISTING FITOUT
WITH HERITAGE STRUCTURE AT
CEILING / PERIMETER

EXISTING DADO TRUNKING
FIXED TO HERITAGE STUCTURE

101 PRINCESS ST

4th Floor Existing Heritage Notes

CLIENT

ABERDEEN STANDARD INVESTMENTS

JOB TITLE

101 PRINCESS ST

DRAWING TITLE

4TH FLOOR HERITAGE NOTES

REV	JOB NUMBER	DRAWING NUMBER	SCALE	DATE	DRAWN
-	R2419	FBI-R2419-A4013	NTS	09.03.21	ND

Flexible Business Interiors, The Old Coach House, 820 Wilmslow Rd,
Didsbury, Manchester
M20 2RN

tel: 0161 445 1661 fax: 0161 445 1771 email: enquire@flexiblebusinessinteriors.co.uk

Information on this drawing is copyright, all rights reserved. No part of this work may be reproduced
or transmitted in any form by any means, either electronically, mechanically, by photocopying,
recording or otherwise stored in any retrieval system of any nature, without the express
consent of Flexible Business Interiors Ltd.