


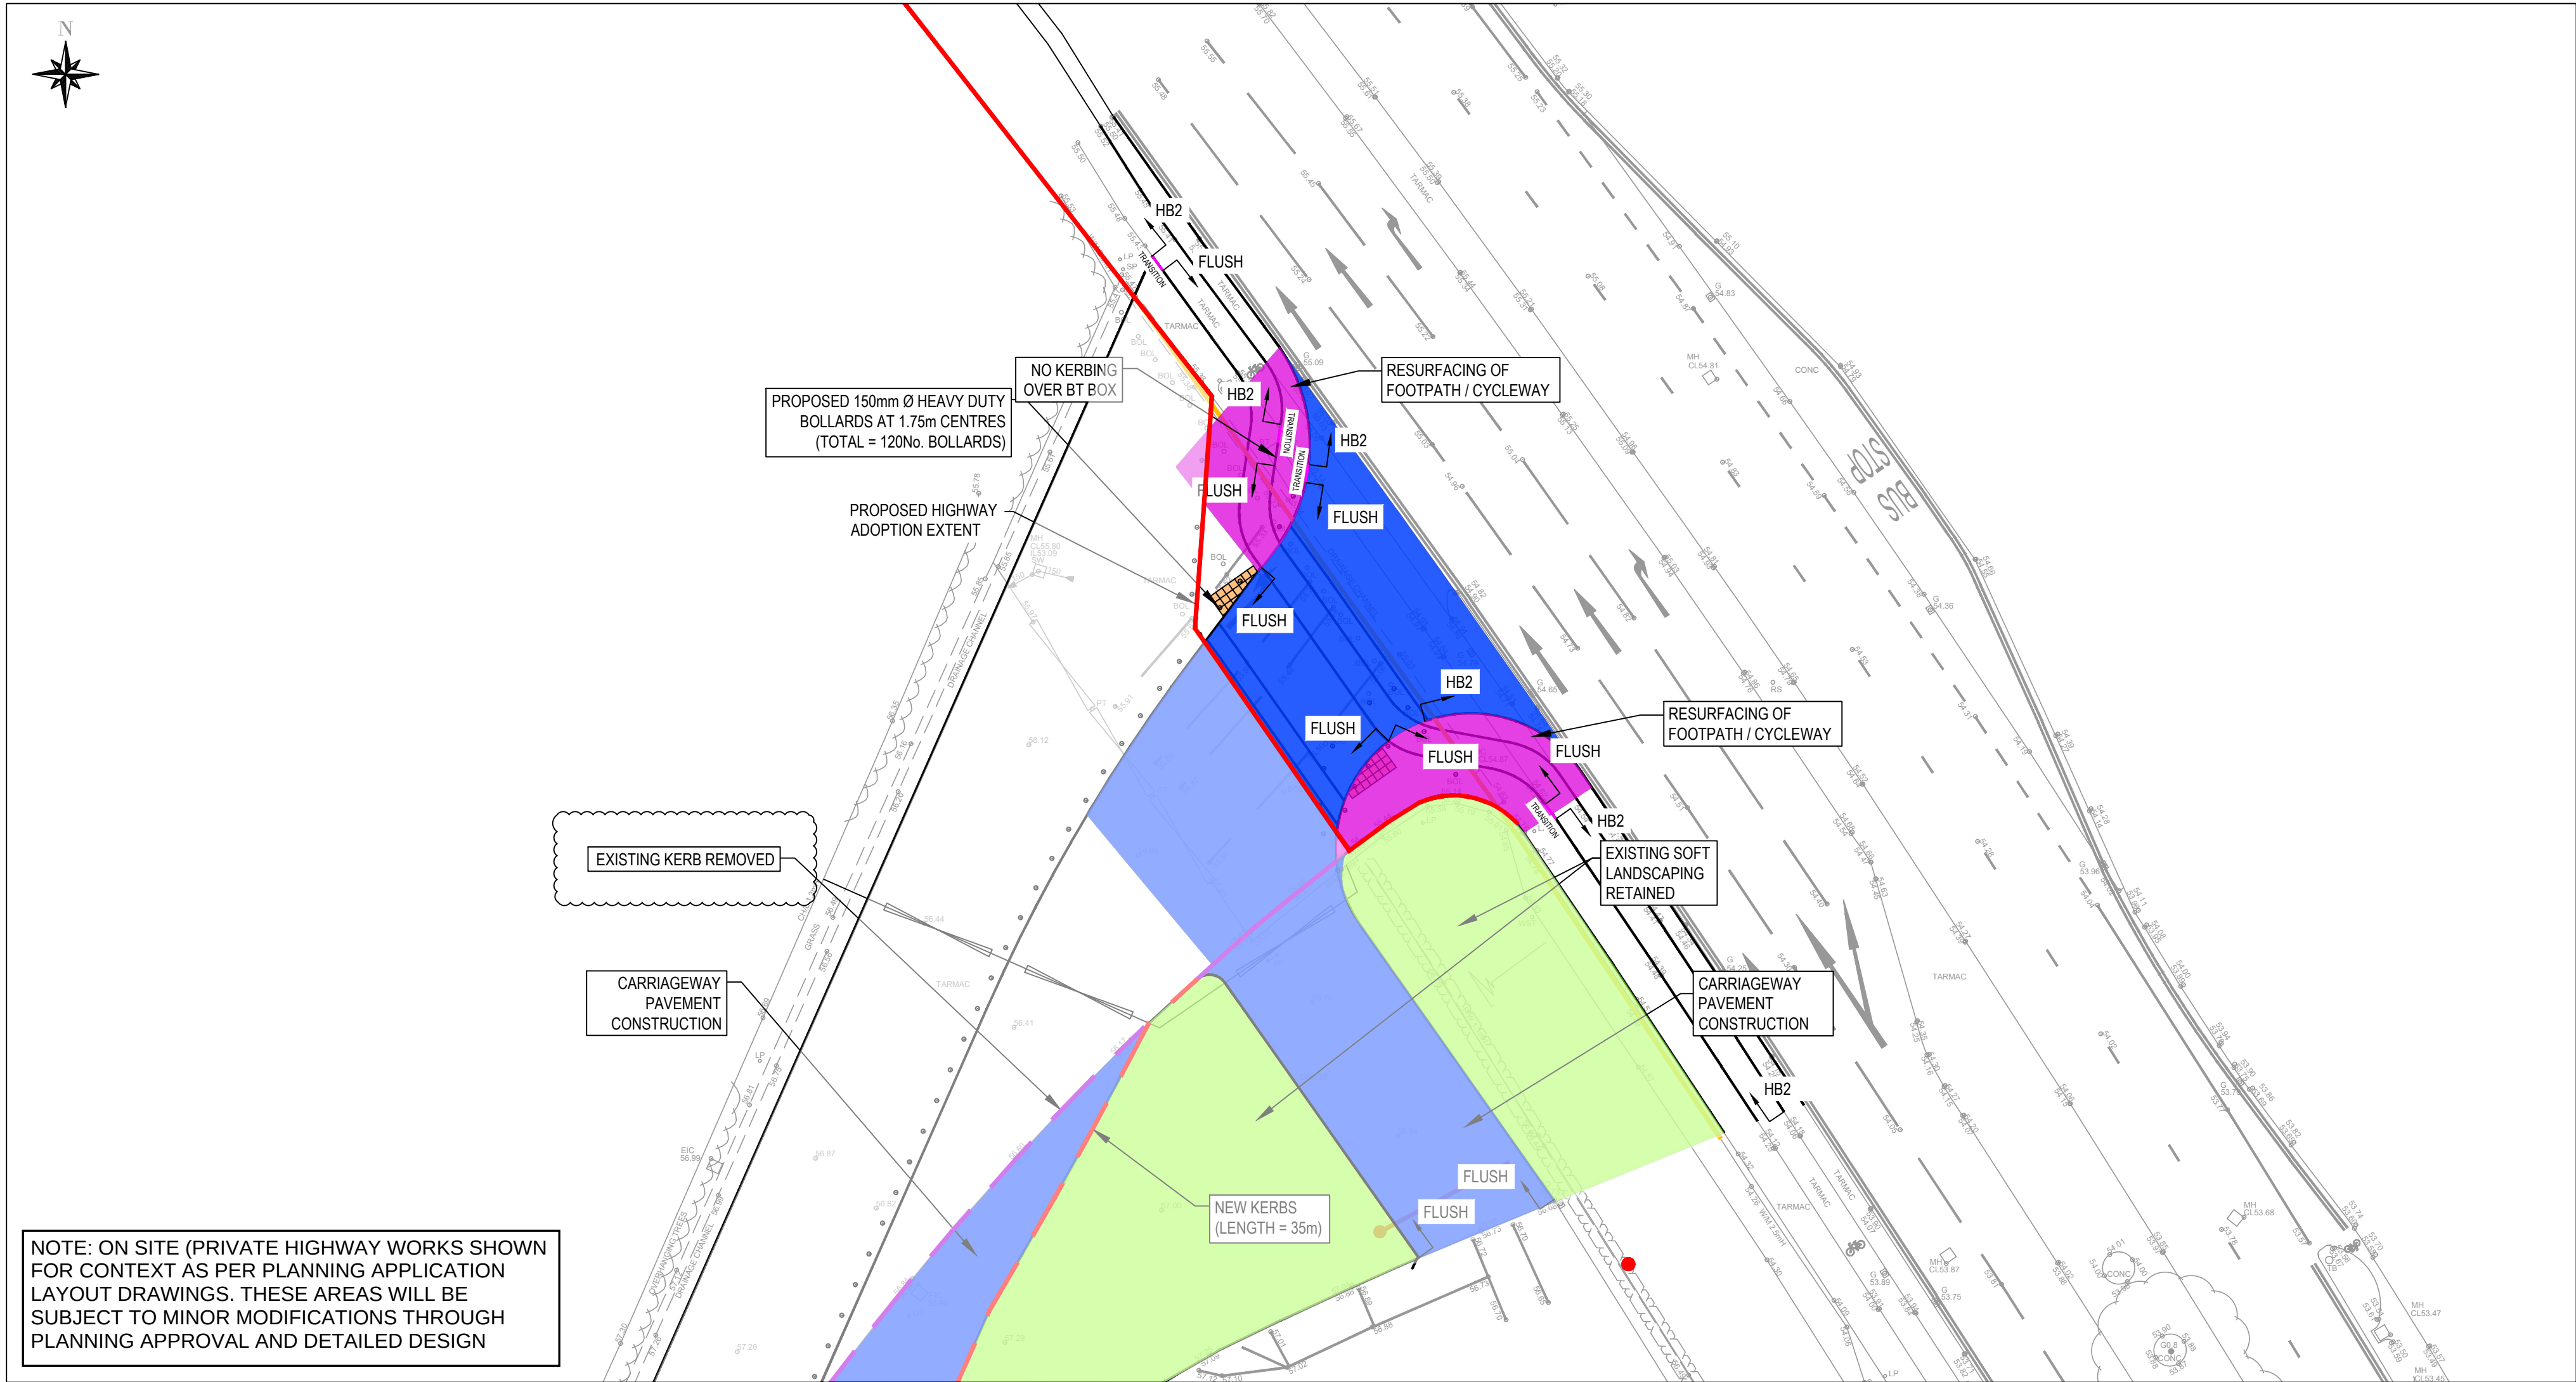

All Rights reserved. Buro Happold and its group companies assert (unless otherwise agreed in writing) their rights under s.77 to 88 of the Copyright, Designs and Patents Act 1988.

DO NOT SCALE THIS DRAWING.

Suitability Code (as defined in ISO 19650-2:2018)

Work in Progress (WIP)

S0 - Initial Status

Shared (Non- Contractual)

S1 - Suitable for co-ordination

S2 - Suitable for information

S3 - Suitable for review & comment

S4 - Suitable for stage approval

S5 - Withdrawn

S6 - Suitable for PIM authorisation

S7 - Suitable for AIM authorisation

Published (Contractual)

A1, A2, A3, Etc - Authorised and accepted

B1,B2,B3, Etc, - Partial sign-off (with comments)

Published (AIM Acceptance)

CR - As constructed record document

SAFETY HEALTH AND ENVIRONMENTAL INFORMATION

IN ADDITION TO THE HAZARDS/RISKS NORMALLY ASSOCIATED WITH THE TYPES OF WORK DETAILED ON THIS DRAWING, NOTE THE FOLLOWING

CONSTRUCTION

N/A

MAINTENANCE/CLEANING/OPERATION

N/A

DECOMMISSIONING/DEMOLITION

N/A

Notes

TO BE READ IN CONJUNCTION WITH CIVILS DRAWINGS

BRA-BHE-XX-XX-DR-C-0274 GENERAL ARRANGEMENT
BRA-BHE-XX-XX-DR-C-0275 PROPOSED CONTOURS
BRA-BHE-XX-XX-DR-C-0276 LONG SECTIONS
BRA-BHE-XX-XX-DR-C-0277 CROSS SECTIONS
BRA-BHE-XX-XX-DR-C-0278 SURFACE FINISHES
BRA-BHE-XX-XX-DR-C-0279 TYPICAL CONSTRUCTION DETAILS
BRA-BHE-XX-XX-DR-C-0280 TACTILE PAVING LAYOUTS
BRA-BHE-XX-XX-DR-C-0281 ROAD MARKINGS AND SIGNAGE
BRA-BHE-XX-XX-DR-C-0282 SURFACE WATER DRAINAGE

LEGEND

PT1 - CARRIAGEWAY
PAVEMENT CONSTRUCTION
PT2 - FOOTPATH AND CYCLEWAY
PAVEMENT CONSTRUCTION

FOR PAVEMENT CONSTRUCTION
DETAILS REFER TO DRAWINGS
BRA-BHE-XX-XX-DR-C-0228

P03 SBH NJH 14.05.20 SECTION 278

P02 SBH NJH 27.04.20 SECTION 278

P01 SBH NJH 09.04.20 SECTION 278

Rev	Appr/Drm	Date	Description
-----	----------	------	-------------



BURO HAPPOLD

Camden Mill
Lower Bristol Road
Bath BA2 3DQ
UK

Tel: +44 (0)1225 320 600
Fax: +44 (0)8707 674 148
Email: 0042841@burohappold.com
Web: www.burohappold.com

OVG Manchester

title SECTION 278
NORTHERN CAR PARK ACCESS
SURFACE FINISHES AND KERB TYPES

purpose of issue
SECTION 278

scale	1:250	drawn	SBH	job no.		suitability	
date	Apr-20	checked	NJH	0042841		S3	
project code	originator	volume	level	type	role	number	rev.
reference	BRA-BHE-XX-XX-DR-C-0278						P03