


CONSULTANT/REFERENCE DRAWING INDEX		
DRAWING NUMBER	DRAWING TITLE	DISCIPLINE


KEY PLAN	

NOTE:
contractor to check all dimensions on site and on drawings, any discrepancies must be reported to the architect, only figured dimensions are to be taken.
This drawing is the property of array architects, copyright is reserved by them and the drawing is issued on the condition that it is not amended, copied, reproduced, retained or disclosed in any unauthorised person, either wholly or in part without the written consent of array architects.
All works to comply with NATIONAL BUILDING REGULATIONS ACT 193 OF 1977 and the latest edition of the SANS 10400 and any amendments thereto as well as the by-laws of the relevant local municipality.
These drawings are to be read in conjunction with structural engineer's, civil engineer's, or plumbing consultant's drawings where specified.
ROOFS: (in accordance with PART L of SANS 10400) refer to sections and structural engineer's drawings where specified all roof frangs to be in accordance with PART K of SANS 10400.
WALLS: (in accordance with PART E of SANS 10400) refer to sections, provide brickwork every 10th course.
CEILINGS & FLOORS: refer to sections.
D.P.C.'s: SABS approved throughout.
D.P.M.'s: (in accordance with PART 1 of SANS 10400) SABS approved throughout.
STRUCTURAL WORK: refer to structural engineer's details and specifications.
GLAZING: (in accordance with PART 4 of SANS 10400) SABS materials used throughout. 15mm deep and 15mm wide with all waste fittings, all u/s to be marked at the surface and sealed. MC's to have 15 or 17 Traps with side exits, clearing eyes, all WH's to have 12.5mm waste pipes and 140mm waste pipes to all other fittings.
GENERAL NOTES:
all habitable rooms to have a minimum of 10% natural light and 15% natural ventilation in compliance with the NATIONAL BUILDING REGULATIONS (SANS 10400) unless otherwise specified, refer to mechanical engineer's specifications, all openings to have precast concrete lintels over. Brickwork to every course for 5 courses above lintel, brickwork to every fifth course of brickwork use figured dimensions only, do not scale off drawings.


1 SECTION A
SCALE 1:100
RE:

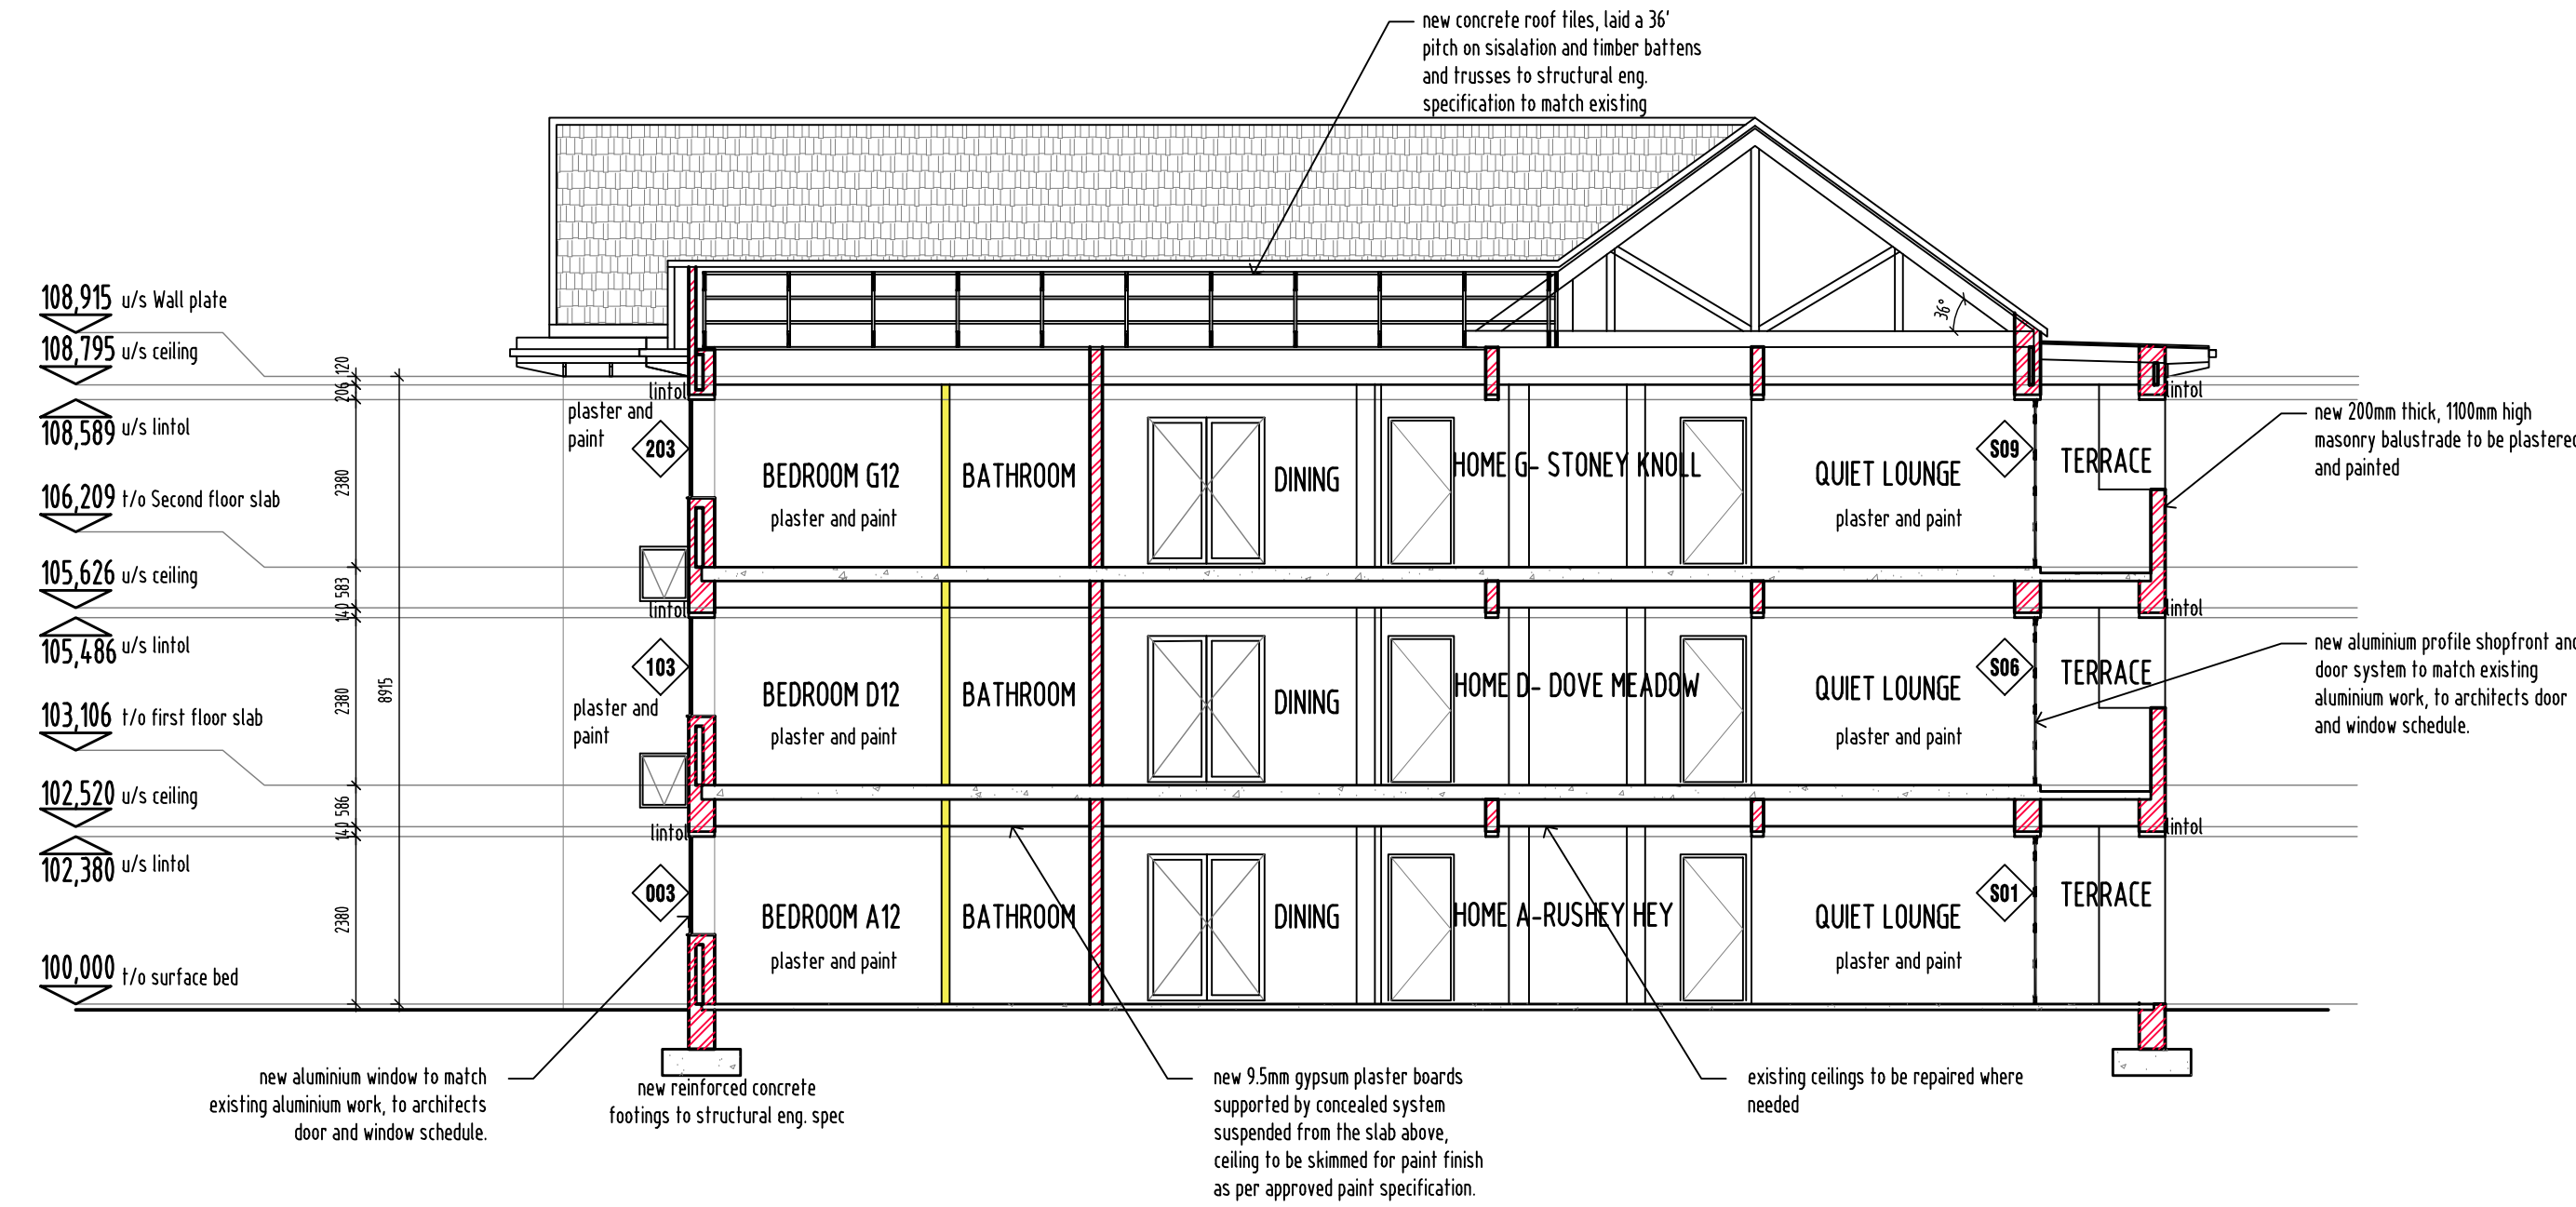

2 SECTION B
SCALE 1:100
RE:

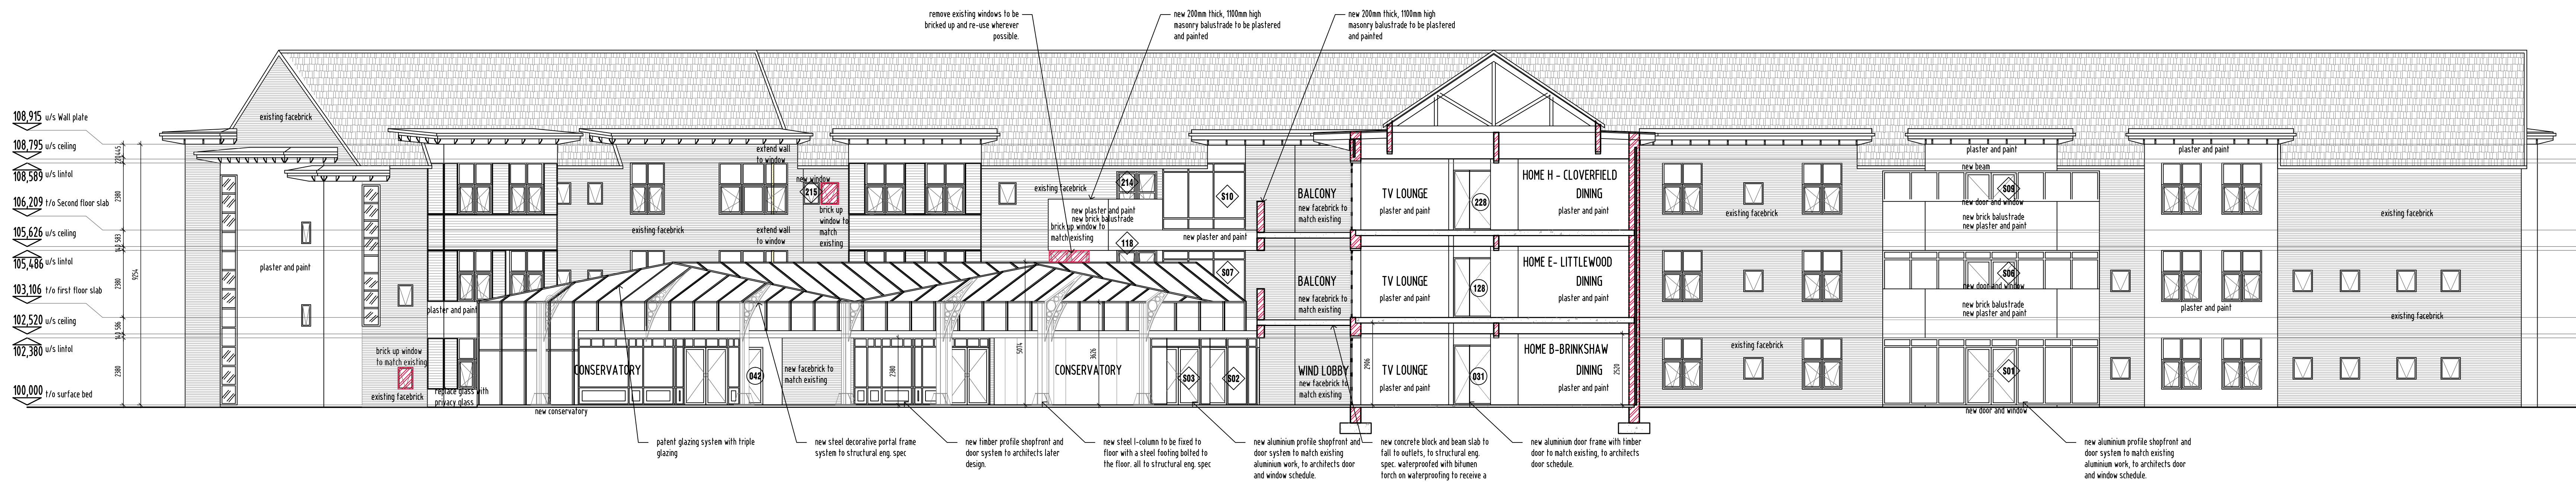

3 SECTION C
SCALE 1:100
RE:

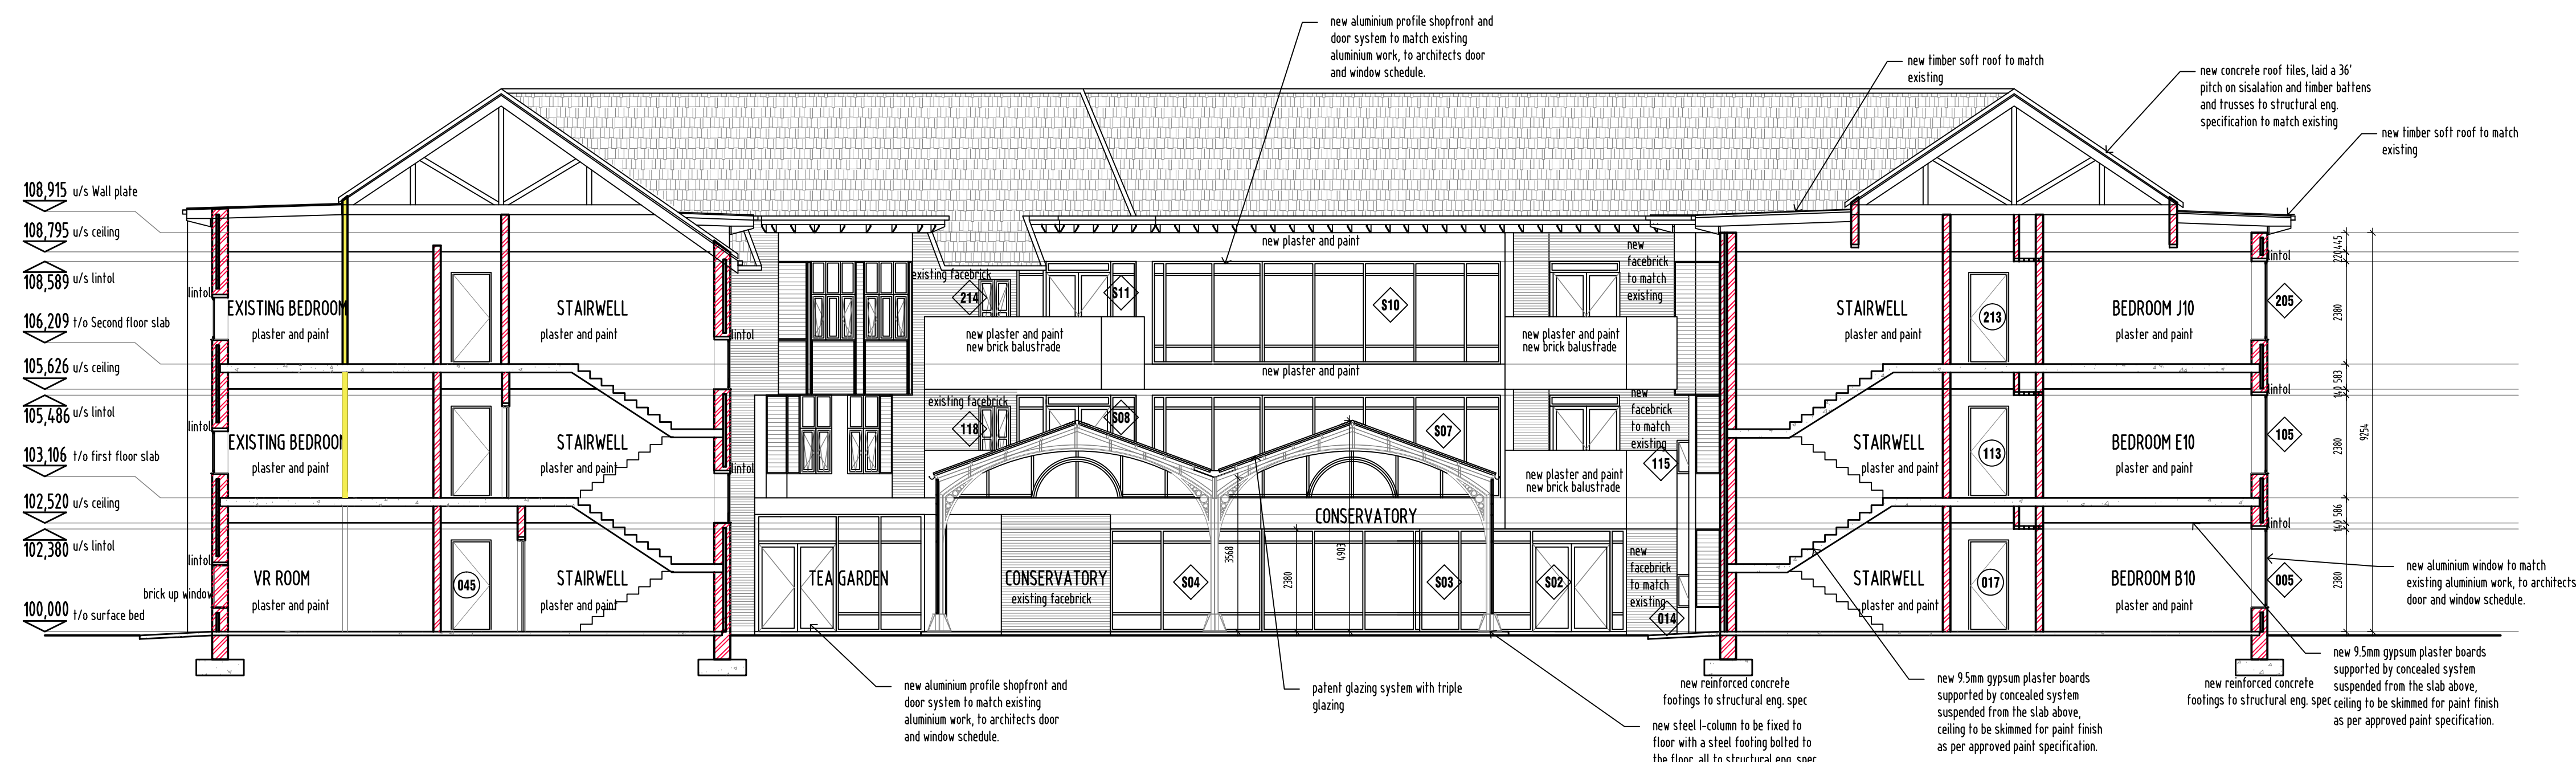

CONSULTANT DRAWING NO.		DATE		DRAWN		SCALE	
000 000 000		2020.07.24		RV		1:100	
ISSUE TYPE B.1.1		FOR APPROVAL		FOR REVIEW		FOR CANCELLATION	
2		A		2020.08.15		Issued for APPROVAL	
RV		RV		RV		RV	

array
architects
17 June Avenue, Boreas, Randburg
P.O. Box 4010, Sandton, 2146
Tel: +27 11 808 7664
Fax: +27 11 807 8999
Email: info@arrayarch.co.za
www.arrayarch.co.za
PROJECT
The Joule
ALTERATIONS & ADDITIONS TO THE EXISTING
CARE FACILITY IN WYTHENSHAW, MANCHESTER
DRAWING DESCRIPTION
SECTIONS